


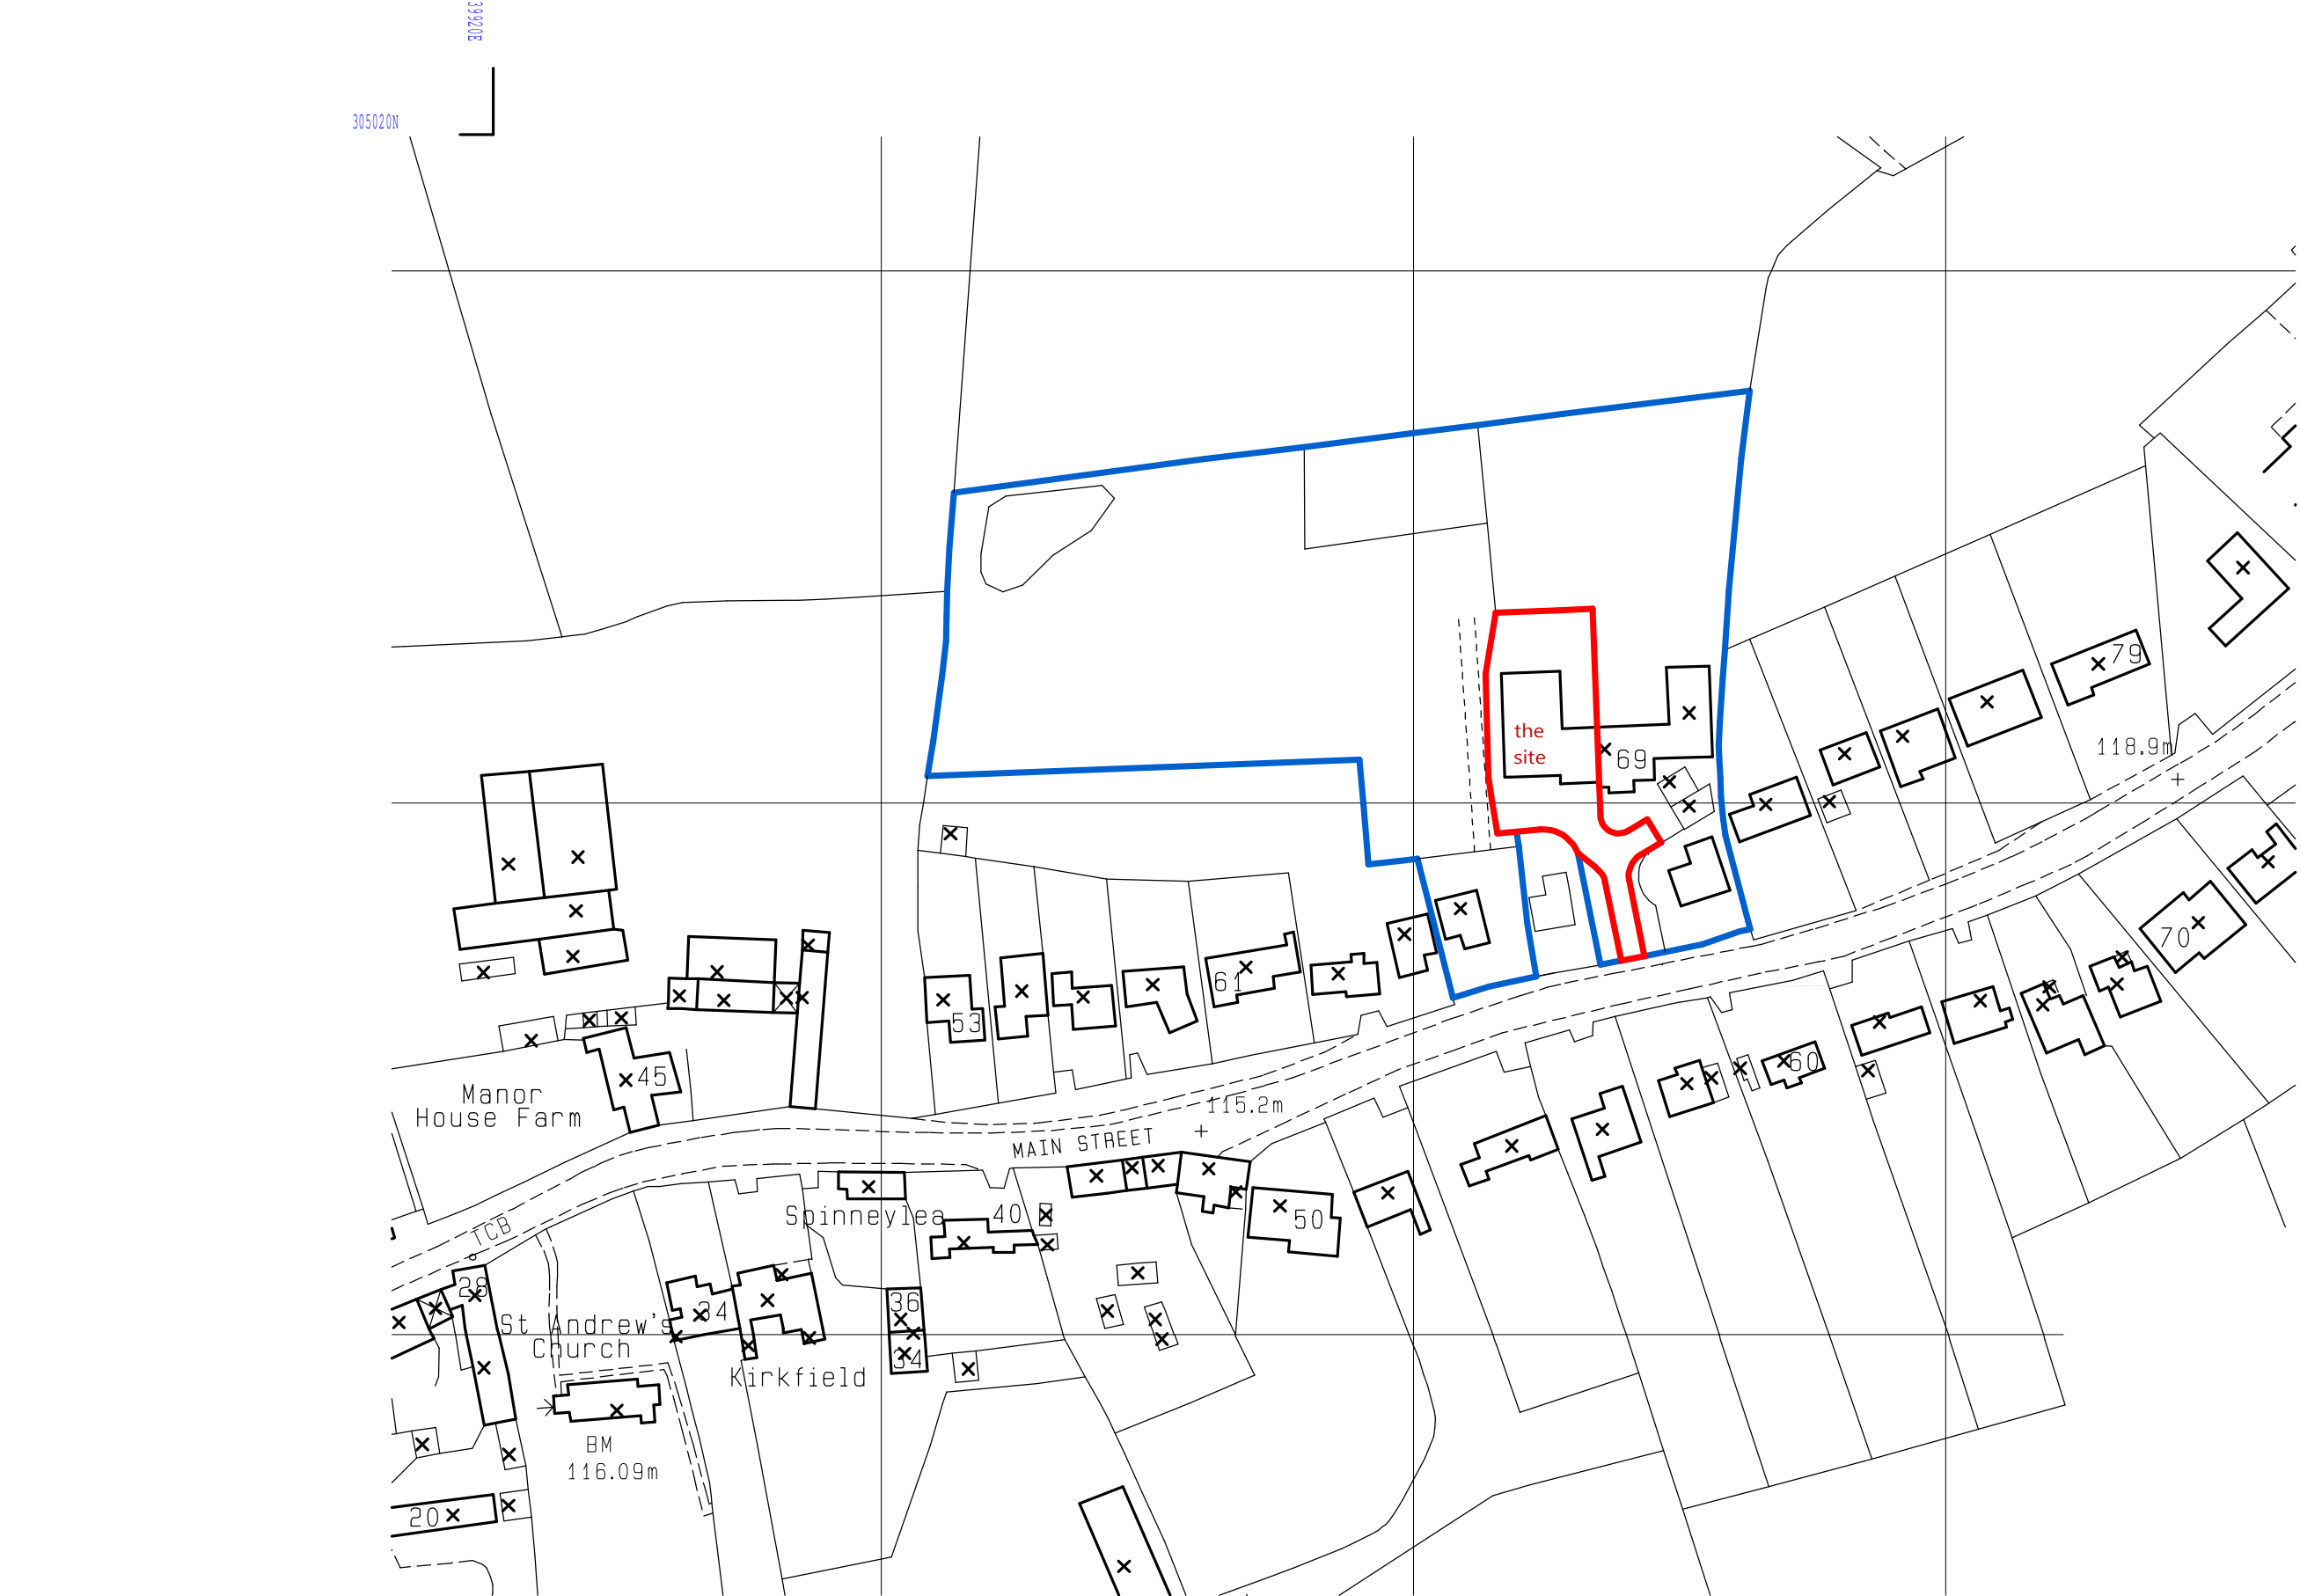


Site Location Plan as Existing




Block Plan as Proposed

Crown Copyright 2007. All rights reserved. Licence number 100020449

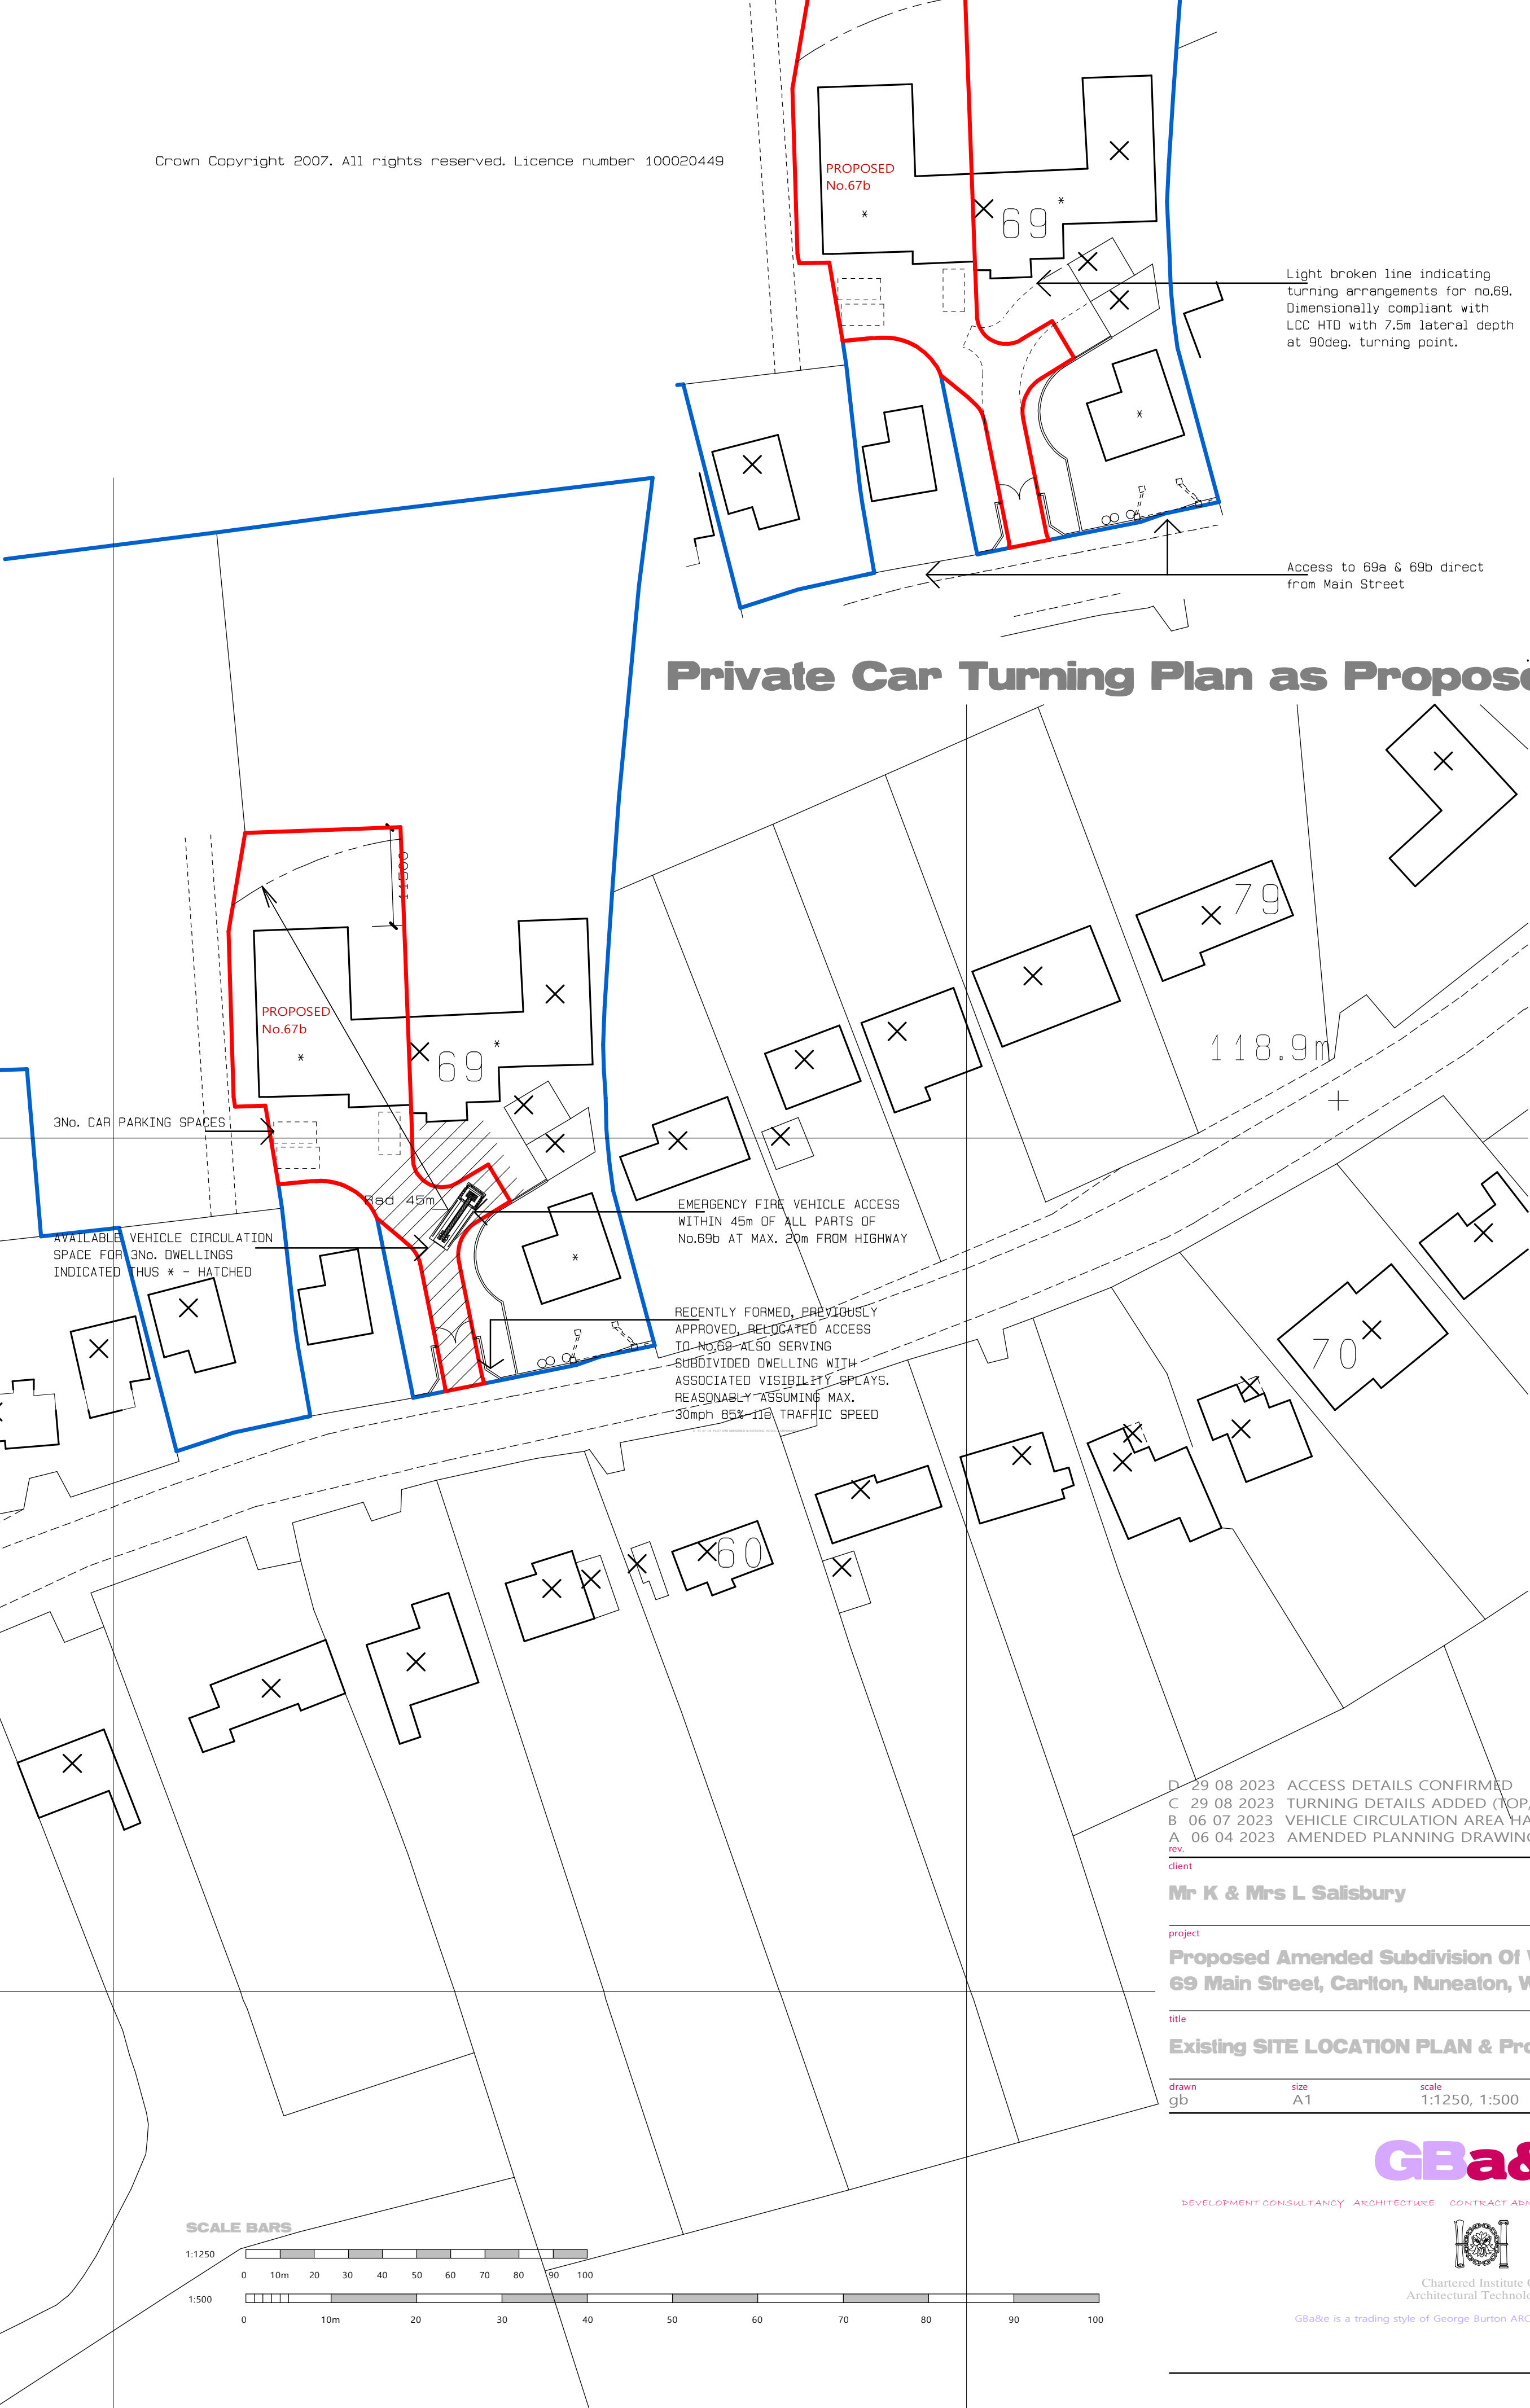

Private Car Turning Plan as Proposed

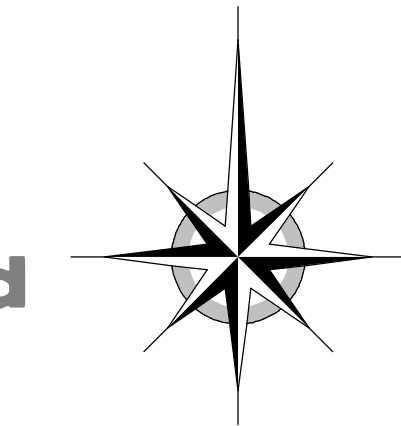

- NOTES:
1. This drawing remains the Copyright of GBa&e
 2. All dimensions to be checked on-site by Contractor
 3. All dimensions in millimetres unless otherwise stated
 4. Do not scale copies of this drawing
 5. Any discrepancies in information should be reported to GBa&e for advice before proceeding
 6. All timber to be treated with preservative to B.S. 1282 prior to use and made good thereafter
 7. This plan must be read in strict conjunction with other plans in this set, Structural Engineer's and specialists' details
 8. All work shall be carried out in a good and workmanlike manner and with proper care and skill
 9. All goods and materials shall be of good quality and reasonably fit for their intended purpose
 10. PROTECTED SPECIES:
Bats, birds, great crested newts and certain other species are protected by Law. It is therefore essential that, if any such species are discovered, during, or before, the construction process the works are suspended and the local office of Natural England (formerly English Nature) contacted for advice
 11. All proprietary products to be fixed/installed in strict accordance with manufacturer's recommended methods

D 29 08 2023 ACCESS DETAILS CONFIRMED
C 29 08 2023 TURNING DETAILS ADDED (TOP, RIGHT)
B 06 07 2023 VEHICLE CIRCULATION AREA HATCHED
A 06 04 2023 AMENDED PLANNING DRAWING
rev.
client

Mr K & Mrs L Salsbury

project
Proposed Amended Subdivision Of Windhover House,
69 Main Street, Carlton, Nuneaton, Warwickshire

title
Existing SITE LOCATION PLAN & Proposed BLOCK PLAN

drawn	size	scale	ref.	rev.
gb	A1	1:1250, 1:500	4654/01	D

GBa&e

DEVELOPMENT CONSULTANCY ARCHITECTURE CONTRACT ADMINISTRATION PROTECTED SPECIES SURVEYS



Chartered Institute Of
Architectural Technologists

GBa&e is a trading style of George Burton ARCHITECTURE & ECOLOGY Ltd