


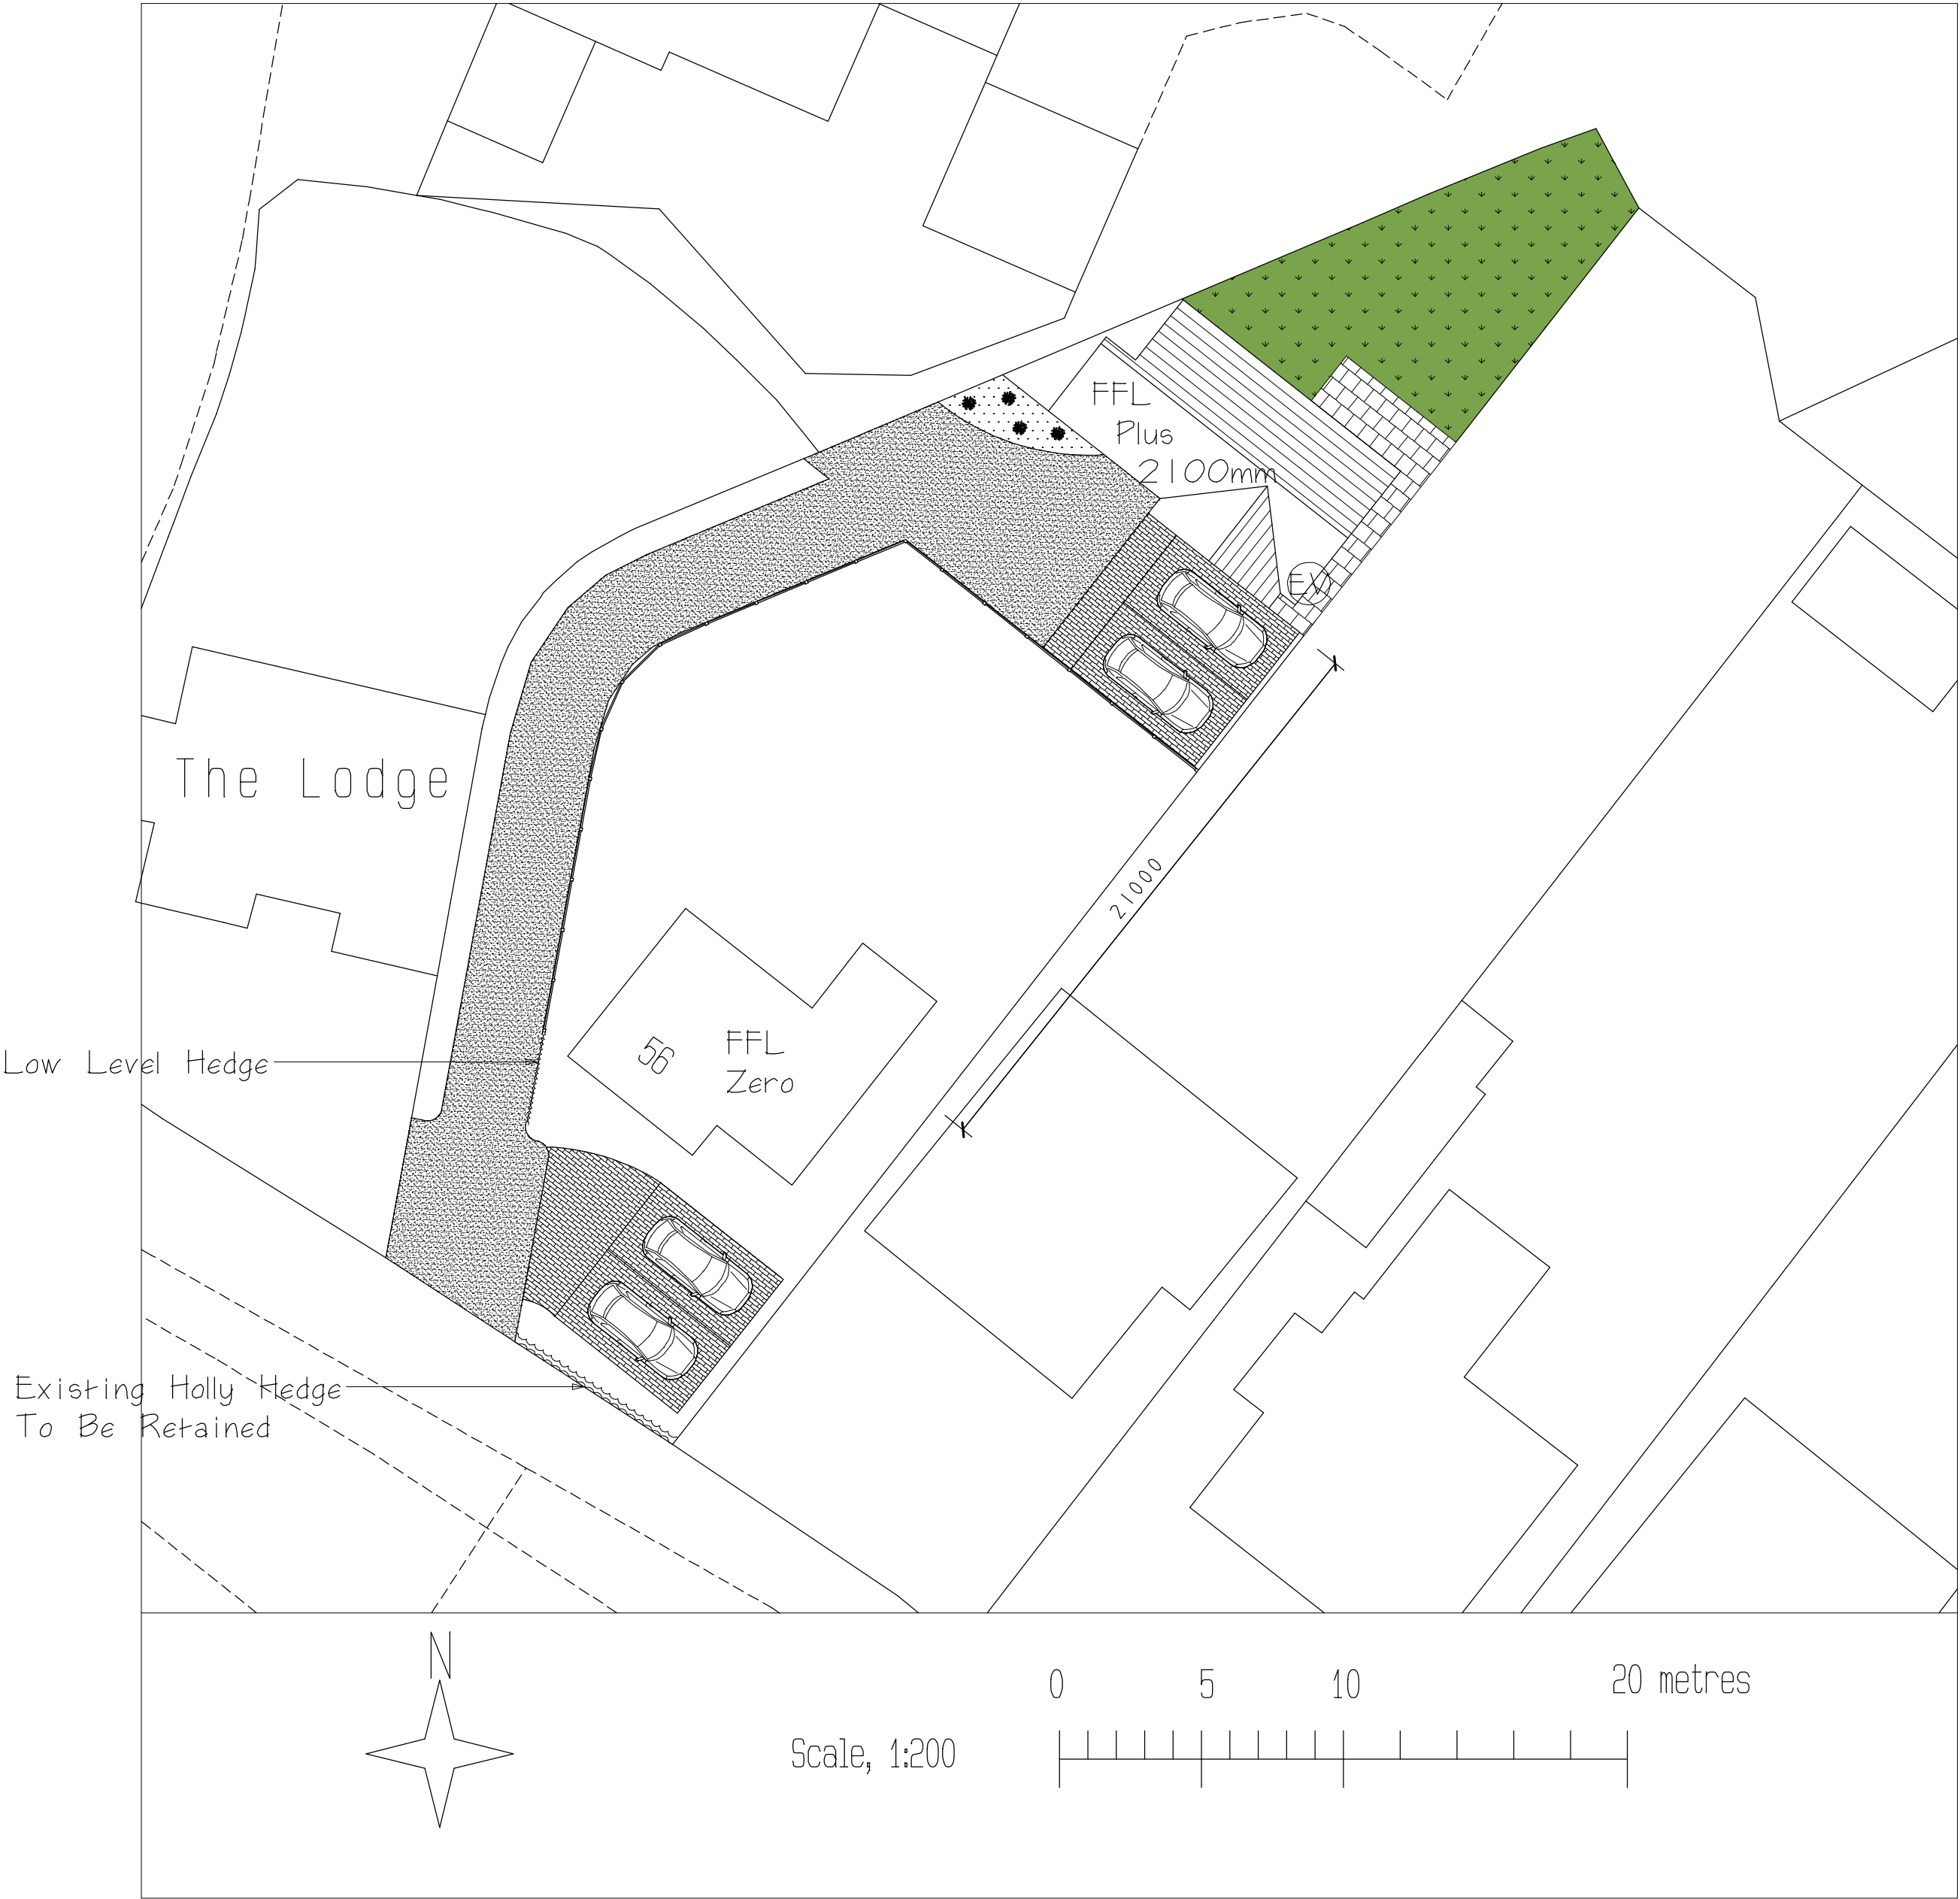

Gravel Drive

Concrete Block Pavers To Driveways

Concrete Slab Paving To Patios And Paths

Areas Reinstated To Grass,Grass seed to be sown between 1st March and 1st May Turf to be laid at any time

Proposed planting area

Electric Vehicle Charging Point

Close Boarded Fencing 1.8 Metres High

Hedging

FFL Zero

Finished Floor Height of 56 Hollycroft, used as a Datum

FFL Plus 2100mm

Finished Floor Height of Bungalow relative to 56 Hollycroft

KEY

NOTE:  
For existing ground levels see  
map No 1605/GL

CLIENT  
**Robert Conley**

JOB TITLE  
**Land To The Rear Of  
56 Hollycroft  
Hinckley  
Leicester  
LE10 0HG**

DRAWING TITLE  
**Proposed Single  
Storey Dwelling  
Site Layout including  
Finished Floor  
Level of Bungalow**

| SCALE | SHEET | DATE     | DRAWN BY |
|-------|-------|----------|----------|
| 1:200 | A2    | APRIL 23 | A Moore  |

ANDREW MOORE  
ARCHITECTURAL SERVICES  
Tel; 07973397765  
Email;andrewmoore@workmail.com

| DRG NO     | SHEET NO |
|------------|----------|
| 1605 REV-A | 2        |