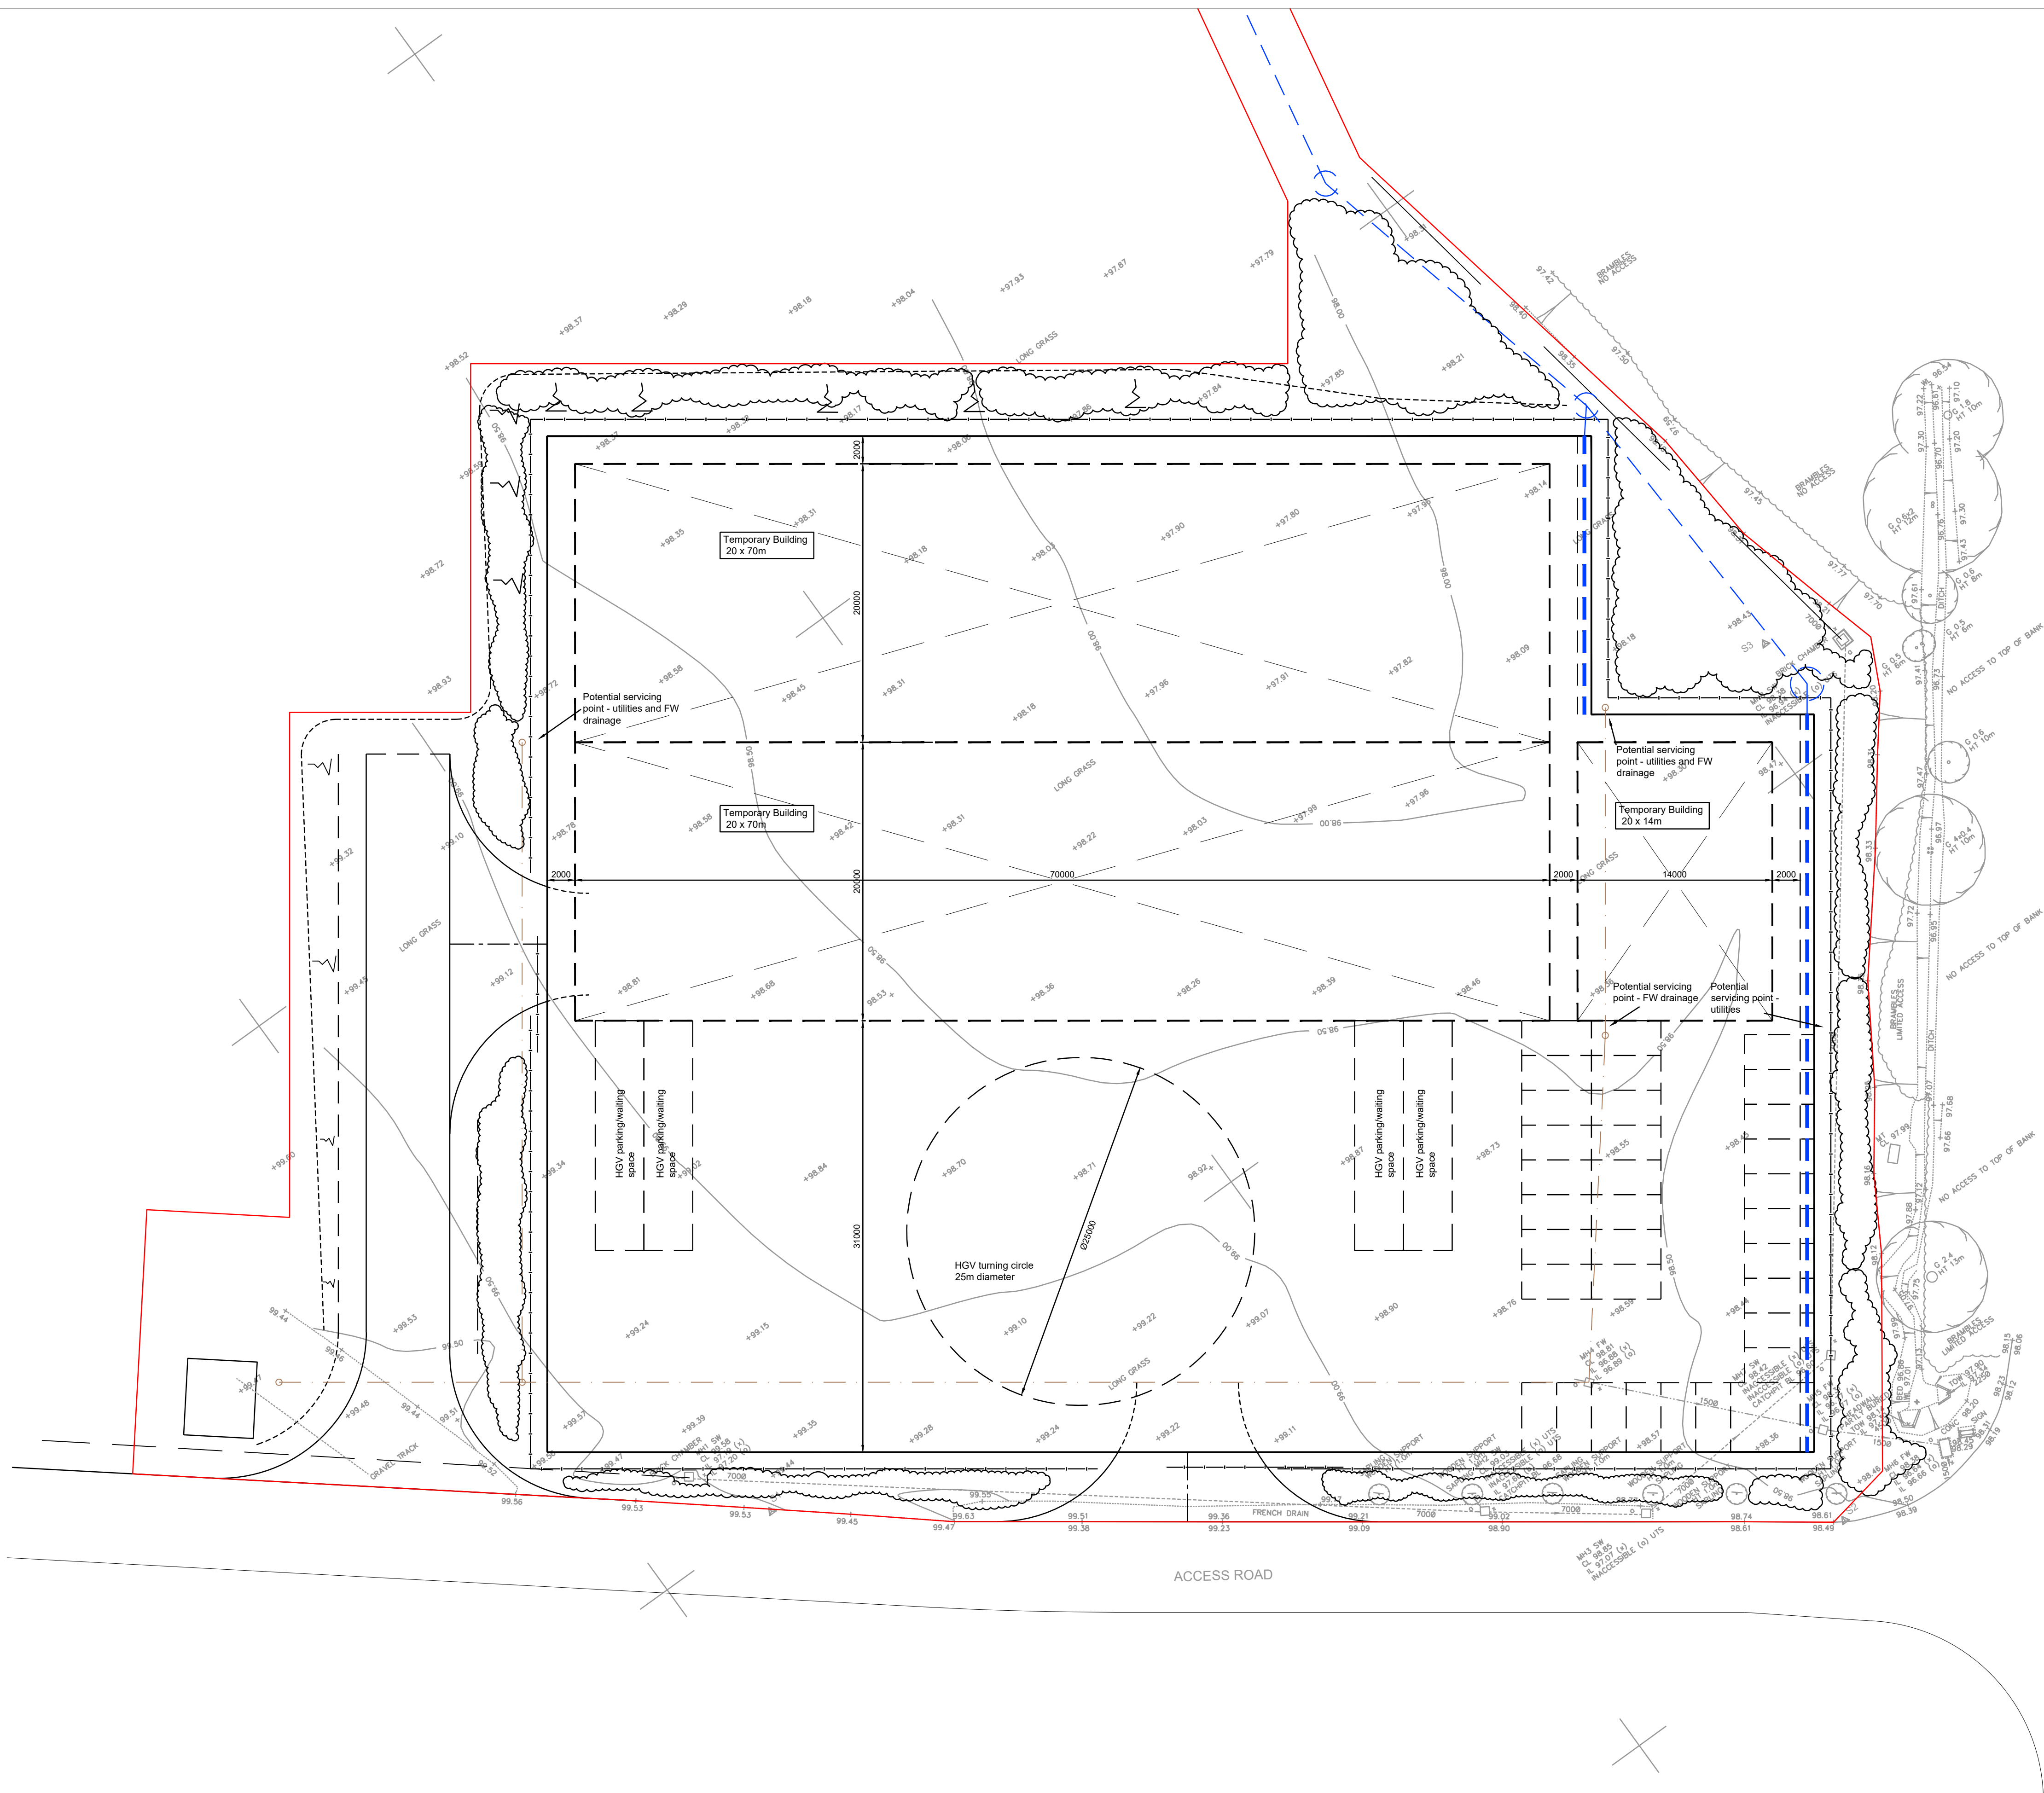


0:\PROJECTS\AUTOCAD STANDARDS\BCAL DRAWING FRAMES\BCAL A1 Frame Rev A.DWG

This drawing is Copyright, is the property of BCAL and cannot be copied or used without the written consent of this company.

This drawing to be read in conjunction with all relevant BCAL, Architects, M & E, Specialist Consultants and Contractors project specific drawings and specifications.

Current British Standards apply.

All dimensions are in millimetres. (U.N.O)

All levels are in metres. (U.N.O)

Written dimensions only shall be used.

Do Not Scale.

Any discrepancies shall be brought to the attention of BCAL immediately.

IF IN DOUBT ASK.

NOTES

Refer also to Drawings

P2 Accesses revised for consistency 12/07/23 BPK

No	Description	Date	By	Chk
Revisions to this Drawing				
Dm:	BPK	Date: 06/07/23	Chk:	MB



Orient House, Church Way, Wellingborough, Northamptonshire, NN8 4HJ
Tel: 01533 440024 Web: www.bcal.co.uk

Client

Horiba - MIRA

Project

NW08
Multi-Use Pad

Dwg. Title

Temporary Buildings
Illustrative Layout

Scales @ A1	Drawing No.	Rev
1/250	7045-XX-NW08-XX-XX-X-10	P2
Status	PRELIMINARY	