08/00126/FUL

08 FEB 2008

H.M. LAND REGISTRY

TITLE NUMBER	
LT92874	

ORDNANCE SURVEY PLAN REFERENCE	SP 4395	SECTION M	Scale 1/1250
COUNTY LEICESTERSHIRE	DISTRICT HINCKLEY AND BOSWORTH		© Crown copyright 1979

DEVELOPMENT SERVICES
08 FEB 2008
RECEIVED

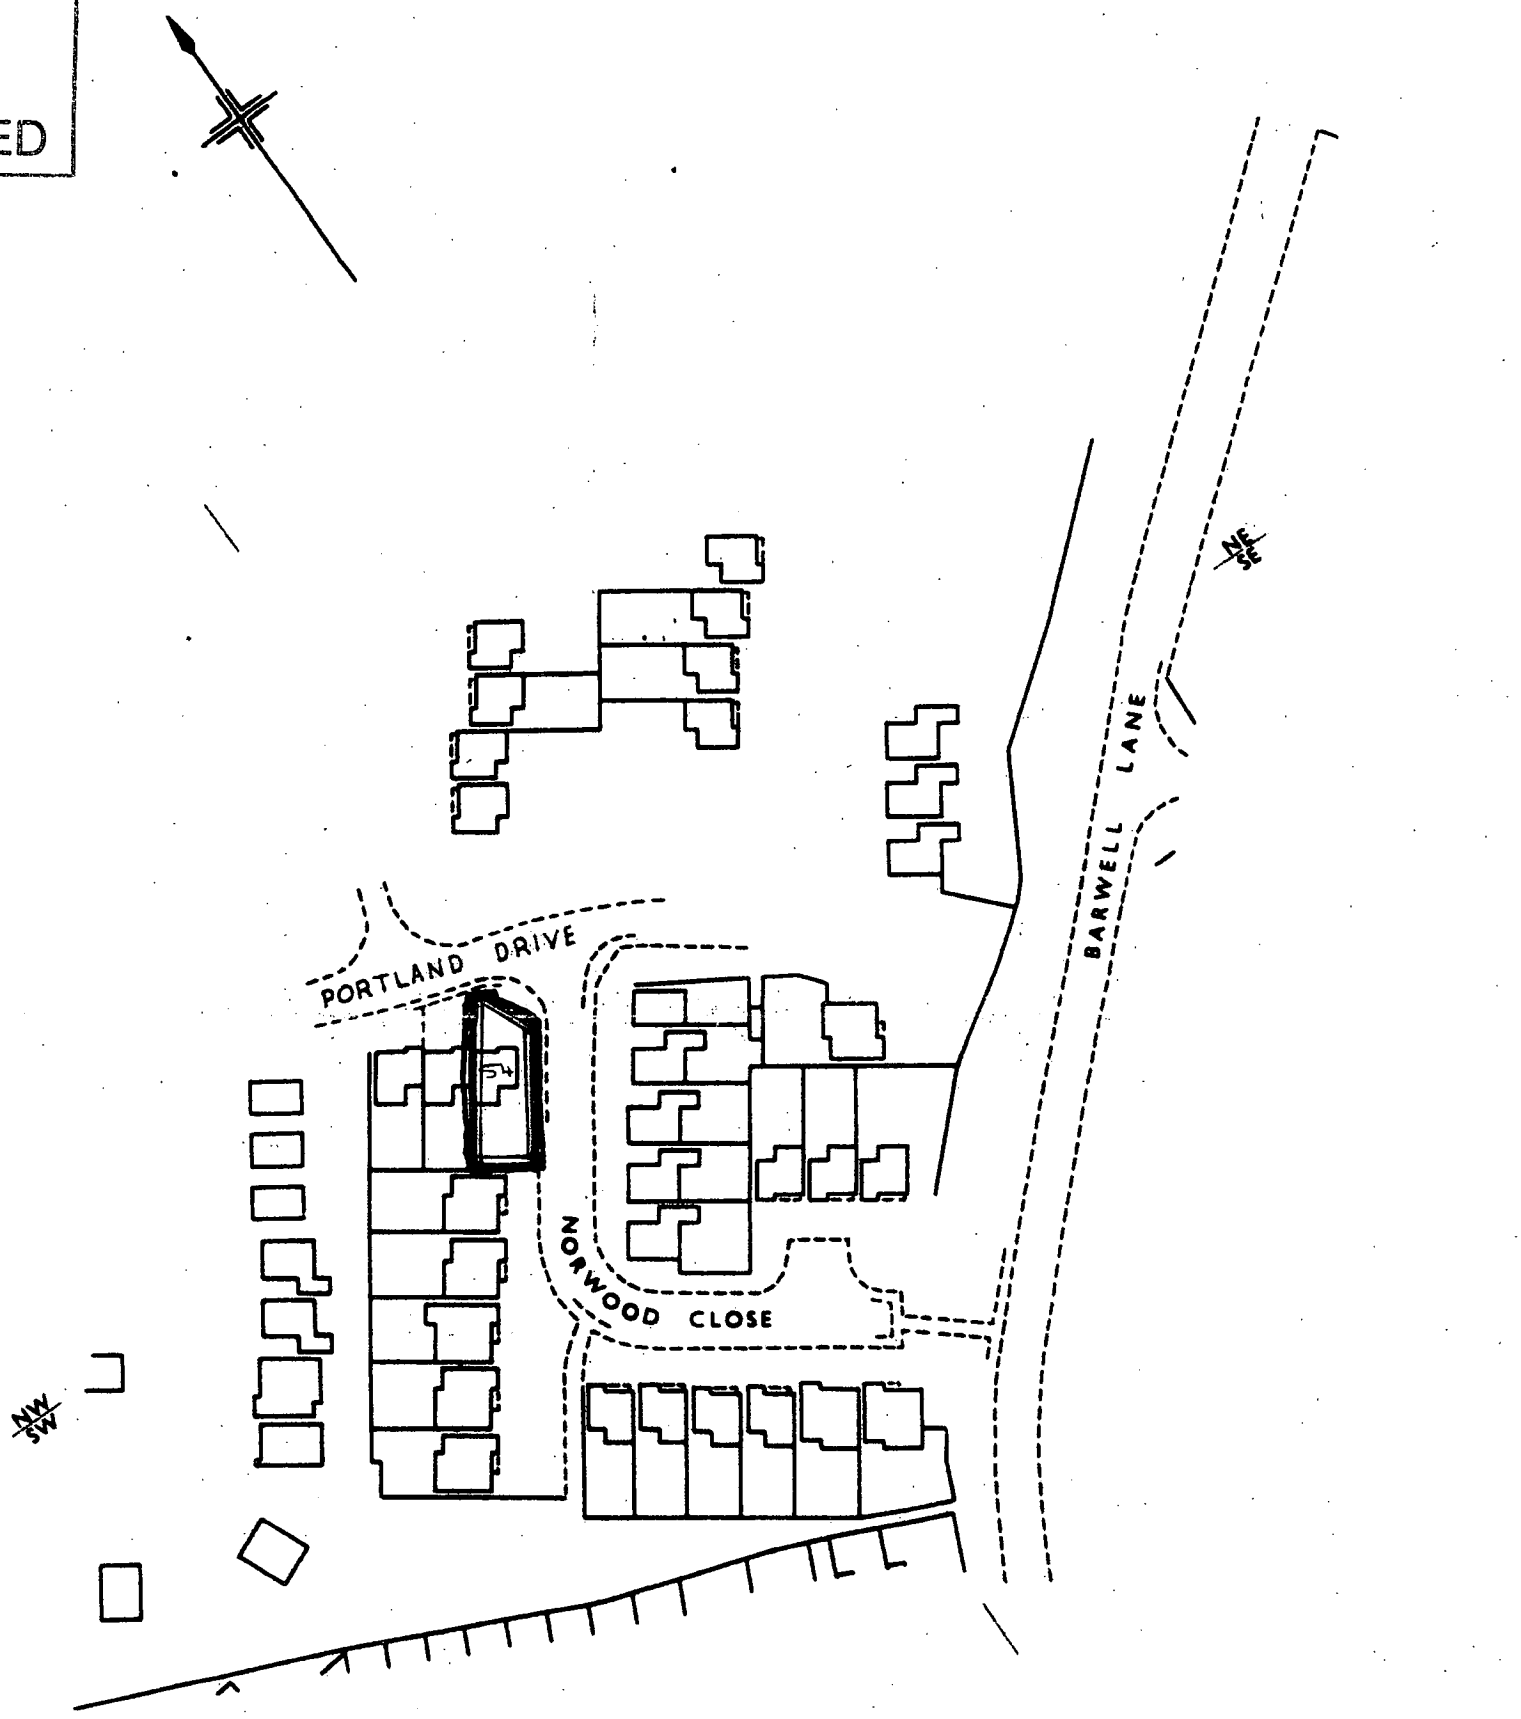

DEVELOPMENT SERVICES
18 SEP 2006
RECEIVED

SCANNED

FILED PLAN
H.M. LAND REGISTRY
6/11

This title plan shows the general position of the boundaries: it does not show the exact line of the boundaries. Measurements scaled from this plan may not match measurements between the same points on the ground.
For more information see Land Registry Public Guide 7 - *Title Plans*.
This official copy shows the state of the title plan on **10 August 2005** at **9:34:42**. It may be subject to distortions in scale.
Under s.67 of the Land Registration Act 2002, this copy is admissable in evidence to the same extent as the original.
Issued on 10 August 2005.
© Crown copyright. Produced by HMLR. Further reproduction in whole or part is prohibited without the prior written permission of Ordnance Survey. Licence Number GD272728.
This title is dealt with by the **Leicester District Land Registry.**