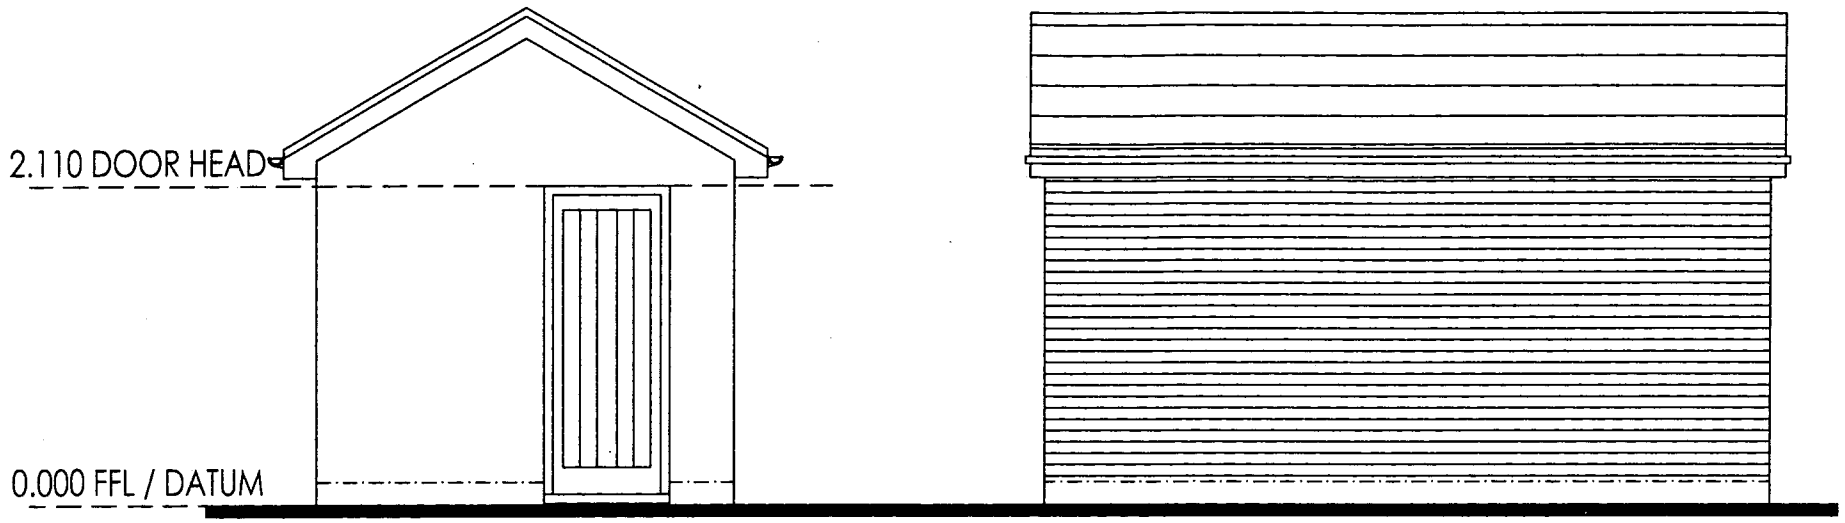

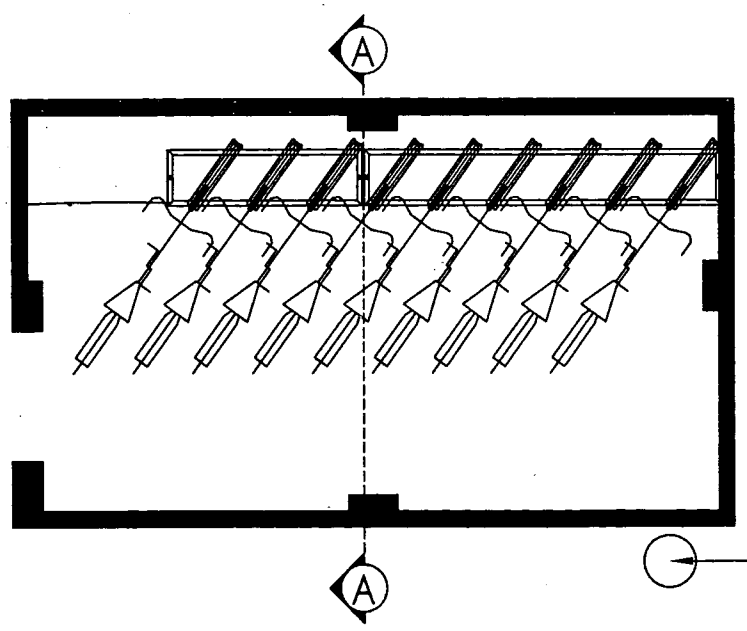

PLAN
SCALE 1:50

WATER BUTTS TO BE LOCATED ON BIN/CYCLE STORE.
AMOUNT & SIZE OF WATER BUTTS DEPENDANT ON AREA OF SOFT LANDSCAPING AS PER ECOHOMES CLASSIFICATION.

DEVELOPMENT SERVICES
30 MAY 2008
RECEIVED

LOCATED ADJACENT TO PLOTS 50,22 &

Sales Name
STORE 1,2 & 5

Ref	DCC	Dwg No	Rev
	-		

Drawing Title
Plan and elevations

Scale at A3	1:50
Approval Date	

REDROW
Urban Design Centre

THIS DRAWING MUST BE READ IN CONJUNCTION WITH THE RELEVANT REDROW STANDARD DETAILS
Sheet Published: 20 May 2008