


NOTE: FOR LOCATIONS REFER TO
BOUNDARY PLAN
TWZ-DZU-00-00-DR-L-00105

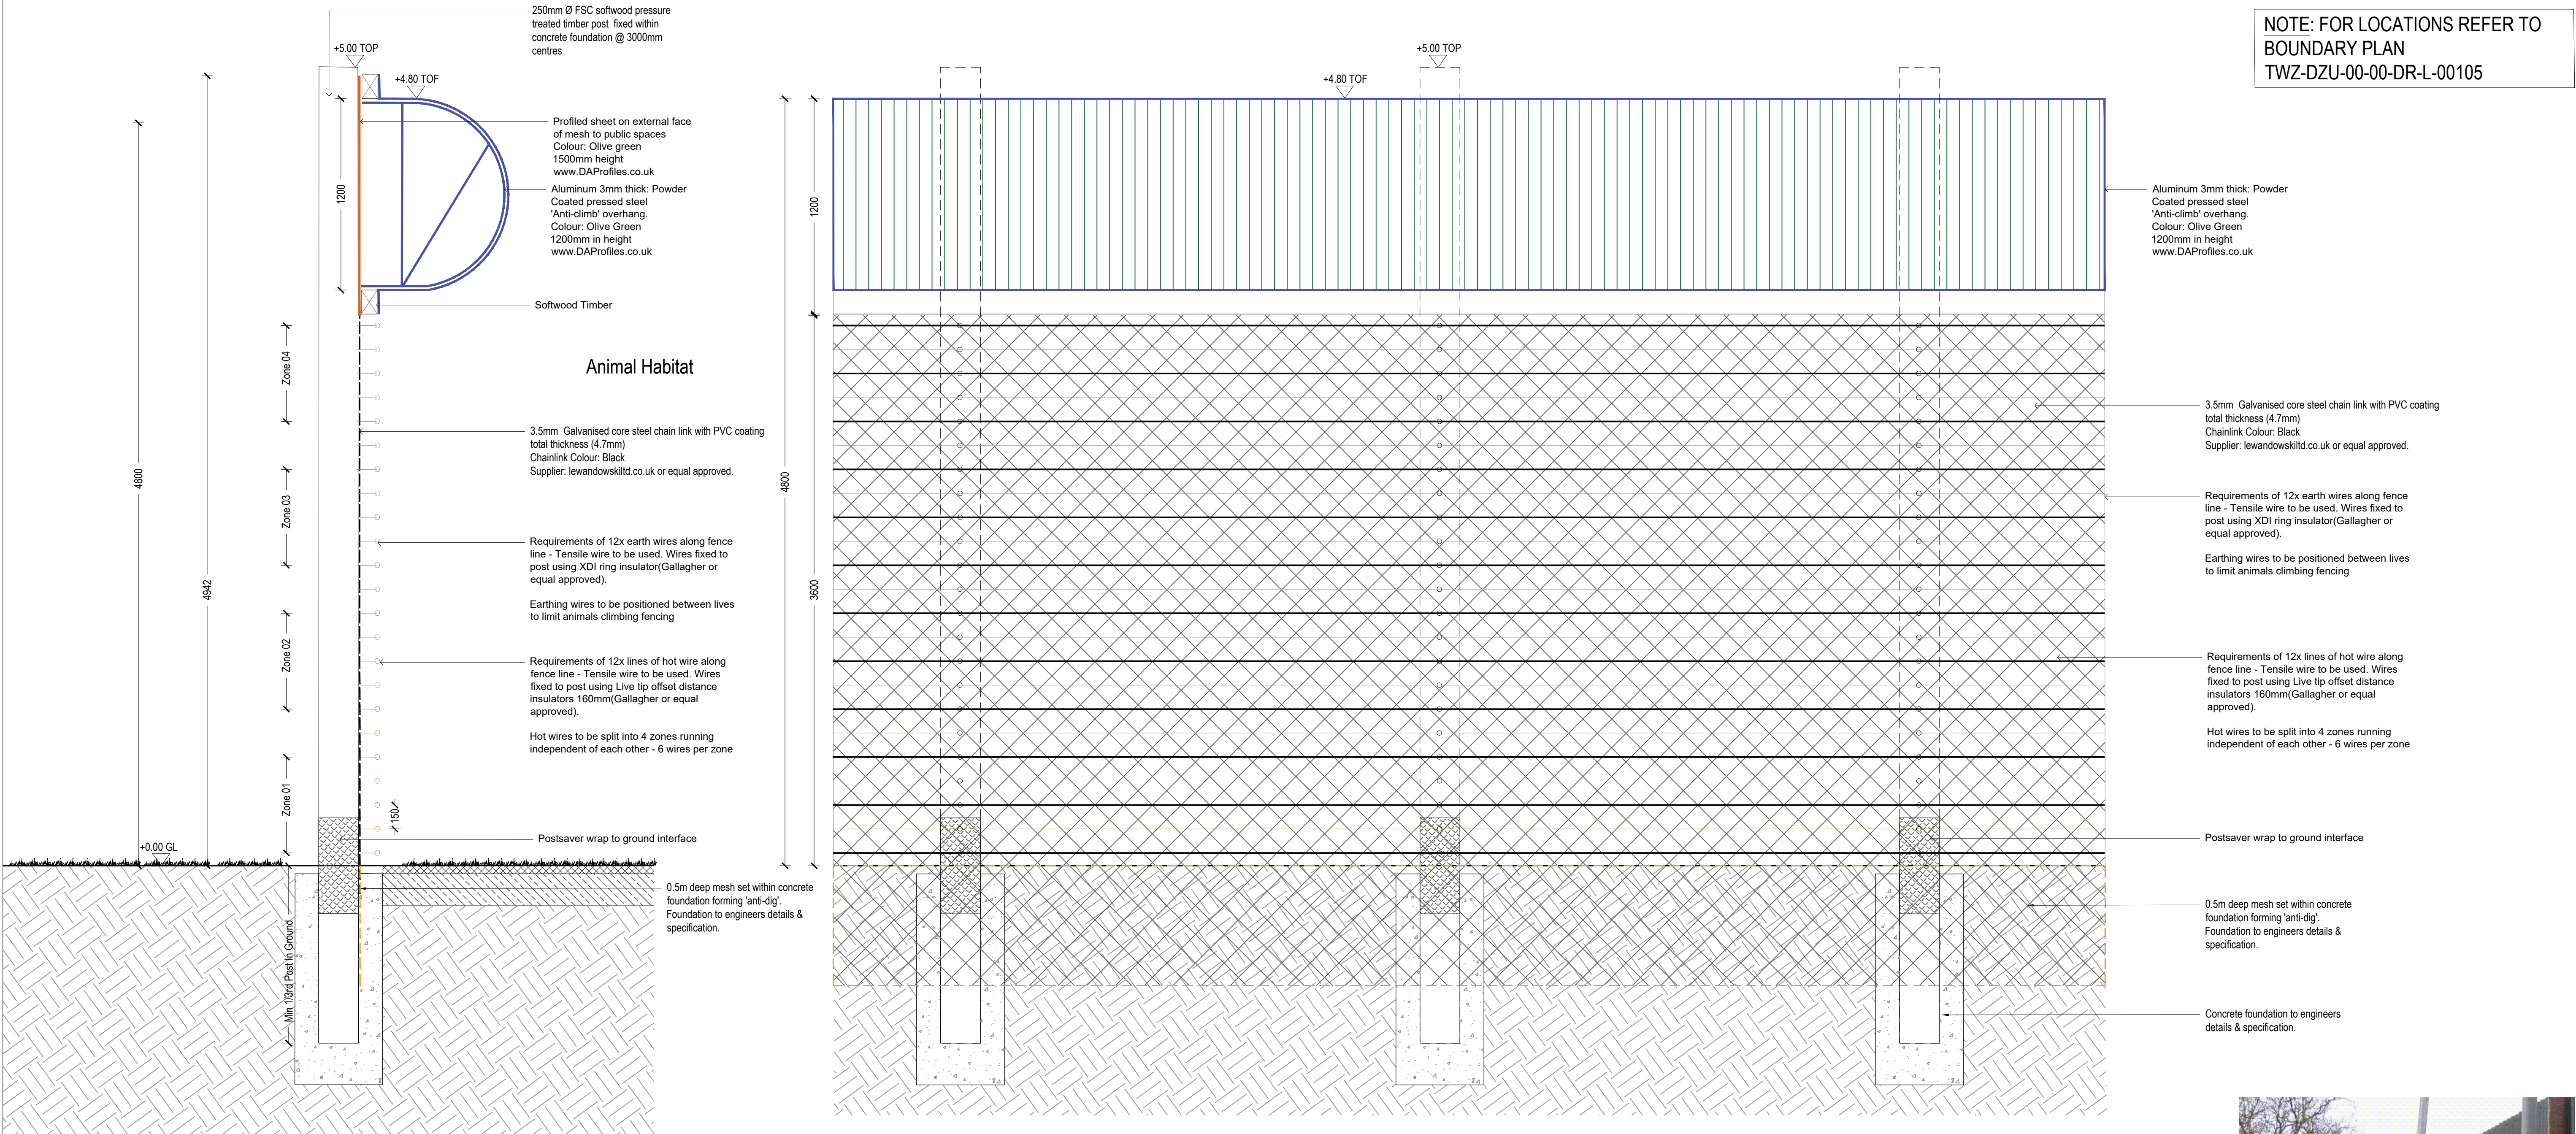

F1 4.5m High fence with Timber post, chainlink and anticlimb

Scale: 1:20

F1 4.5m High fence with Timber post, chainlink and anticlimb Elevation

Scale: 1:20



PRECEDENT IMAGE OF FENCING TREATMENT:

rev	details	by	date	rev	details	by	date
00	ISSUE FOR PLANNING	JM	15.07.2024				
P01	FIRST ISSUE FOR TENDER	JM	22.11.2024				
P02	RE-ISSUE FOR TENDER	JM	03.12.2024				
P03	ISSUE FOR PLANNING (S73)	JM	09.12.2024				
C01	ISSUE FOR CONSTRUCTION	JM	16.08.2025				
C02	ISSUE FOR CONSTRUCTION	JM	02.12.2025				
C03	ISSUE FOR CONSTRUCTION - UPDATED DETAIL	JM	28.01.2026				

Notes

- Do not scale from drawing, use figured dimensions only.
- All dimensions to be checked onsite.
- This drawing to be read in conjunction with all other drawings and specifications.

Previous Superceded Drawing number:
P22009-00-001-DZ-0310

Project title
NSCC ORANGUTAN FACILITY

Drawing title
BOUNDARY DETAILS
SHEET 01

Drawing number
TWZ-DZU-00-00-DR-L-00310-C03

Revision
FOR CONSTRUCTION

Date
15.07.2024

Scale
1:20 @ A1

Drawn
ZW

Checked
JM

Client:

tz Twycross Zoo
IN THE HEART OF CONSERVATION

DEARADH ZÚ
ZOO - LANDSCAPE - DESIGN
P. 07713 987369 E. Jonathan.mcdoughlin@DearadhZu.com