



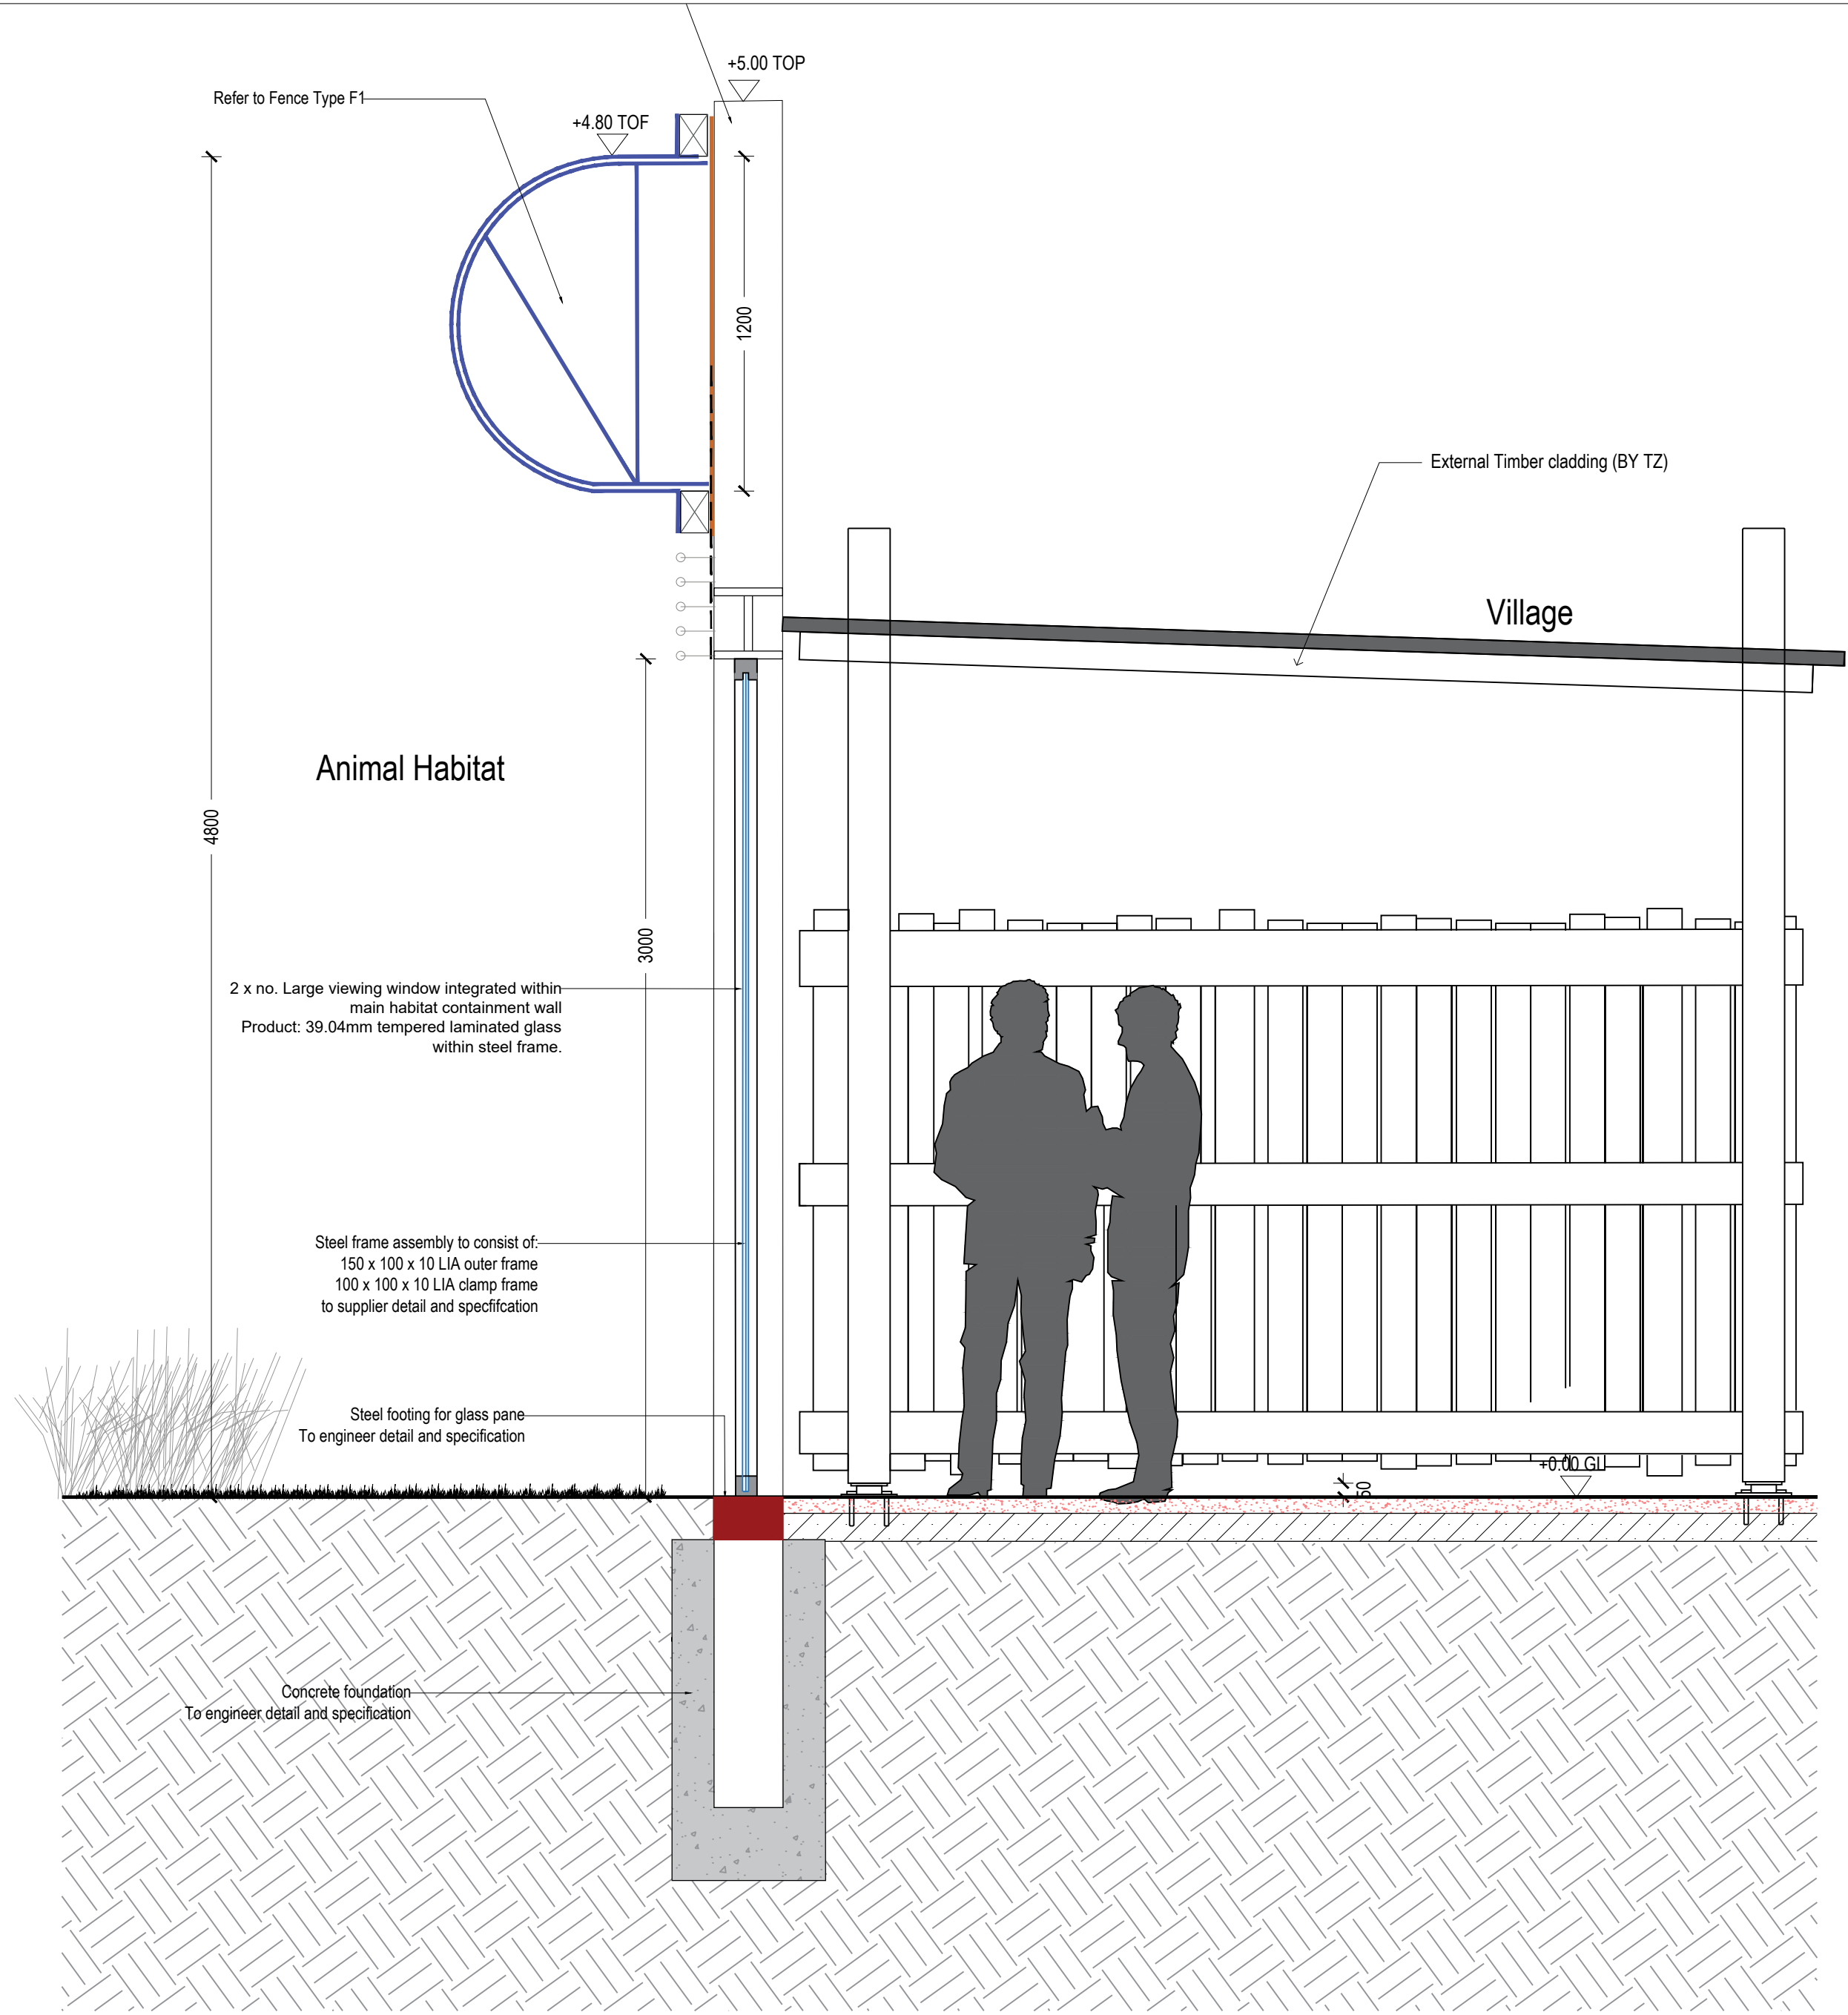

F3 3m high Viewing window intergrated into containment - Section

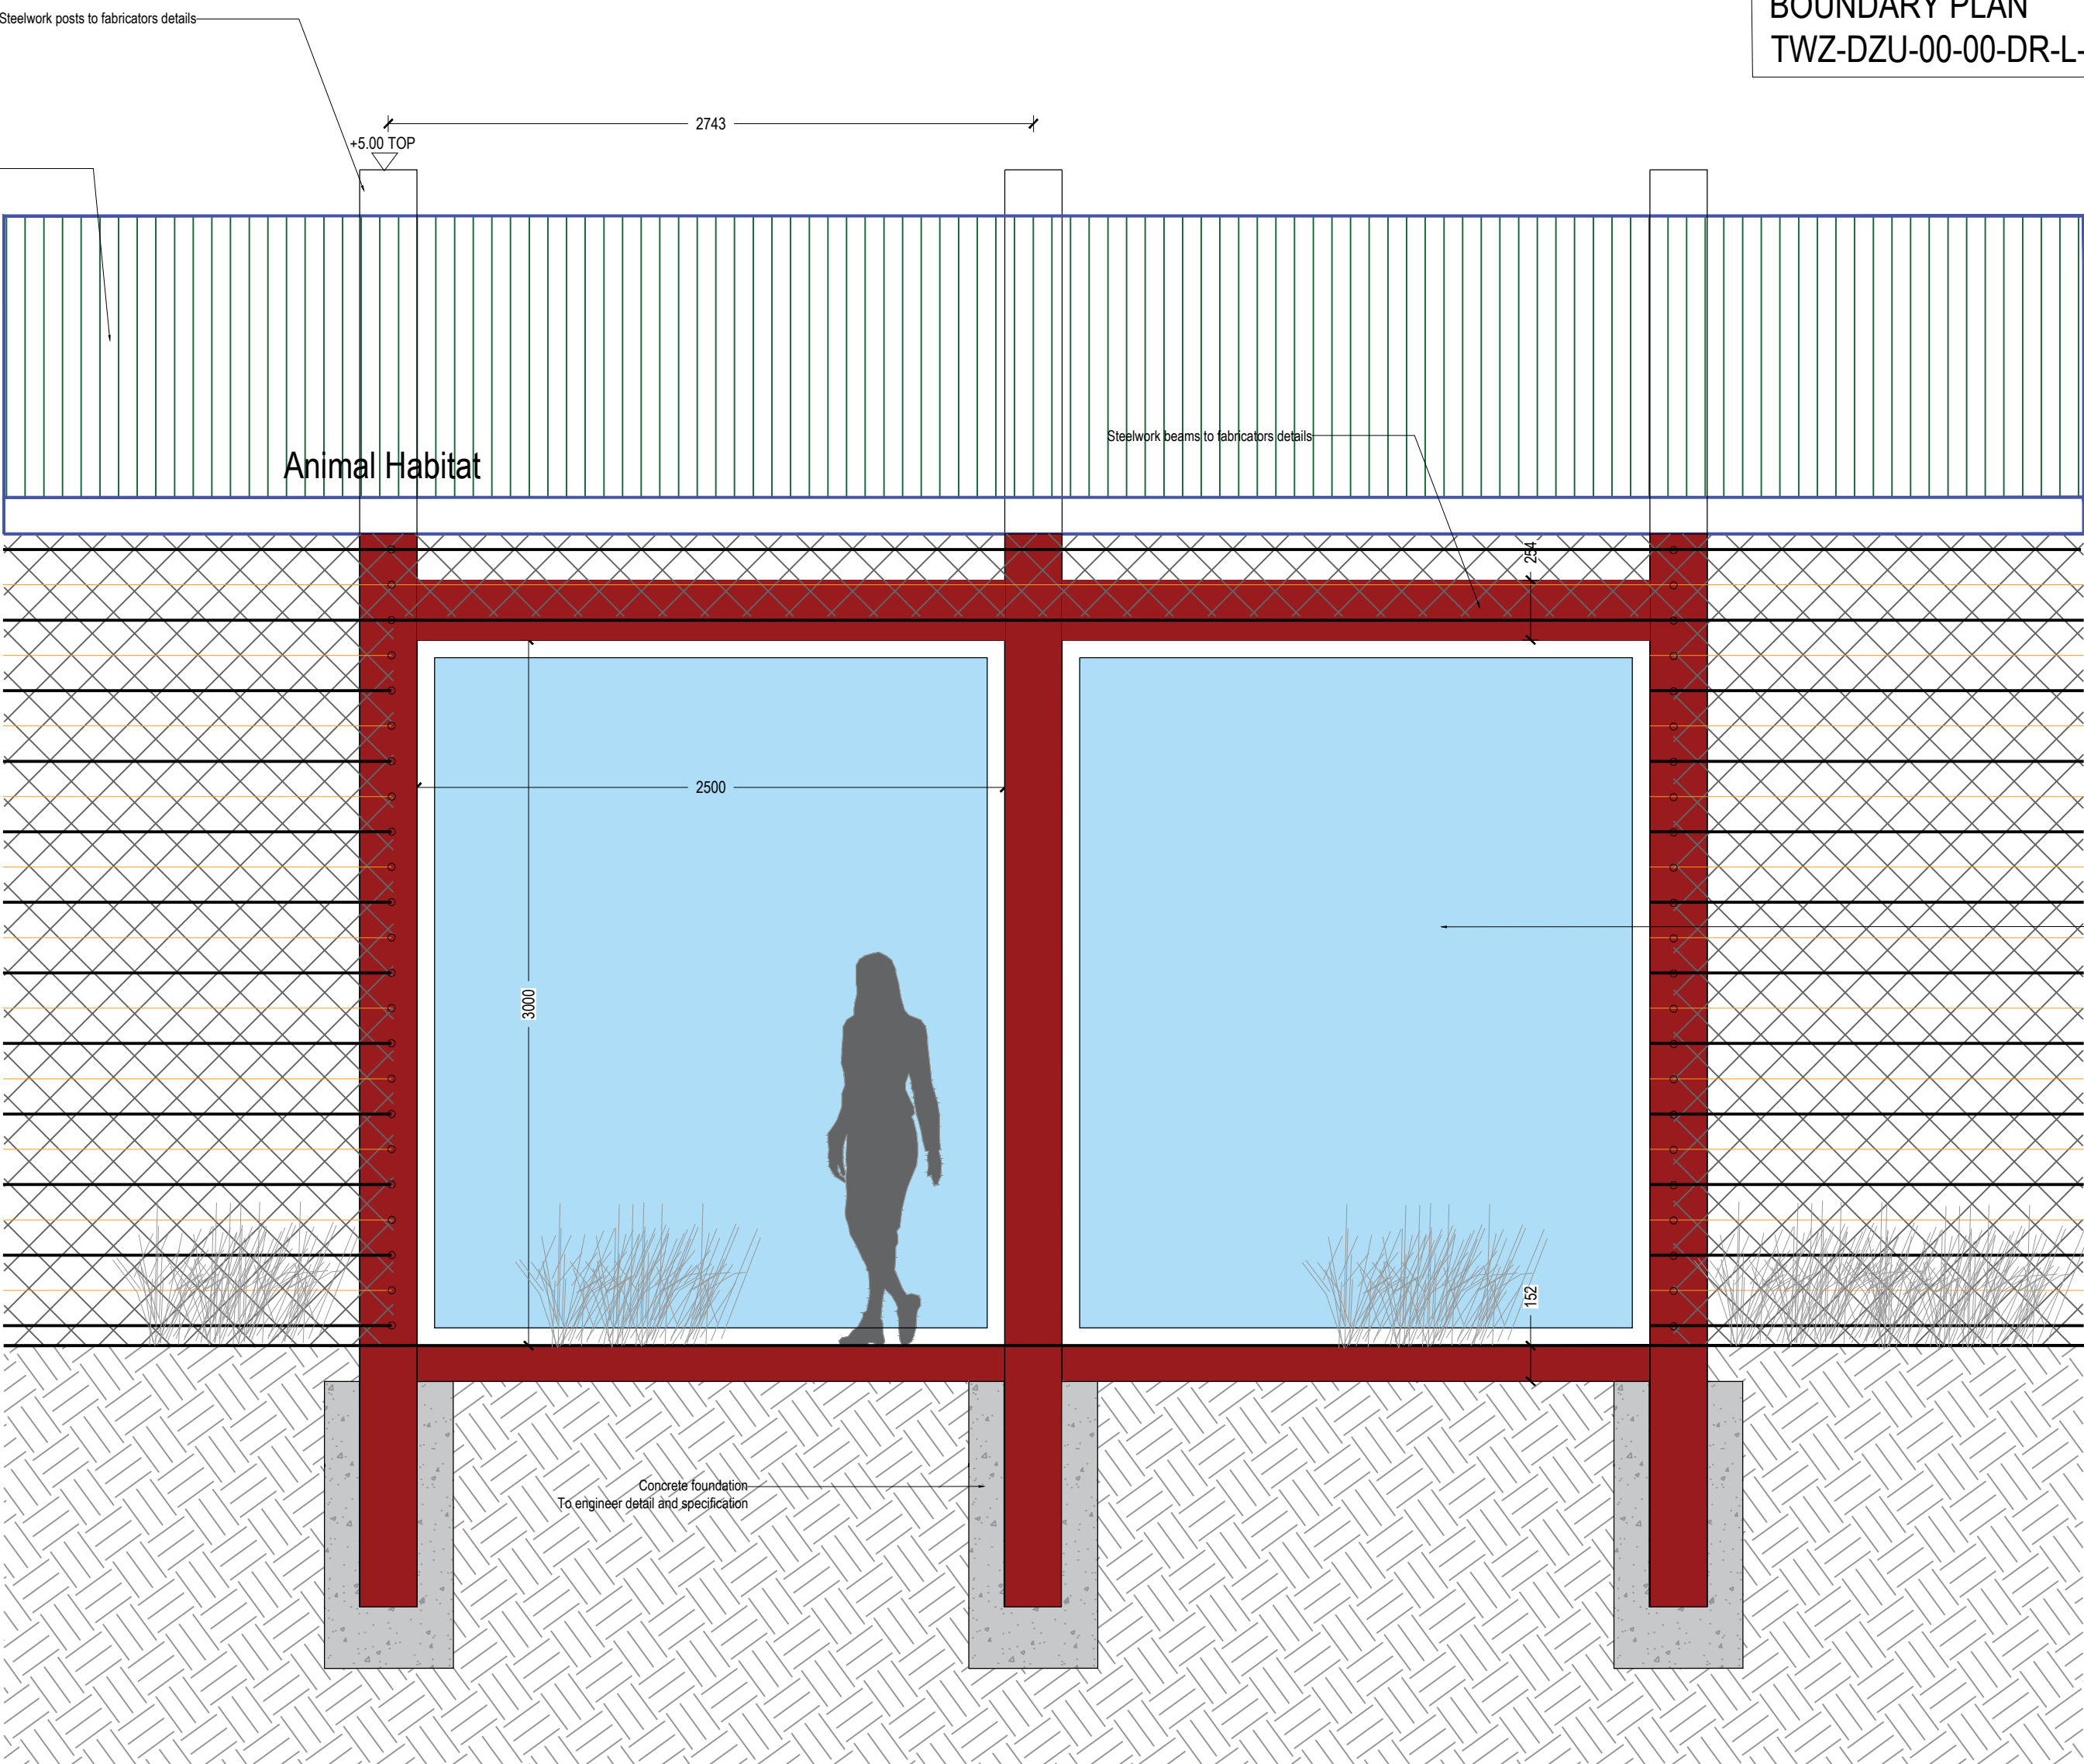

F3 3m high Viewing window intergrated into containment - Elevation

NOTE: FOR LOCATIONS REFER TO
BOUNDARY PLAN
TWZ-DZU-00-00-DR-L-00105



Precedent Image (Type - F3B) Viewing structure with glass viewing

NOTE: FOR LOCATIONS REFER TO
BOUNDARY PLAN
TWZ-DZU-00-00-DR-L-00105



Location of Window

rev	details	by	date
00	ISSUE FOR PLANNING	JM	15.07.2024
01	RE-ISSUE FOR PLANNING	JM	17.07.2024
P02	FIRST ISSUE FOR TENDER	JM	22.11.2024
P03	ISSUE FOR PLANNING (S73)	JM	09.12.2024
C01	ISSUE FOR CONSTRUCTION	JM	18.08.2025
C02	ISSUE FOR CONSTRUCTION	JM	02.12.2025
C03	ISSUE FOR CONSTRUCTION	JM	22.06.2026

rev	details	by	date

Notes

- Do not scale from drawing, use figured dimensions only.
- All dimensions to be checked onsite.
- This drawing to be read in conjunction with all other drawings and specifications.

Previous Superceded Drawing number:
P22009-00-001-DZ-0313

Project title
NSCC ORANGUTAN FACILITY

Drawing title
BOUNDARY DETAILS
SHEET 04

Drawing number
TWZ-DZU-00-00-DR-L-00313-C03

Revision
FOR CONSTRUCTION

Date	Scale	Drawn	Checked
15.07.2024	1:20 @ A1	ZW	JM

Client:

tz Twycross Zoo
IN THE HEART OF CONSERVATION

DEARADH ZU
ZOO LANDSCAPE DESIGN
P: 07713 987368 E: jonathan.mcdougall@dearadhzu.com