



NOTE: FOR LOCATIONS REFER TO
BOUNDARY PLAN
TWZ-DZU-00-00-DR-L-00105

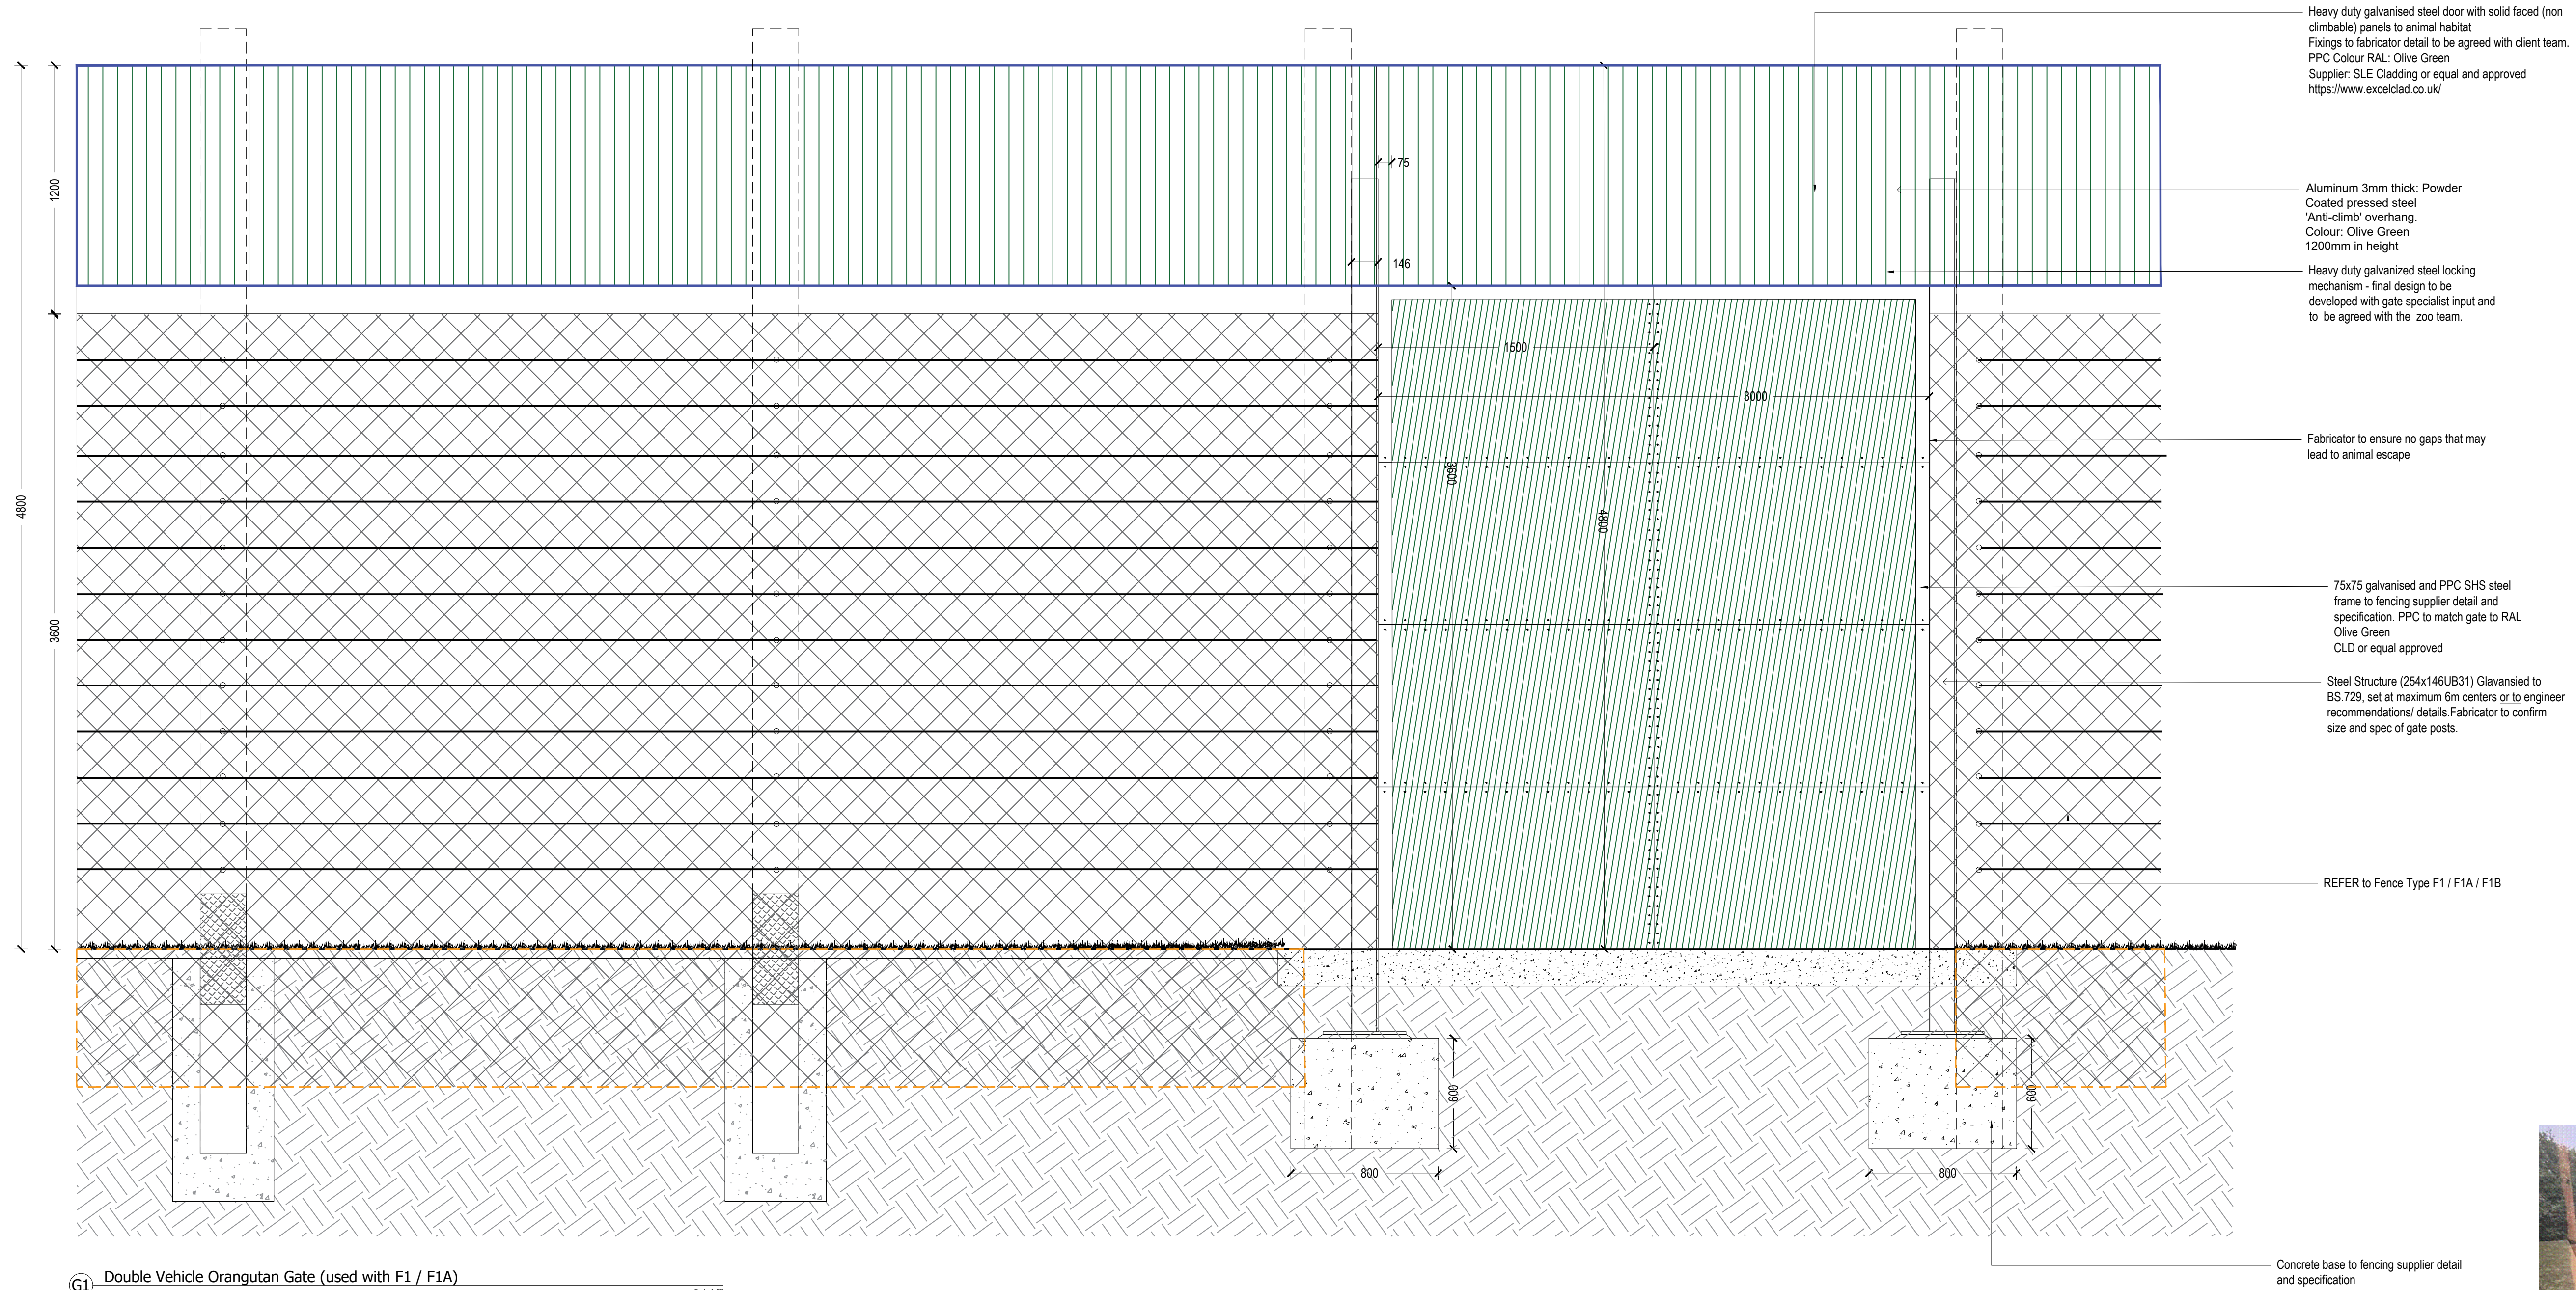

G1 Double Vehicle Orangutan Gate (used with F1 / F1A)

Scale 1:20

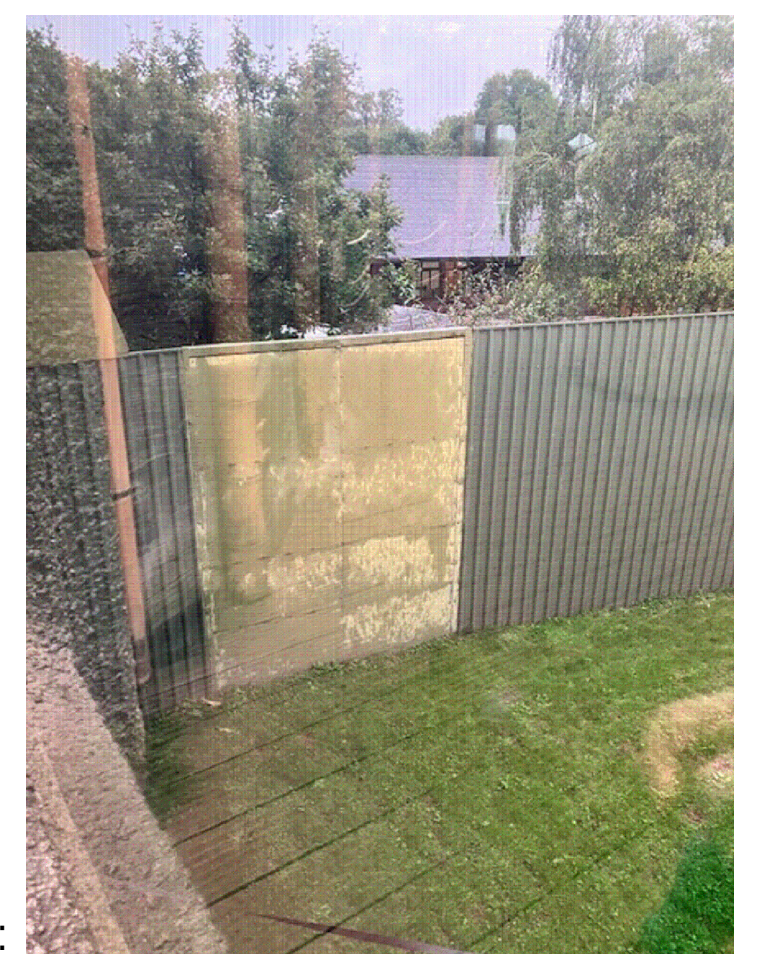

PRECEDENT IMAGE OF GATE TREATMENT (G1):

rev	details	by	date
P00	FIRST ISSUE FOR TENDER	JM	04.12.2024
C01	ISSUE FOR CONSTRUCTION	JM	18.09.2025

[illegible]

Notes

1. Do not scale from drawing, use figured dimensions only.
2. All dimensions to be checked onsite.
3. This drawing to be read in conjunction with all other drawings and specifications.

Project title

NSCC ORANGUTAN FACILITY

Drawing title

GATE DETAILS - SHEET 01

Drawing number

Revision

TWZ-DZU-00-00-DR-L-00322-C01

Drawing Status

FOR CONSTRUCTION

Date _____

Scale

1:25 (1:50) © M

Drawn

Checked

Client:

