


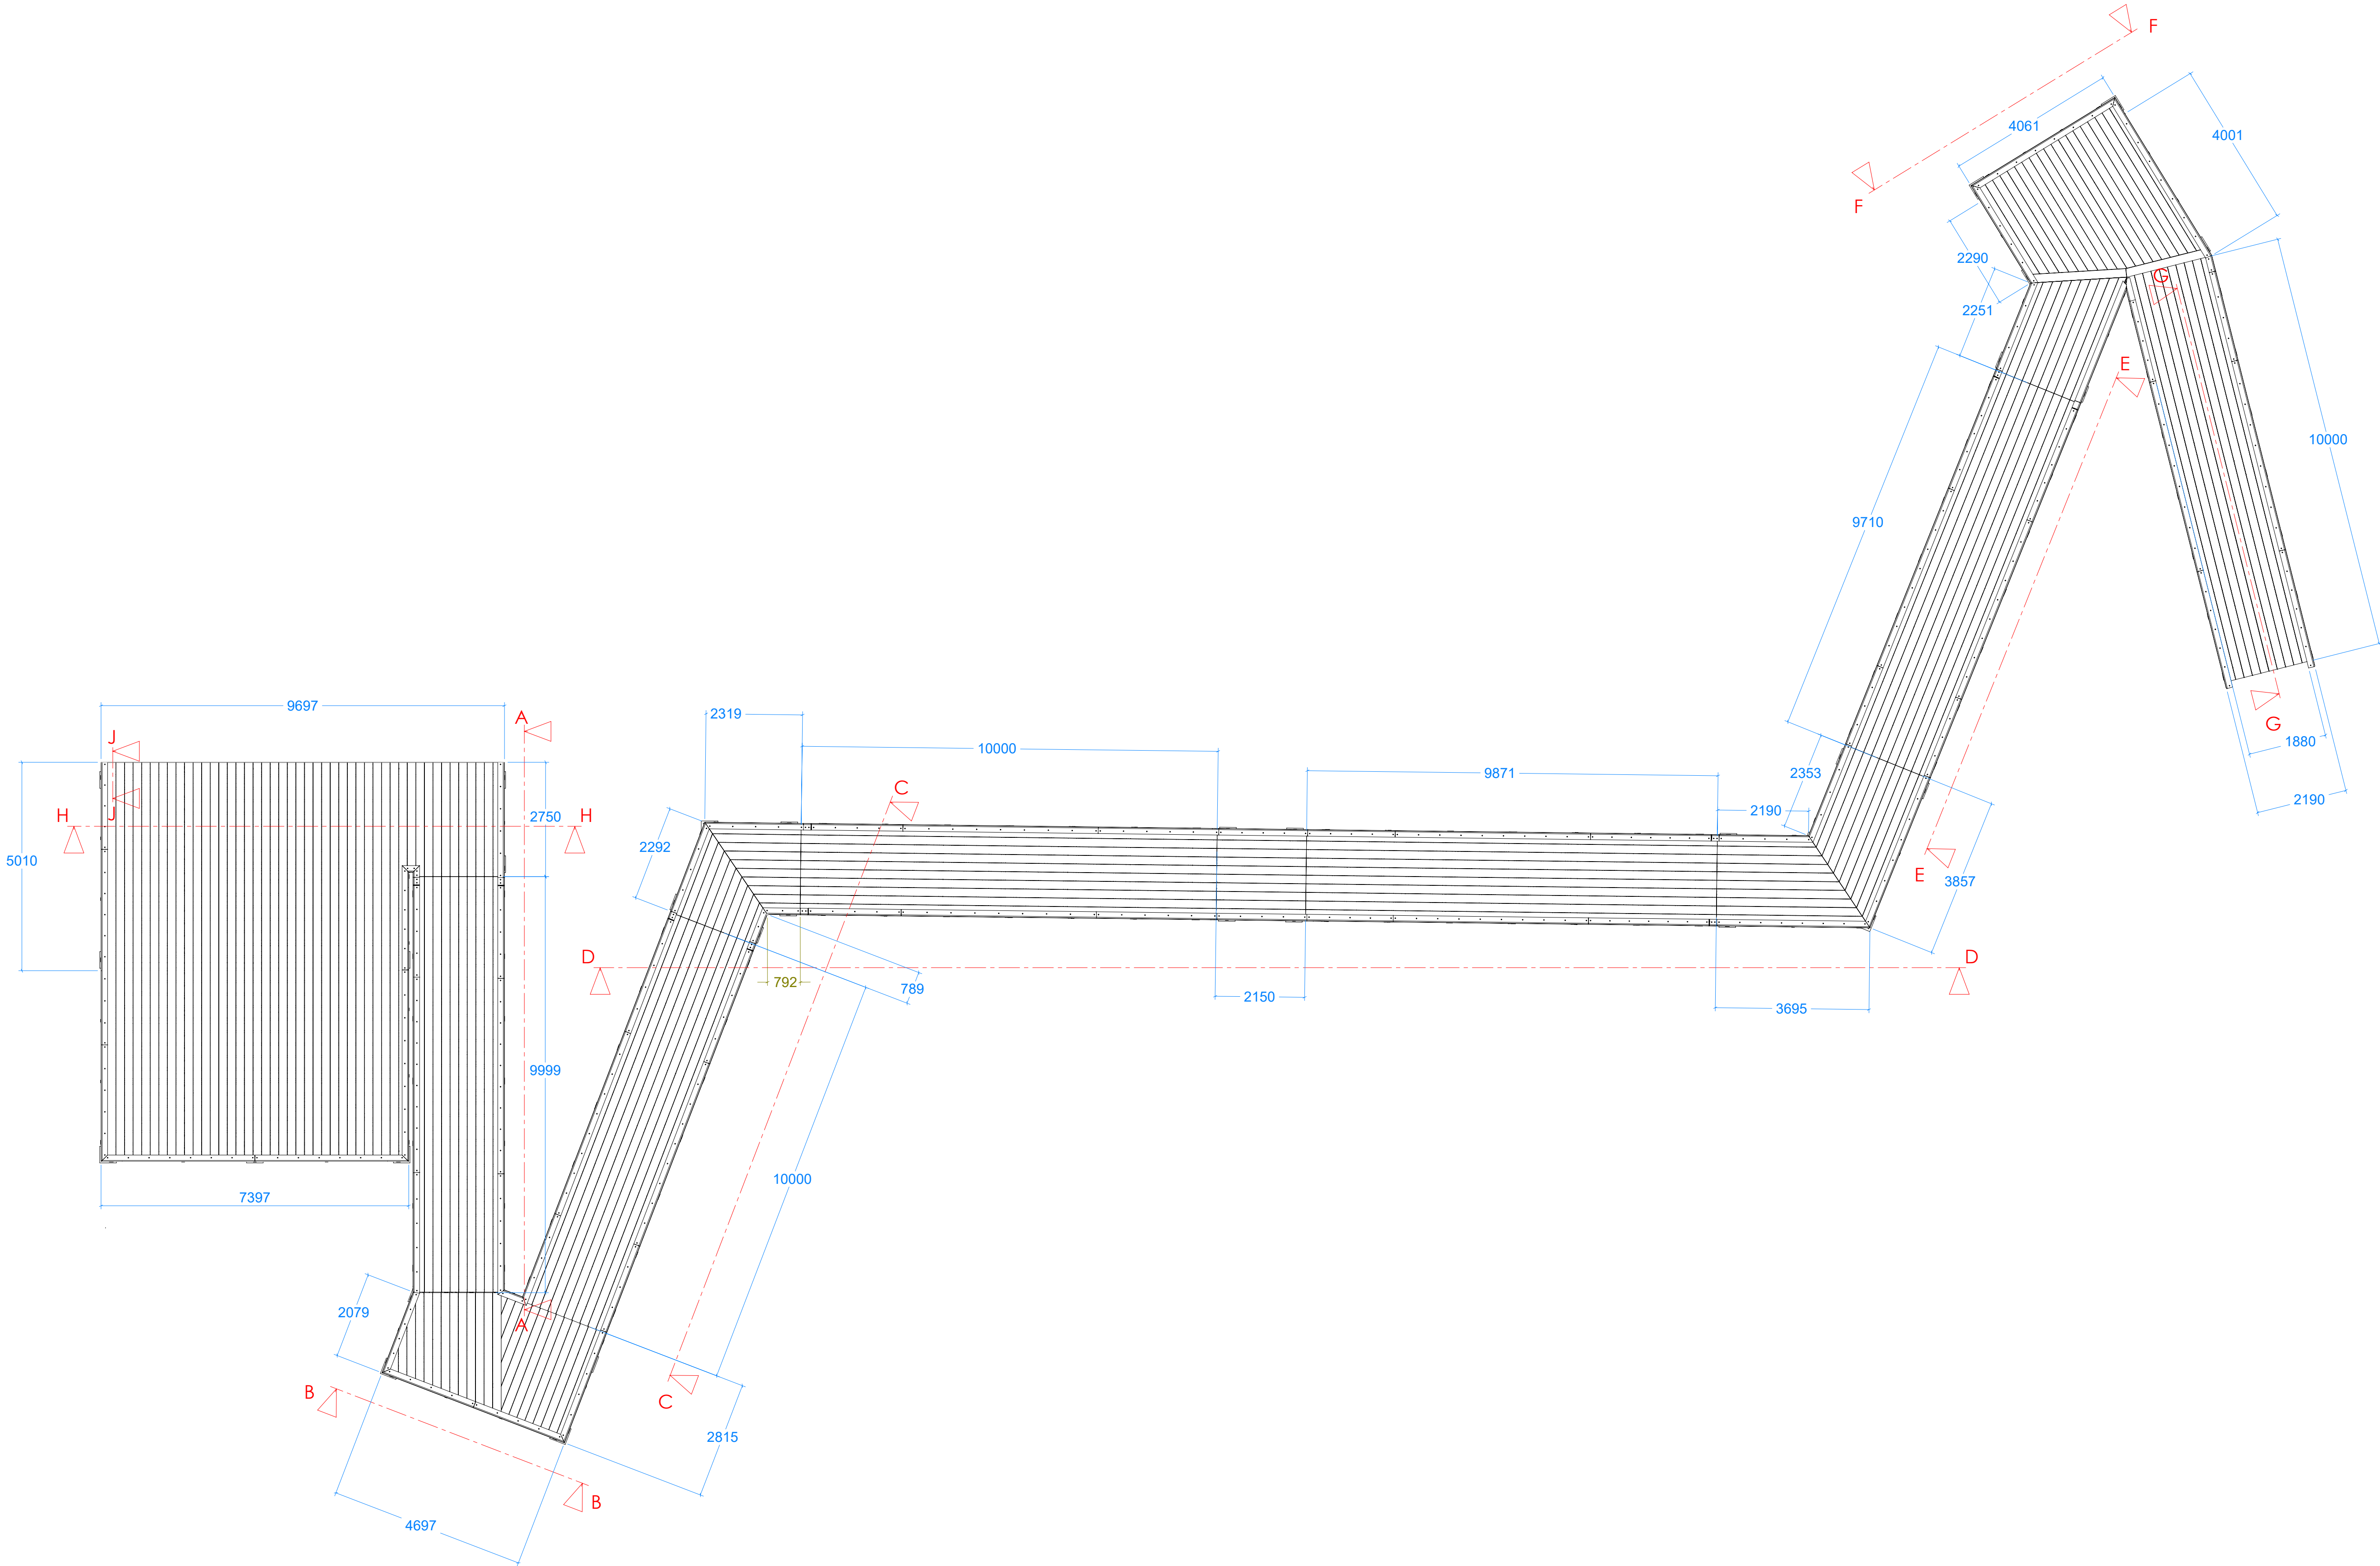

GENERAL NOTES.

MATERIAL SCHEDULE:
MAIN FRAME BEAMS = M/S S355 - 406X140X46 UB,
305X127X37 UB, 203X133X25 UB,
CENTRAL BRACINGS = M/S S355 - 125X75X8 RSA,
60X60X6 RSA,
COLUMNS = M/S S355 - 244.5X10 CHS,
DIAGONALS = M/S S355 - 114.3X5 CHS,
BALUSTRADE POSTS = M/S S355 - 120X80X8 RHS,
80X80X5 SHS,
BALUSTRADE RAIL = M/S S355 - 100X60X5 RHS,
BALUSTRADE PANELS = ST/ST G316 WEBNET
2MM WIRE MESH SYSTEM,
BALUSTRADE ANGLE FRAMES = ST/ST G316 25Ø BAR
CONNECTION PLATES = M/S S275 - 10/12/15/20MM,
HANDRAIL = 150X50MM IROKO,
FLOORING = 230X32MM MILLBOARD LASTA GRIP
DECKING 3.6 LM LONG,
KICK BOARDS = 250X8MM MILD STEEL,
BATTENS = MILLBOARD 50X125 PLAS PRO BLACK,
BALUSTRADE LOAD: 3KN/m.

ALL STEEL ELEMENTS TO BE HOT DIP GALVANISED.
THIS DRAWING IS TO BE READ IN CONJUNCTION
WITH ALL OTHER MTECH DRAWINGS
ISSUED FOR THIS PROJECT.

P03	FOR CONSTRUCTION	14/08/2026
P02	DIMENSIONS AND LEVELS ADDED	11/06/2026
P01	FOR APPROVAL	03/06/2026
REV.	DESCRIPTION	DATE

M-T-CH
ENGINEERING

M-Tech Engineering Ltd
12 Baker Brook Close
Hucknall
Nottingham
NG15 7WE
T: 0115 9794448
F: 0115 9794449
W: mtechengineering.co.uk

This drawing is the property of and copyright to M-Tech Engineering any copying or printing of this drawing may only be carried out with the express permission of M-Tech Engineering.

DRAWING NO.	REV.	EXECUTION CLASS
TWIZ-MTC-03-ZZ-DR-Q-0006	P03	2

PROJECT NO.	JOB REFERENCE
3430	HENRY BROTHERS - TWYCRoss ZOO

DRAWING TITLE
HABITAT A BOARDWALK VISUALS - PLAN VIEW

MATERIAL
.

NUMBER REQUIRED
.

UNLESS OTHERWISE SPECIFIED:
.

- ALL DIMENSIONS ARE IN MILLIMETERS
- ALL WELDS TO BE 6MM FILLET
- LINEAR TOLERANCES +/- 2MM
- ANGULAR TOLERANCE +/- 1DEGREE
- ALL TOLERANCES ARE IN LINE WITH GEOMETRIC DATA AS EN1090-2

DRAWN	R.N.	DATE	02/06/2026
SCALE 1:80 @ A1		FIRST ANGLE PROJECTION	
DO NOT SCALE DRAWING			