


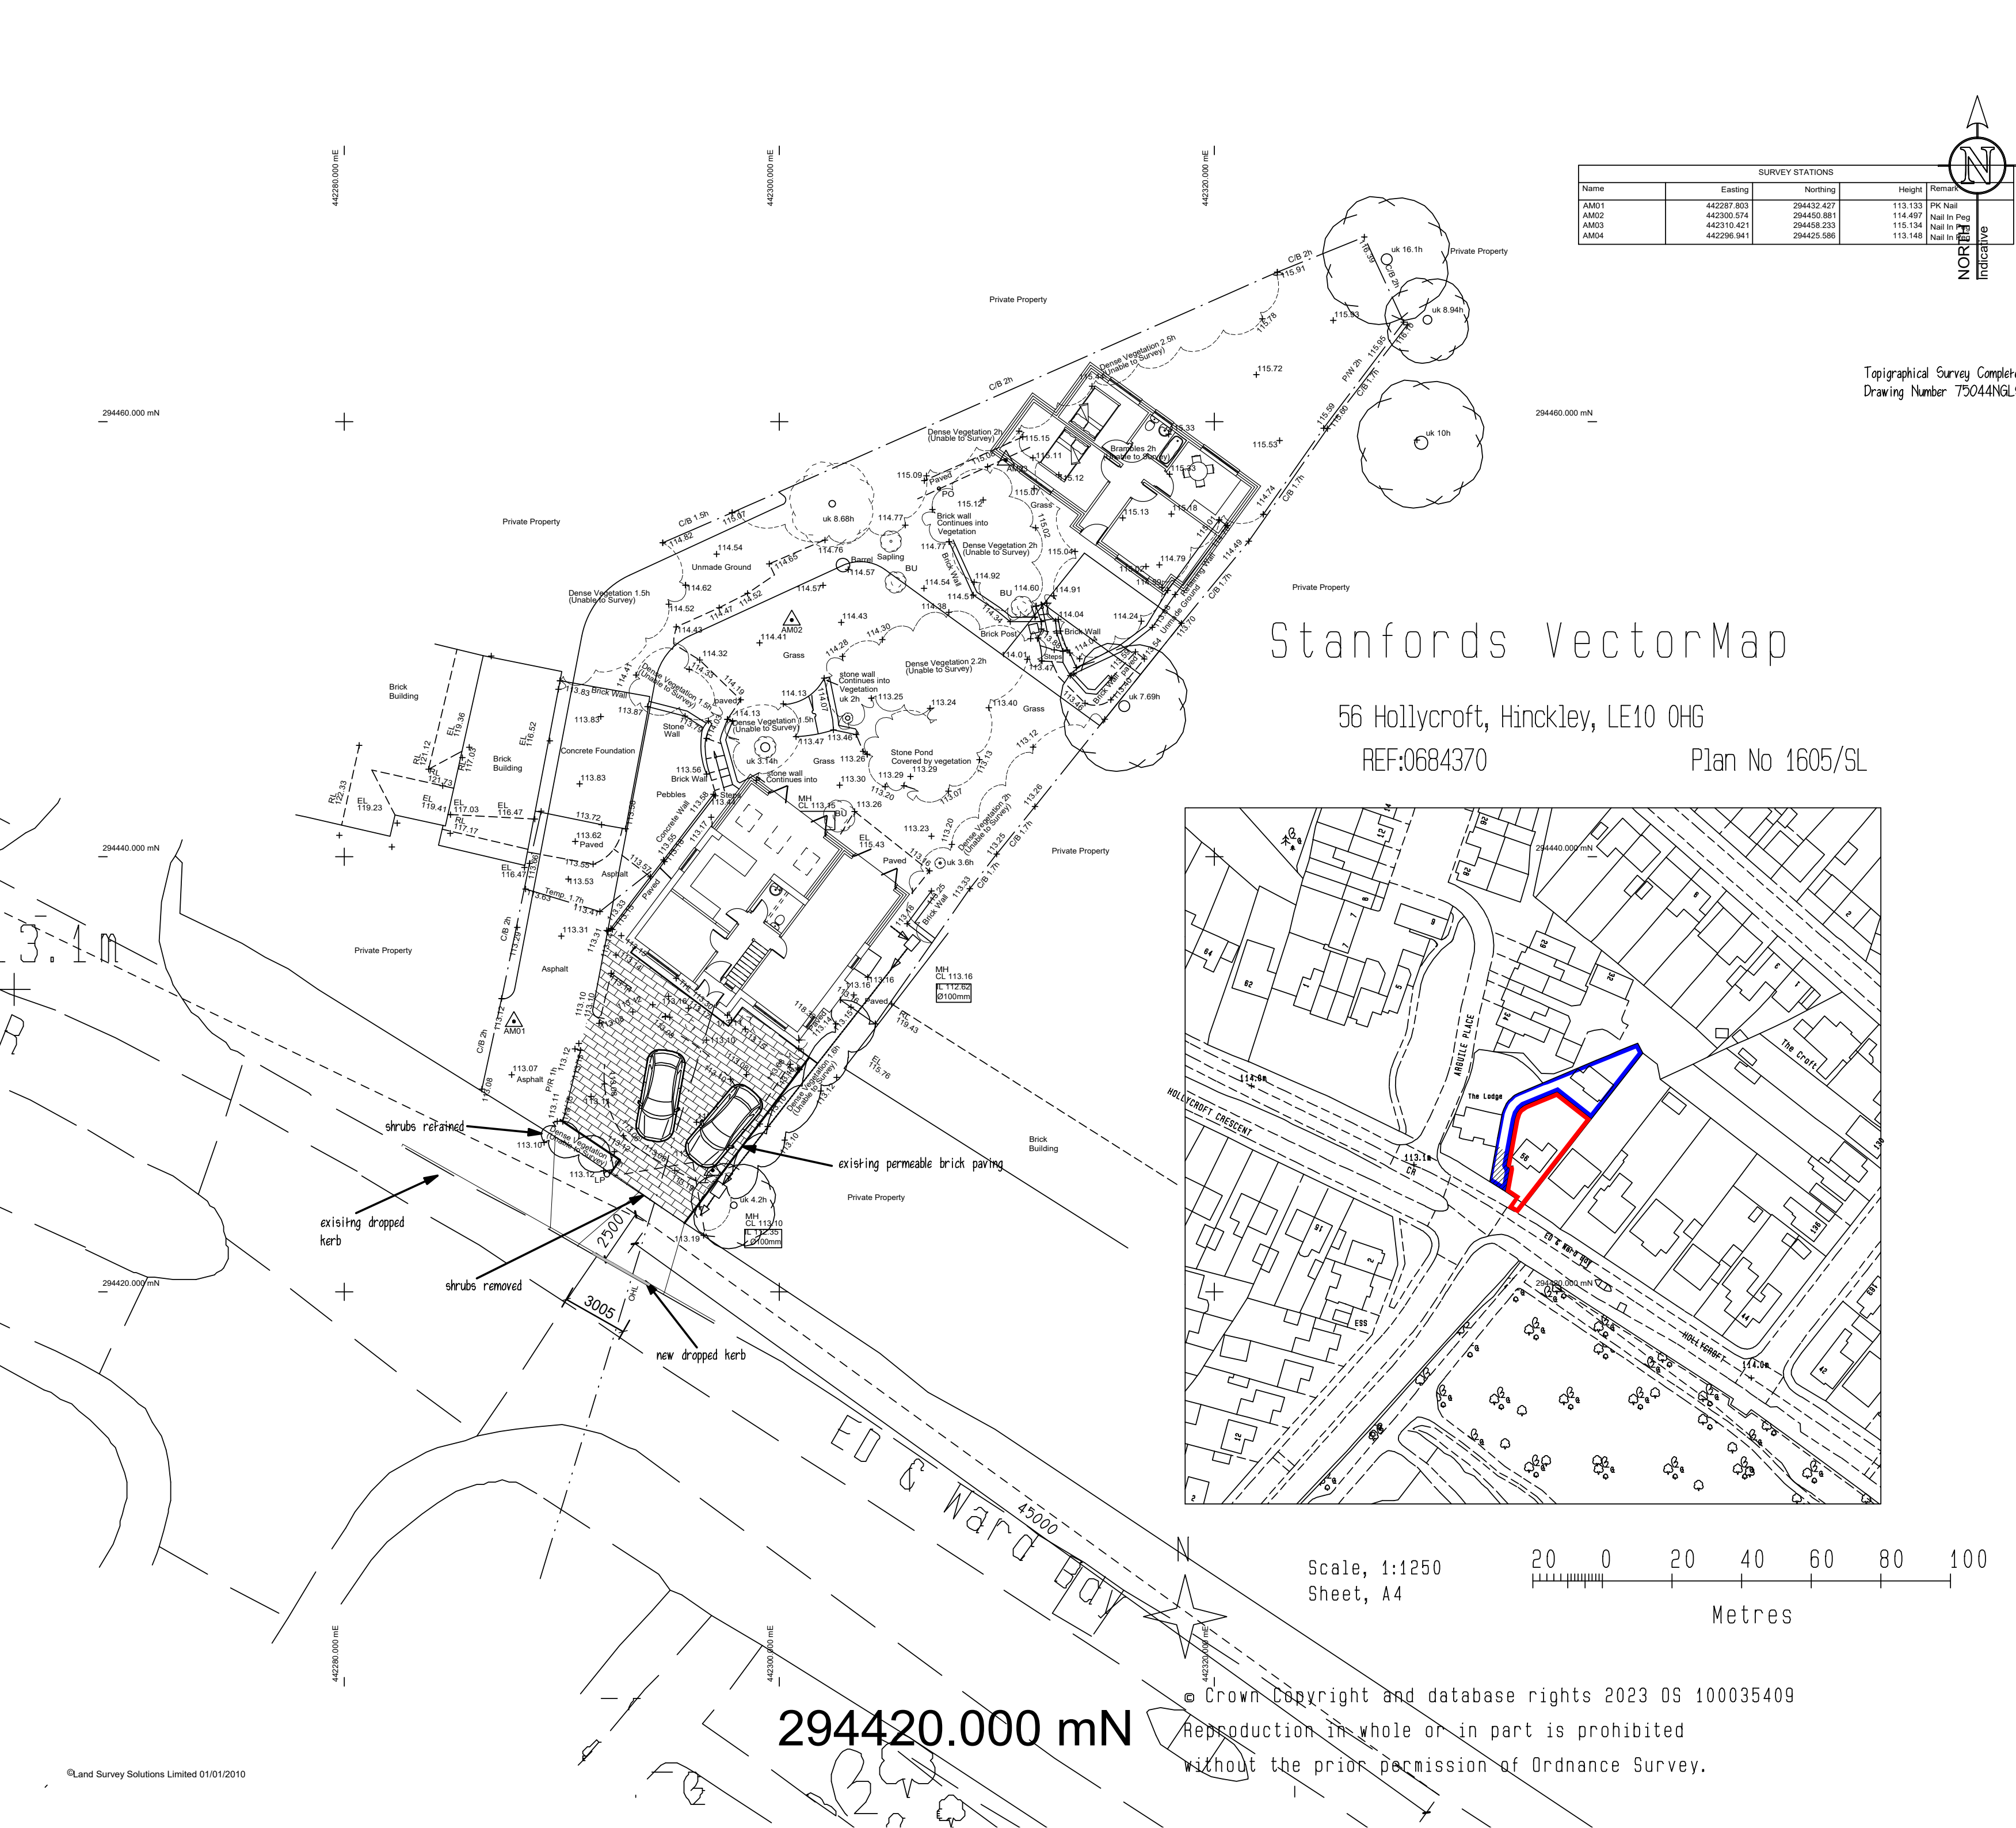

SURVEY STATIONS				
Name	Easting	Northing	Height	Remark
AM01	442287.803	294432.427	113.133	PK Nail
AM02	442300.574	294450.881	114.497	Nail In Peg
AM03	442310.421	294458.233	115.134	Nail In Peg
AM04	442296.941	294425.586	113.148	Nail In Peg

Topographical Survey Completed by Survey Solutions
Drawing Number 75044NGLS-01



1 : 1250 Scale Bar



1 : 200 Scale Bar

Disclaimer
This drawing is accurate from the information that was available at the time of survey and is by no means a detailed representation. Due to the subterranean nature of storm and Foul drainage, any drainage shown is an educated assessment of the drainage runs. All drainage shown to be assessed and confirmed on site before works commence.

Project PROPOSED ALTERATIONS 56 HILLYCROFT HINCKLEY LEICESTER LE10 0HG			
Client MR GEORGE WALLIS			
Drawing Title AS PROPOSED BLOCK PLAN			
Drawing No 1450-02		Revision C	
Scale 1:50 @ A1 1:100 @ A2		Page Size A2	
Drawn by RMT RMT RMT ---	Checked by RMT --- --- ---	Date 07/09/2026 09/09/2026 17/09/2026 --/--	Stage AS PROPOSED UPDATED SCHEME UPDATE RED LINE -----
A.R. Taylor Ltd Architectural Technologist A.R. Taylor Ltd 7 Greenway, Nuneaton Warwickshire CV11 6NL tel: 024 7638 6997 enquiries@taylordesign.ltd			

Scale, 1:1250
Sheet, A4

20 0 20 40 60 80 100
Metres

294420.000 mN