



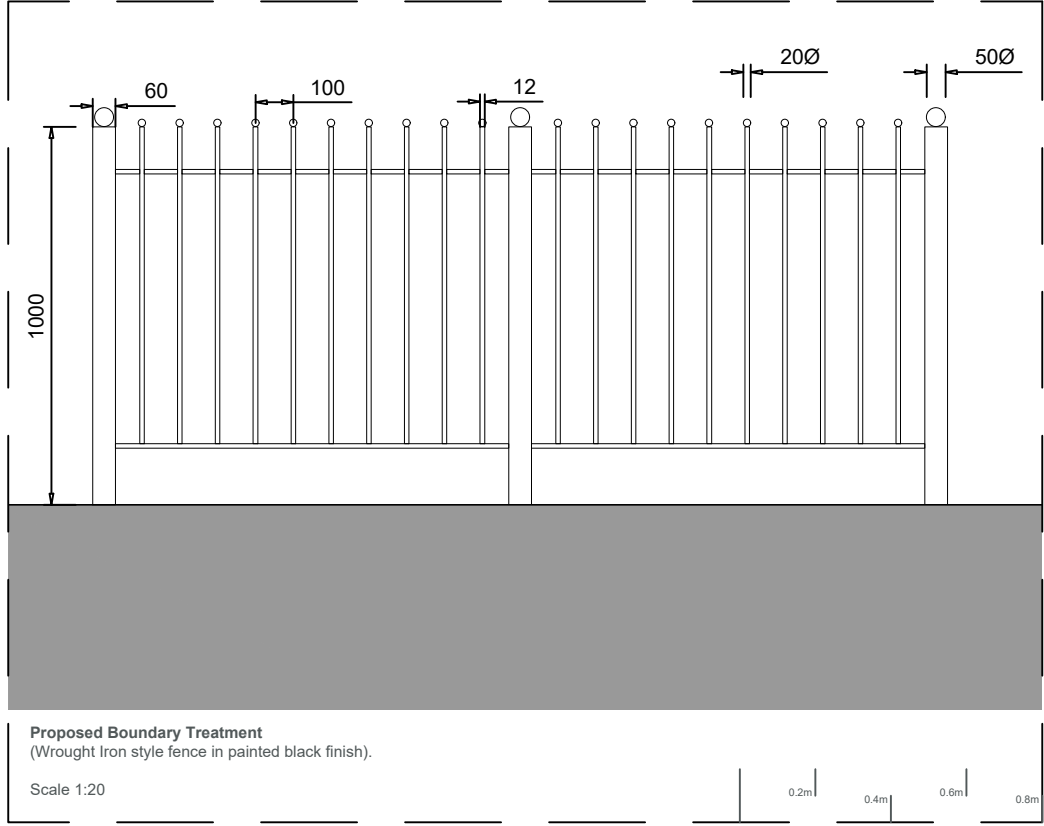

Notes:
All dimensions are in structural dimensions, not finished surfaces, unless otherwise stated.

Drawing Key:
— Site application boundary

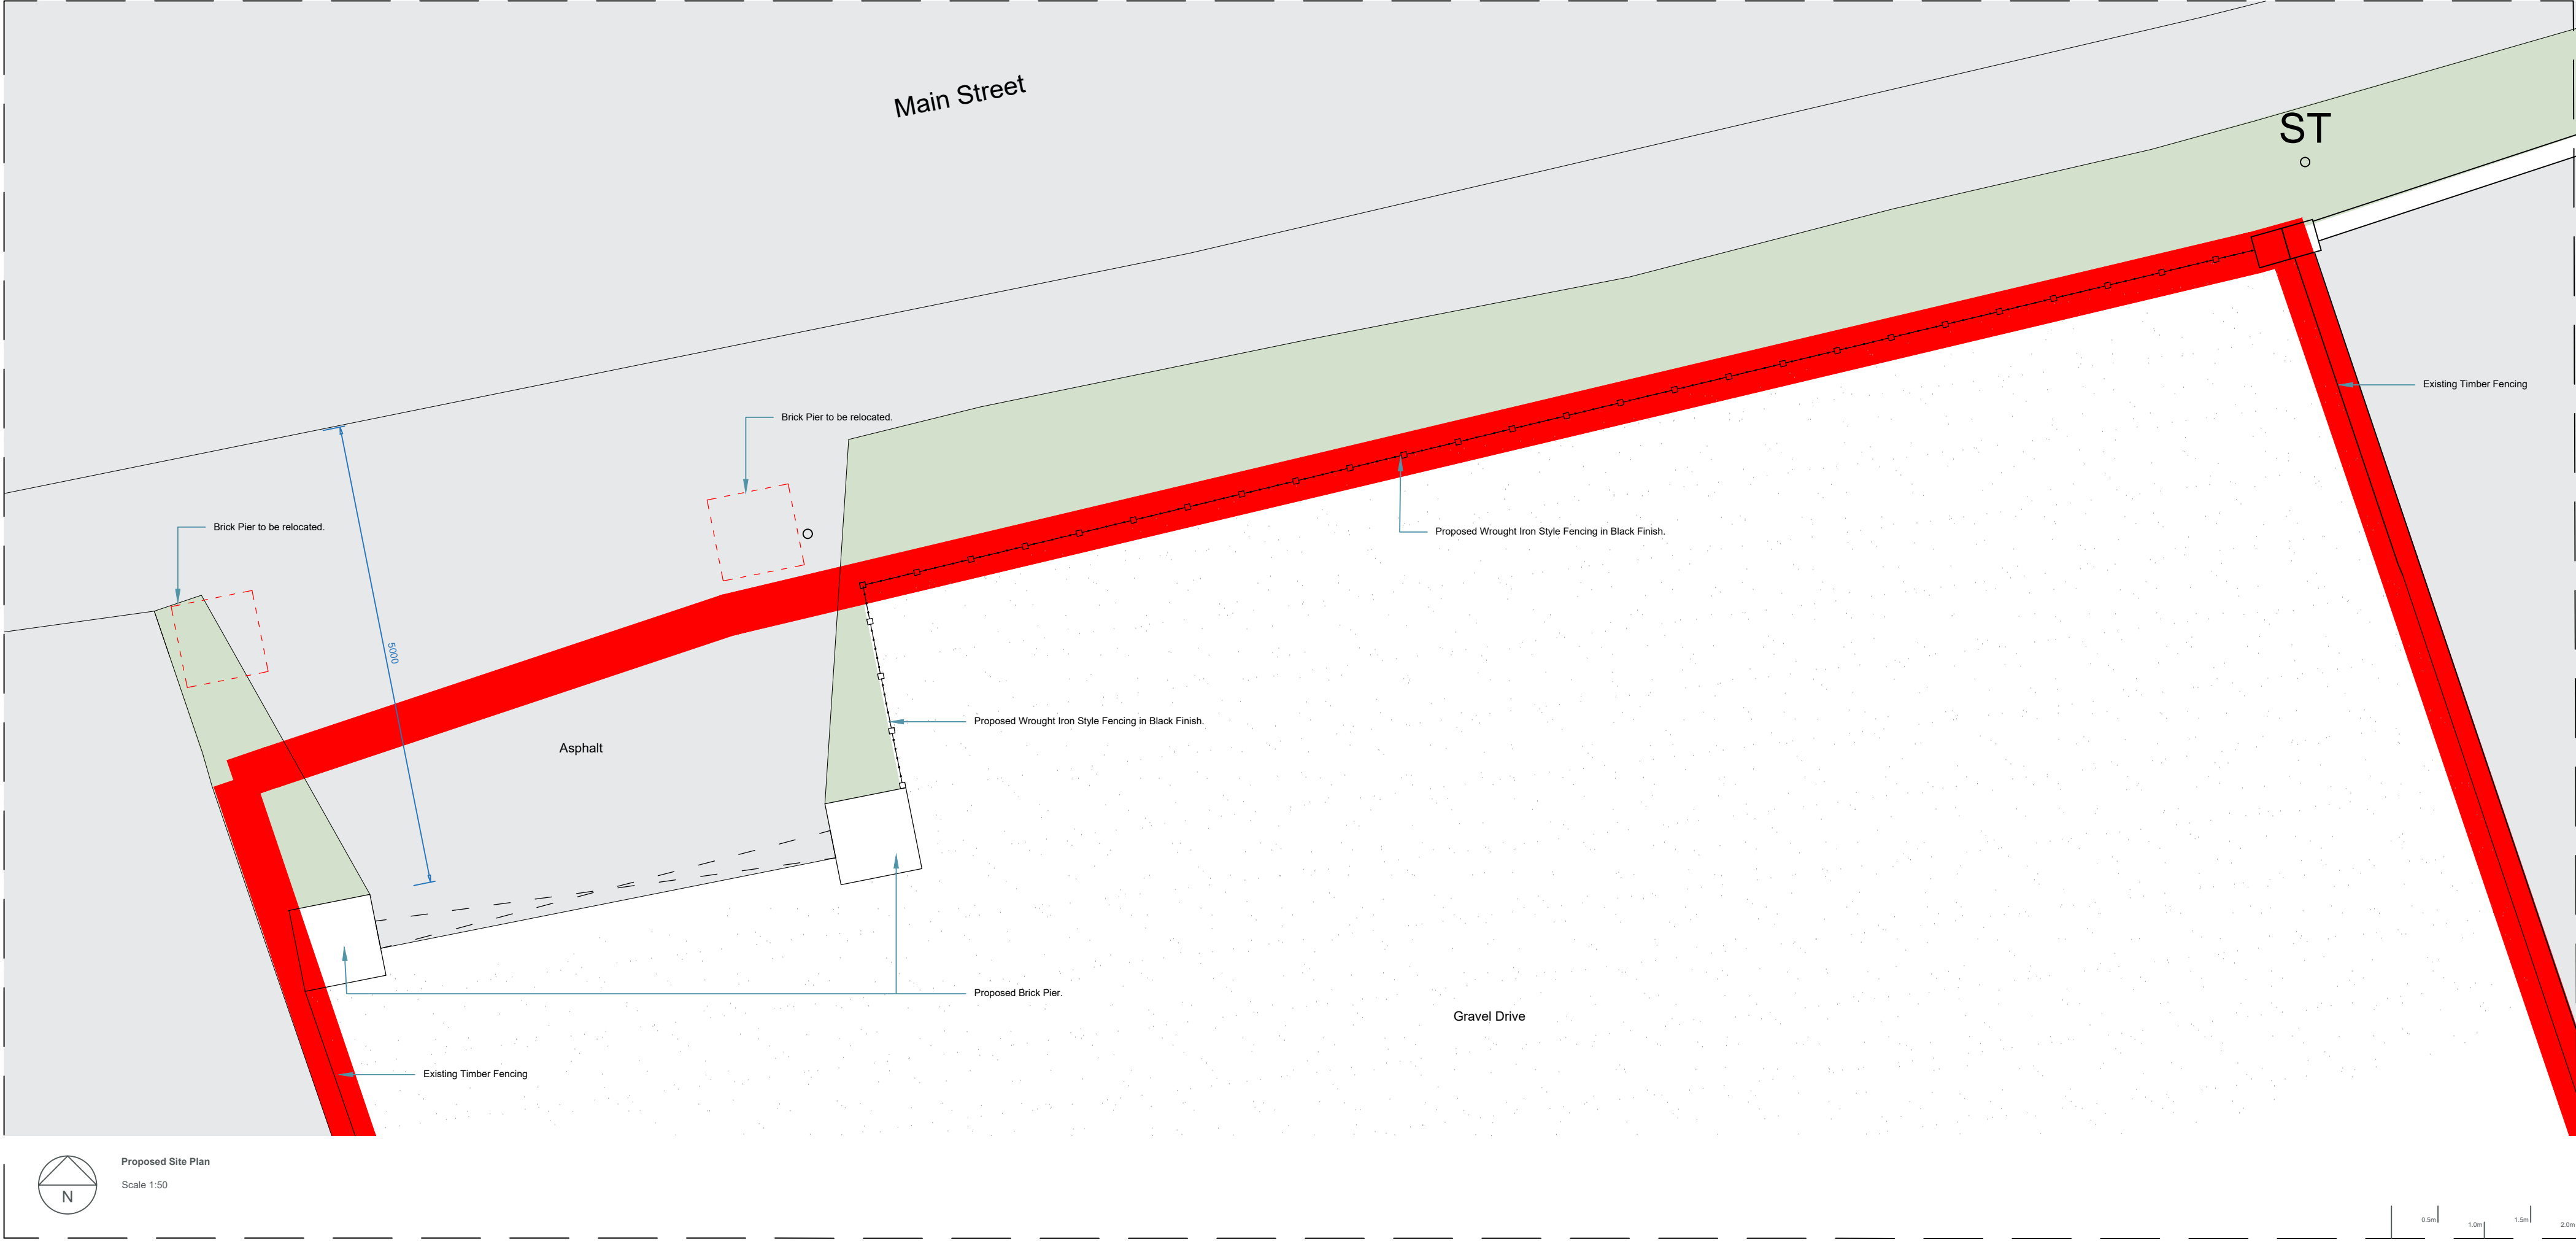

Rev.	Date	Details	Drawn	Checked
01	10.10.2024	Issued for client comments	AW	JS

SCROXTON & PARTNERS

Northampton - 01933 698 001 northampton@scroxtonpartners.co.uk		London - 0203 745 8018 london@scroxtonpartners.co.uk	
Client: Mrs Luke			
Project Name: 60 Main Street			
Site Address: 60 Main Street Carlton (Nuneaton) CV13 6E2			
Drawing Number: 1172 - SAP - XX - XX - DR - A - 10102 - SO - 01		Revision: XX Site	
Drawing Title: Proposed Boundary Treatment		Volume: XX Site	
Project Lead: JS	Design: GJ	Project Phase: Planning	
Scale: NTS	Paper: A1		