
Lindridge lane

		sq m	Ha	house	porous	40% to rear ditch	to front and road
Gross site area		4144.5	0.41445				
road		504	0.0504		504		504
plot 1		398	0.0398	188.6	209.4	83.76	113.16
plot 2		422.6	0.04226	199.25	223.35	89.34	119.55
plot 3		476	0.0476	199.25	276.75	110.7	119.55
plot 4		537	0.0537	199.25	337.75	135.1	119.55
Total impermeable		2337.6	0.23376	786.35	1551.25	418.9	975.81
%		56%					

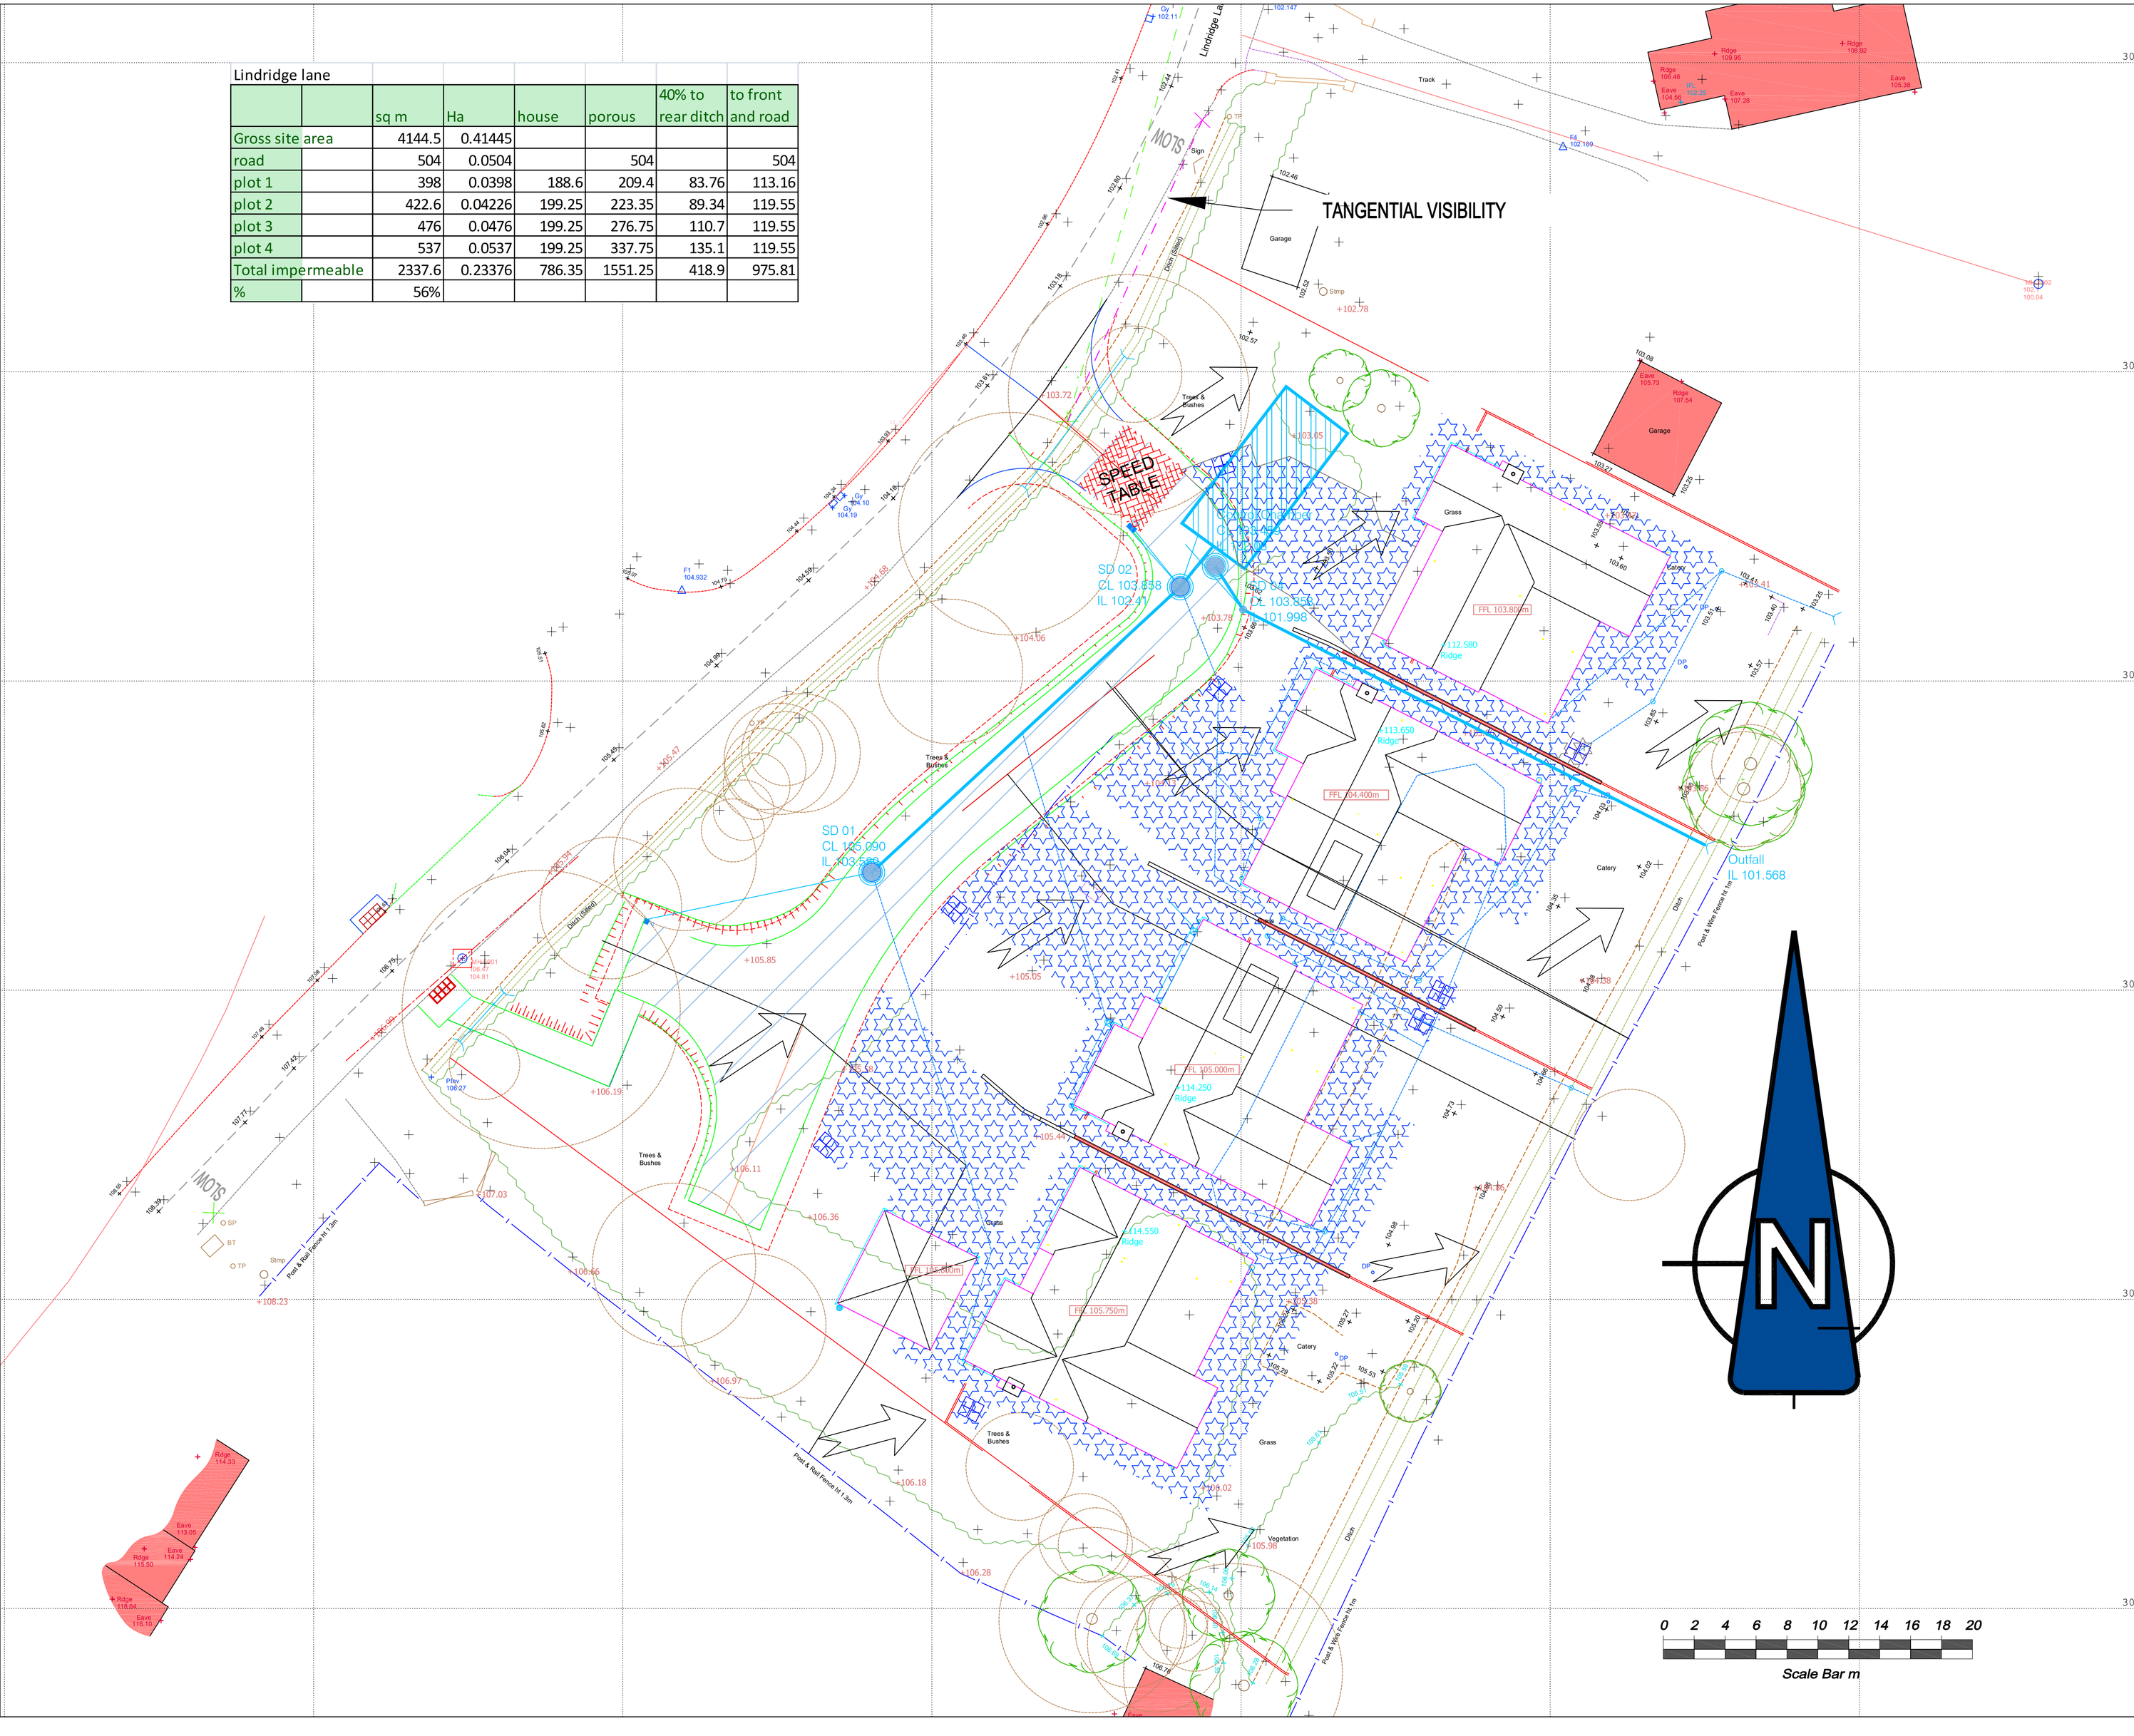

Notes:-

For guidance only. Do not scale off this drawing

1:10 - 0	100mm	200mm	300mm	400mm	500mm	600mm	700mm	800mm	
1:100- 0	1m	2m	3m	4m	5m	6m	7m	8m	
1:20 - 0	400mm		800mm		1200		1600		
1:50 - 0	1m		2m		3m		4m		

GENERAL NOTES:

1. DO NOT SCALE from this drawing. If in doubt ASK.
2. This drawings is to be read in conjunction with ALL RELEVANT Architect's, Engineer's and Specialist's drawings and specifications.

Key:

- Existing Public Combined Sewer
- Existing Public Surface Water Sewer
- Proposed Surface Water Sewer
- Proposed Highway Drainage
- Proposed Foul Sewer
- Proposed Surface Water Lateral Drain
- Proposed Foul Lateral Drain
- Proposed Rainwater butt
- Porous drain
- Finished Floor Levels — FFL 157.600
- Approximate location and height of retaining wall — RW 0.6m
- Proposed Road Gully
- Proposed Linear Drain
- Overland flood flow route
- Site Boundary

FOR APPROVAL

Rev	By	Chkd	Apprvd	Date	Description

Client

XL DESIGNS (MIDLANDS) Ltd

Michael W Conway
110 Melbourne Road
Ibstock
Leics
LE67 6NN
Tel01530
mobile 07967 718075
Email:
mickconway22@btinternet.com

Project

Lyndale, Lindridge Lane, Desford, Leics

Drawing

Storm Drainage Areas and Details Drawing

Drawn by: MWC Date: May24:

Drawing No. E23-24-020 Revision:

Drawing Scale: Drawing Scale::200@A1