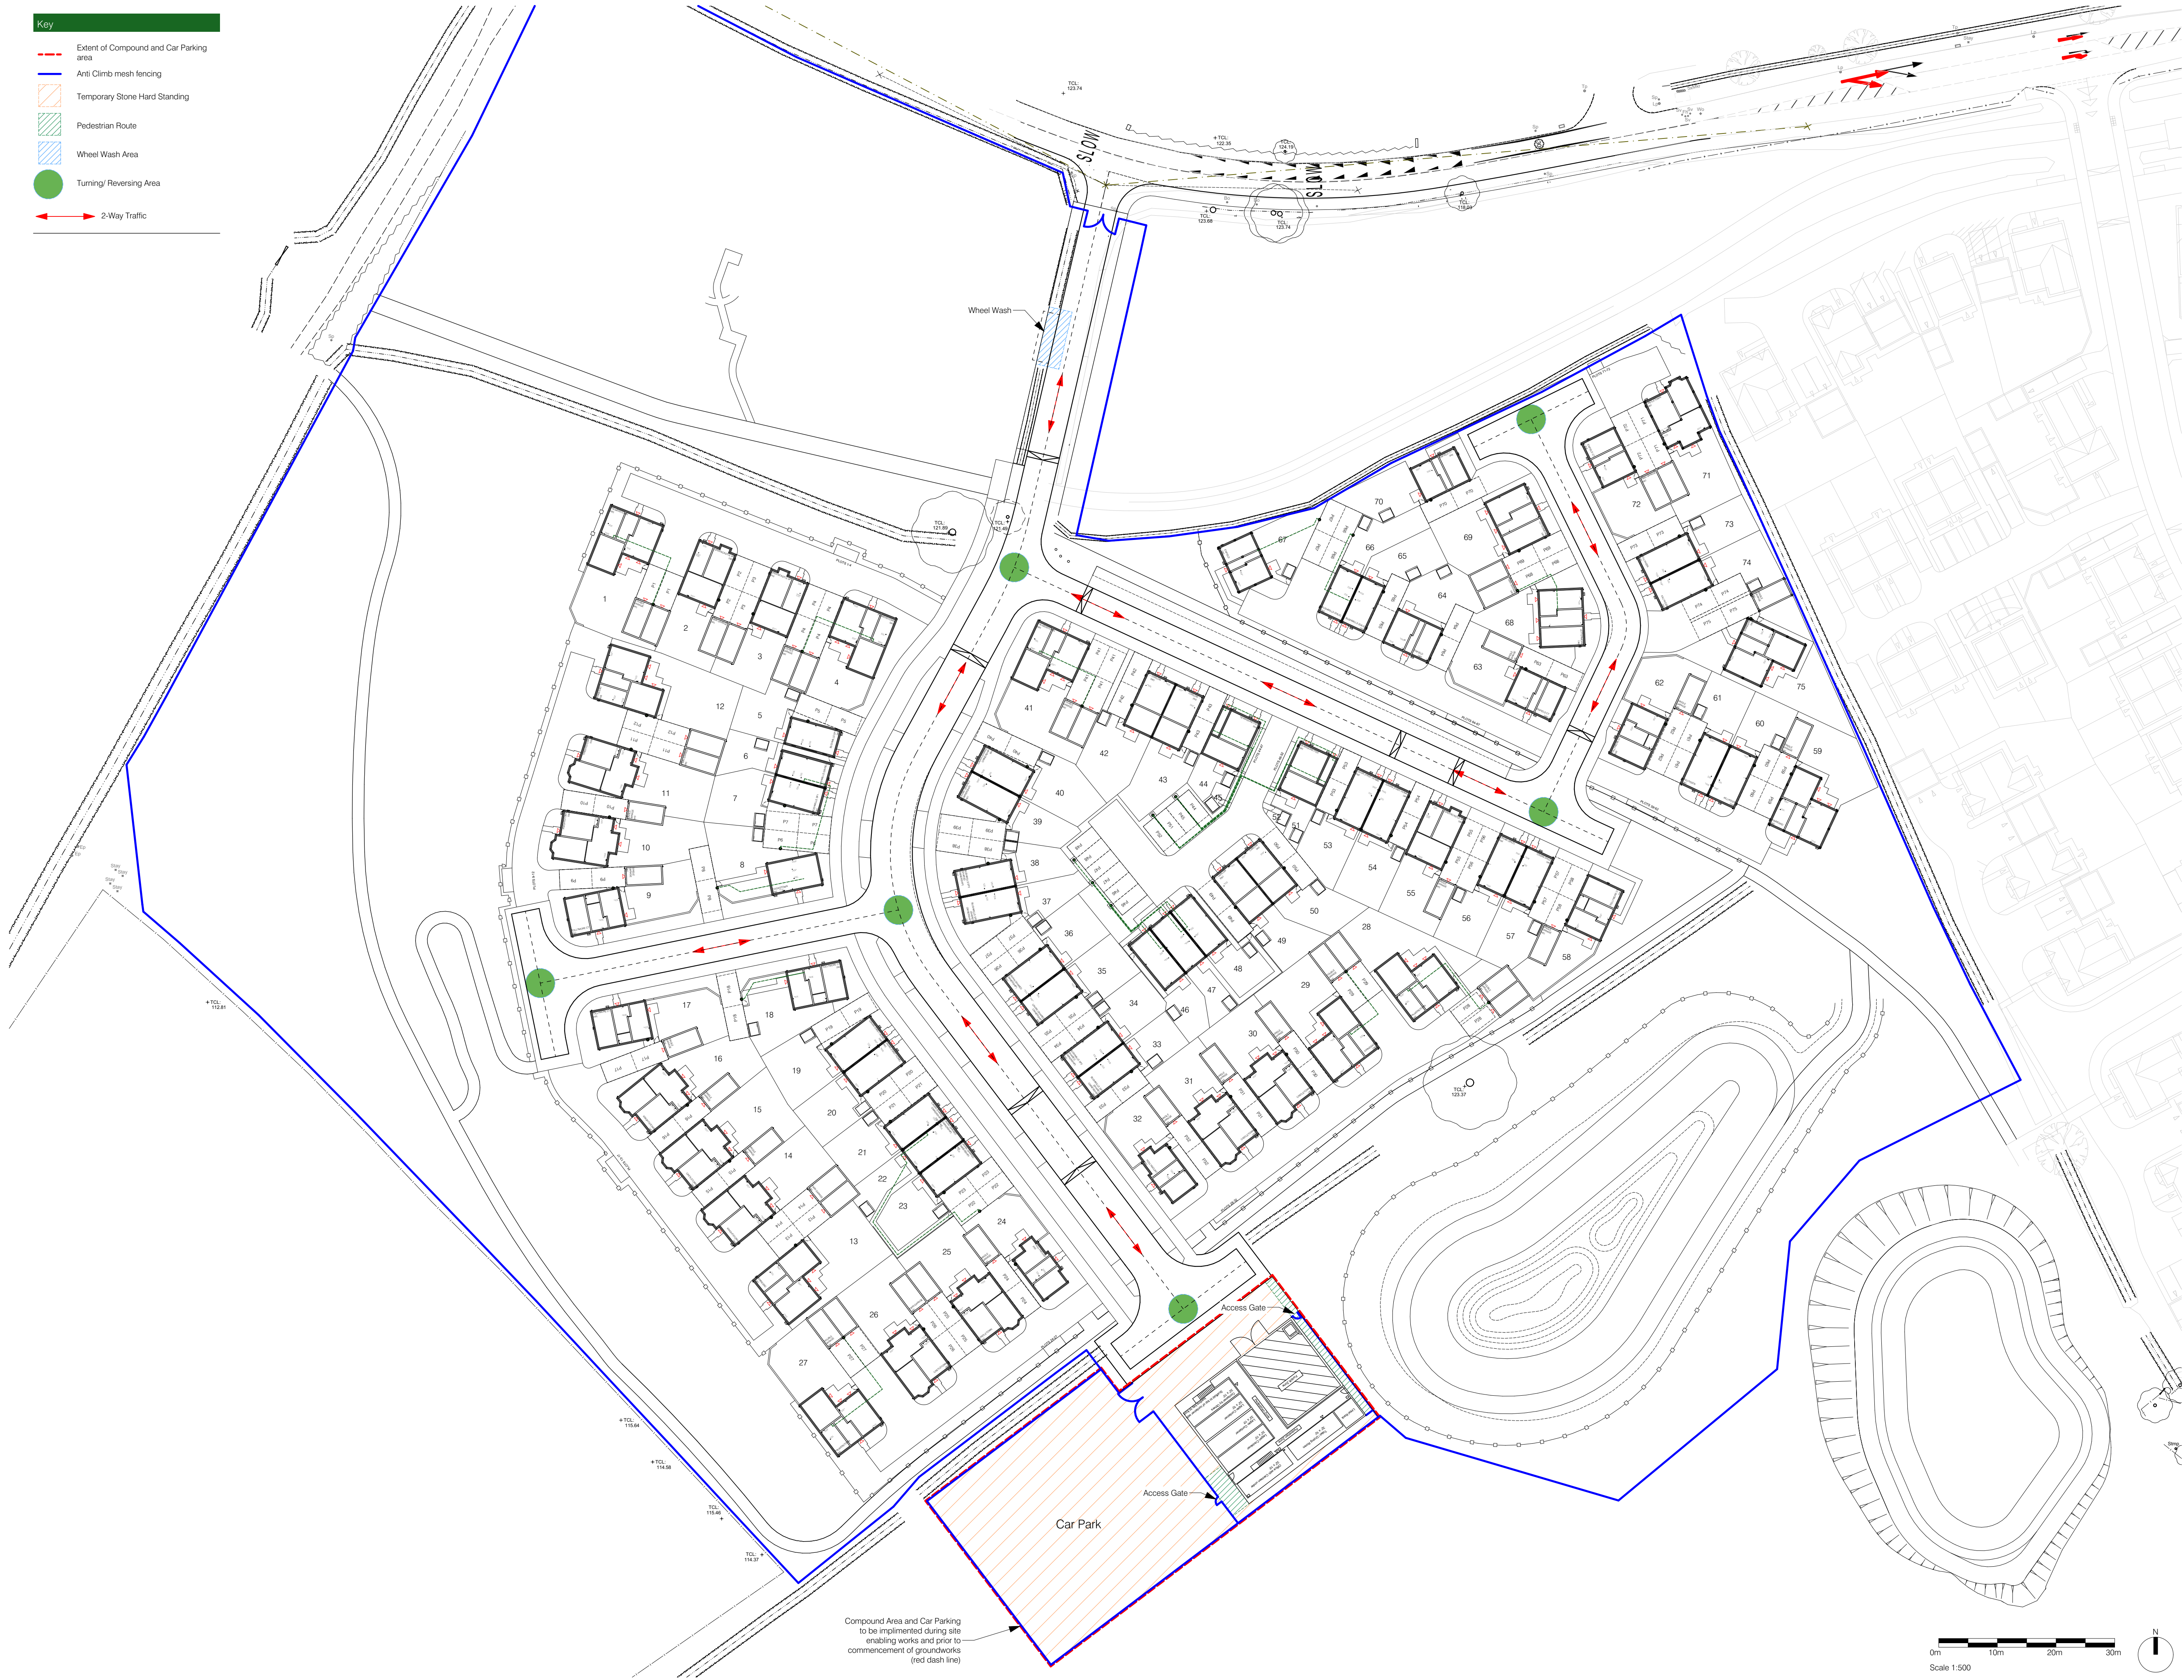


NOTES

Key

Extent of Compound and Car Parking area

Anti Climb mesh fencing

NOTES

© COPYRIGHT Cooper Rogers Architects.
No Dimensions to be scaled for construction. Drawing may be scaled for planning purposes only.
Drawing to be read in conjunction with all other associated project information. Immediately report any discrepancies, errors or omissions on this document to Cooper Rogers Architects. If in doubt ASK.

Revision	Date	By	Note
P02	07/04/2025	MRC	Amendments as Client comments: Planning Issue

Lagan Homes

Lagan Homes England, Finance House, Beaumont Road,
Banbury, Oxfordshire, OX16 1RH
T. 01295 201050 - E. info@laganhomes.com

Cooper Rogers architects

a: 42 Patrick Street
Market Harborough
LE16 9HP
e: studio@cooper-rogers.com
t: 07912563833
w: www.cooper-rogers.com

Project title:

RATBY
PHASE 2

Drawing title:

Construction Traffic Management
Plan

PLANNING

Scale

1:500

at A1

By

MRC

Date

07/04/2025

Drawing Number

2311-CR-00-ZZ-DR-A-0220-P02

