


Sketchley Grange, Burbage, HINCKLEY

- Key:
- Boundary Treatments:
- 1.8m Garden Wall
 - 1.8m Garden Fence
 - 1.2m Estate Railing
 - 1.2m Post and 3 Rail Fence
 - 0.45m Knee Rail Fence
 - Maintenance Access Gate

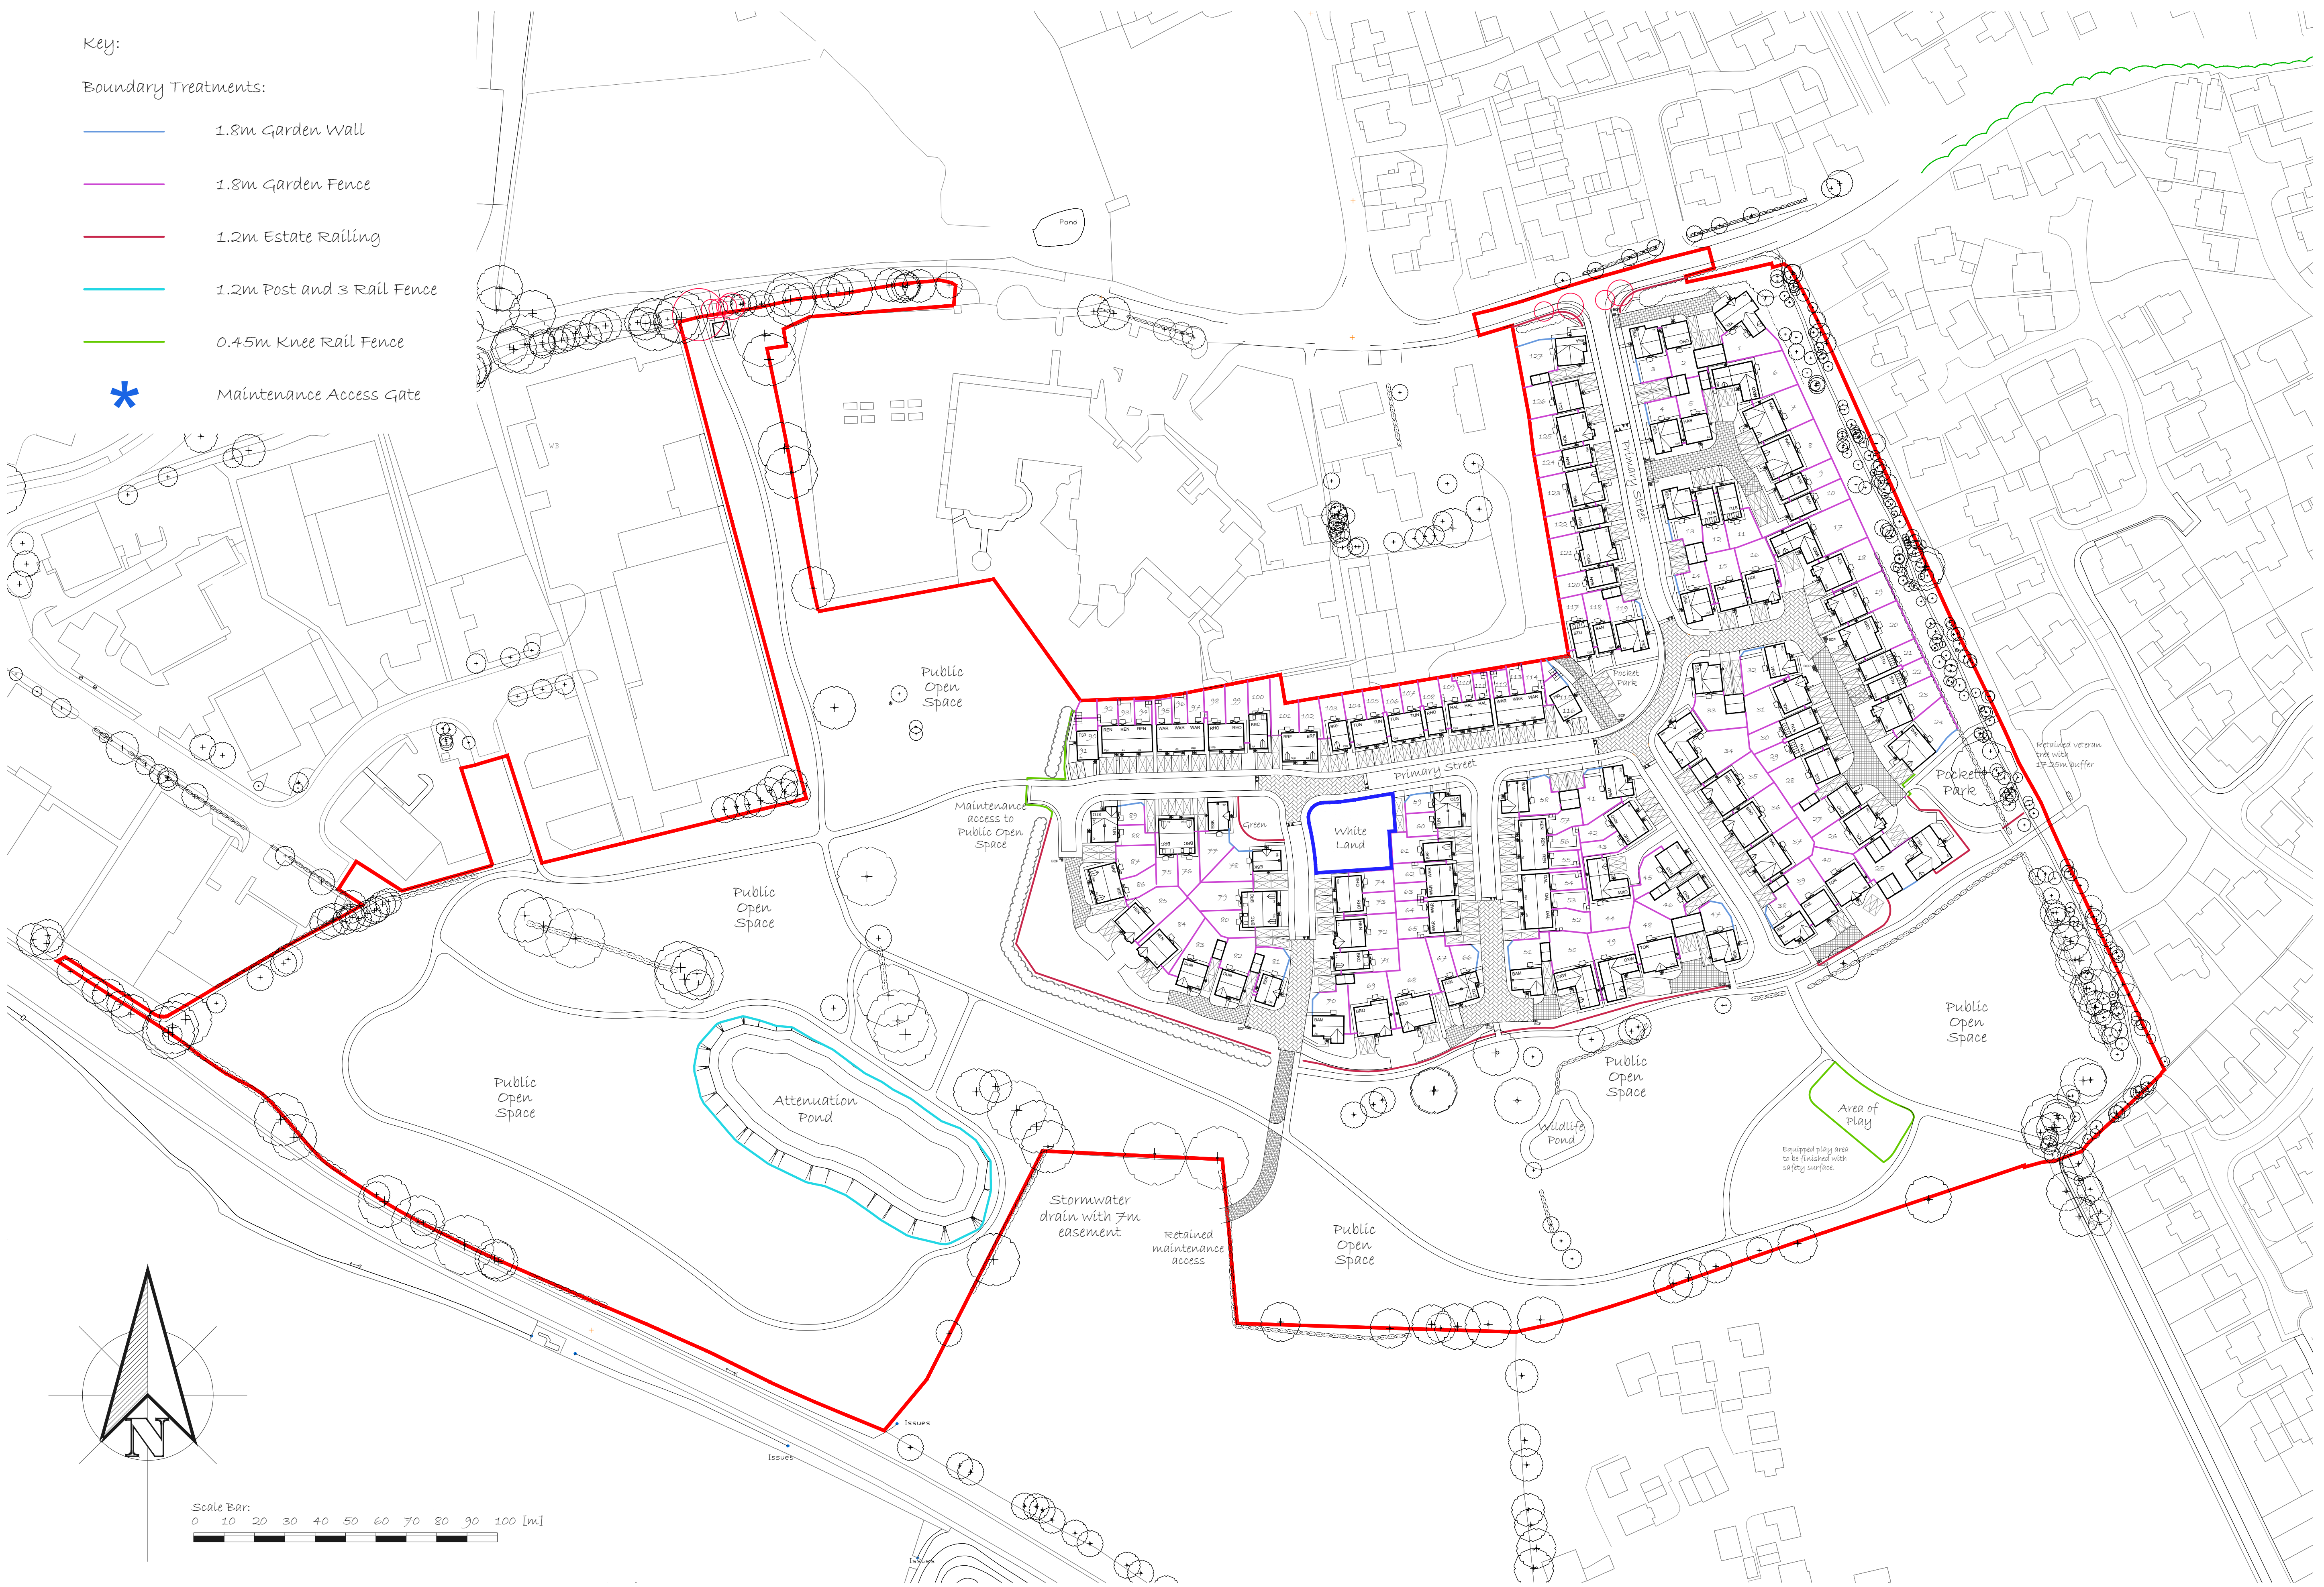

Revisions:	
A. Access to retained land enclosed in line with LPA requirements.	TQDP 15-02-24
B. Access to retained land enclosed in line with LPA requirements.	TQDP 20-02-24
C. Access to retained land enclosed in line with LPA requirements.	TQDP 14-02-24
D. Access to retained land enclosed in line with LPA requirements.	TQDP 20-02-24
E. Access to retained land enclosed in line with LPA requirements.	TQDP 20-02-24
F. Access to retained land enclosed in line with LPA requirements.	TQDP 19-02-24
G. Access to retained land enclosed in line with LPA requirements.	TQDP 17-02-24
H. Access to retained land enclosed in line with LPA requirements.	TQDP 20-02-24
I. Access to retained land enclosed in line with LPA requirements.	TQDP 20-02-24
J. Access to retained land enclosed in line with LPA requirements.	TQDP 20-02-24

Development:
Sketchley Grange
Location:
Burbage, HINCKLEY

Drawing Title:
Boundary Treatments Plan
Drawing Number:
TQDP/SQ-BH/BTP-1

Scale @ A1:
1:1000
Revision:
Q

Drawn By:
TQDP
Date Started:
23/11/23

