



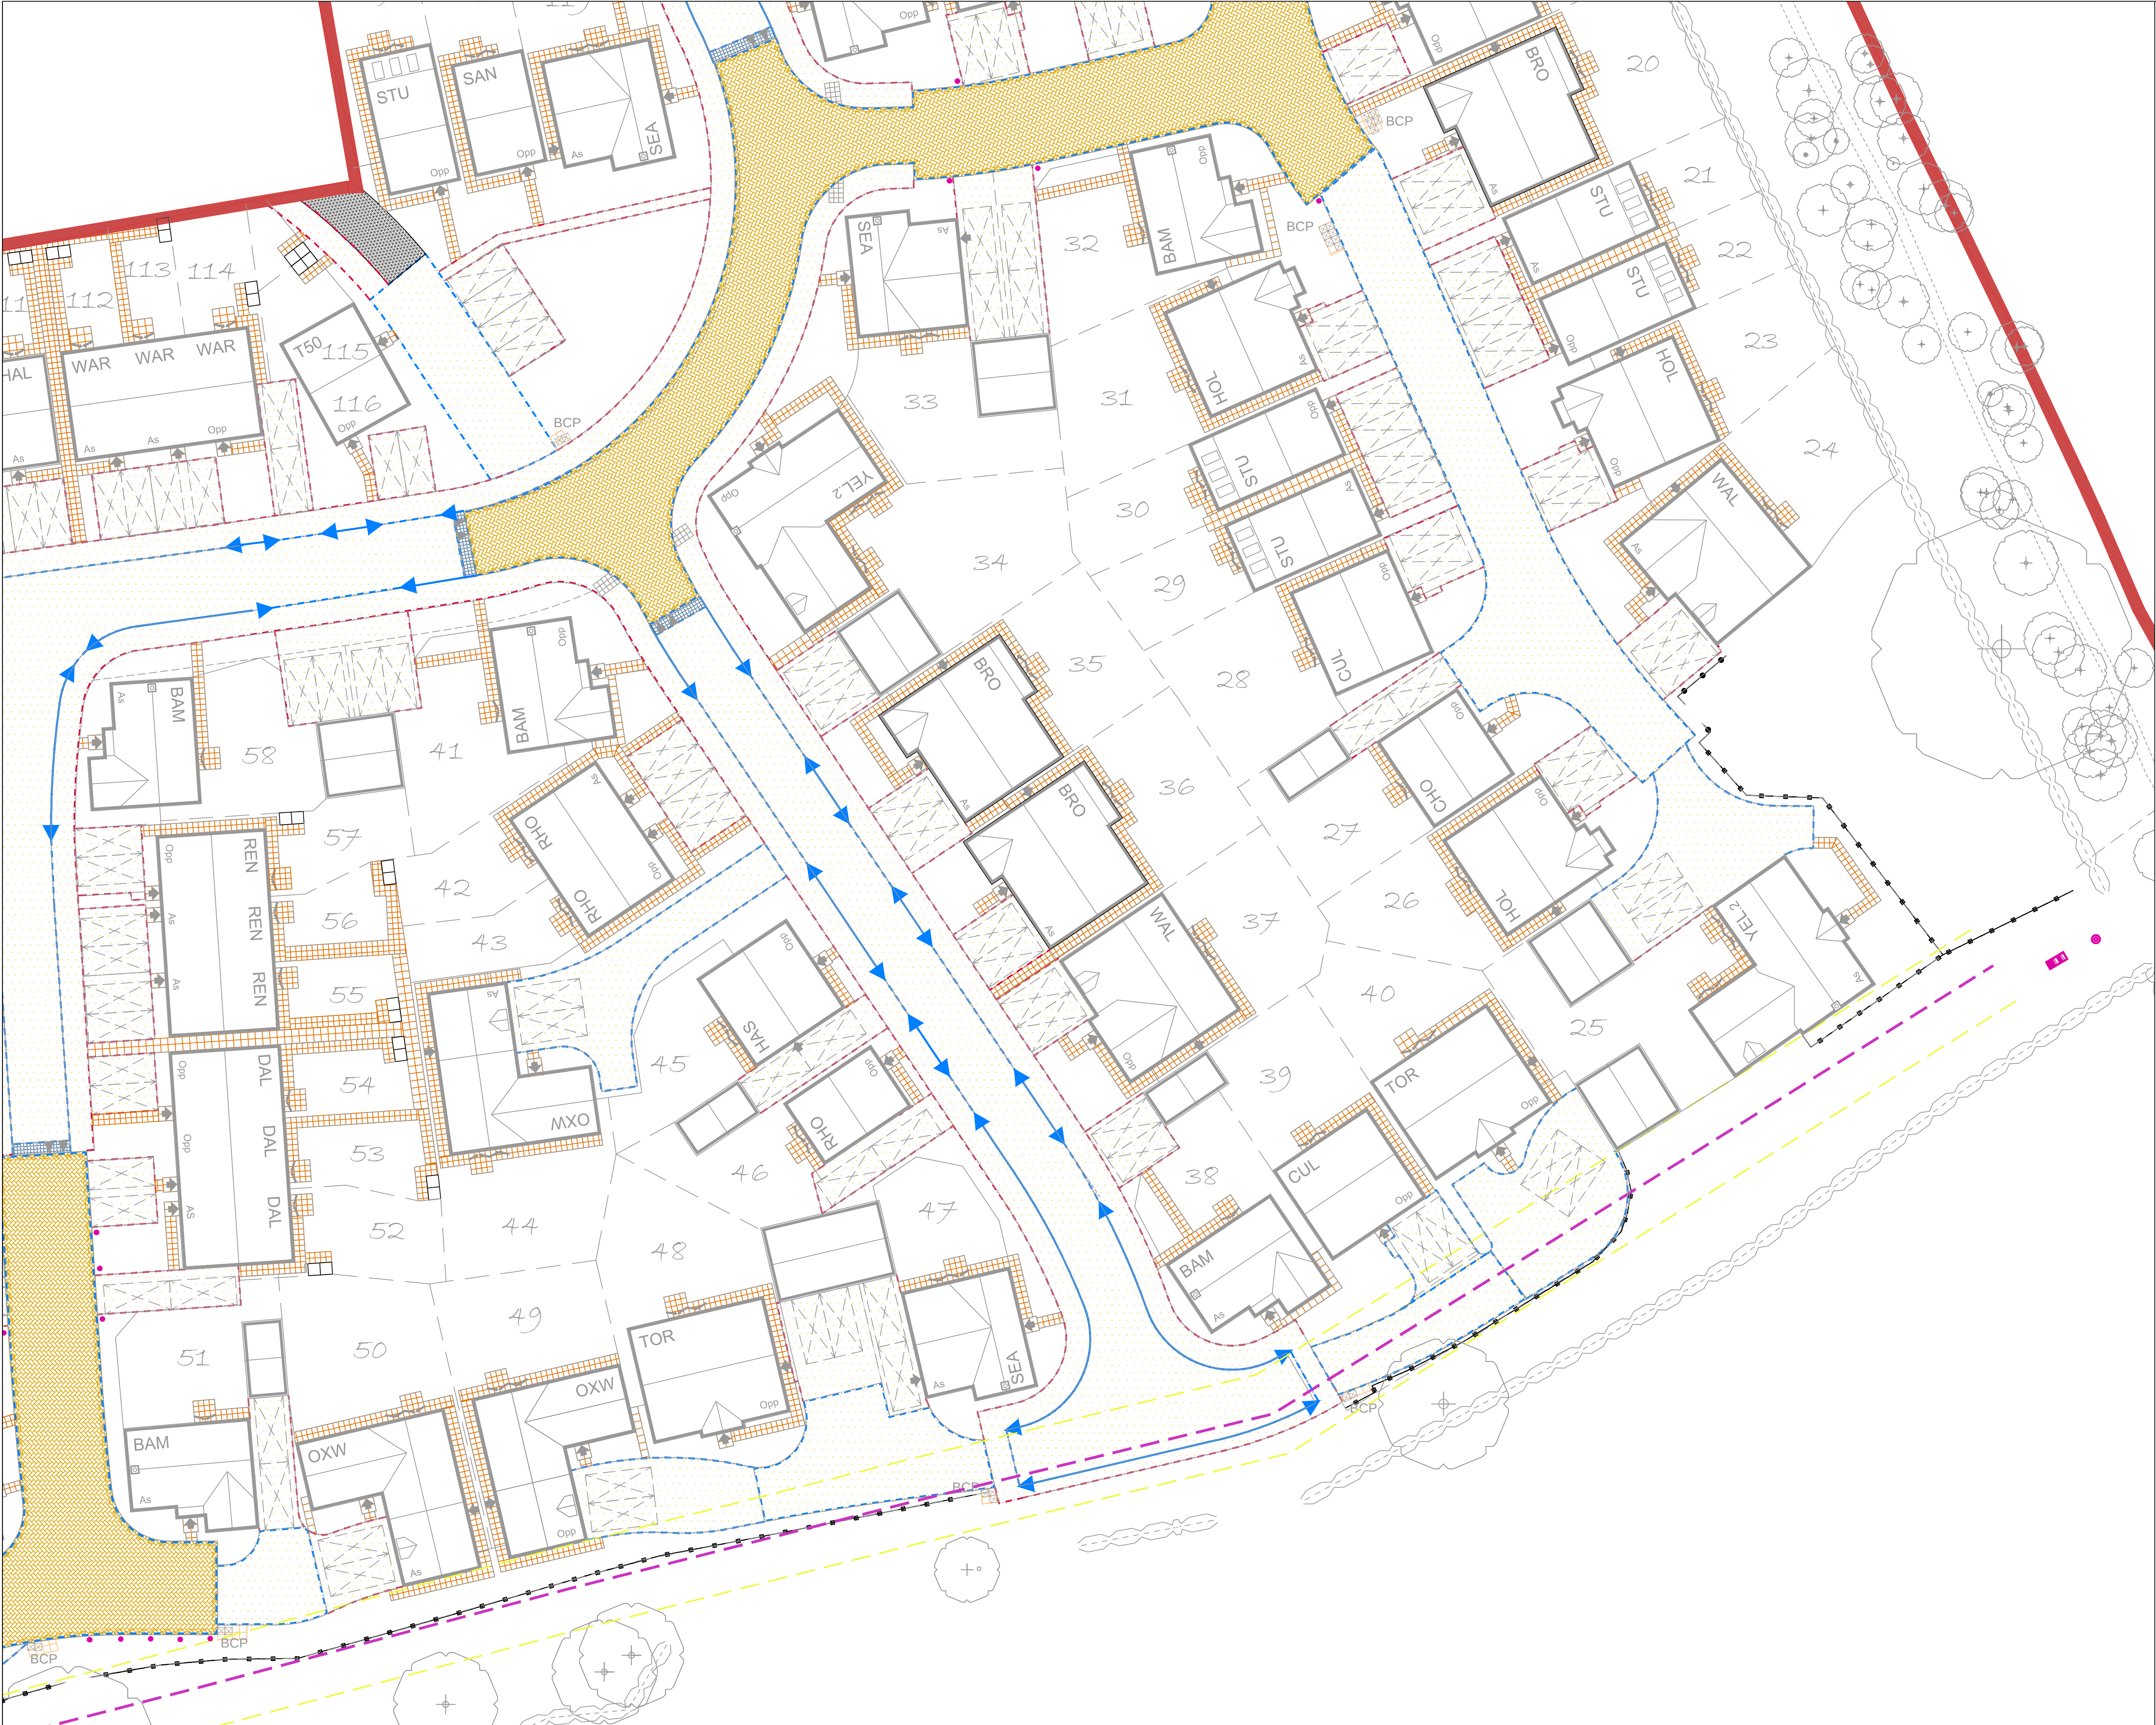

KEY

- ROADWAYS, FOOTPATHS AND PRIVATE PARKING BAYS to be Blumex Macadam Colour - BLACK to Engineers Specifications
- CONCRETE BLOCK PAVING: Type Keyblock: Colour 'Brindle' or similar approved. To be dry laid in 45 degree herringbone bond for any private drives and 45 degree herringbone bond for any shared surface. Brindle shared surfaces to be laid to adaptable specification.
- CONCRETE BLOCK PAVING: 300mm wide, laid in double running course using block type Keyblock: Colour 'Brindle' or similar approved. Laid over 100mm cement mortar bed, 1.3 m/s, finished, all laid over 250 x 150mm C20/25 mm ready concrete strip foundation.
- CONCRETE BLOCK PAVING: Type Keyblock: Colour 'Brindle' or similar approved. To be dry laid in 45 degree herringbone bond for any private drives and 45 degree herringbone bond for any shared surface. Brindle shared surfaces to be laid to adaptable specification.
- PRIVATE PATHS TO FRONT DOORS AND REAR ACCESS GATES to be finished finish, colour 'Brindle' 600 x 600 x 50mm, type CONSERVATION TEXTURED, or similar and approved. To be laid in two rows, chequerboard bond.
- PRIVATE PATHS TO FRONT DOORS AND REAR ACCESS GATES to be finished finish, colour 'Brindle' 600 x 600 x 50mm, type CONSERVATION TEXTURED, or similar and approved. To be laid in two rows, chequerboard bond.
- TACTILE PAVING TO ENGINEERS SPECIFICATION or similar approved.
- FLUSH PRECAST CONCRETE BLOCK EDGING, flat topped and laid flush with paving.
- PRE CAST CONCRETE HALF BATTERED KERBS with average upward of 125mm, Type British Standard Mark, Colour 'Standard Grey'. To engineers specifications.
- FLUSH PRE CAST CONCRETE BULL NOSED KERBS with average upward of 25mm, Type British Standard Mark, Colour 'Standard Grey'. To engineers specifications.
- STANDARD TRANSITION KERB UNIT, 150mm TRANSITION UNIT (left and right handed), to engineers specifications.
- ESTATE RAIL FENCING, galvanized steel post and railings panels, 3 crossbar railings, 1.2m high, colour powder coated black (RAL 9005), with maintenance gates in matching specifications. Available from Jackson Fencing, Tel: 01904 698 435.
- KNEERAIL, 400mm HIGH, COMPRISING 125 x 125mm SAWN SOFTWOOD TWICE WEATHERED POST DRILLED WITH 50mm TO RECEIVE HOT DIPPED GALVANIZED MILD STEEL TUBE 40mm DIAMETER. POLES TO BE JOINED WITH MALE AND FEMALE SCREW FIT PARTS.
- REMOVABLE KNEE RAIL, COMPRISING 125 x 125mm SAWN SOFTWOOD WEATHERED TWICE POSTS TO BE LOCATED BEHIND THE RAIL OF KNEE RAIL TO ENSURE THE ACCESS POINT POLE CAN BE PULLED OUT. POLE TO BE 4m LONG TO COVER THE 3.6m WIDE ACCESS POINT WITH WELOD STEEL STOP PLATE 100x100mm AT ONE END AND THE OTHER END TO BE DRILLED WITH 40mm HOLE VERTICALLY WITH IN 20mm OF END TO RECEIVE HEAVY DUTY HANGLOCK 400mm ABOVE GROUND AND 400 BELOW (1000mm TOTAL), DRILLED WITH 40mm TO RECEIVE HOT DIPPED GALVANIZED MILD STEEL TUBE 40mm DIAMETER. POLES TO BE JOINED WITH MALE AND FEMALE SCREW FIT PARTS JOINT TO OCCUR WITHIN POSTS, HOLES TO BE INCREASED.
- FALL ARREST FENCING, supplied and specified by others.
- NETLON GROUND PROTECTION TO MAINTENANCE ACCESS.
- GRASS CRETE TO FARM YARD ACCESS TO DEVELOPERS SPECIFICATION.
- BITUMEN MACADAM SURFACE TO RAMMED STRIPS IN HIGHWAYS, Colour - BLACK to Engineers Specification.
- HODGKIN PATH WITH PRESSURE TREATED TIMBER DECK, over compacted MOT type 1 & 2 subgrade, over 1000 penetrable or similar and approved. All to be laid and finished.
- SIN COLLECTION POINTS to be finished finish, colour 'Brindle' 600 x 600 x 50mm, type CONSERVATION TEXTURED, or similar and approved. To be laid in two rows, chequerboard bond.
- SPRINK BENCH, Available from Miracle Design and Play, Tel: 01504 656240, or similar and approved.
- SQUARE HARDWOOD TIMBER BOLLARD WITH GROUND SOCKET, PRODUCT REF: B03H15 - 100mm x 100mm x 150mm AVAILABLE FROM BARRICADE TEL: 01257 387 060, OR SIMILAR AND APPROVED.
- BIN, Available from Miracle Design and Play, Tel: 01504 656240, or similar and approved.

DETAILS OF SOFT LANDSCAPE TO REFER TO JBA 23-348 - 01 TO 12

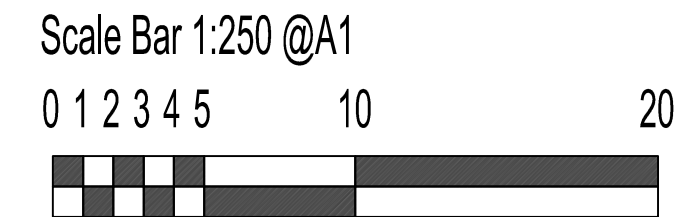

GENERAL NOTES

- ALL DIMENSIONS IN MILLIMETRES
- DO NOT SCALE OFF THIS DRAWING
- ALL DIMENSIONS TO BE CHECKED ON SITE
- (C)JAMES BLAKE ASSOCIATES LTD 2026



2	24.08.2024	CD	LANDSCAPE DRAWINGS (A1) OF THIS APPLICATION FOR EIT AND MMR AT CLIENTS REQUEST 21.06.24
1	20.08.2024	LD	AWARDED TO NEW LAYOUT RECEIVED FROM CLIENT 17.08.24
0	11.08.2024	LD	AWARDED TO NEW LAYOUT COMMENTS RECEIVED FROM CLIENT 08.08.24
0	09.08.2024	LD	AWARDED TO NEW LAYOUT COMMENTS RECEIVED FROM CLIENT 08.08.24
0	07.08.2024	LD	AWARDED TO NEW LAYOUT COMMENTS RECEIVED FROM CLIENT 08.08.24
0	05.08.2024	LD	AWARDED TO NEW LAYOUT COMMENTS RECEIVED FROM CLIENT 08.08.24
0	03.08.2024	LD	AWARDED TO NEW LAYOUT COMMENTS RECEIVED FROM CLIENT 08.08.24
0	01.08.2024	LD	AWARDED TO NEW LAYOUT COMMENTS RECEIVED FROM CLIENT 08.08.24
0	29.07.2024	LD	AWARDED TO NEW LAYOUT COMMENTS RECEIVED FROM CLIENT 08.08.24
0	27.07.2024	LD	AWARDED TO NEW LAYOUT COMMENTS RECEIVED FROM CLIENT 08.08.24
