

DCPLAN

4 No 1200mm (4'–0") TUBES

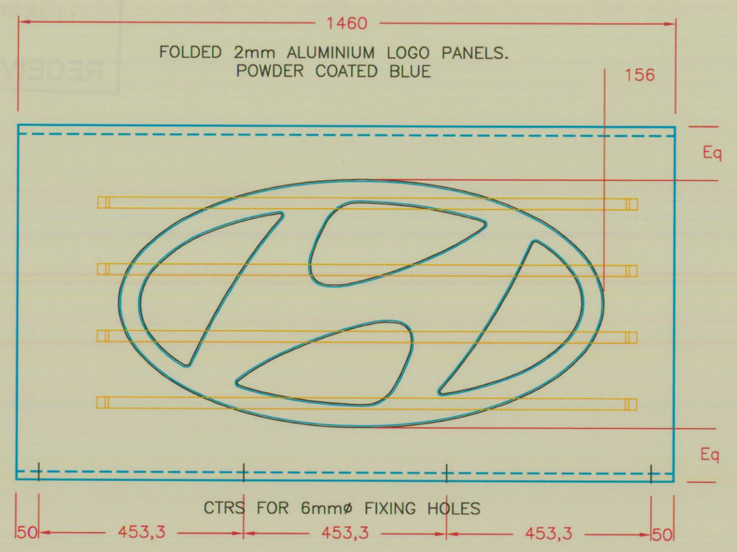


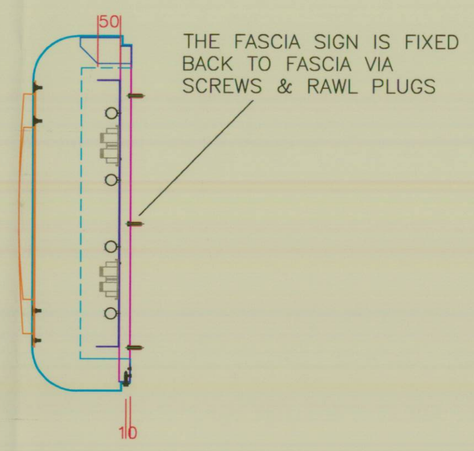


SECTIONAL OF 1st PART
OF LOGO PANEL ON
FASCIA SIGNS

3 No 1500mm (5'–0") TUBES


3 No 1500mm (5'–0") TUBES

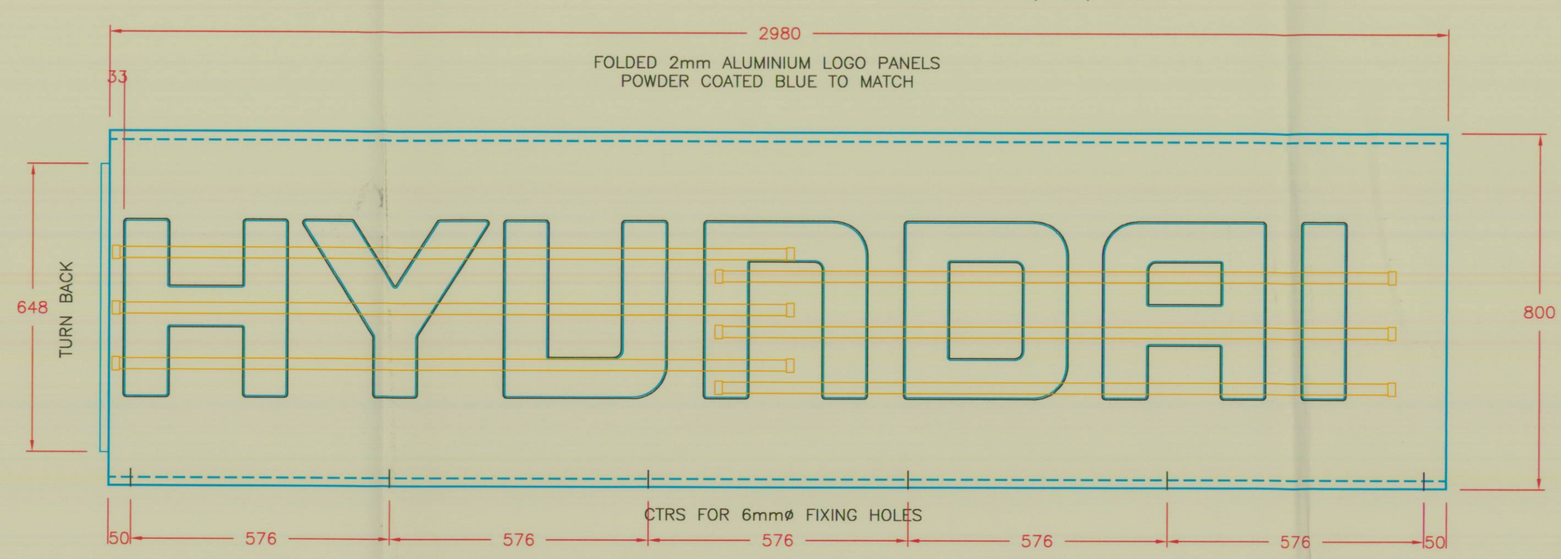

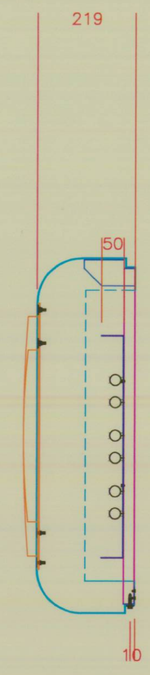

SECTIONAL OF 2nd PART
OF LOGO PANEL ON
FASCIA SIGNS

STANDARD DEALER & BLANK PANELS
FOLDED 1.5mm ALUMINIUM WITH T & G FISH PLATES AT
JOINS.
POWDER COATED SILVER TO MATCH PANTONE

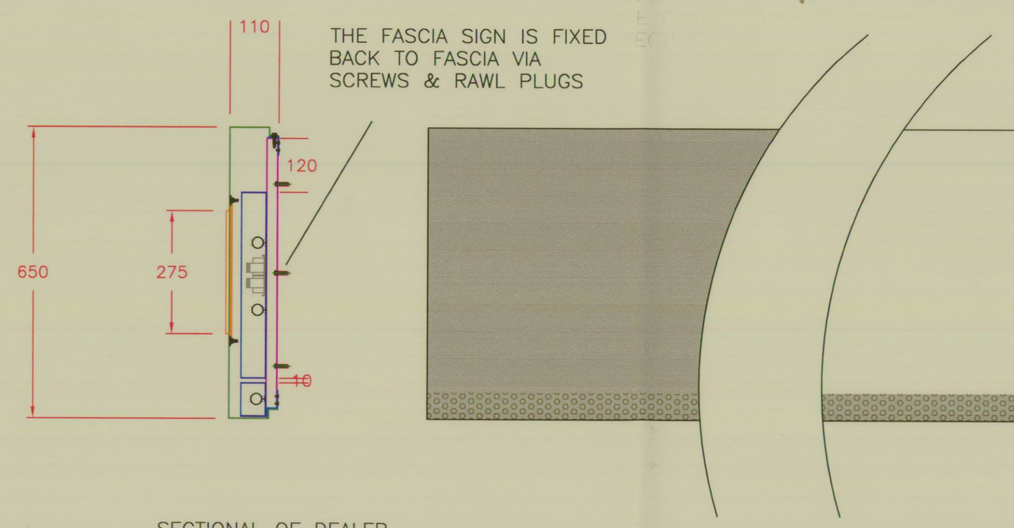

SECTIONAL OF DEALER
PANEL ON FASCIA SIGNS

FLUORESCENT TUBES
TO ILLUMINATE DEALER LETTERS

4mmø HOLES 8mm PITCH
PUNCHED IN PANEL

1500mm (5'–0") FLUORESCENT TUBES TO
ILLUMINATE HOLES IN THE BOTTOM

DEALER LETTERS TO BE STENCIL CUT
10mm ACRYLIC PUSH THROUGH, WITH
APPLIED BLUE VINYL FACES.
PERFORATED BAND TO BE BACKED UP
WITH 3mm 050 OPAL ACRYLIC.

tarasigns

St. Peters Place, Western Road,
Lancing, Sussex, BN15 8SB
Tel : 01903 750710
Fax : 01903 754008

Copyright Tara Signs Ltd.

Scale	1:10@A1
Tolerance + -	
Drg No	800/650 FASCIA
Date	30/04/2010
Drawn By	PDT
Checked By	

Revisions Date

	HYUNDAI	DEALER
Date		
Signature		
Signed By		

Project.
DETAIL OF FASCIA SIGNS