
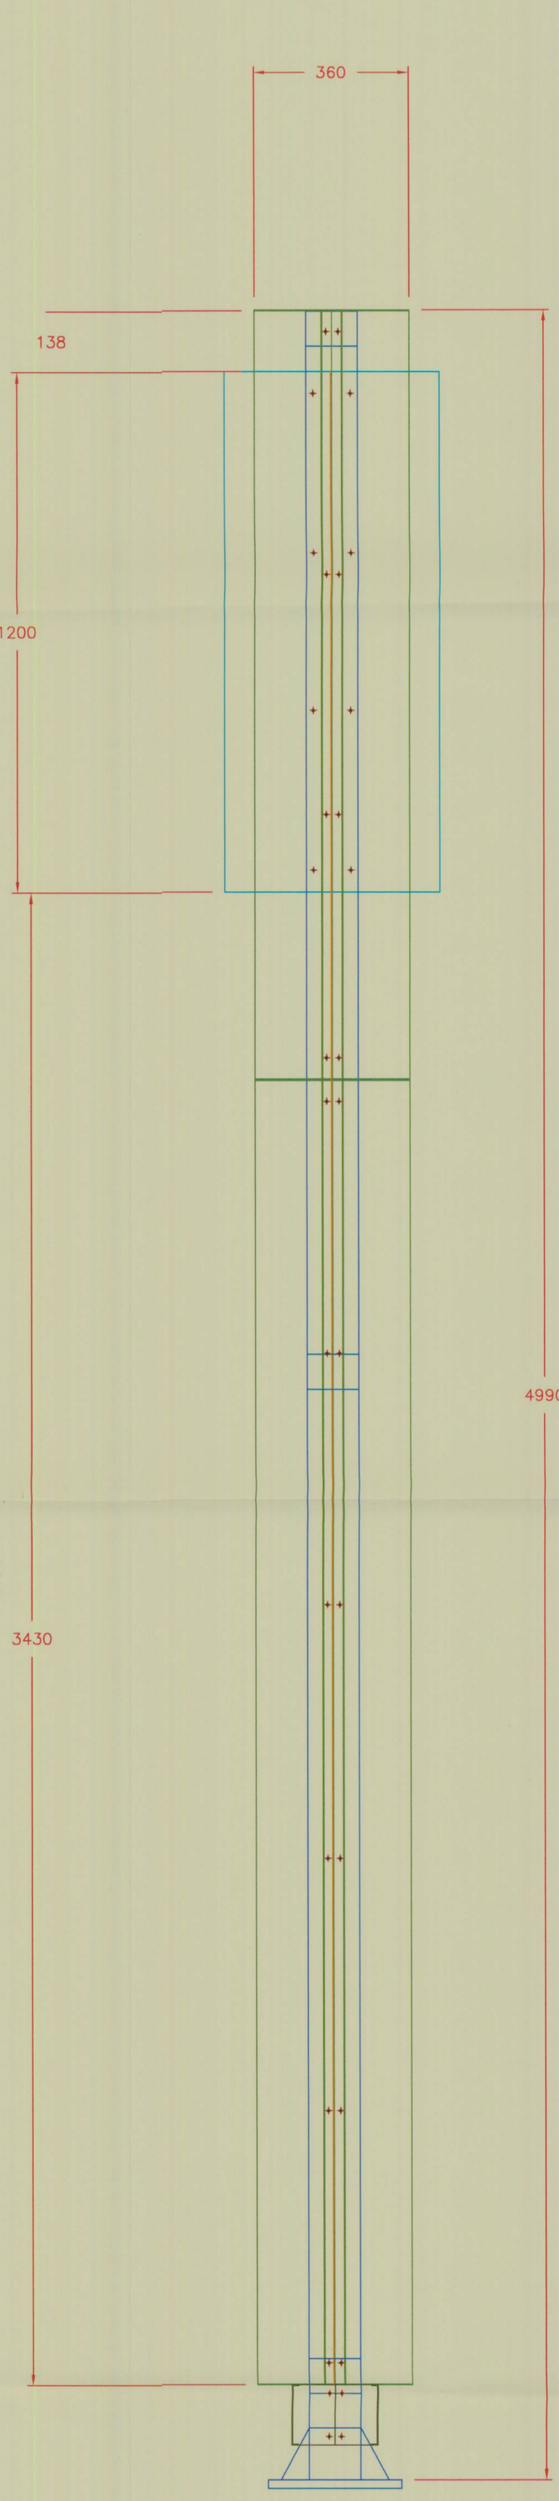


SECTIONAL DETAIL OF PYLON

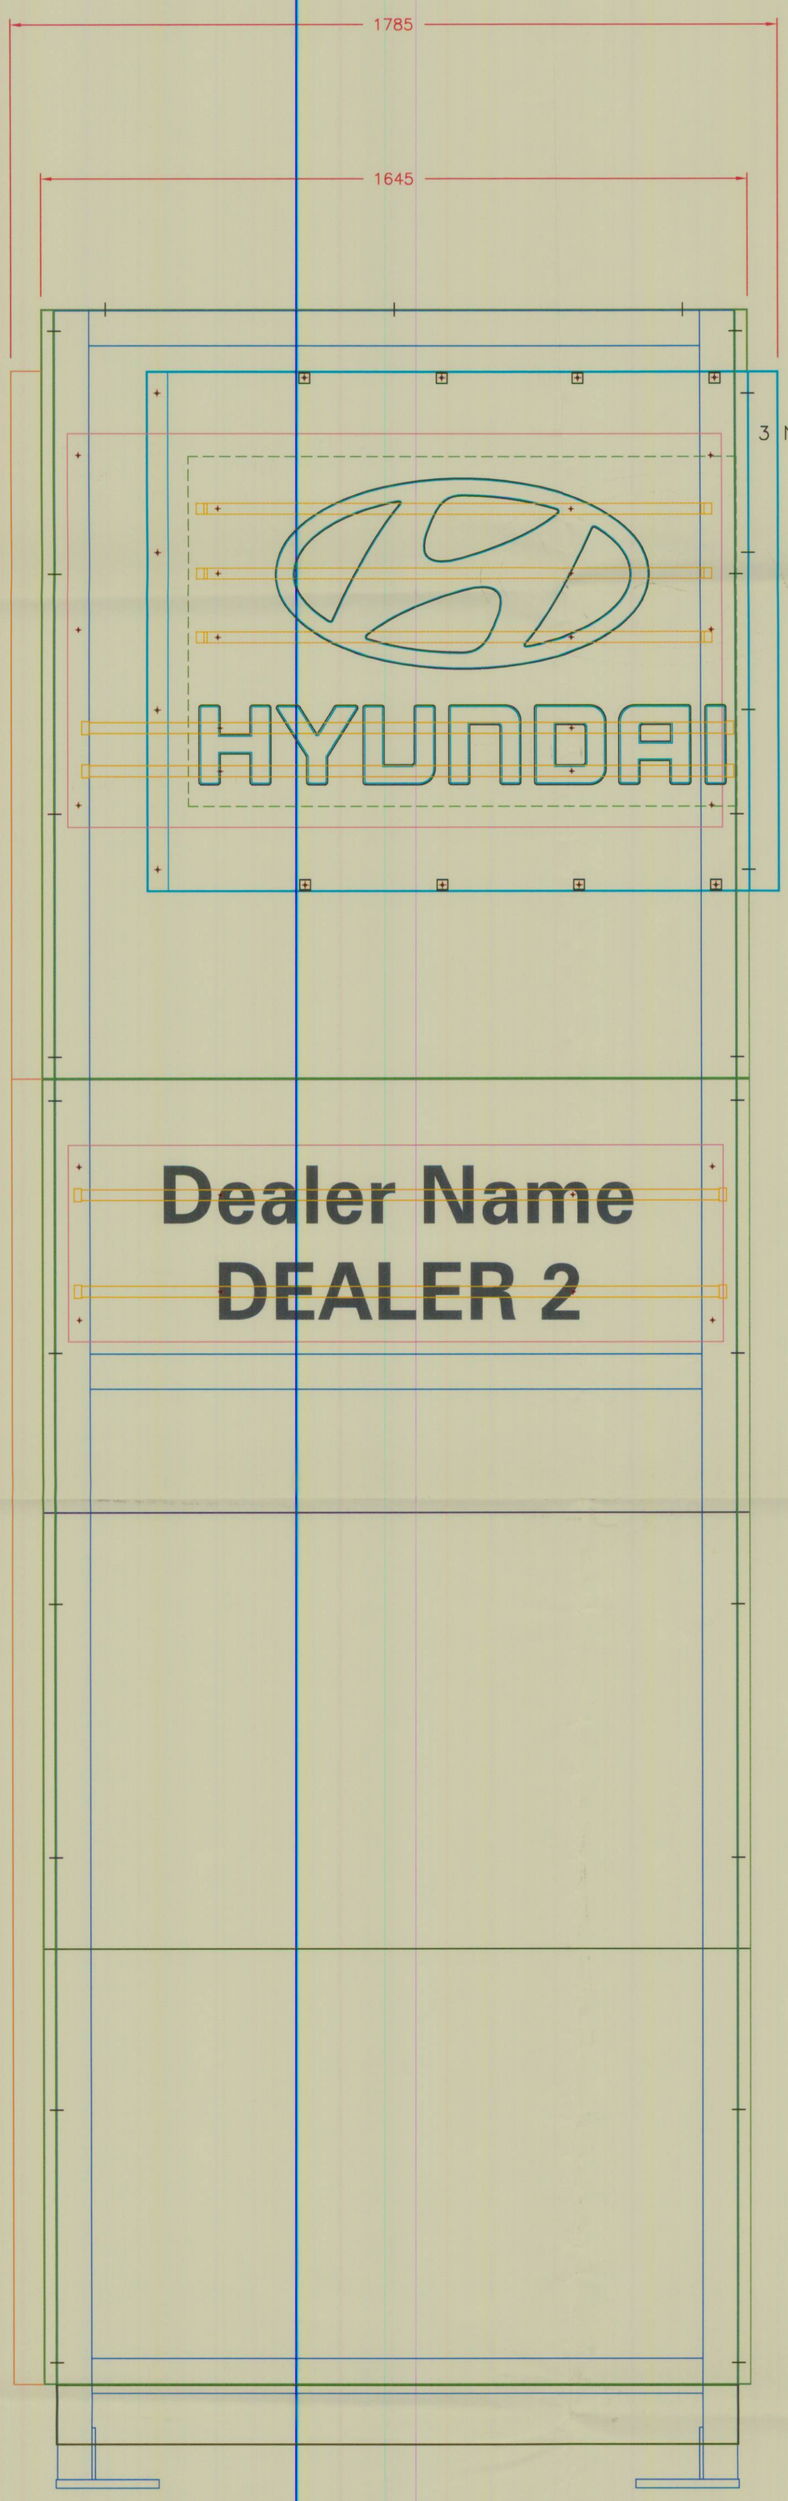


FACE VIEW

3 No 1200mm (4'–0") FLUORESCENT TUBES TO ILLUMINATE LOGO

2 No 5'–0" FLUORESCENT TUBES TO ILLUMINATE LOGO

2 No 1517mm (5'–0") FLUORESCENT TUBES TO ILLUMINATE DEALER L;ETTERS

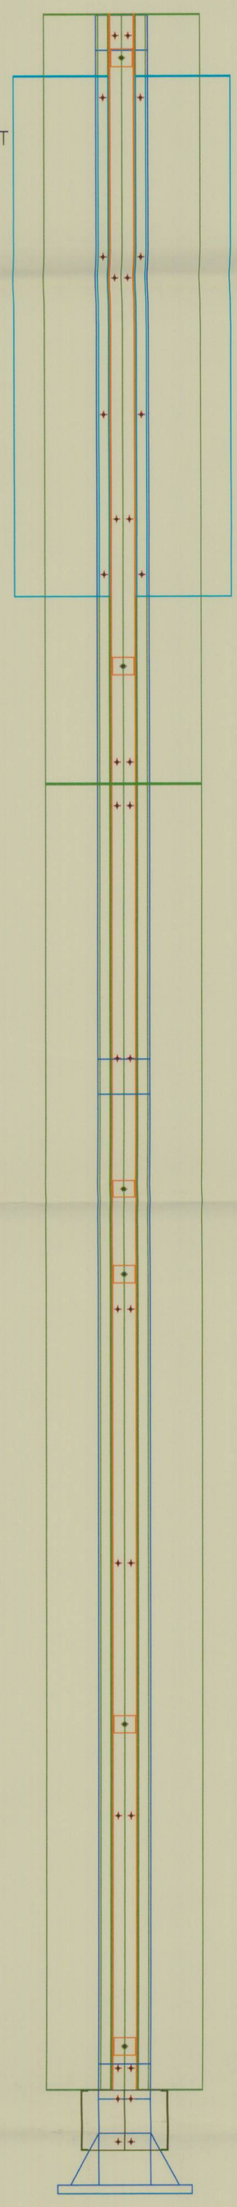

SECTIONAL DETAIL OF PYLON

tarasigns
St. Peters Place, Western Road,
Lancing, Sussex, BN15 8SB
Tel : 01903 750710
Fax : 01903 754008

Copyright Tara Signs Ltd

Scale	1:10@A1
Tolerance + -	
Drg No	HY 5M PYLON DETAIL
Date	30/04/2010
Drawn By	PDT
Checked By	

Revisions Date

		DEALER
Date		
Signature		
Signed By		

Project.
HYUNDAI 5M PYLON