


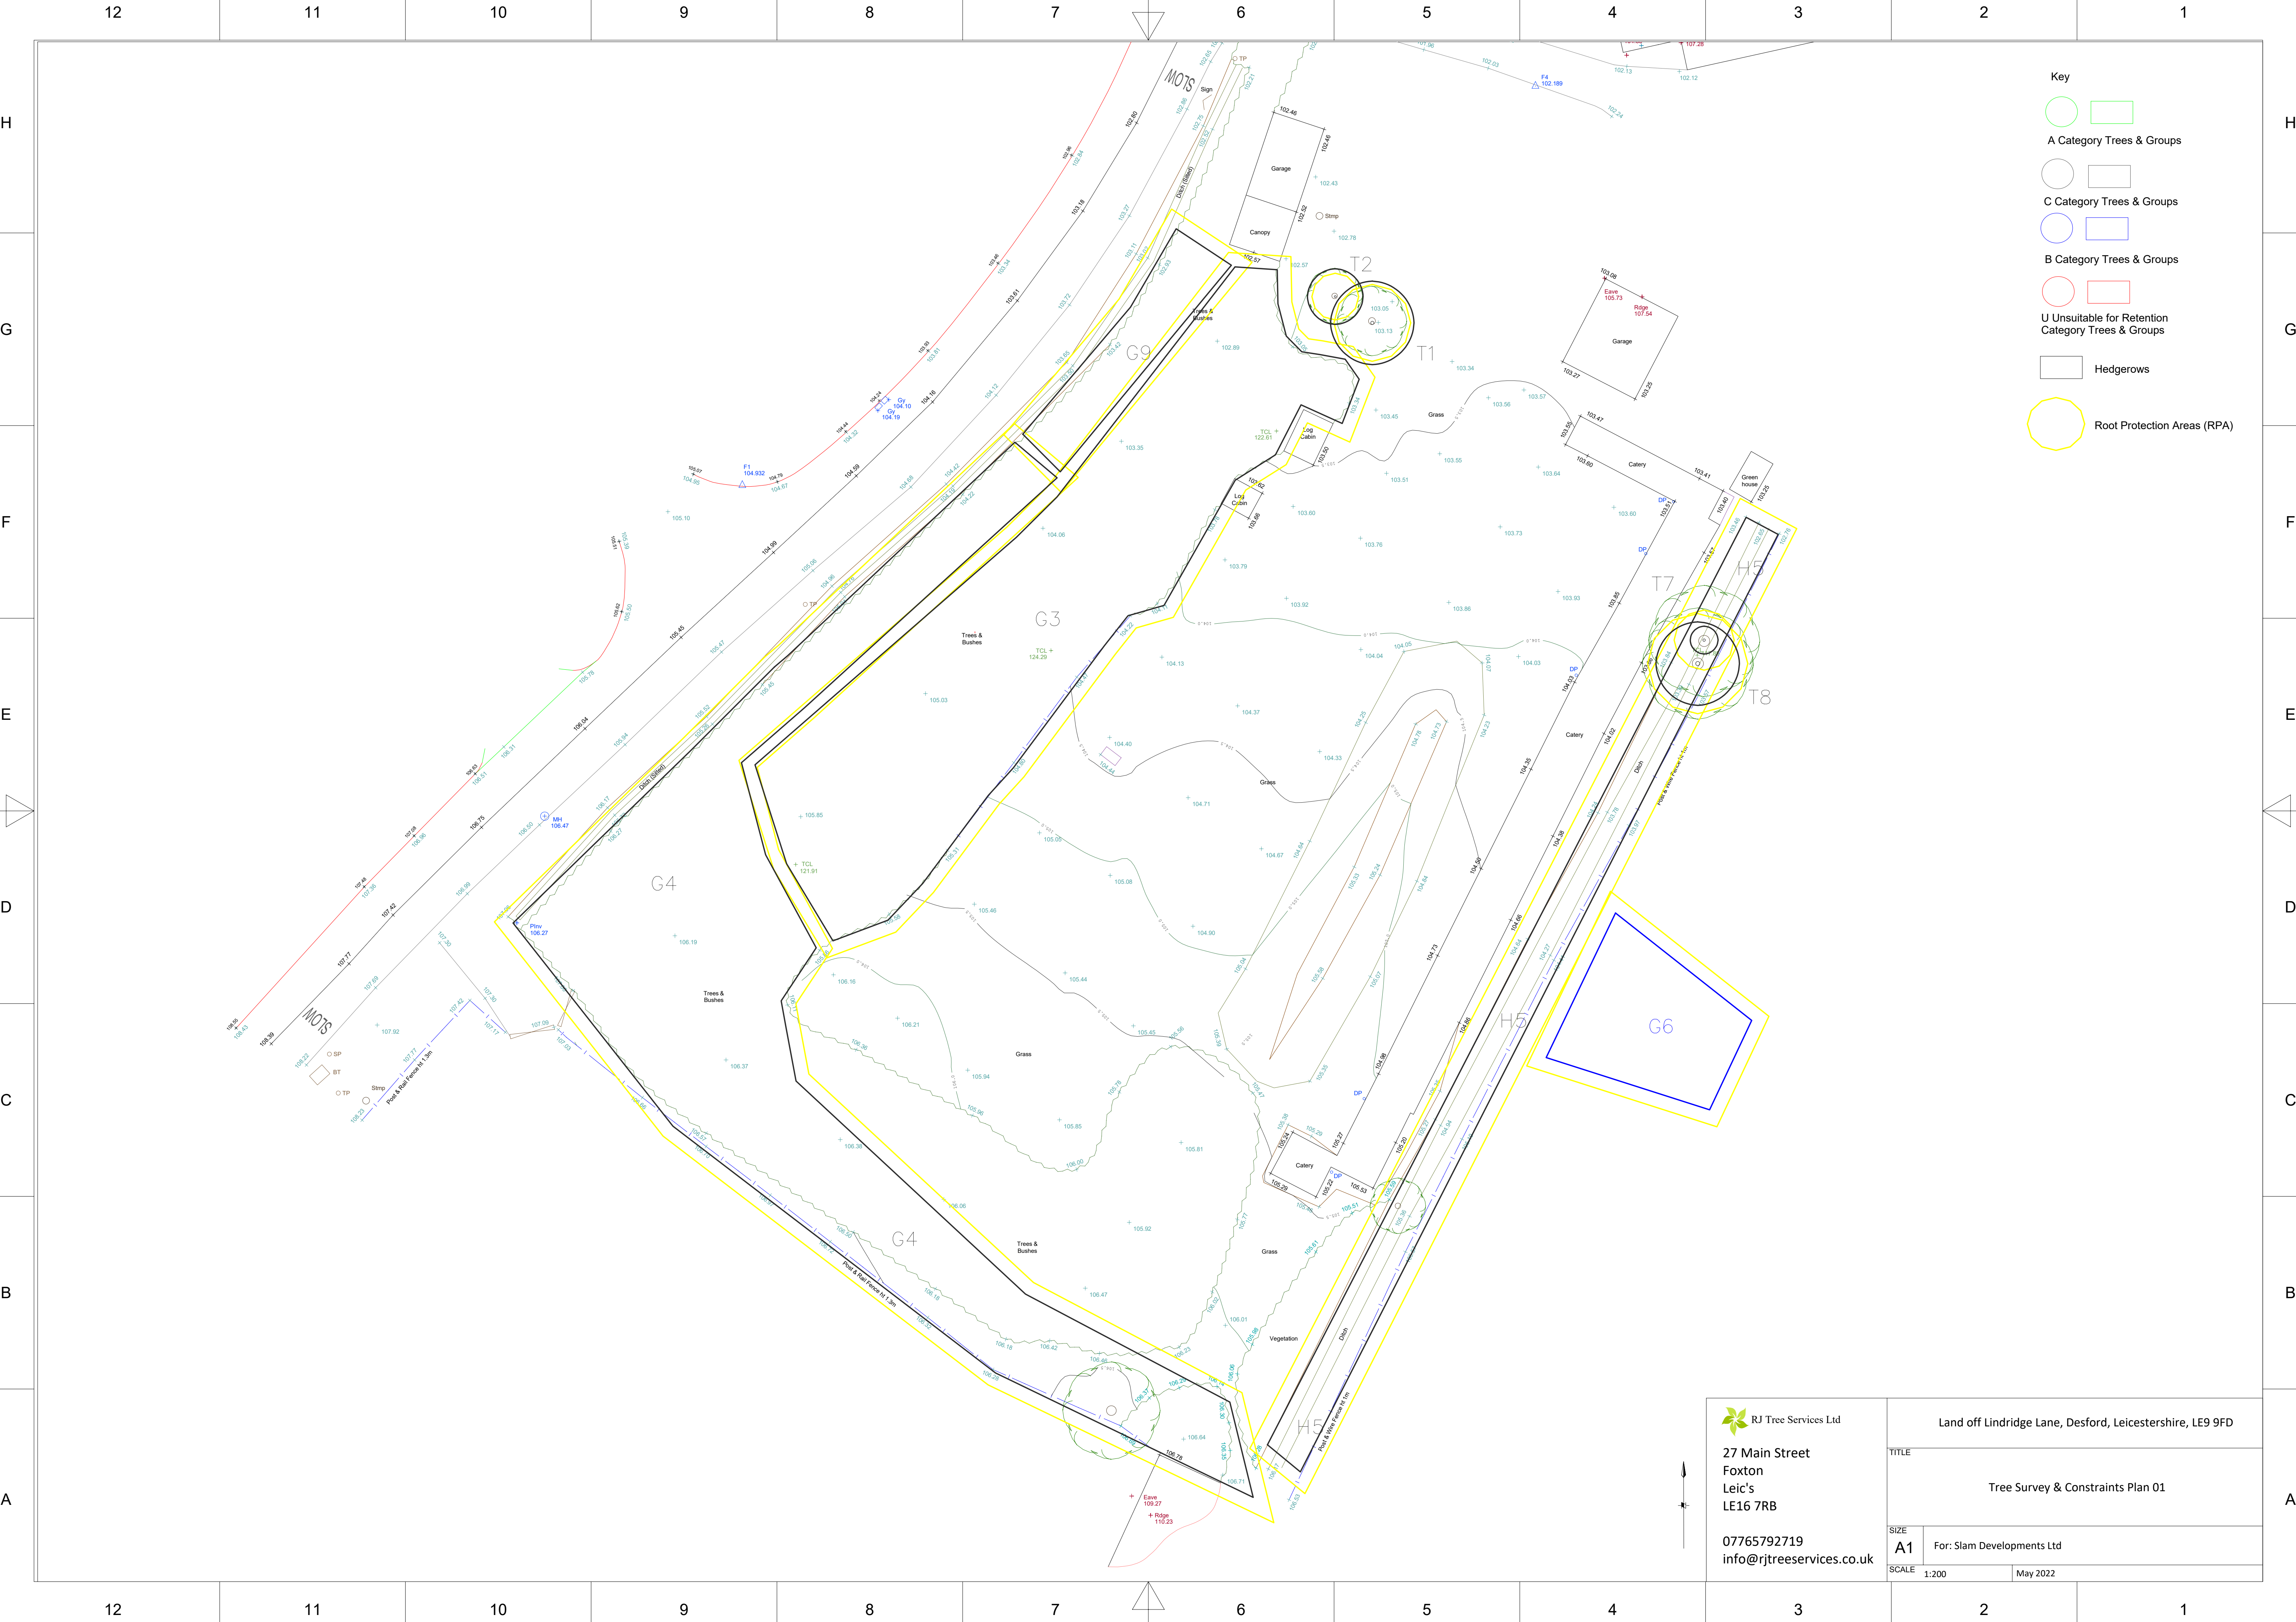

Key

A Category Trees & Groups

C Category Trees & Groups

B Category Trees & Groups

U Unsuitable for Retention Category Trees & Groups

Hedgerows

Root Protection Areas (RPA)

 RJ Tree Services Ltd 27 Main Street Foxton Leic's LE16 7RB 07765792719 info@rjtreasureservices.co.uk		Land off Lindridge Lane, Desford, Leicestershire, LE9 9FD TITLE Tree Survey & Constraints Plan 01 SIZE A1 For: Slam Developments Ltd SCALE 1:200 May 2022	
--	--	---	--