




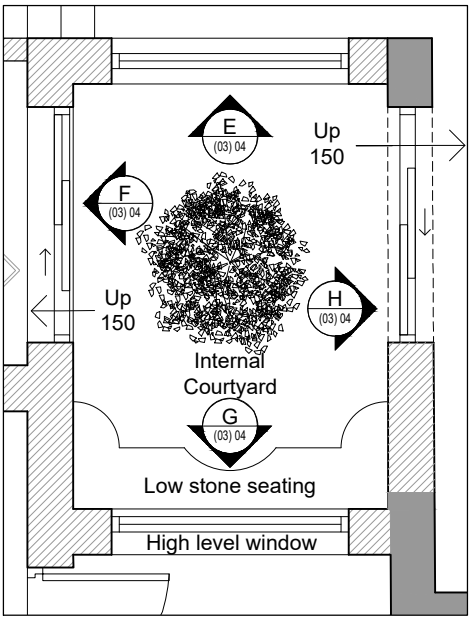

Key Plan
Scale 1:50

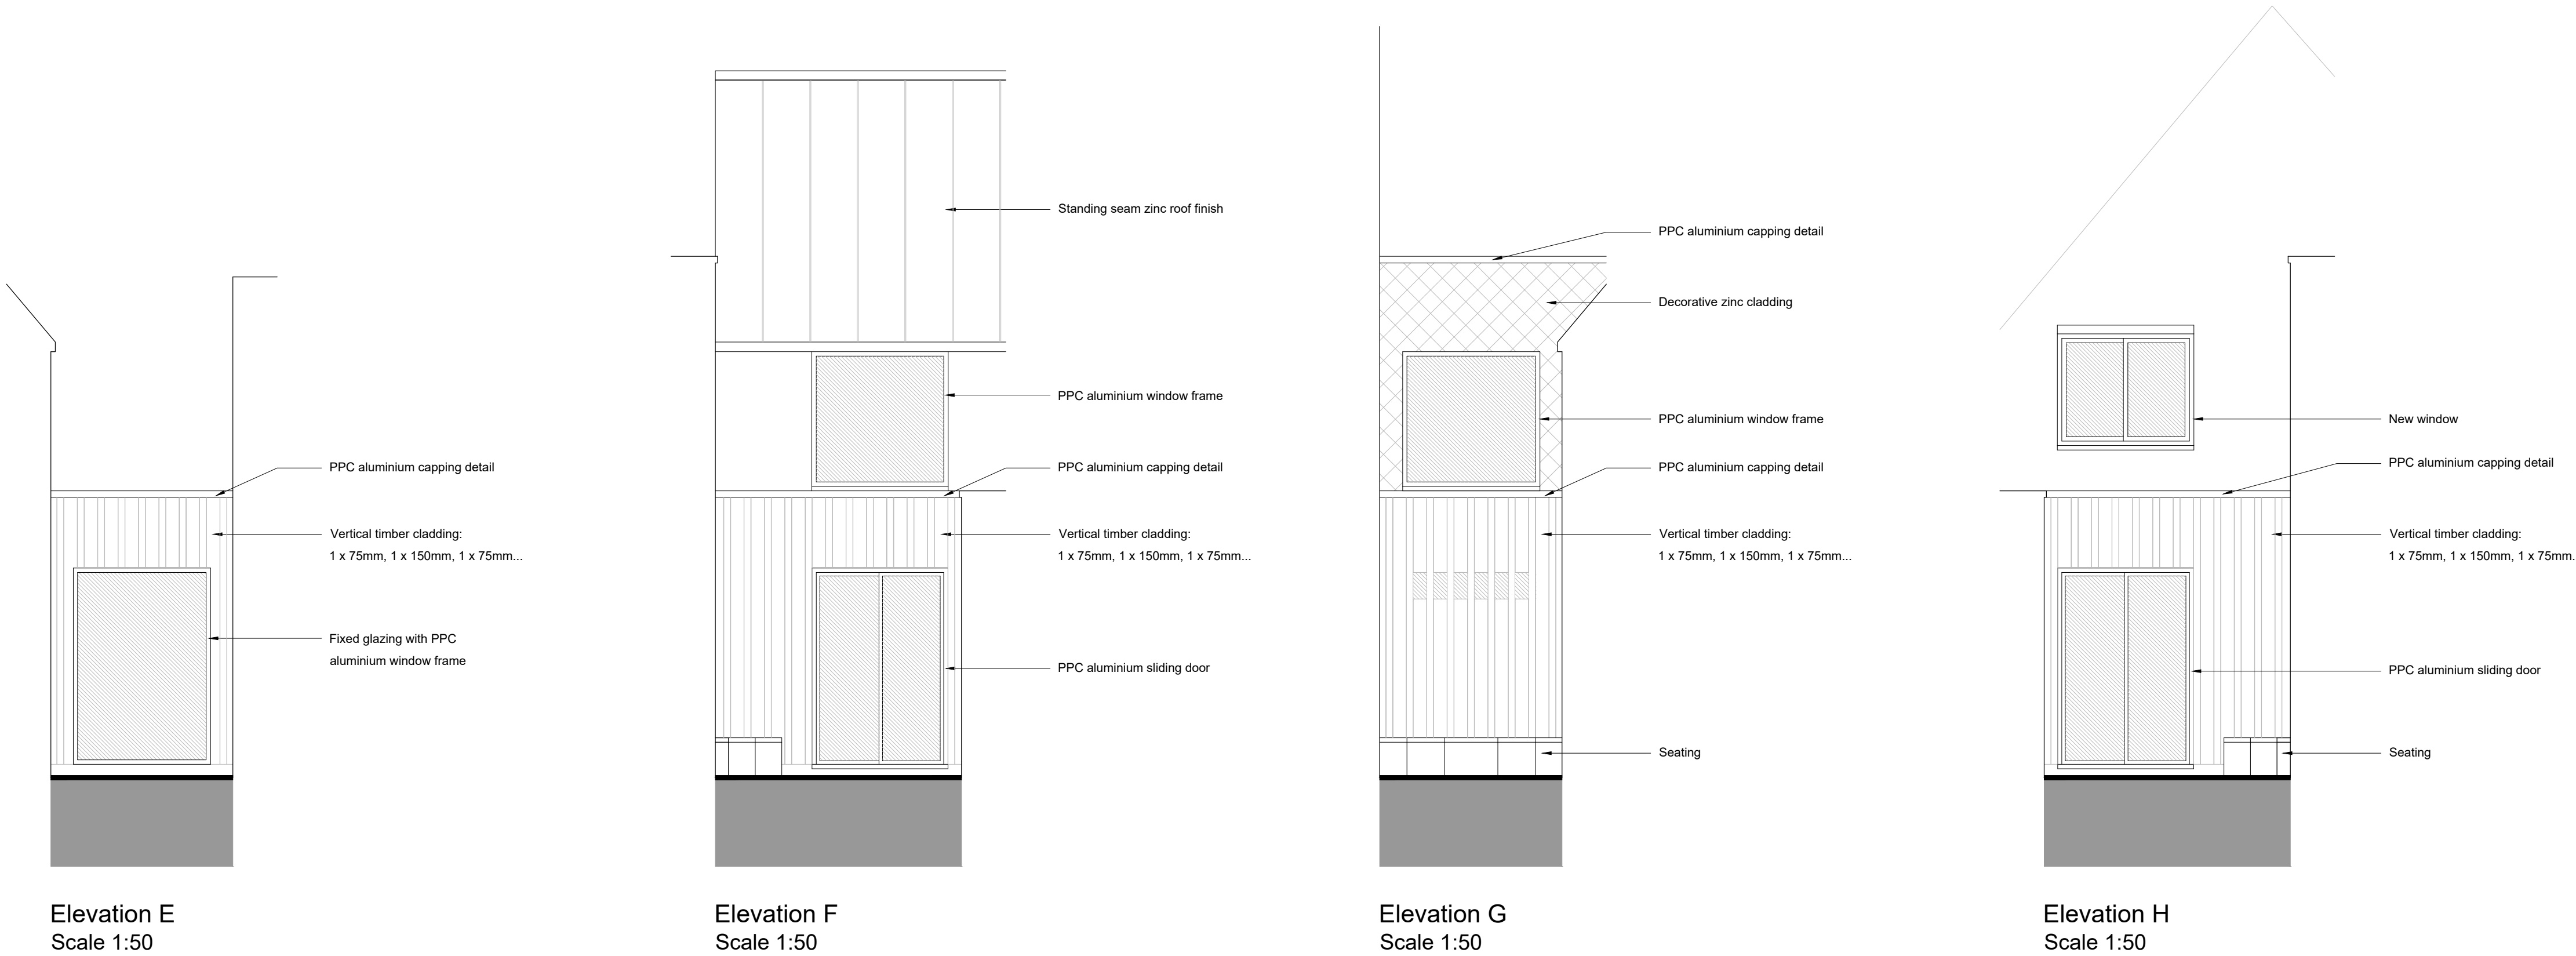

AMENDMENTS

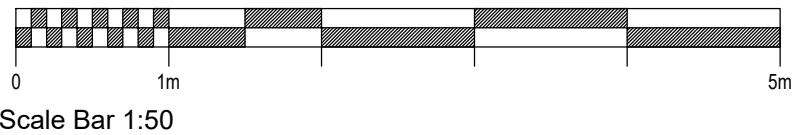

DRAWING TITLE
Proposed Internal Courtyard Elevations

JOB TITLE
Anderson - Boyslade Road, Burbage

DRAWING NUMBER
WA 619 (04) 08

SCALE
1:50 @ A1

DATE
26.06.23

DRAWN
WL

CHECKED
KW

STATUS
PLANNING DRAWINGS ONLY

CONTACT
0116 254 1830
waltersarchitects.com
info@waltersarchitects.com

Suite 2.21
St. Martins House
7 Peacock Lane
Leicester
LE1 5PZ

Walters
Architects