

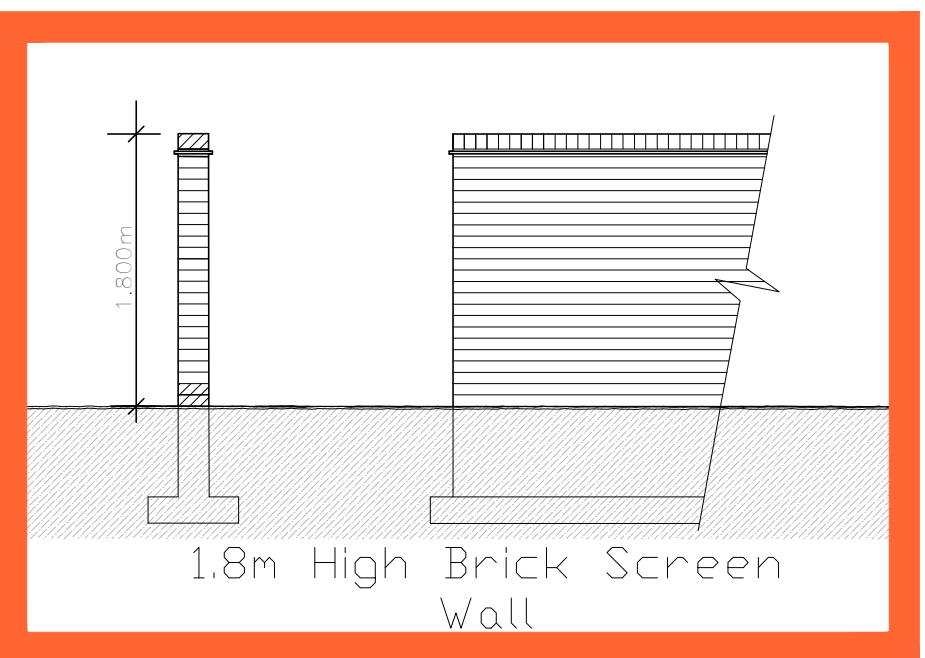
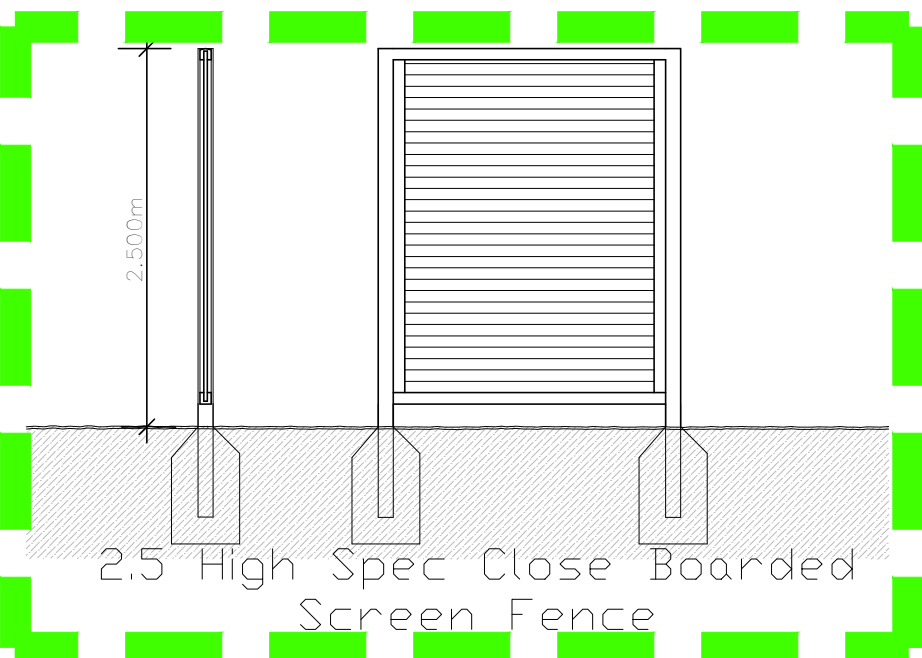
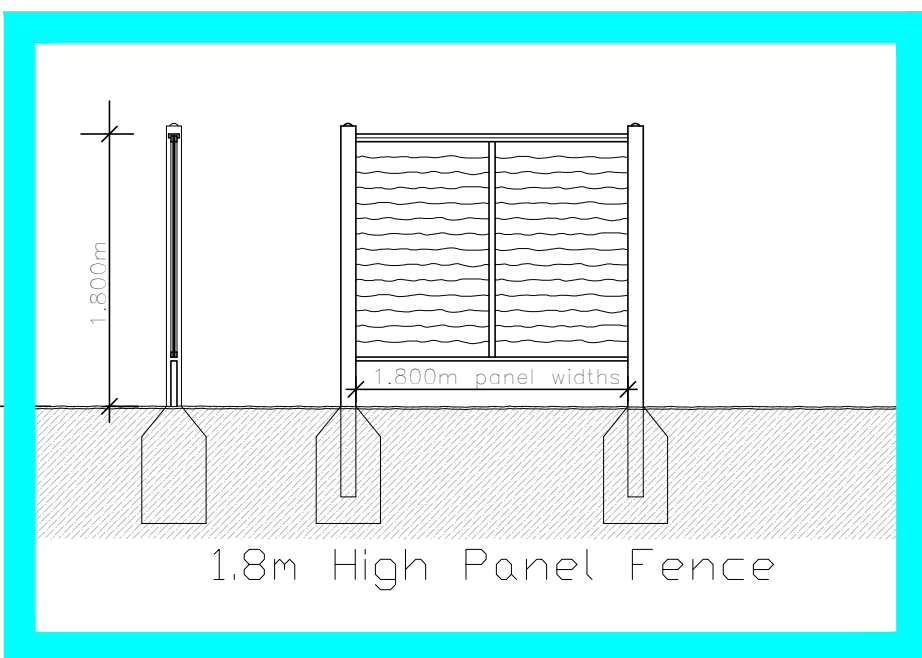


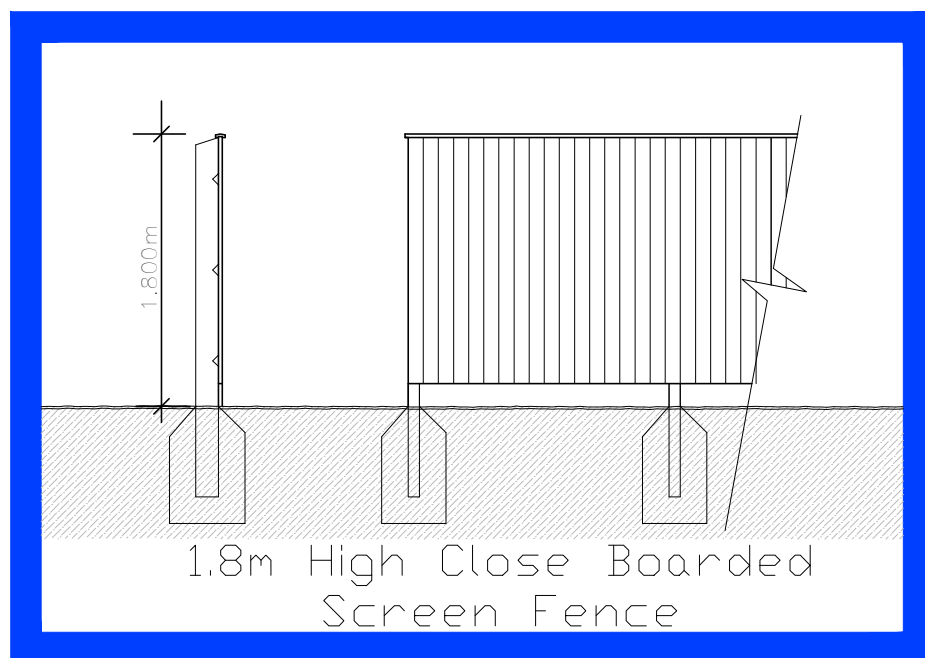

BLOOR SERVICES LIMITED
45 BRAY ROAD, WIDSBAY, WIDEN, LINCOLN
L41 1JF
TELEPHONE 01533 271499 FACSIMILE 01533 272000
E-MAIL bloor@bloor.co.uk
THIS DRAWING AND THE BILLING HEREON DERIVED ARE THE COPYRIGHT OF BLOOR SERVICES LIMITED AND MAY NOT BE REPRODUCED OR AMENDED EXCEPT BY WRITTEN PERMISSION. NO LIABILITY WILL BE ACCEPTED FOR AMENDMENTS MADE BY OTHER PERSONS.
DO NOT SCALE THIS DRAWING. USE FIGURED DIMENSIONS ONLY. IF IN DOUBT ASK.
THIS DRAWING IS TO BE READ IN CONJUNCTION WITH SEPARATE GROUP SITE SPECIFIC CONSTRUCTION NOTES AND MATERIAL SPECIFICATION.

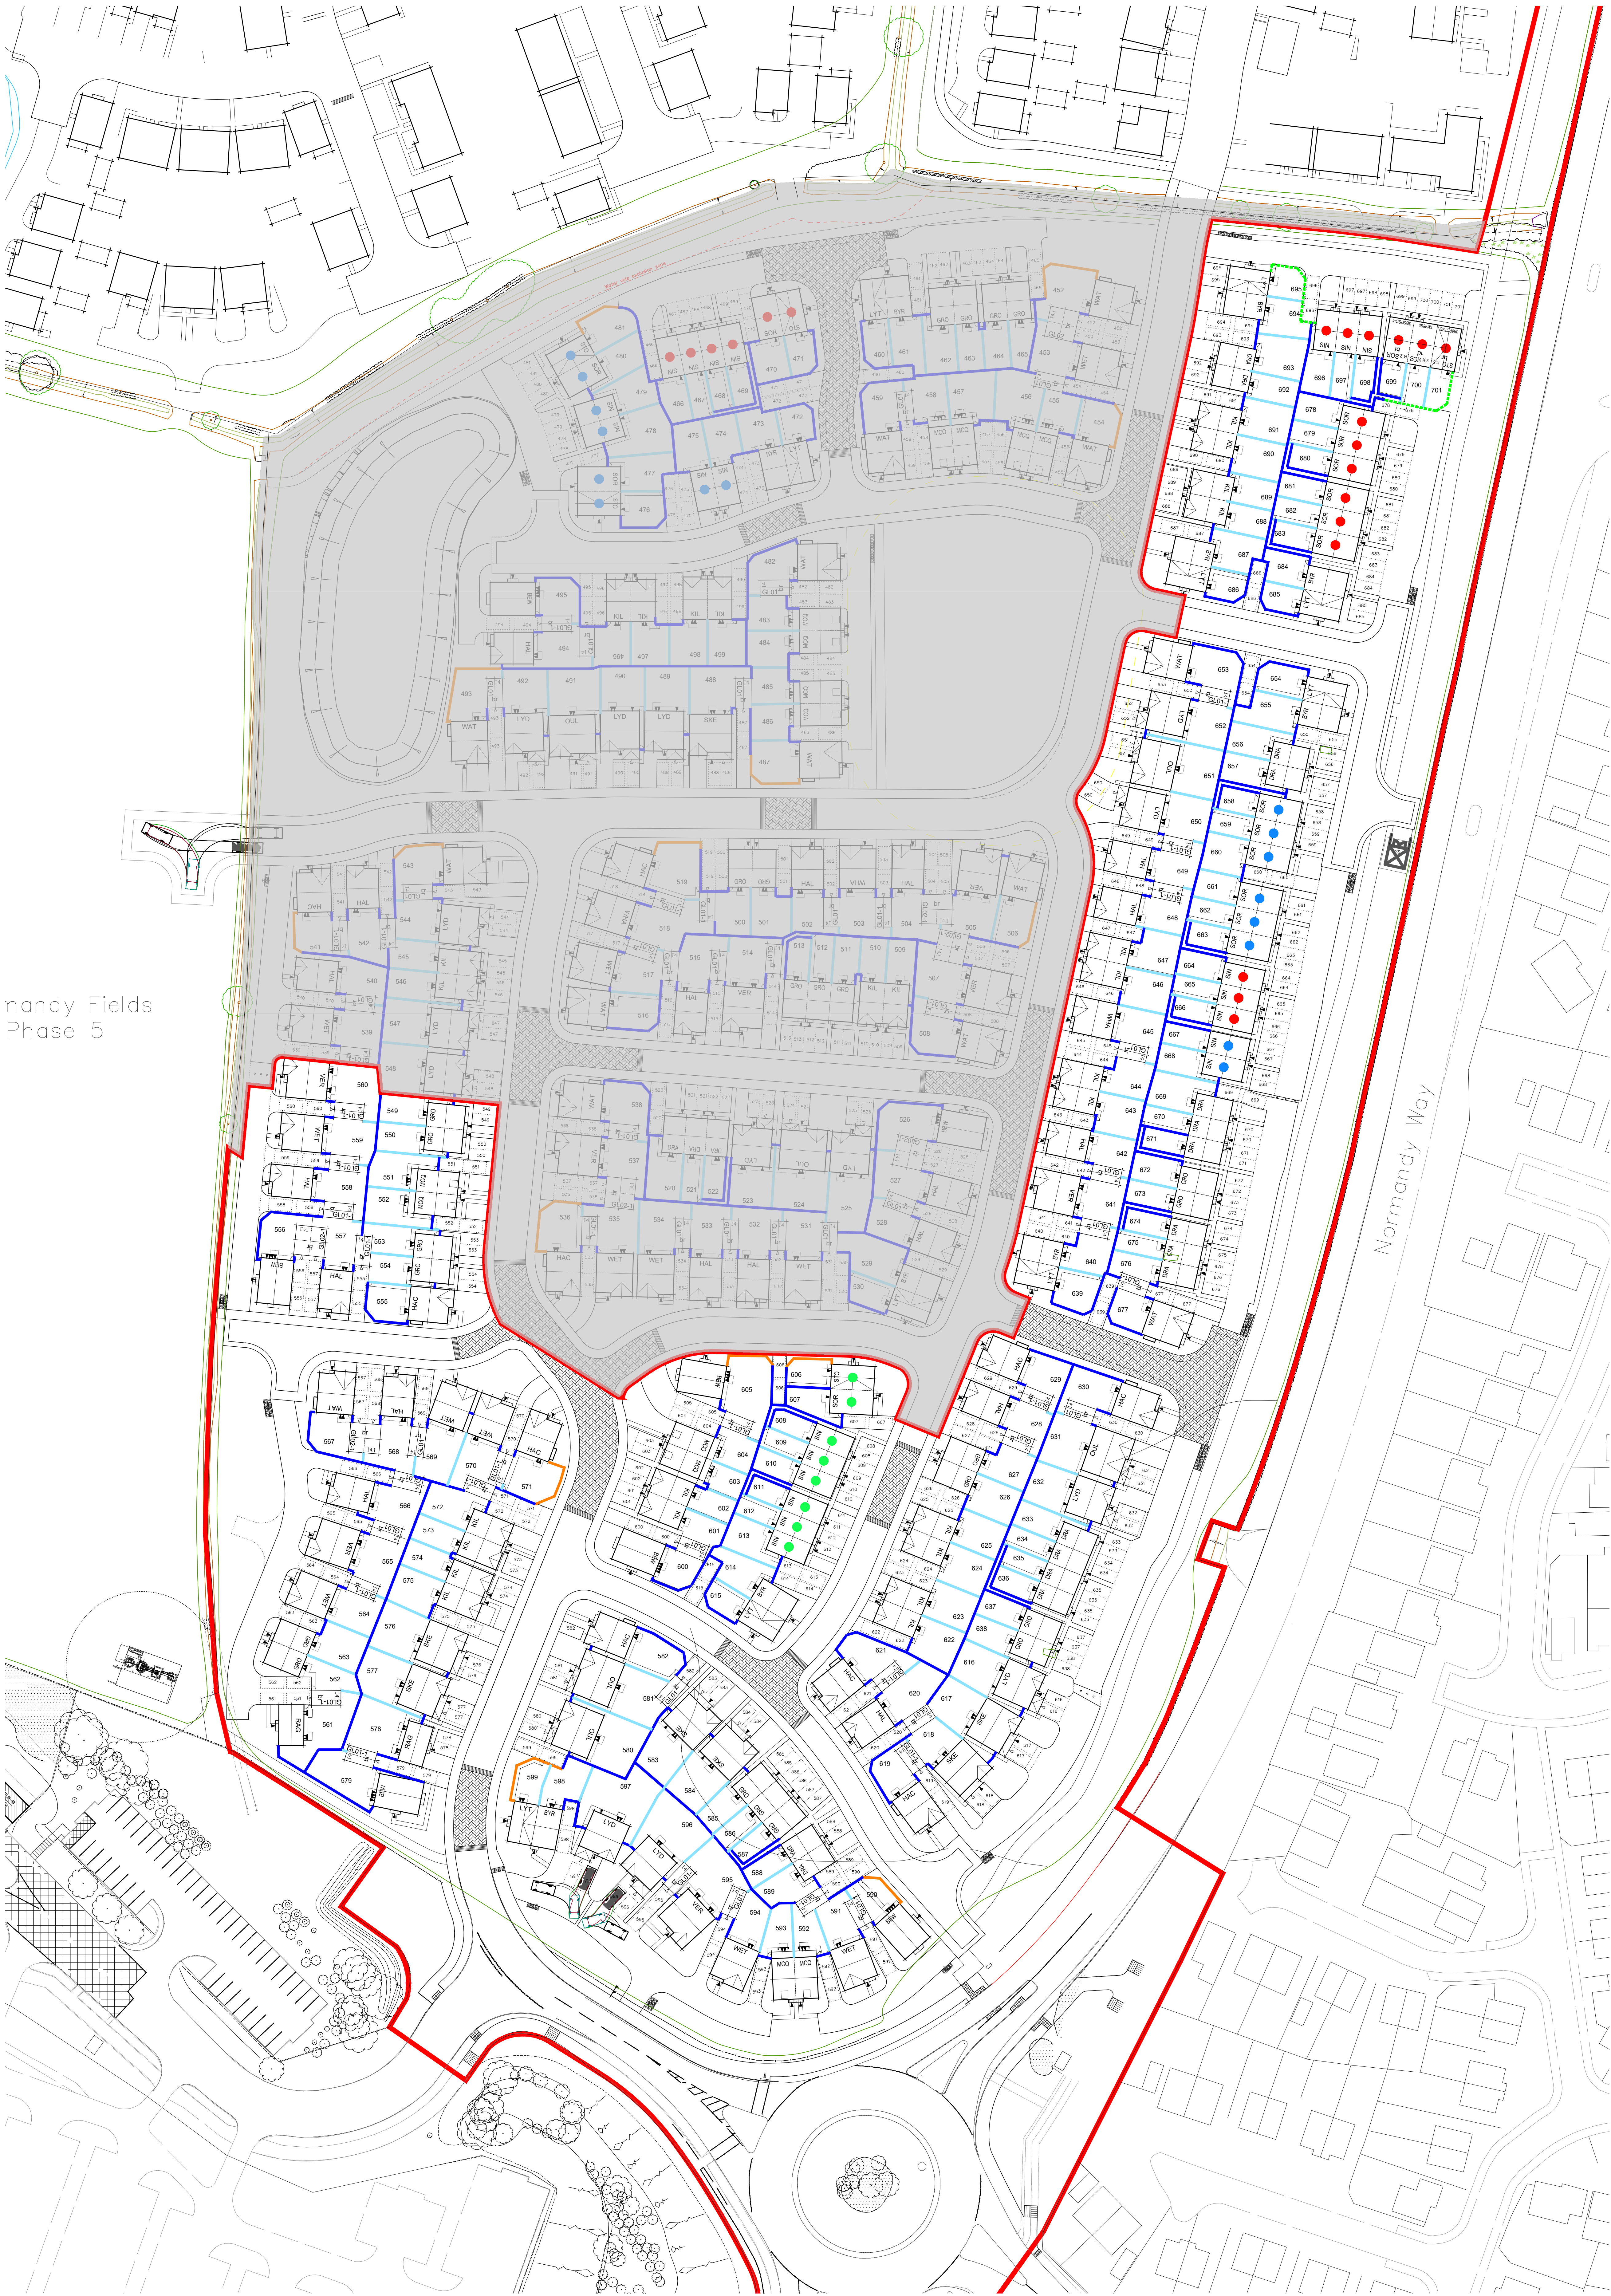

Handy Fields
Phase 5

Revision	
A	2.5m screen fence shown in line with acoustic engineers report.
15/05/24	J.E.

HINCKLEY WEST
PHASE 4

Means of Enclosure
(RM)

DATE: Jan 2024
SCALE: 1:100 @ A0
DRAWN: N47
CHECKED: HO

BLOOR HOMES

Drawing No. M1100-SL-404-1C

Hinckley West (Phase 4) - RM

