



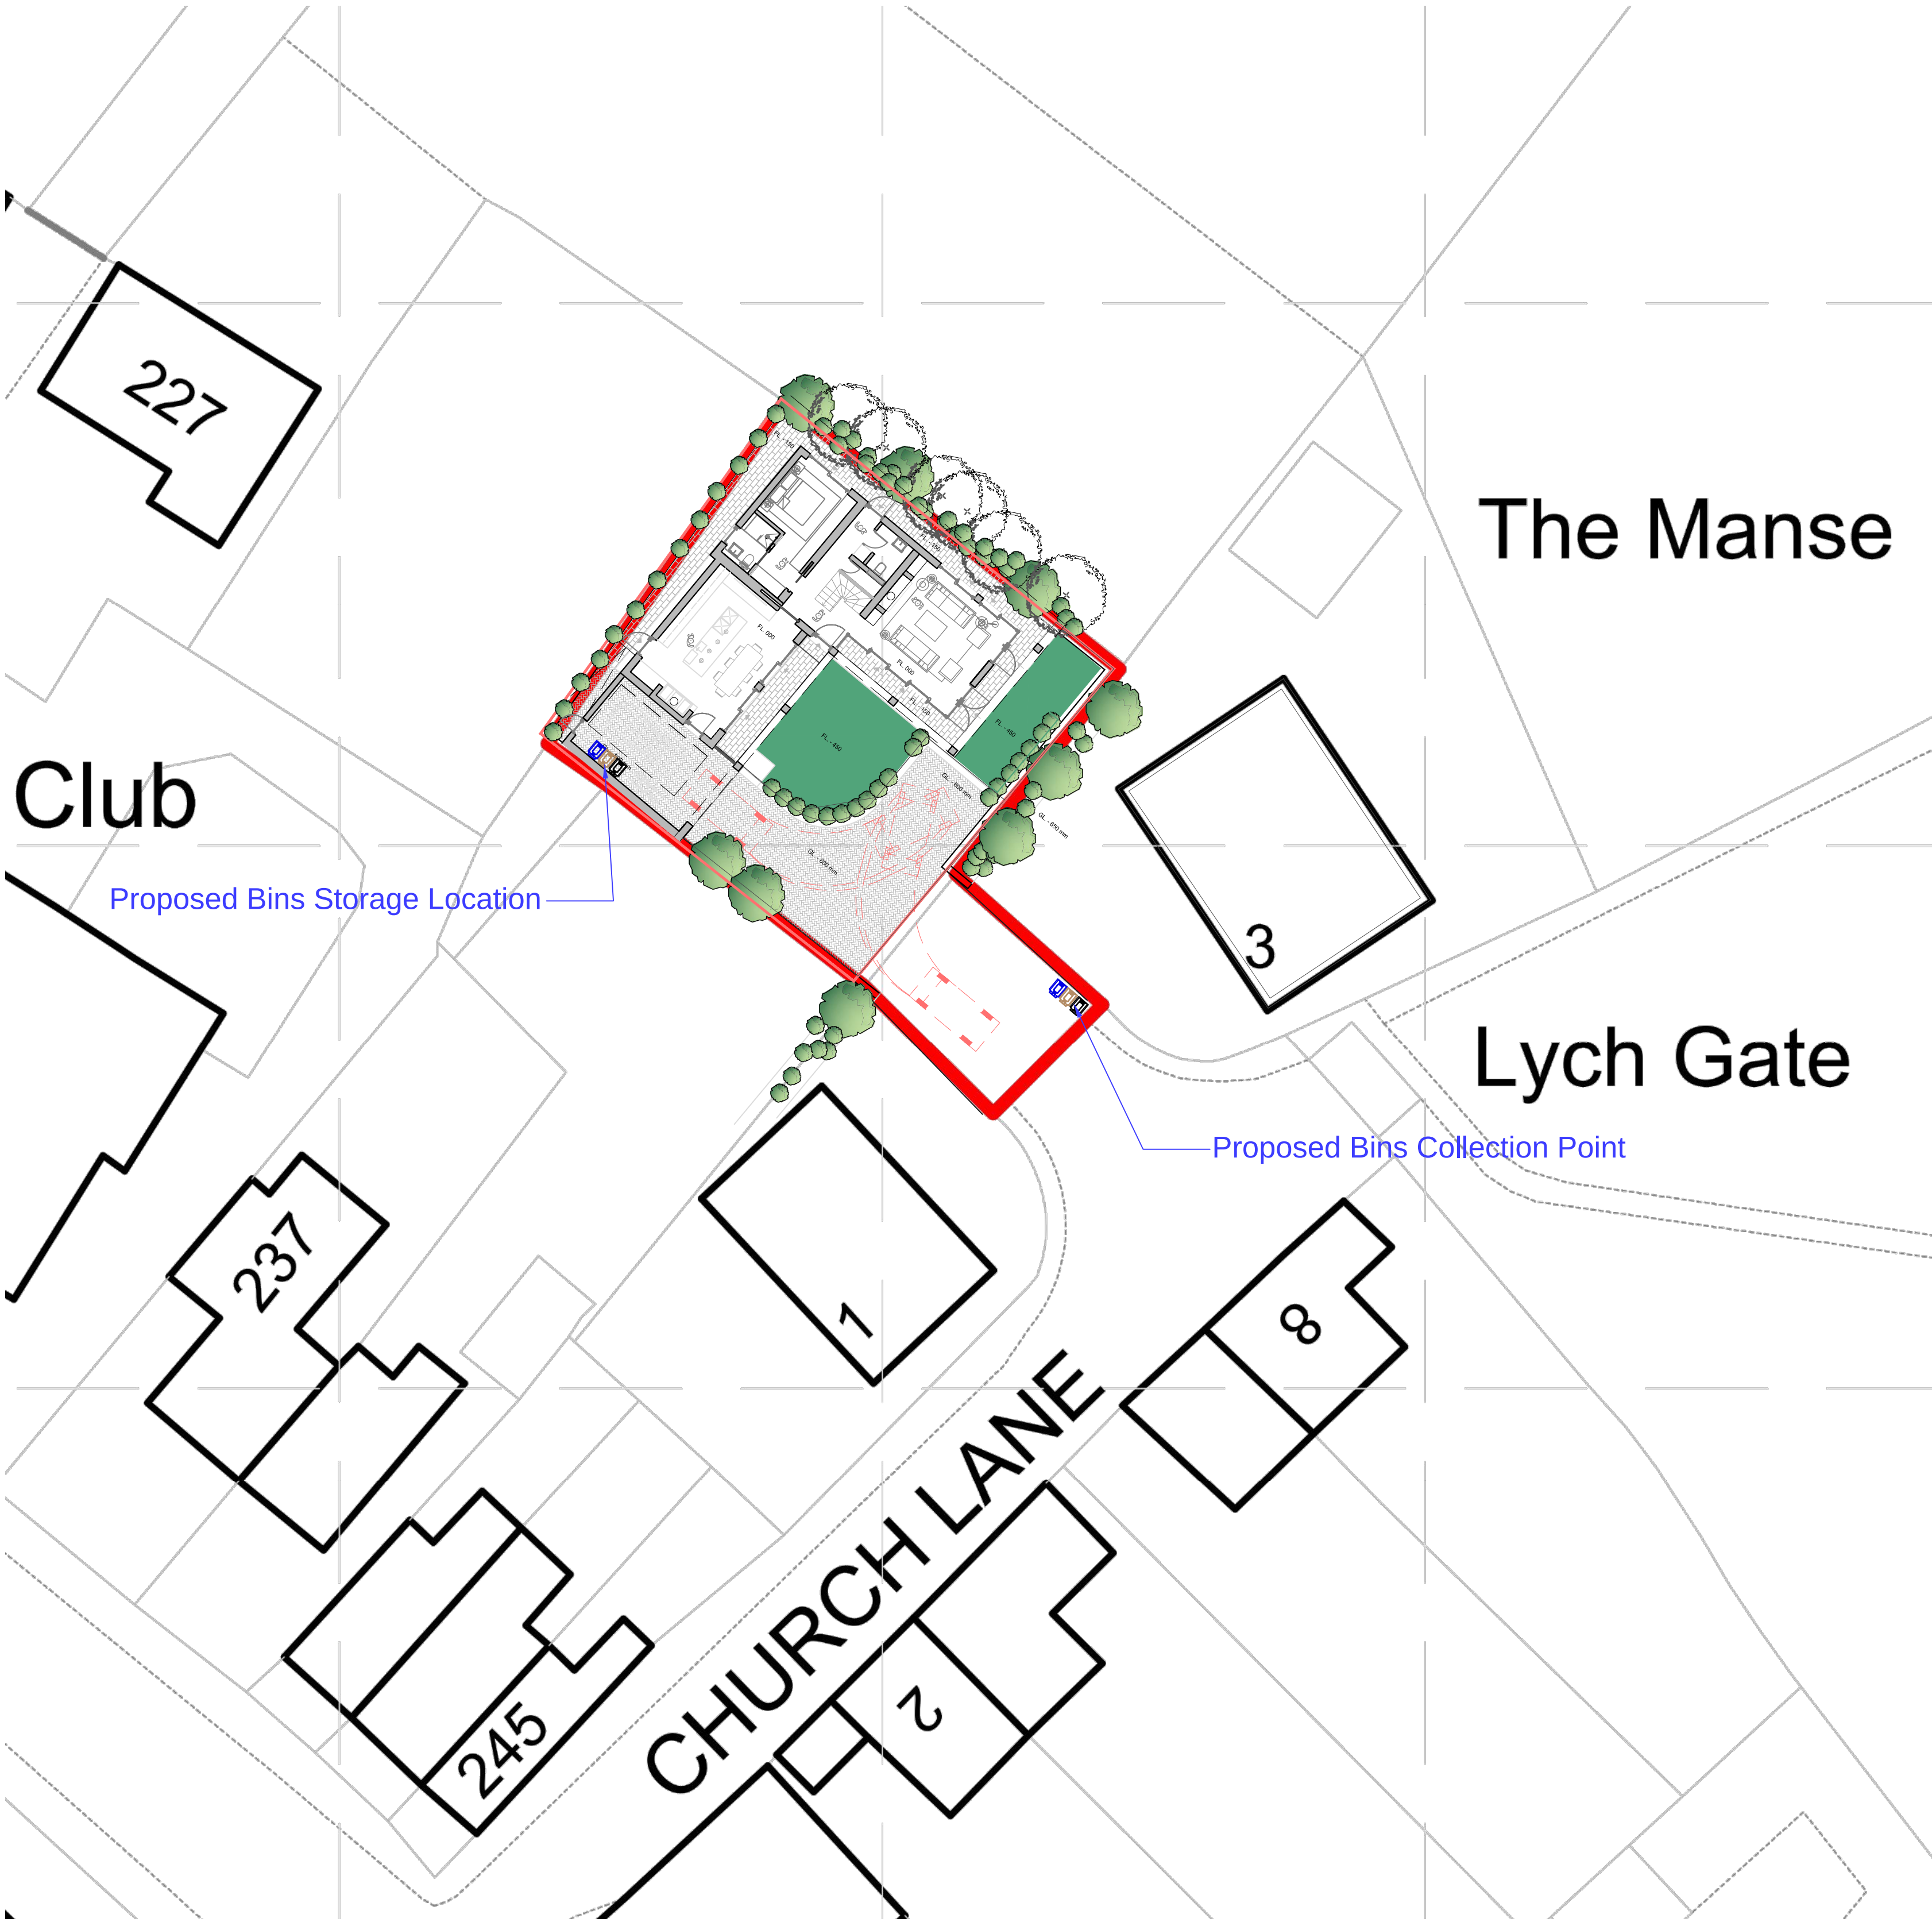

Proposed Site Block Plan_Scale_1:500

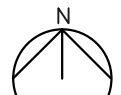

Proposed Block Plan_Scale_1:200

Wall Reference	Orientation 	REV	BY	DATE	DESCRIPTION OF AMENDMENTS	KEY PLAN	REFERENCE NOTES:	CLIENT	PROJECT Land Adjacent No 1 & 3 Church Lane Thornton_Leicestershire	DRAWING TITLE Proposed Bin Storage and Collection Points		
		GENERAL NOTES: 1: Do not scale drawings. Dimensions govern. 2: All dimensions are in millimetres unless noted otherwise. 3: All dimensions shall be verified on site before proceeding with the work. 4: Bailey-English Studio. shall be notified in writing of any discrepancies. 5: All information remains the property of Bailey-English Studio. and may not be used for any purpose whatsoever, or reproduced through any medium without the written permission of Bailey-English Studio. 6: All copyrights retained by Bailey-English Studio. 7: Subject to survey and all necessary statutory and legal consents.								DATE 01.09.2023	SCALE 1:500 & 1:200 @ A1	DRAWN BY RBE
								BAILEY-ENGLISH STUDIO Studio 2A - The Clarence Building - 5 Market Place - Hinckley - Leicestershire - LE10 1NT admin@baileyenglishstudio.com	ISSUED FOR Condition_06_Planning	DRAWING NUMBER B E S 089_22_P_PR_006		REVISION -