
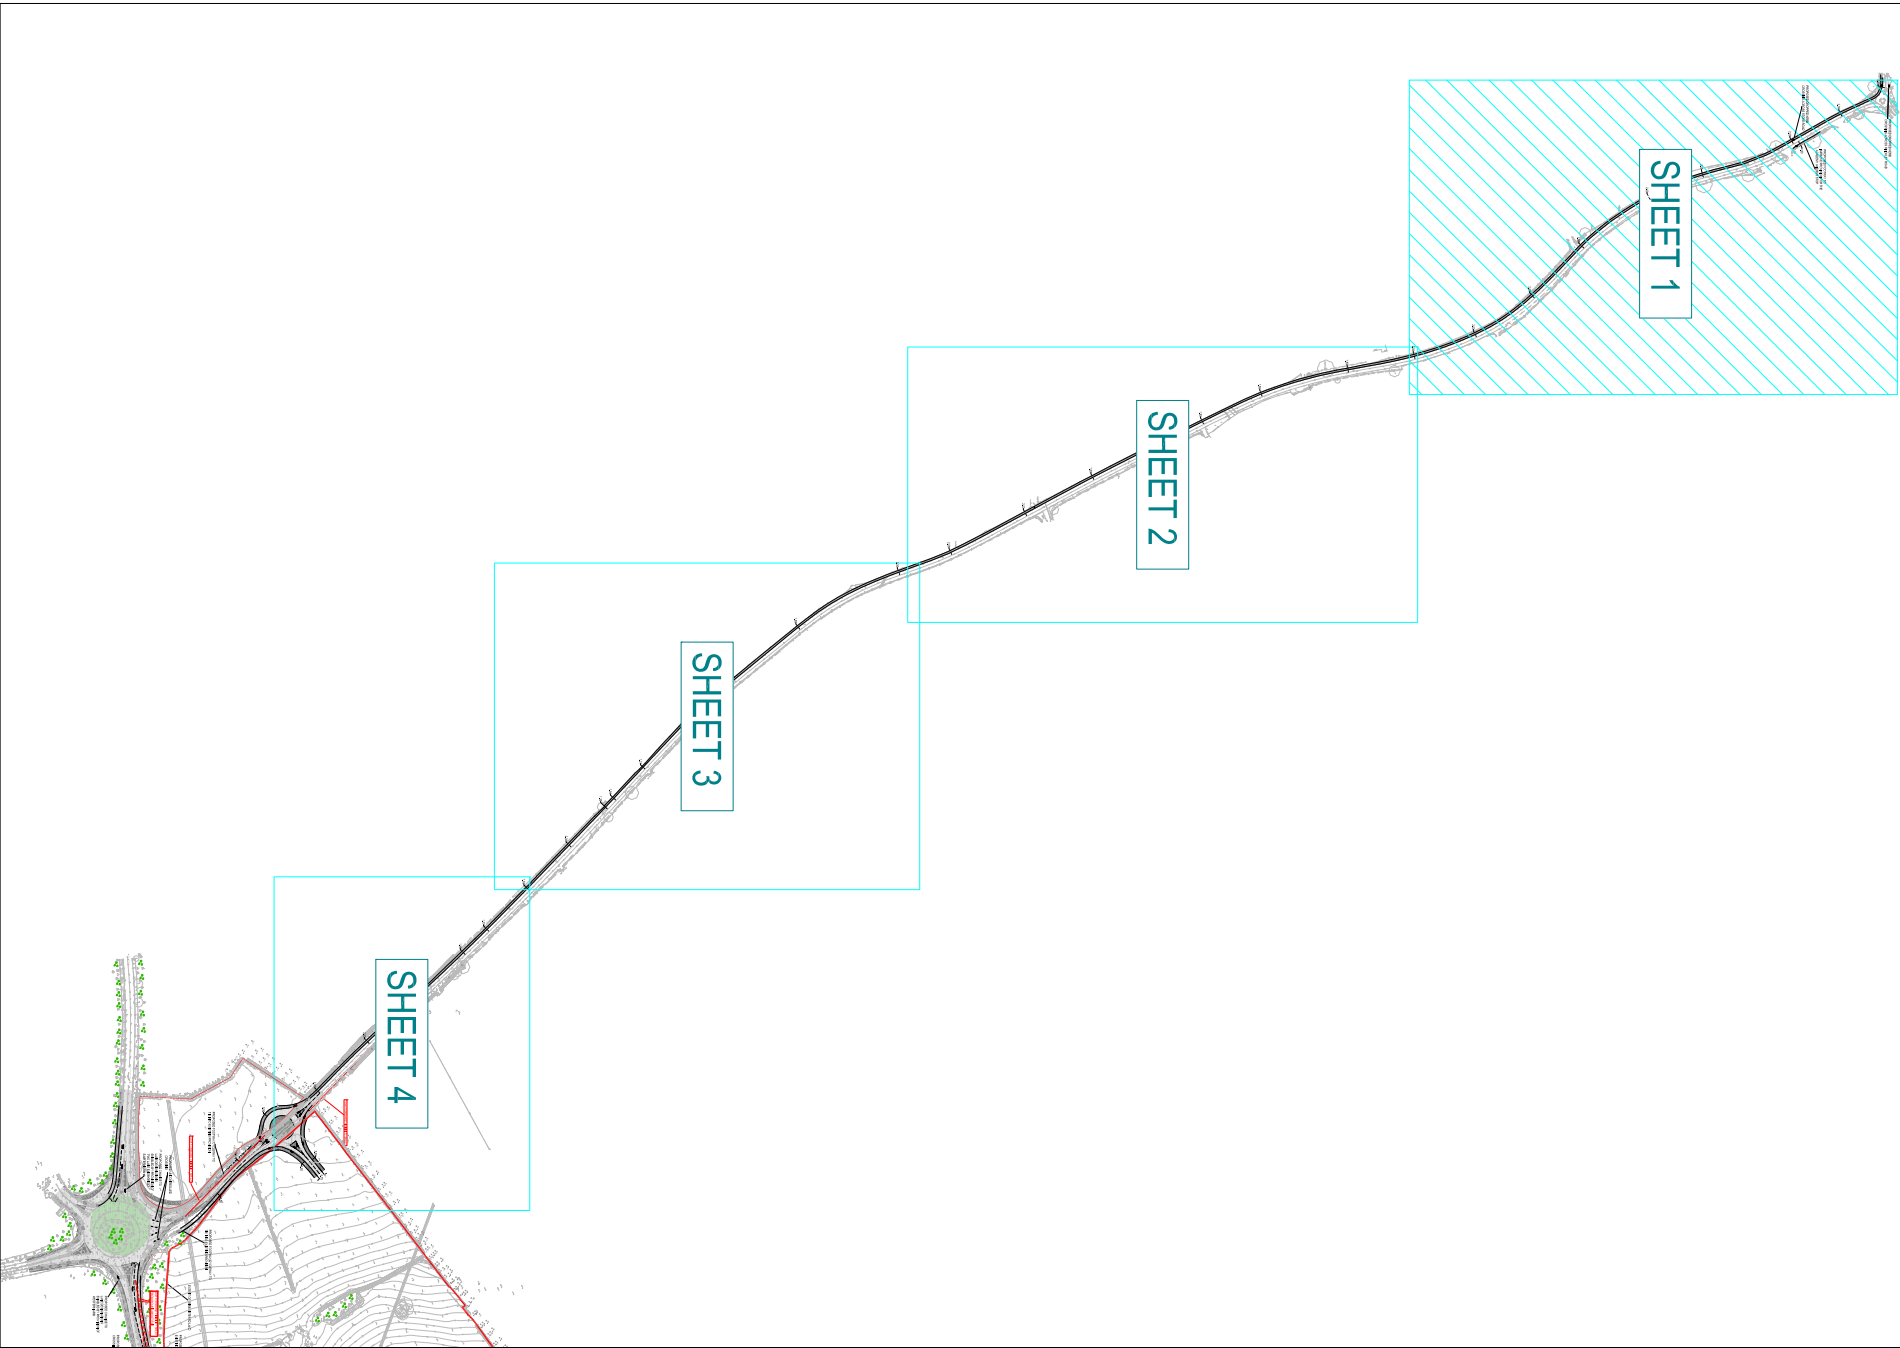
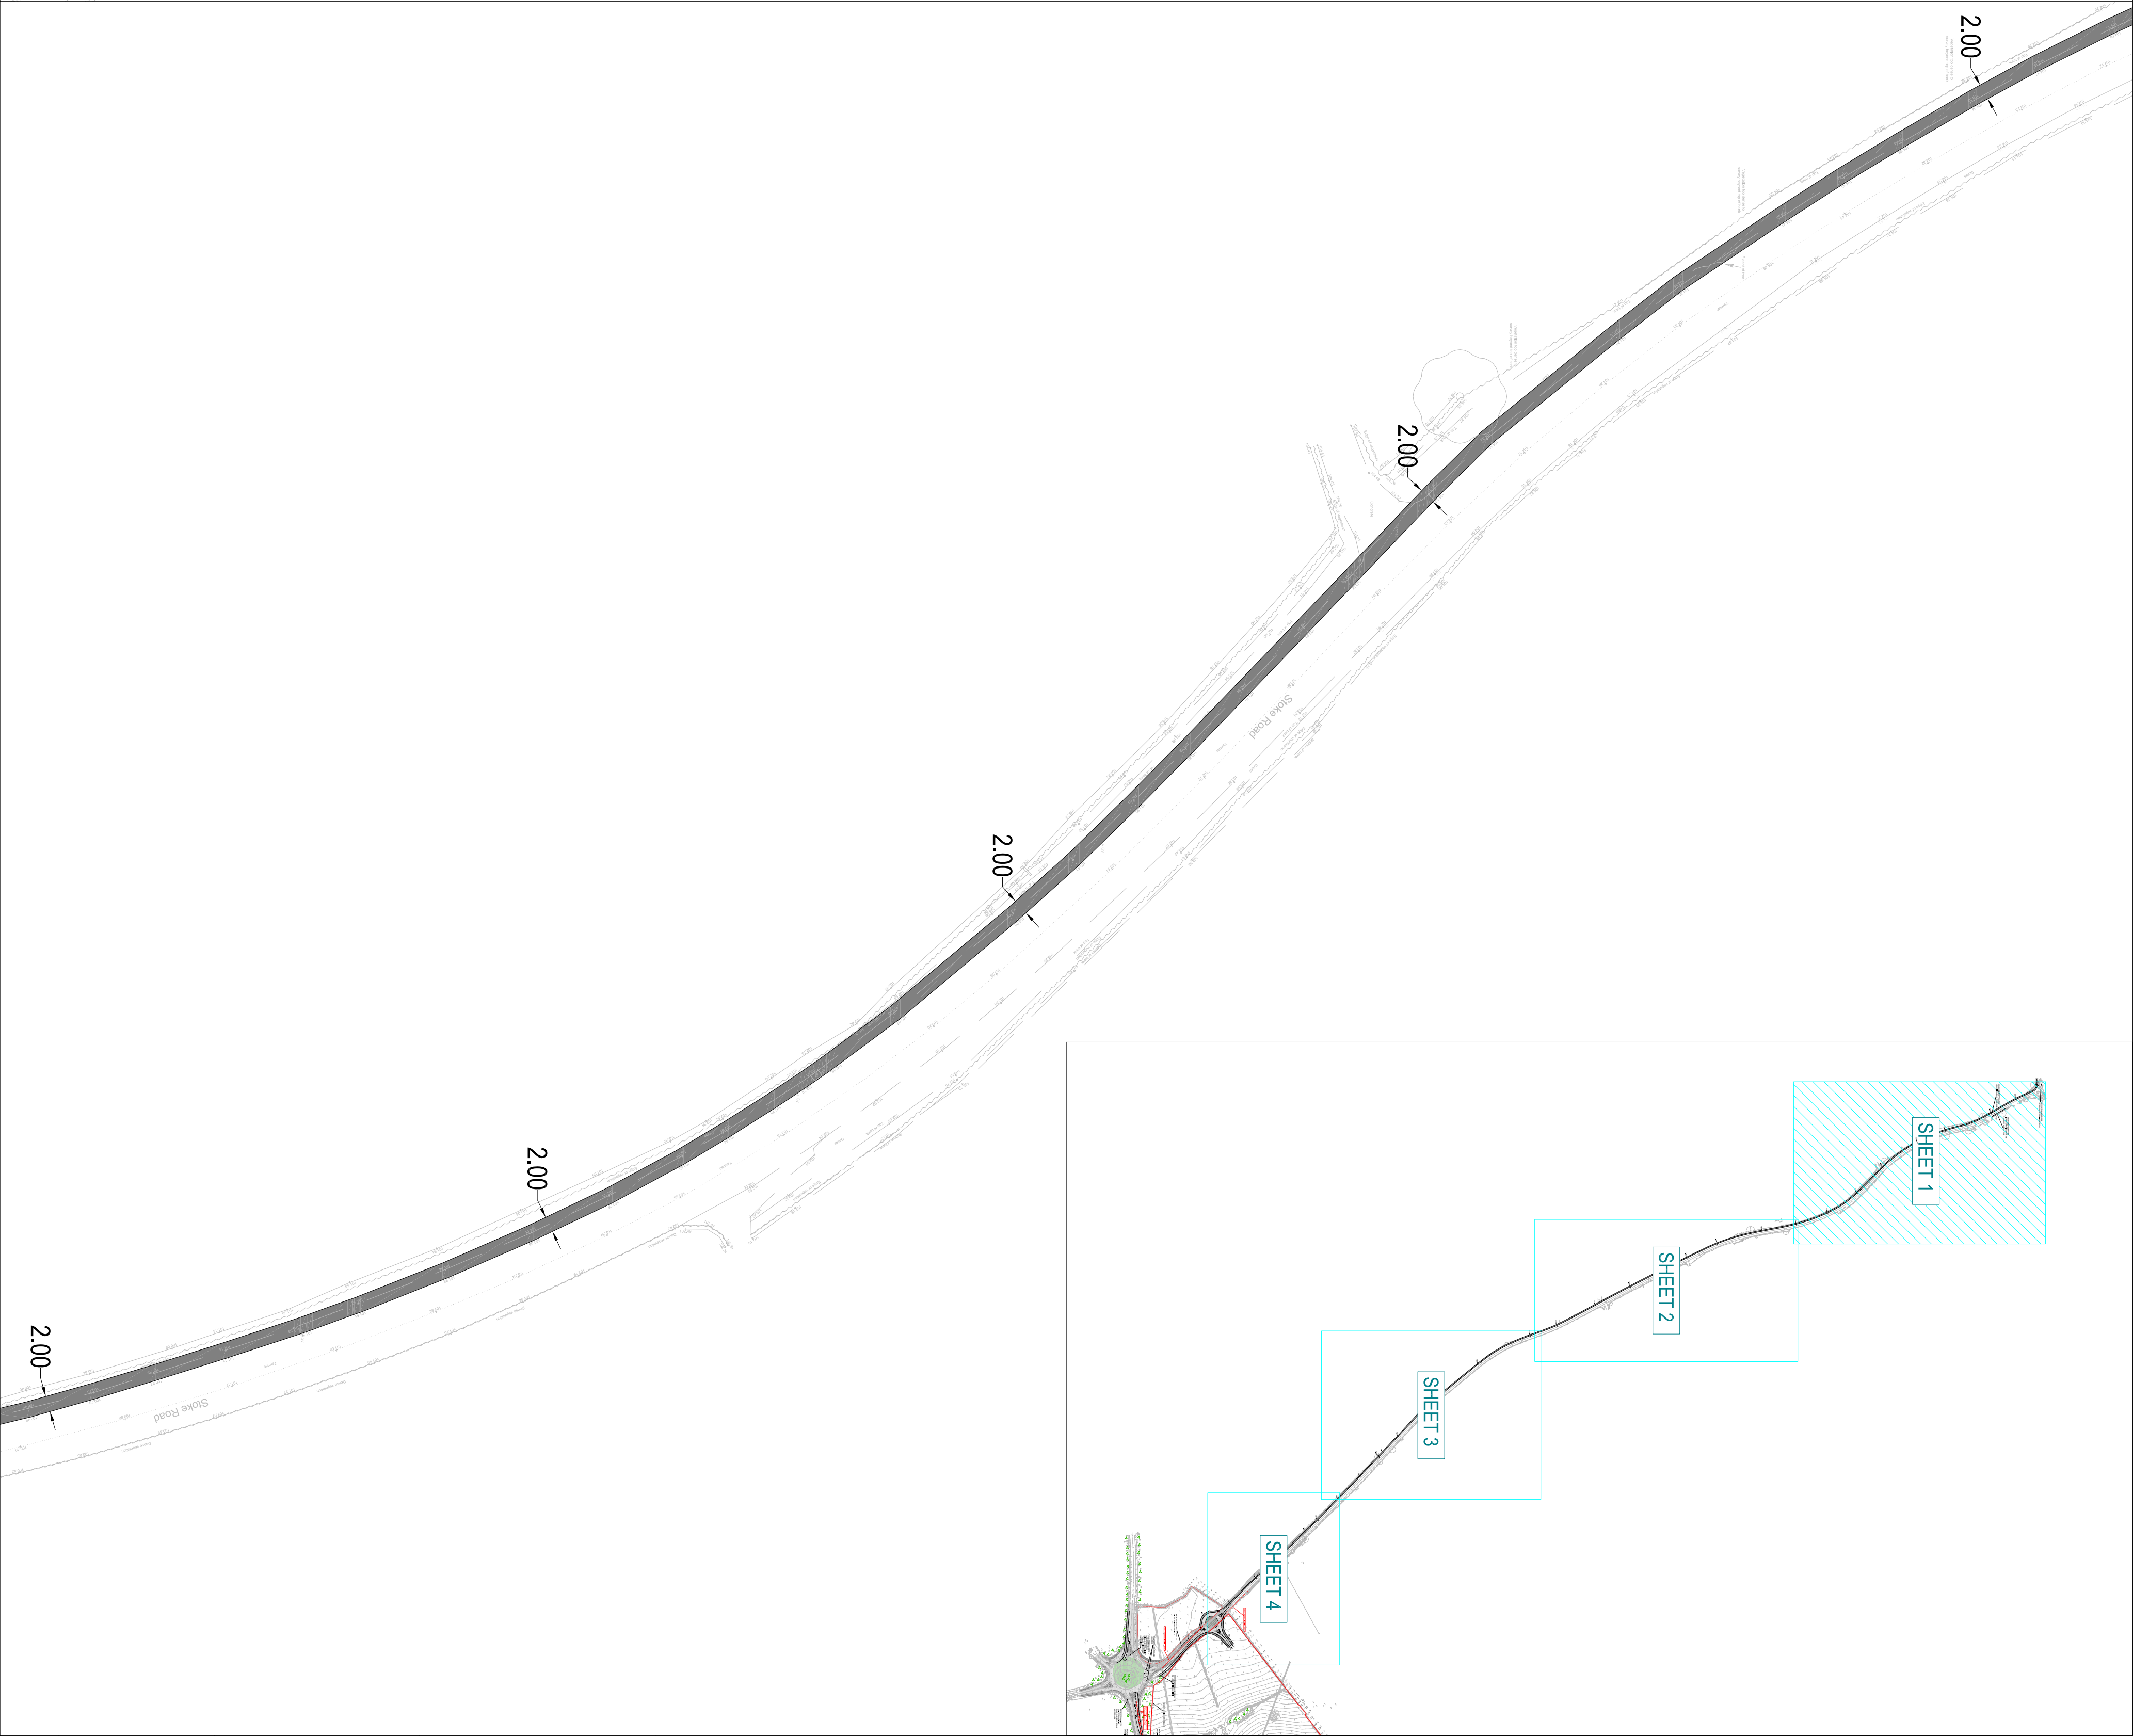


PROPOSED DROPPED KERB
CROSSING ACROSS HINCKLEY ROAD

PROPOSED FOOTWAY TO
IMPROVE PROVISION FOR THE
ACADEMY AND BUS STOP

PROPOSED DROPPED KERB
CROSSING ACROSS STOKE ROAD

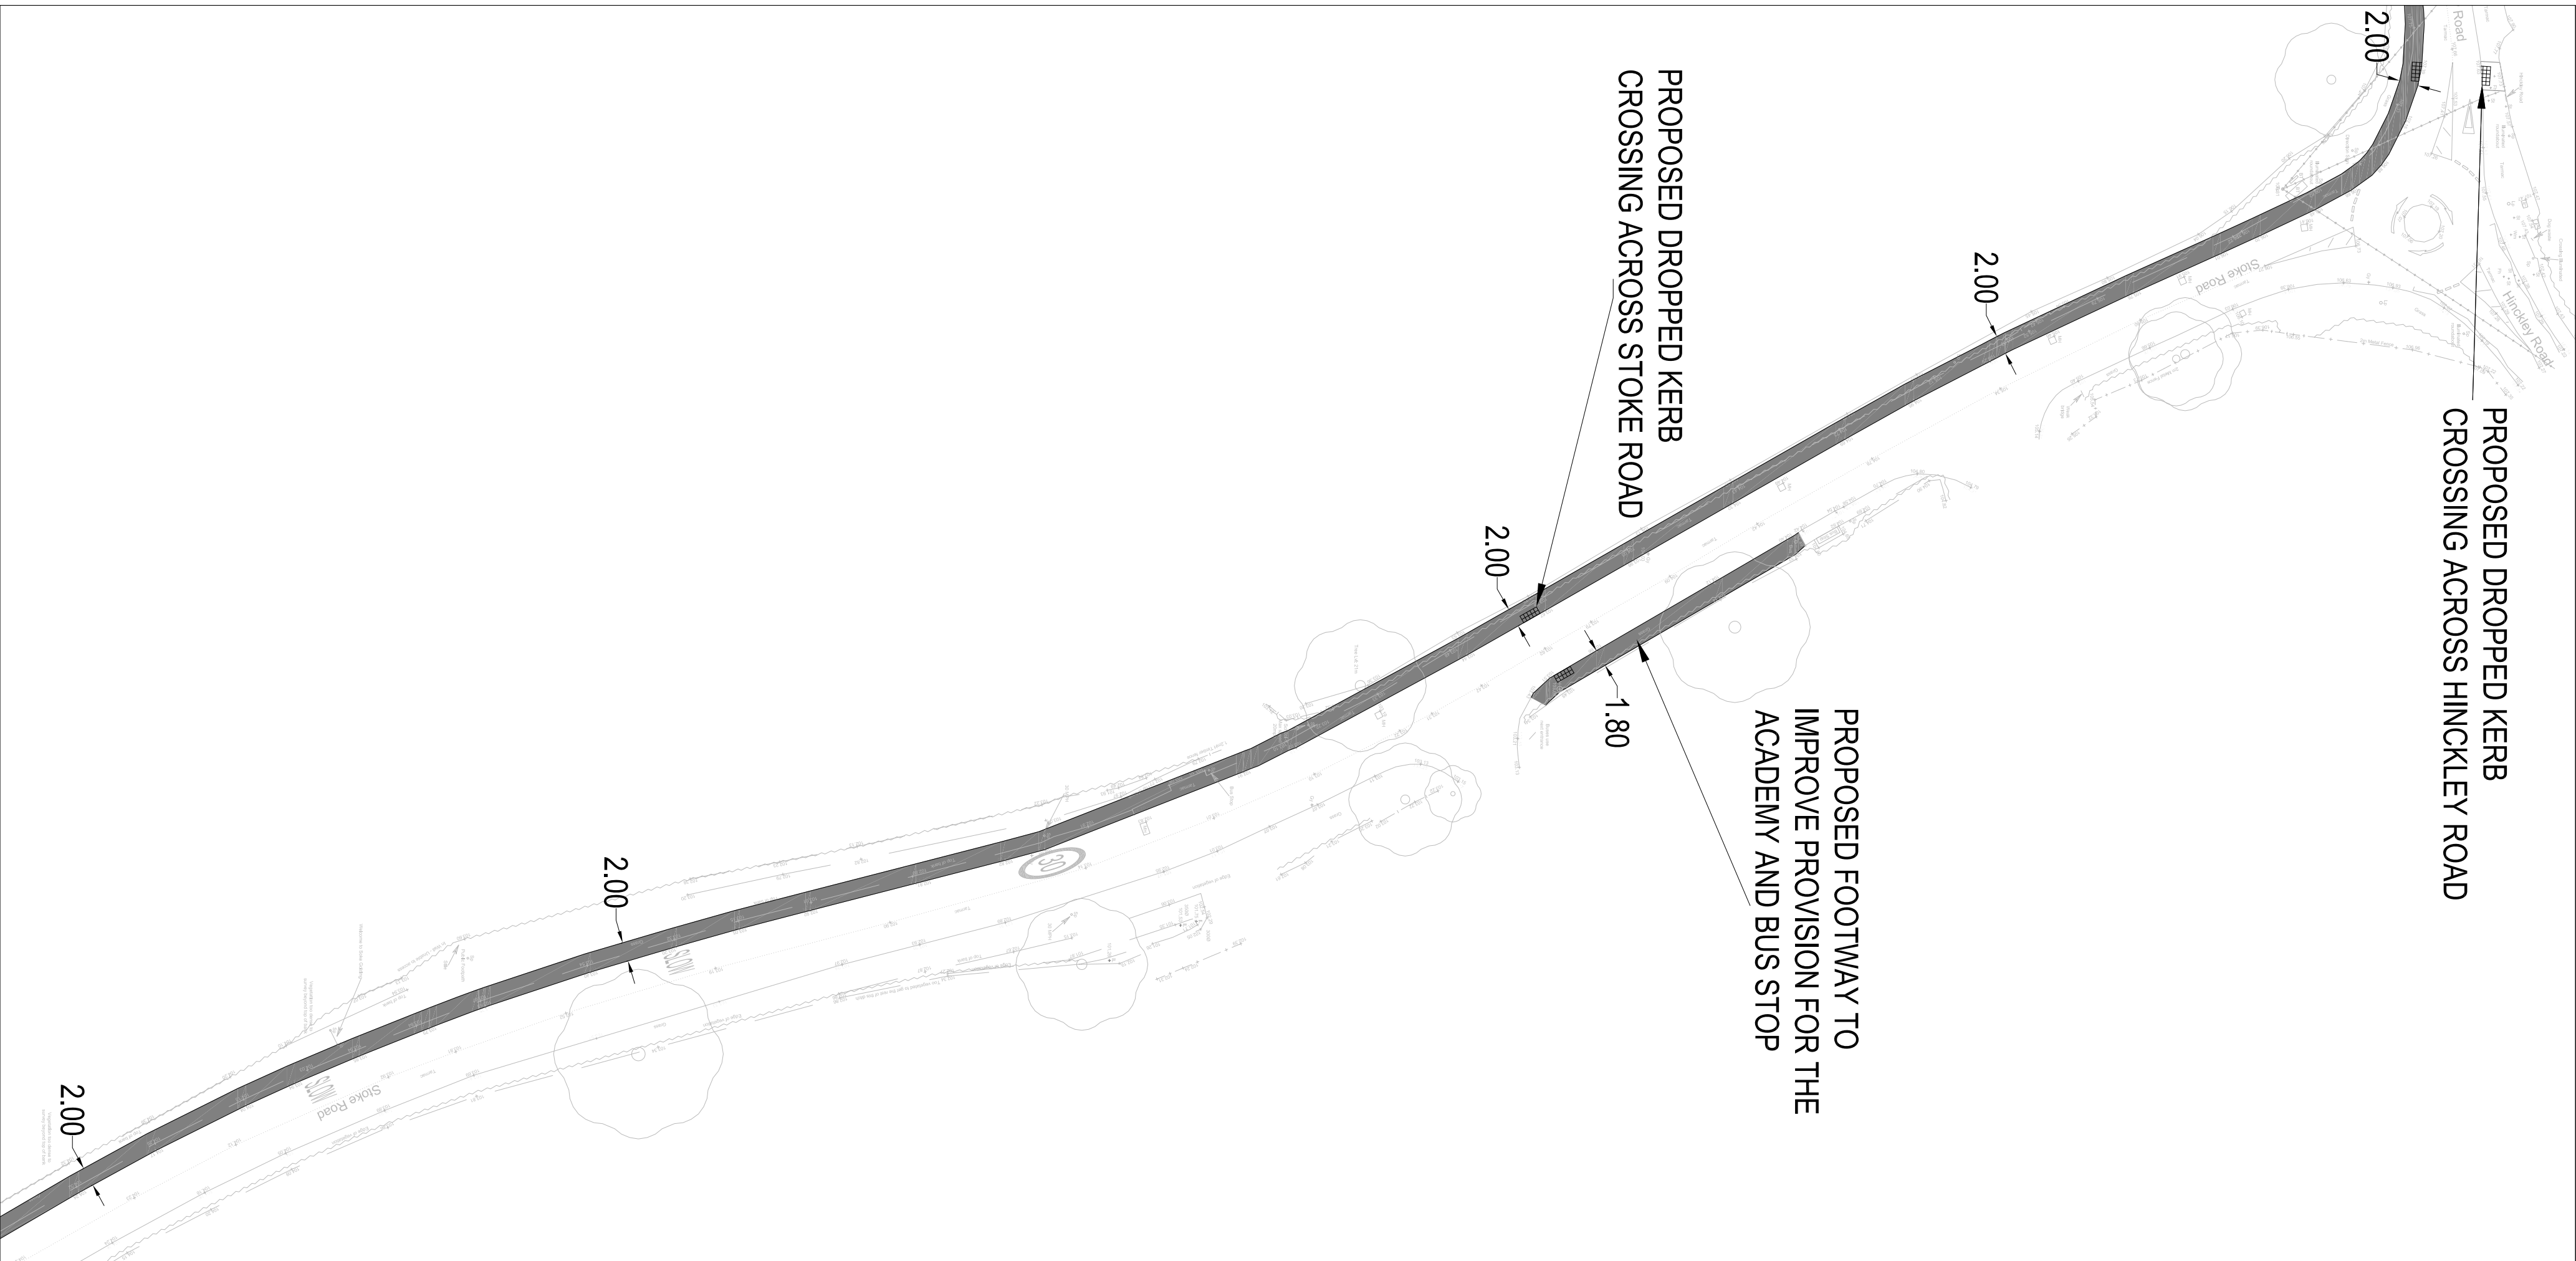

1. THIS DRAWING IS NOT TO BE SCALED FOR CONSTRUCTION PURPOSES.
2. THE CONTRACTOR SHALL CHECK ALL DIMENSIONS AND LEVELS ON SITE.
ALL PROPOSED FOOTWAY PROVISION IS WITHIN THE ASSUMED EXTENT OF HIGHWAY

REV	DESCRIPTION	DATE	BY	AUTH

hub

TRANSPORT PLANNING LTD

Hub Transport Planning Ltd

Floor 1B

4 Temple Row

Leamington Spa

B2 9HG

T: 01921 454 5530

CLIENT

RICHBOROUGH ESTATES

PROJECT

NORTH HINCKLEY

TITLE

PROPOSED STOKE ROAD FOOTWAY
- SHEET 01

DRAWN	AUTHORISED	SCALE	SHEET SIZE	DATE
ML	JC	1:500	A1	15.08.22
PROJECT NO.	DRAWING NO.	REV		
T19936	SK01	-		