
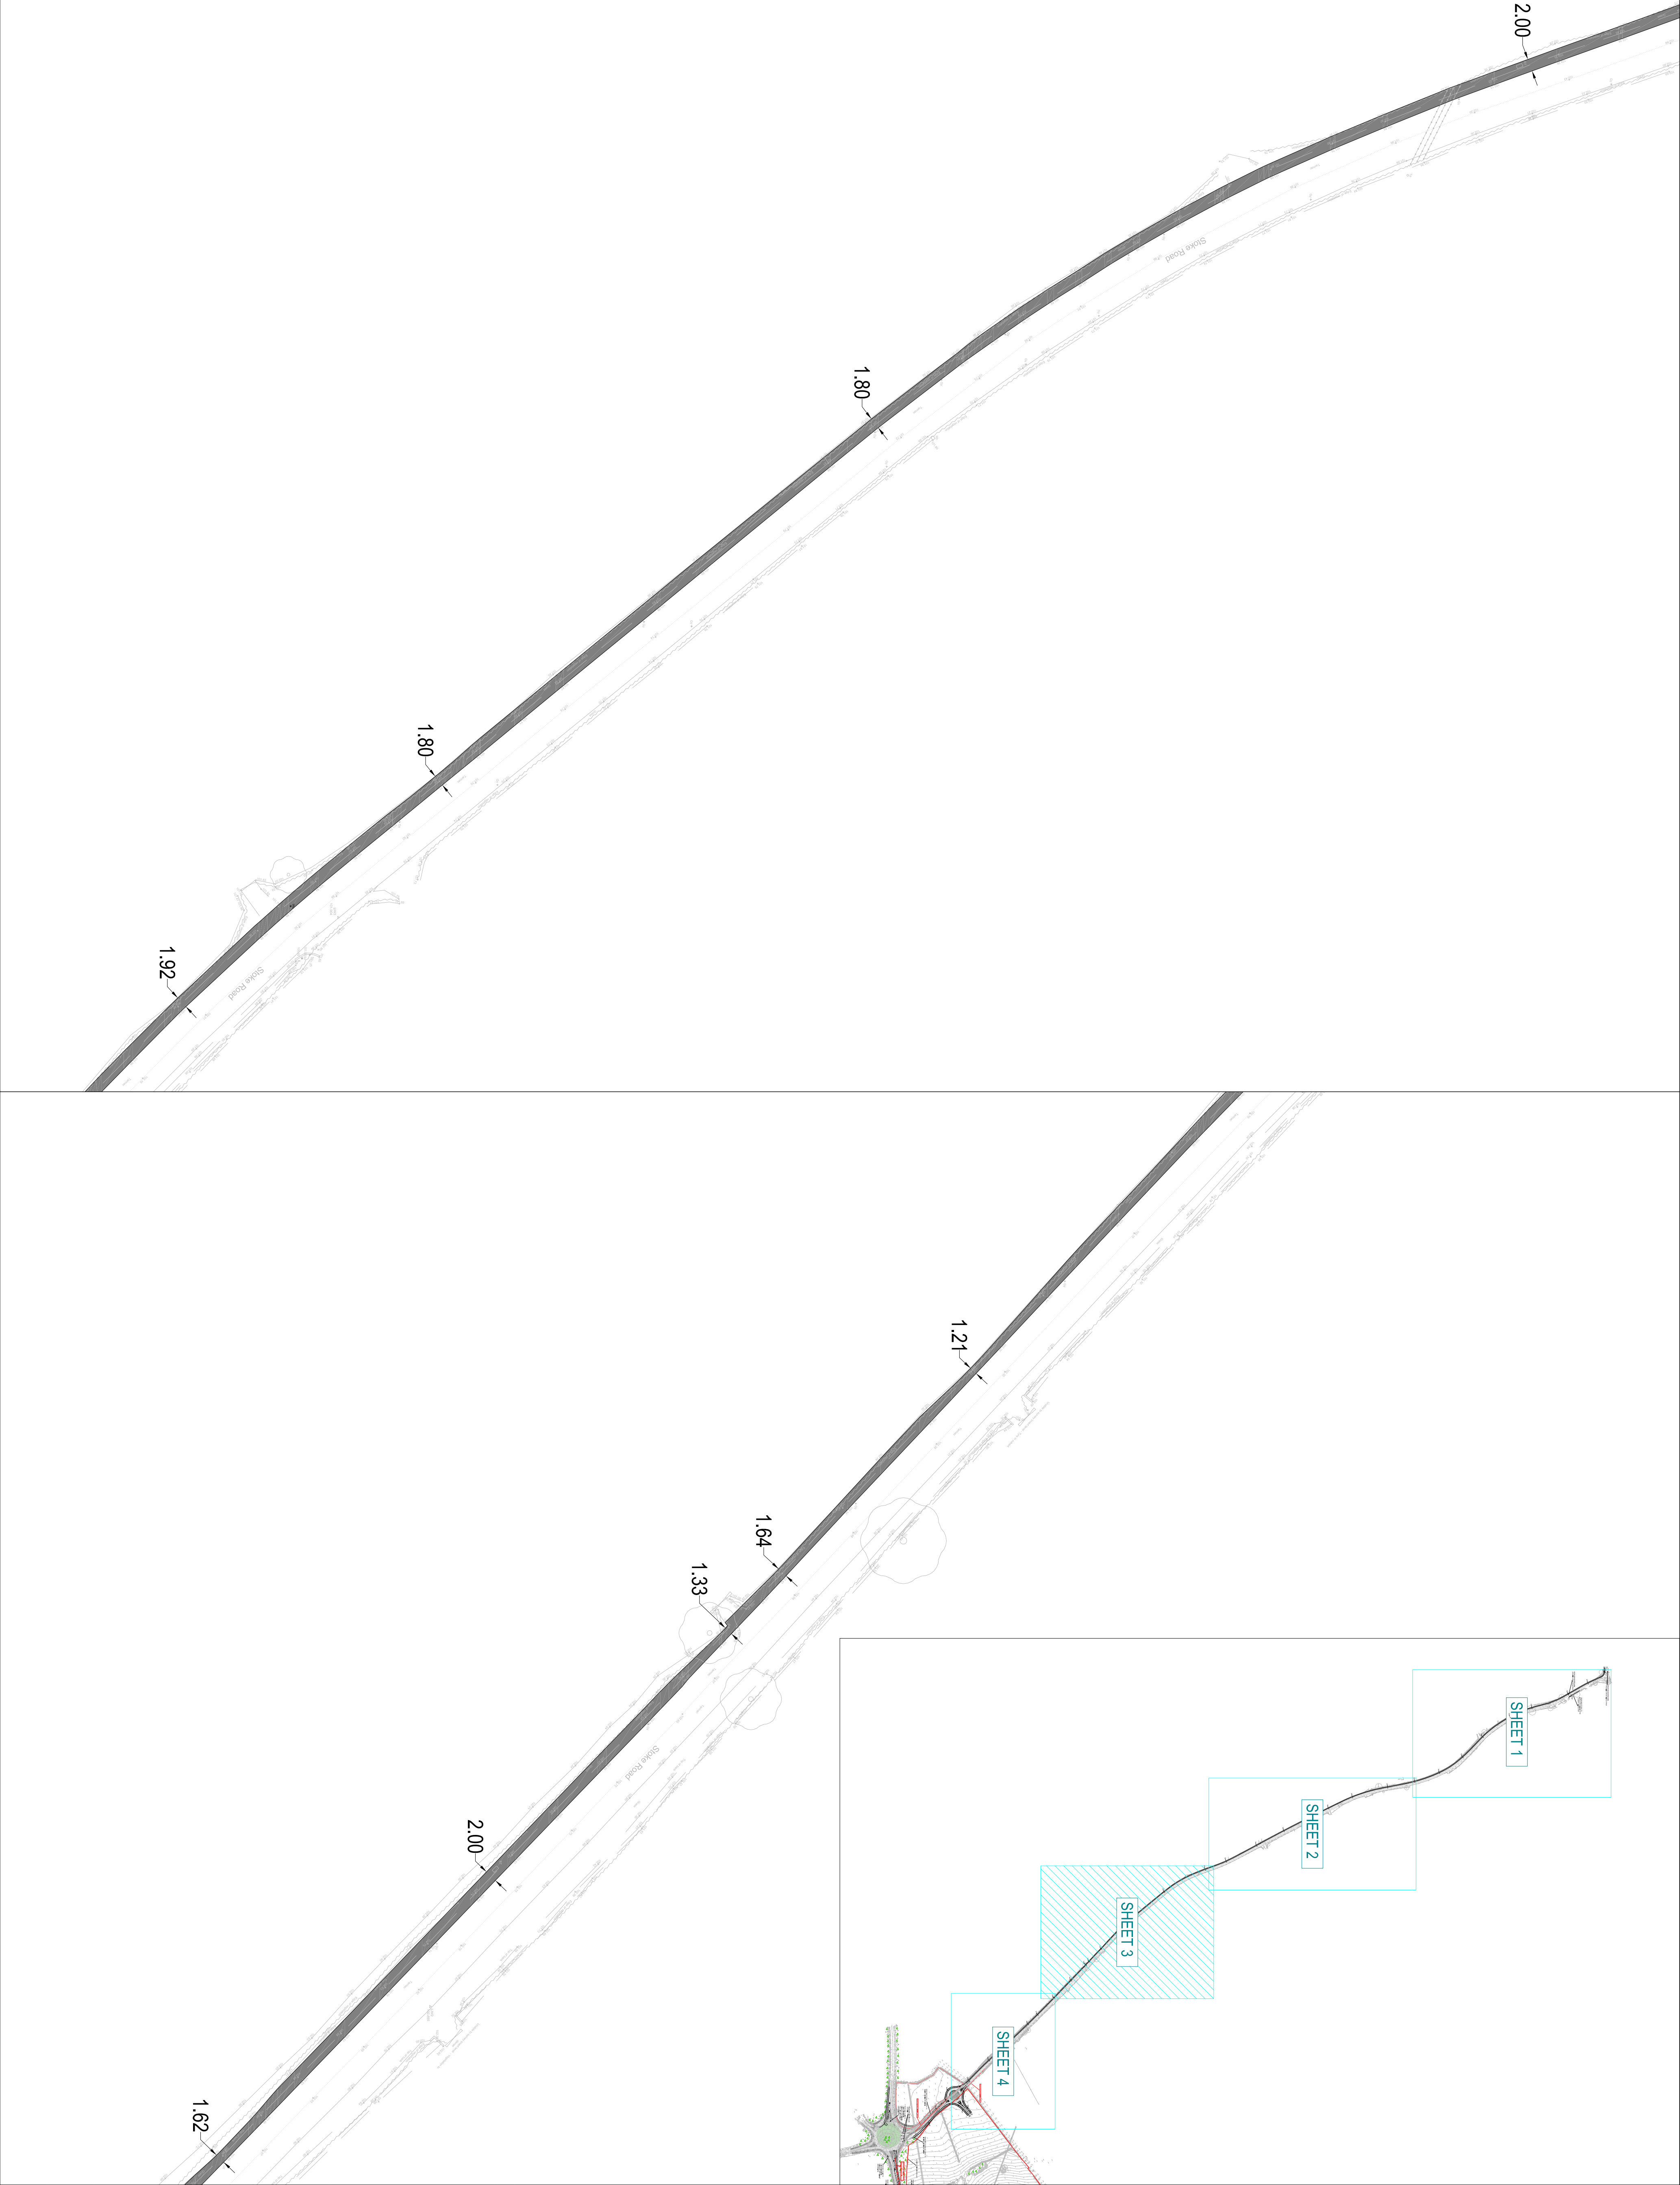


1. THIS DRAWING IS NOT TO BE SCALED FOR CONSTRUCTION PURPOSES.
2. THE CONTRACTOR SHALL CHECK ALL DIMENSIONS AND LEVELS ON SITE.

ALL PROPOSED FOOTWAY PROVISION IS WITHIN THE ASSUMED EXTENT OF HIGHWAY

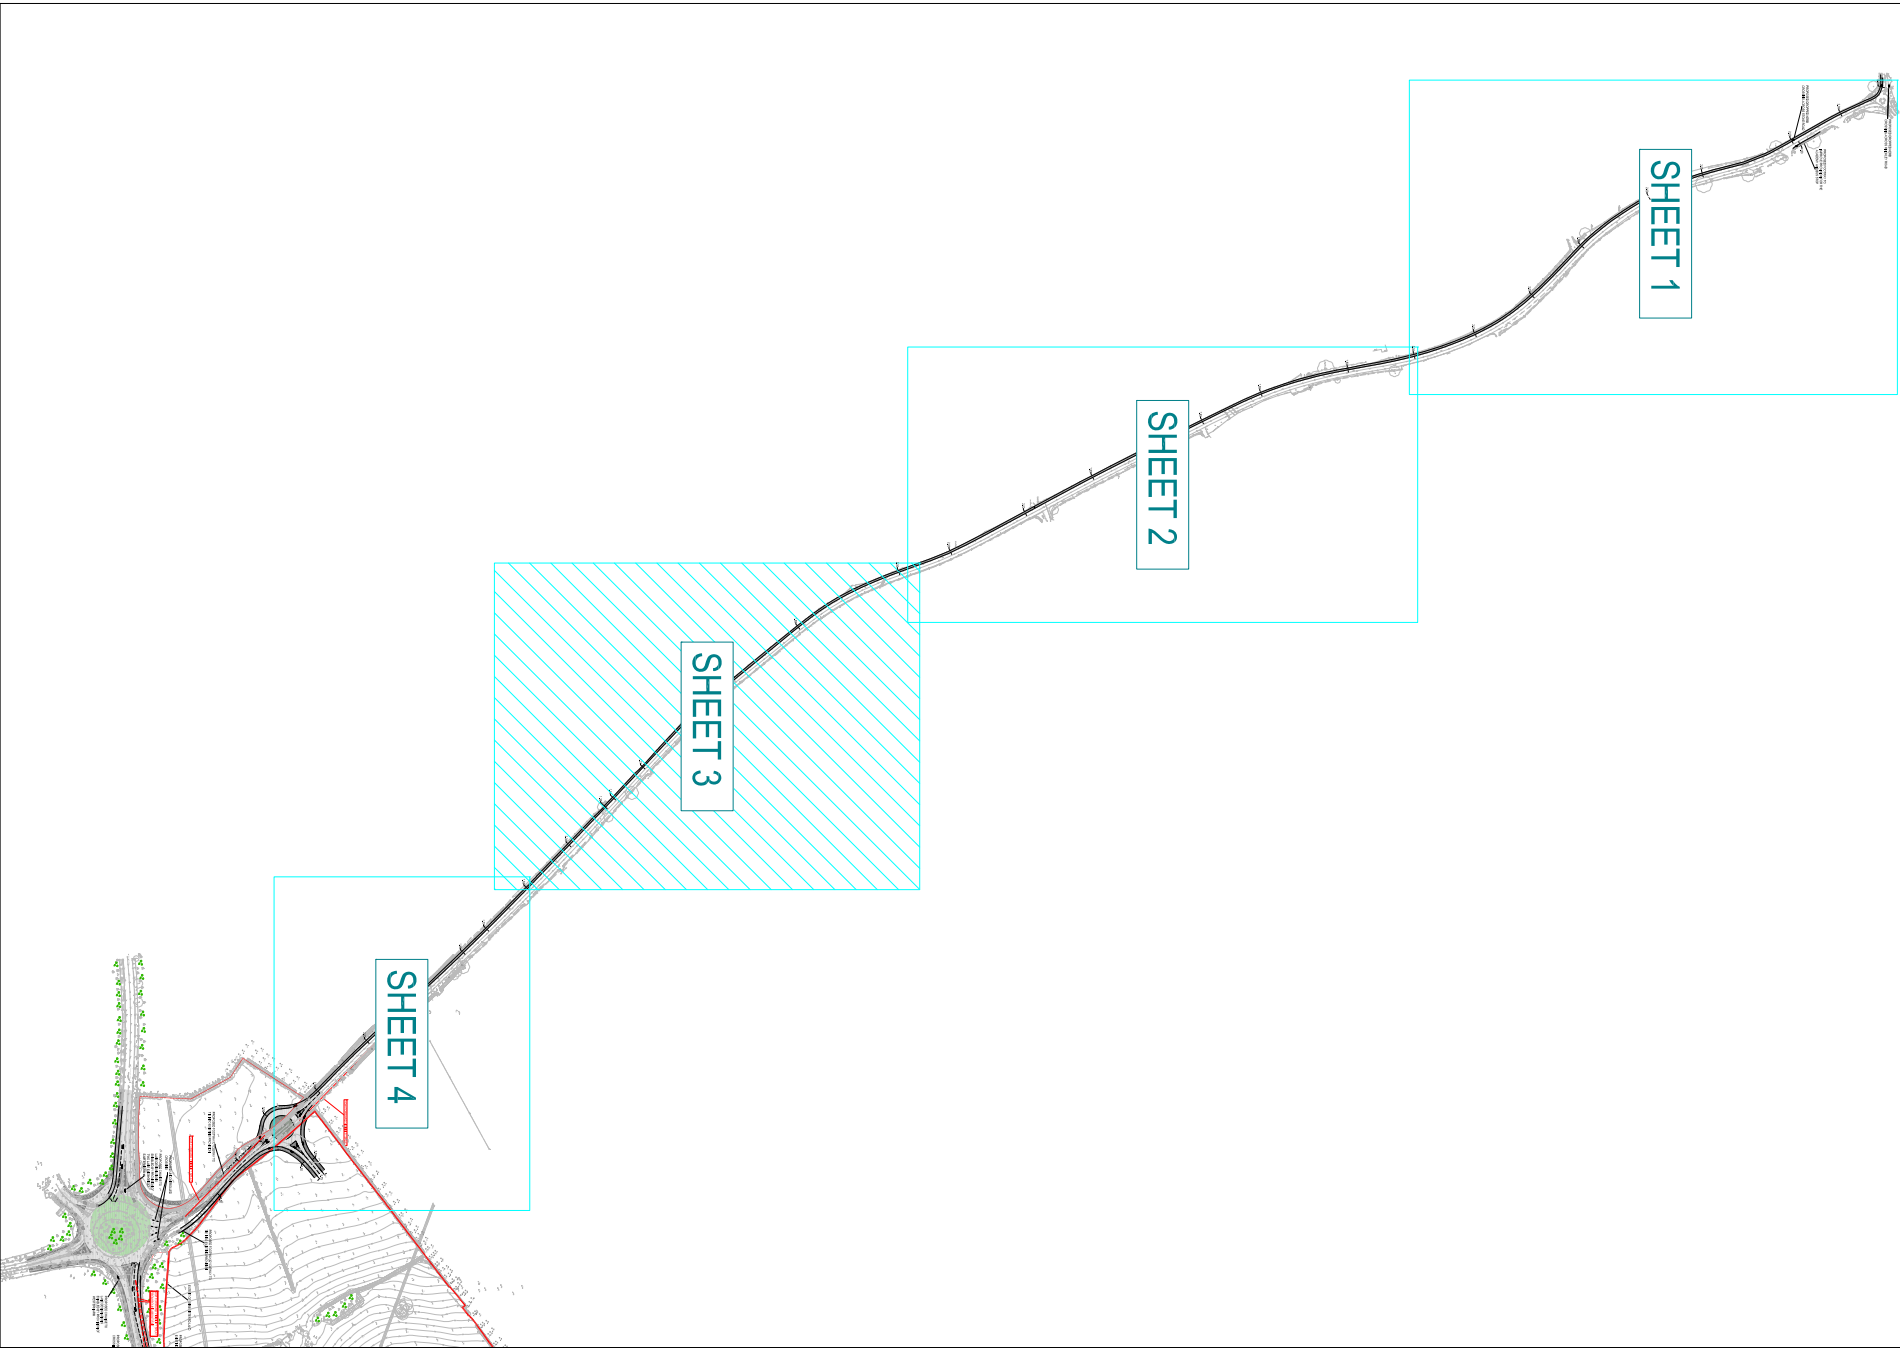

REV	DESCRIPTION	DATE	BY	AUTH

hub TRANSPORT PLANNING LTD Hub Transport Planning Ltd Floor 1B 4 Temple Row Stamford LE8 5HG T: 0121 454 5530				
CLIENT RICHBOROUGH ESTATES				
PROJECT NORTH HINCKLEY				
TITLE PROPOSED STOKE ROAD FOOTWAY - SHEET 03				
DRAWN ML	AUTHORISED JC	SCALE 1:500	SHEET SIZE A1	DATE 15.08.22
PROJECT NO. T19995	DRAWING NO. SK03		REV -	