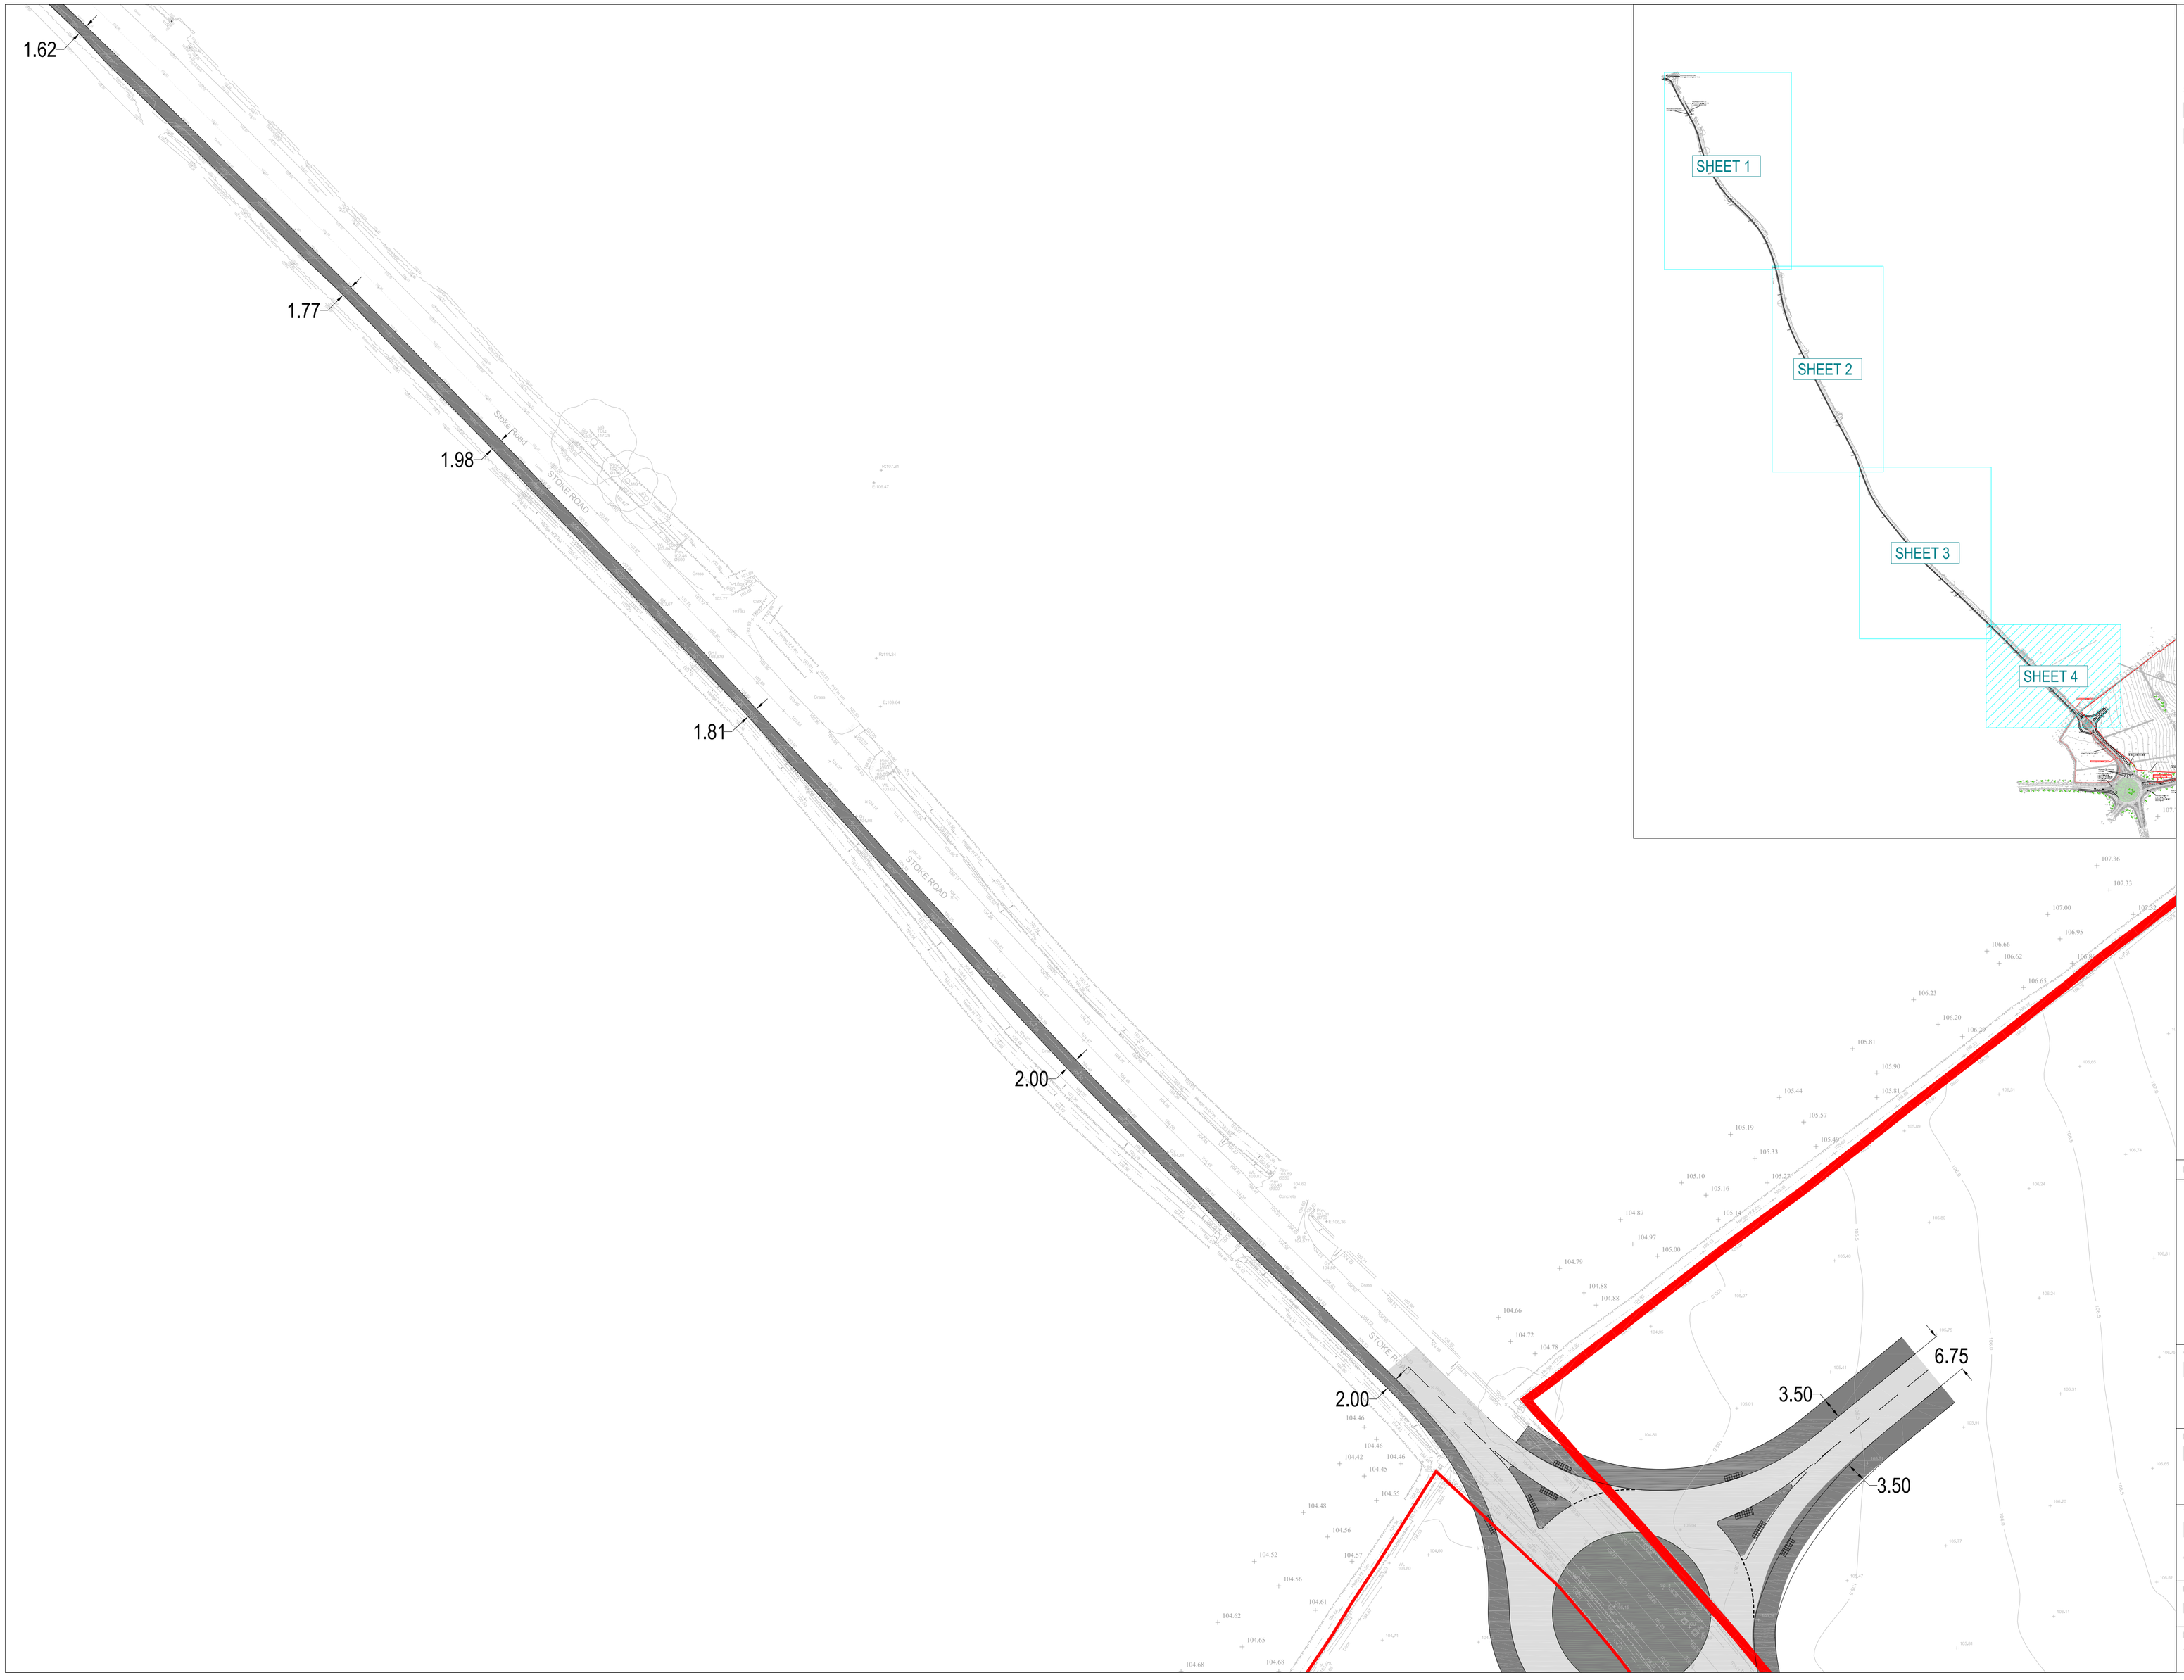


1. THIS DRAWING IS NOT TO BE SCALED FOR CONSTRUCTION PURPOSES.
2. THE CONTRACTOR SHALL CHECK ALL DIMENSIONS AND LEVELS ON SITE.

ALL PROPOSED FOOTWAY PROVISION IS WITHIN THE ASSUMED EXTENT OF HIGHWAY

REV	DESCRIPTION	DATE	BY	AUTH

hub TRANSPORT PLANNING LTD

Hub Transport Planning Ltd
Floor 1B
4 Temple Row
Birmingham
B2 5HG

T : 0121 454 5530

CLIENT
RICHBOROUGH ESTATES

PROJECT
NORTH HINCKLEY

TITLE
PROPOSED STOKE ROAD FOOTWAY - SHEET 04

DRAWN	AUTHORISED	SCALE	SHEET SIZE	DATE
ML	JC	1:500	A1	15.08.22

PROJECT NO.	DRAWING NO.	REV
T19595	SK04	-