


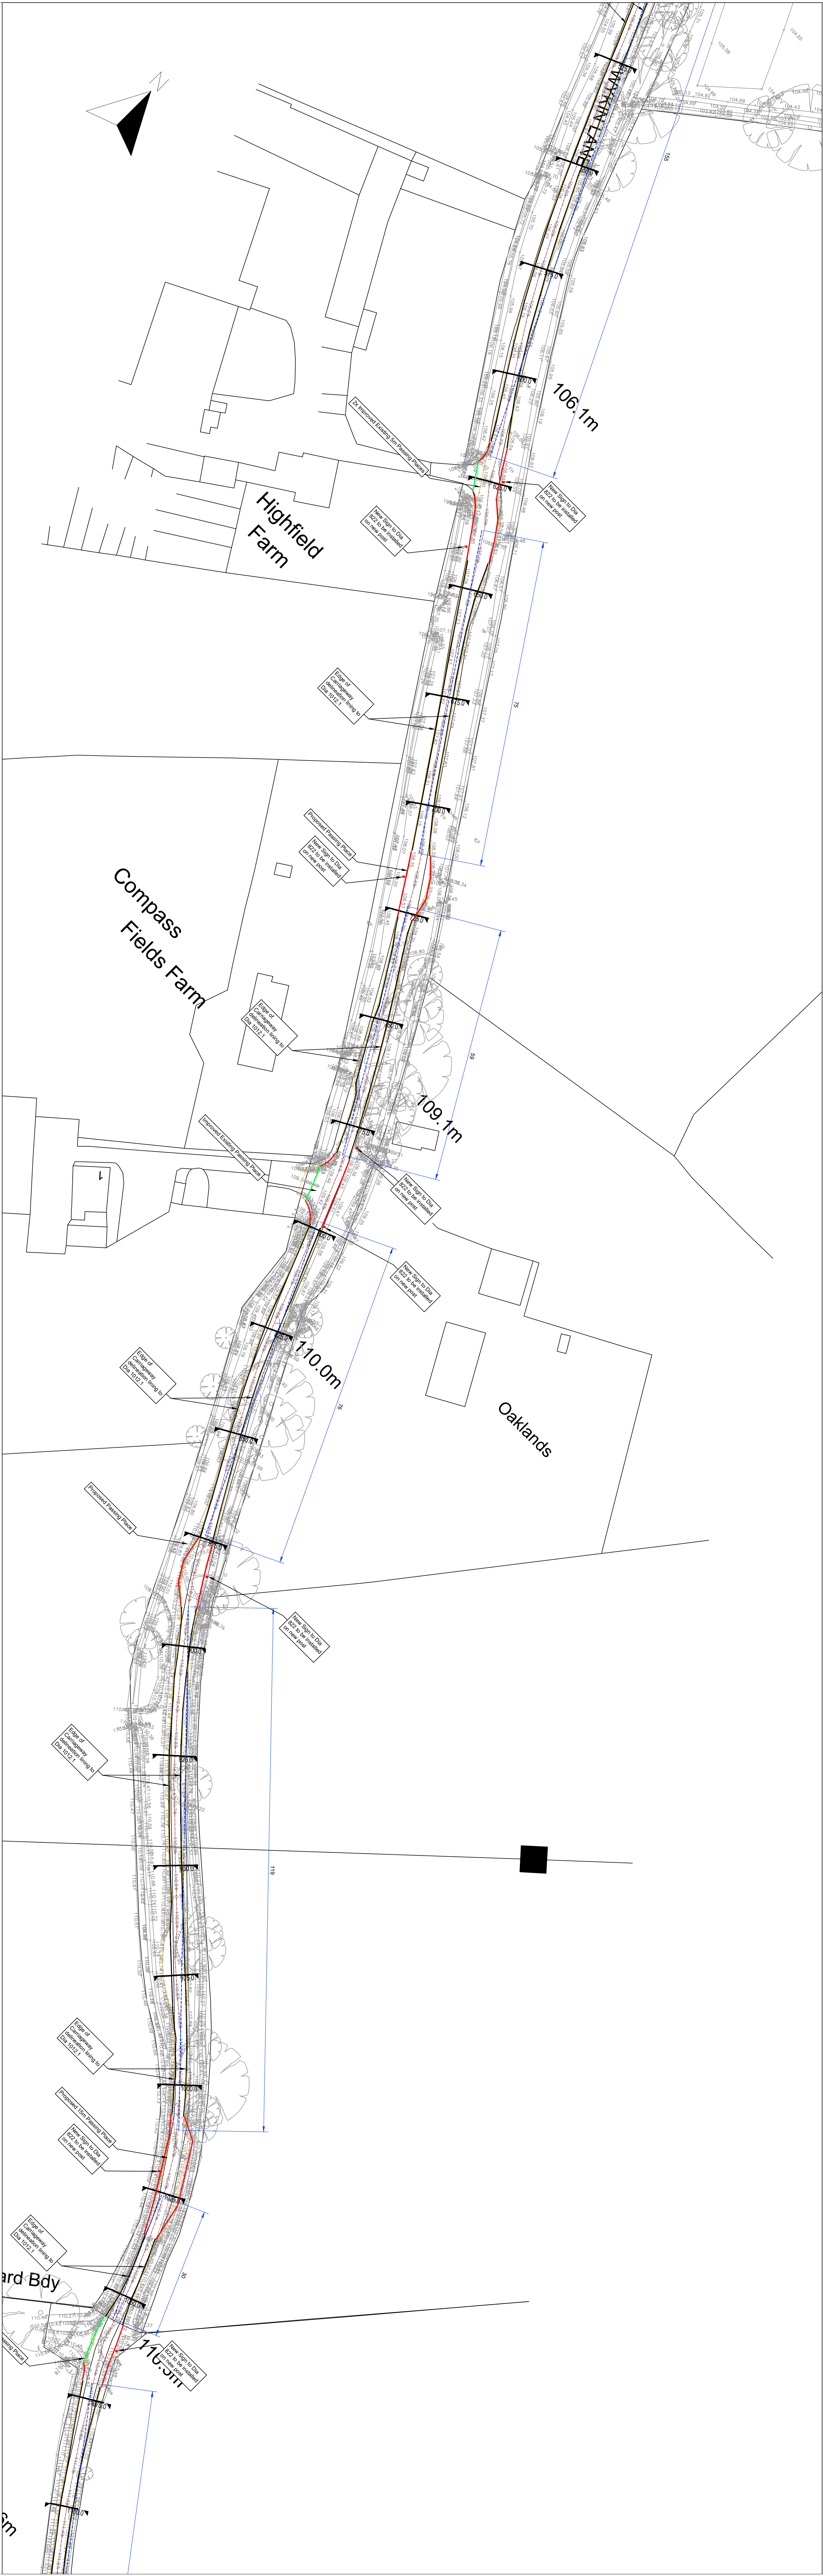

- General Notes
- Drawing is not to be reproduced or printed at any scale or paper size other than the original scale.
 - All dimensions in meters unless otherwise stated.
 - Drawing to be read in conjunction with all other relevant Engineers, Architects and Specialist design drawings and details.
 - Any discrepancies are to be highlighted to the engineer immediately.

Passing Bay Kerbing and Surfacing Key

- Splay Kerb
— 25mm Bulbous Kerb

B	Updated for presentation prior to submission	06/07/23	BT	-
A	Revised in accordance with H22 Guidance. Kerbs and delineation areas identified	29/06/23	BT	-
Revision	Description	Date	Drawn	Check

APPROVAL

DAVIDSONS

Wilson House, Leicester Road, Ibstock,
Leicestershire, LE15 6HP
T: 01530 261 444 F: 01530 267 101
www.davidsonsgroup.co.uk
E: info@davidsonsgroup.co.uk

Project: Stoke Golding

Title: S278 Plan Sheet 1 of 2

Drawn: BT	Checked: -	Date: May 2023
Scale: 1:500	Rev: B	Paper Size: A0

DWG No: E1189-ENG-1500