



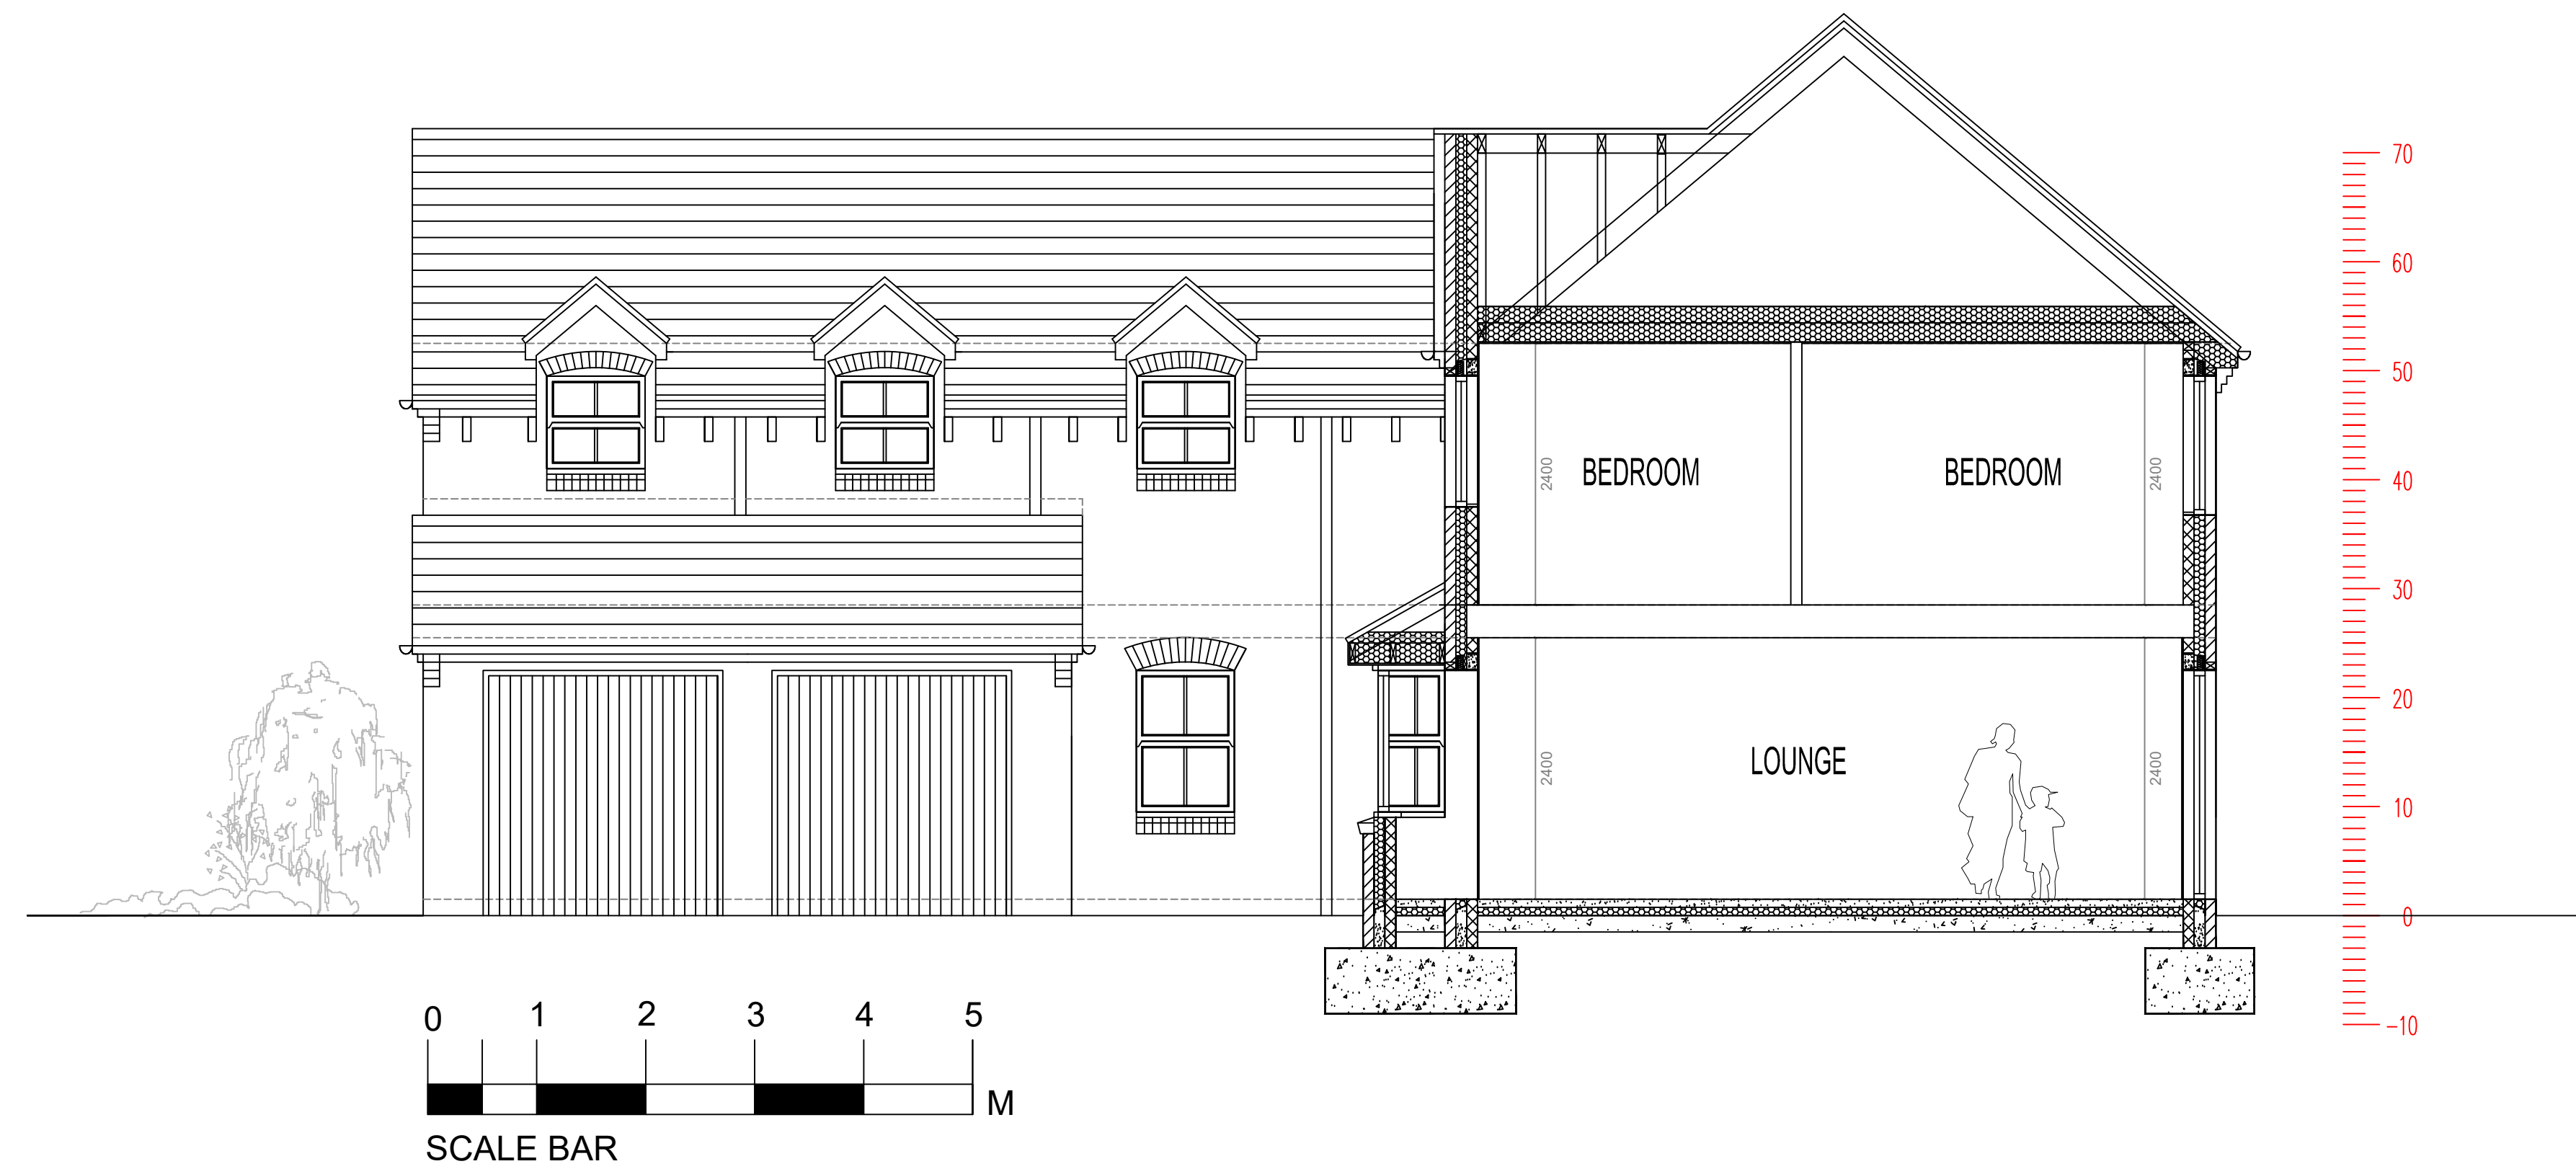

Planning Application for proposed alterations and two storey extension to the rear of the dwelling.

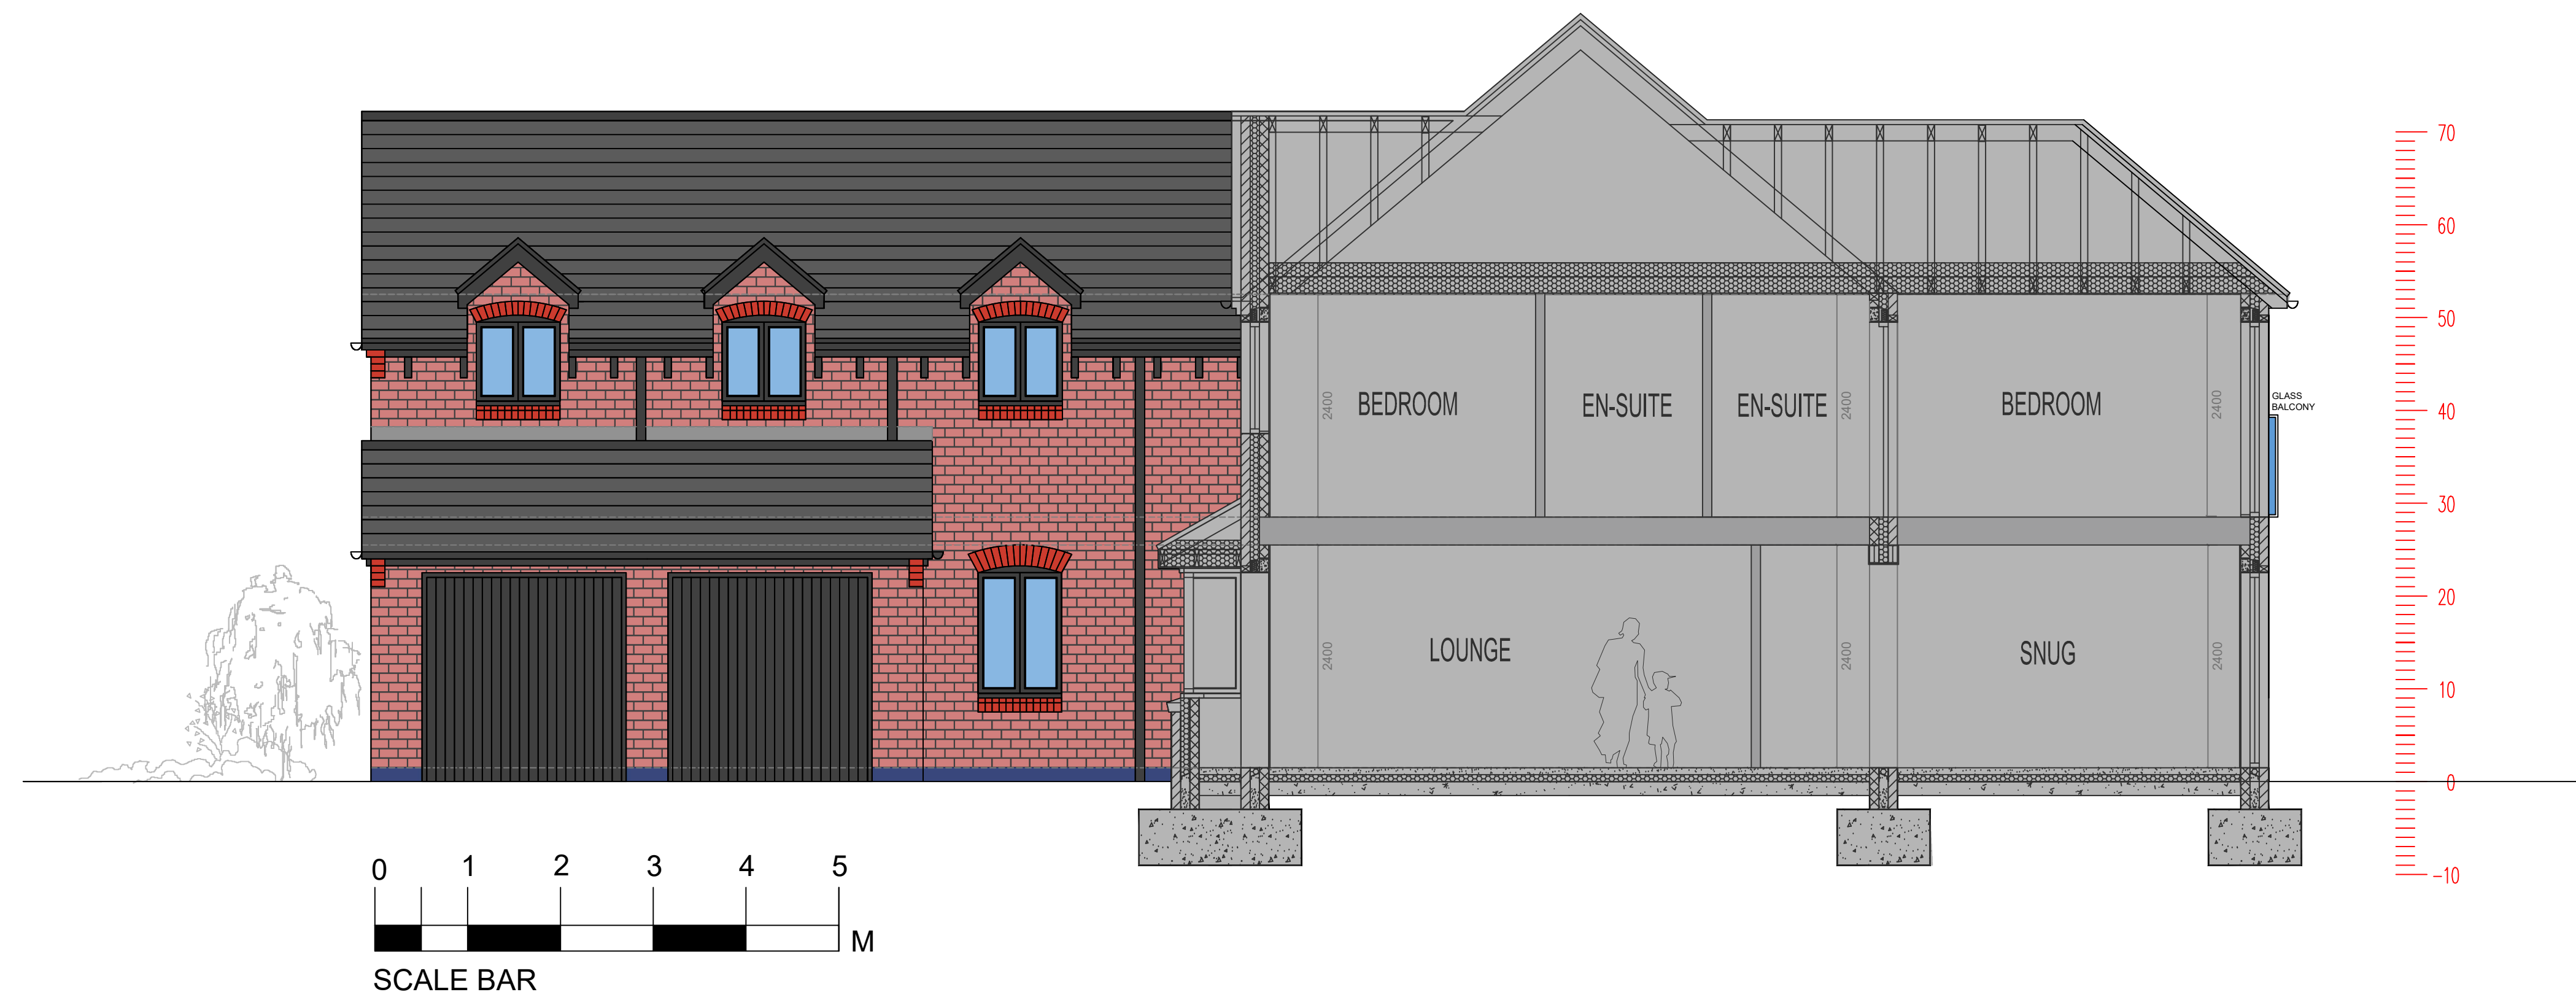

Single / two storey rear extension and alterations to dwelling
10 Hill Close, Peckleton, Leicester
Existing & Proposed Sections A-A

PLANNING
2023/P07
MBL
MAY 23
1:50 @ A1