


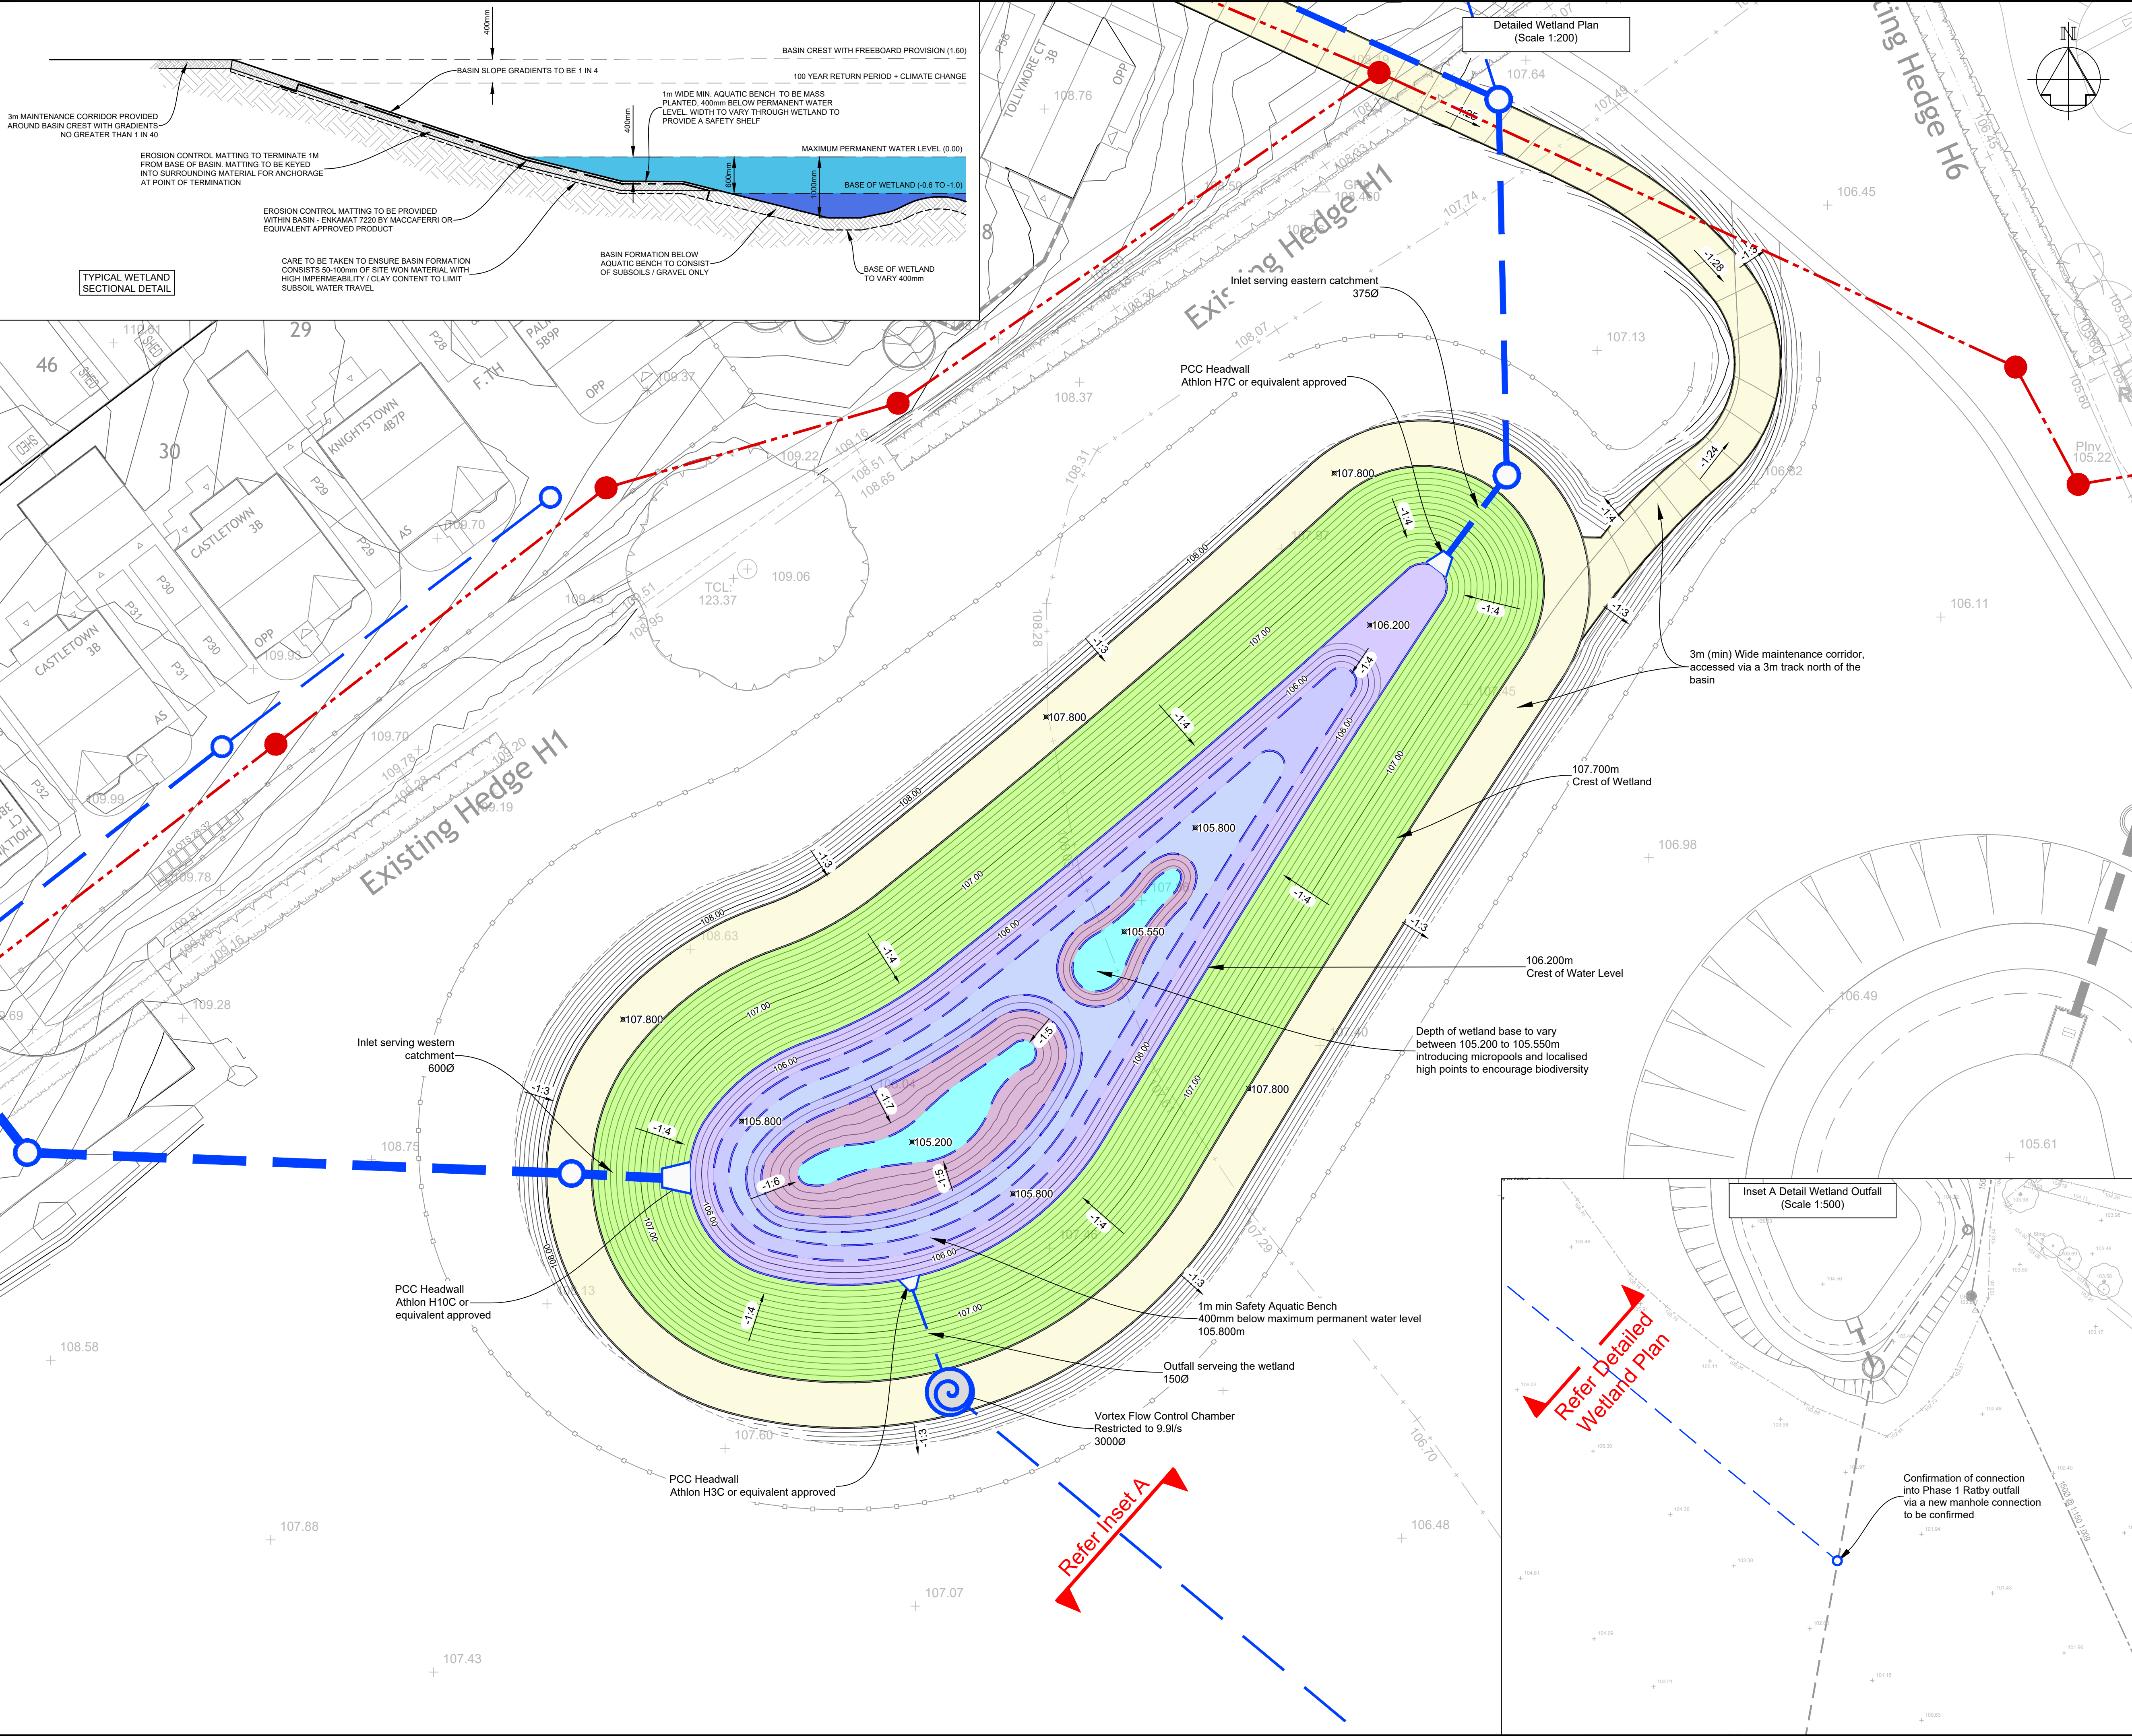

GENERAL NOTES

G1. DO NOT SCALE THIS DRAWING.

G2. ANY DIMENSIONAL DISCREPANCIES SHOULD BE NOTIFIED TO THE ENGINEER IMMEDIATELY.

G3. ALL DIMENSIONS ARE IN MILLIMETRES - (mm)
ALL LEVELS ARE IN METRES - (m) AND ARE ABOVE ORDNANCE DATUM AT NEWLYN, CORNWALL UNLESS NOTED OTHERWISE.

G4. NORTH SHOWN INDICATIVE ONLY

G5. THIS DRAWING IS TO BE READ IN CONJUNCTION WITH ALL RELEVANT; SPECIFICATIONS; DRAWINGS; DETAILS AND OTHER DESIGN INFORMATION.

G6. ALL DRAWINGS AND WRITTEN MATERIAL CONTAINED WITHIN, CONSTITUTE ORIGINAL AND UNPUBLISHED WORK OF THE ENGINEER AND MAY NOT BE DUPLICATED, USED, REPRODUCED OR DISCLOSED WITHOUT WRITTEN CONSENT OR EXPRESS PERMISSION FROM THE ENGINEER.

G7. ALL INFORMATION CONTAINED IN THIS DOCUMENT IS COPYRIGHT ©

G8. WHERE THE CONTRACTOR UNDERTAKES OR ENGAGES A THIRD PARTY TO UNDERTAKE TEMPORARY WORKS DESIGN, OR VARIES THE PELL FRISCHMANN DESIGN IN ANY WAY, THEN THE CONTRACTOR WILL TAKE FULL RESPONSIBILITY AND LIABILITY FOR ALL DESIGN ASPECTS, INCLUDING A DESIGN RISK ASSESSMENT. THE CONTRACTOR SHALL INFORM PELL FRISCHMANN OF ANY PROPOSED VARIANCES TO THE DESIGN.

Wetland Key:

- Maintenance Track
- Side Slope
- Crest of Water Level
- Safety Aquatic Bench
- Submerged Flat Area
- Submerged Slope
- Wetland Bed Level

Contour Key:

- Major 1.00m
- Minor 0.10m

Drainage Key:

- Proposed Surface Water Network
- Headwall
- Proposed Flow control chamber (Hydrobrake or approved equivalent)

P01	ISSUED FOR INFORMATION	SP	JN	LDH	05.04.24
REV	DESCRIPTION	DRN	CHK	APP	DATE

Pell Frischmann

4th FLOOR, THE POYNT, WOLLATON STREET, NOTTINGHAM NG1 5FW
Telephone +44 (0)115 784 8960
Email: pfnottingham@pellfrischmann.com
www.pellfrischmann.com

Architect/Client/Contractor

LAGAN HOMES

Project

**RATBY PHASE 2
RESERVED MATTERS**

Drawing Title

**DETAILED WETLAND
PLAN**

Drawing Status

FOR INFORMATION

Drawn	Name	Date	Status Code
Designed	S. PAOLI	25.03.24	S2
Eng Chk	J. NICHOLSON	25.03.24	Scale
Approved	L. HULKA	25.03.24	Revision

Drawing No.

100032 - PEF-ZZ - XX - DR - C -0505