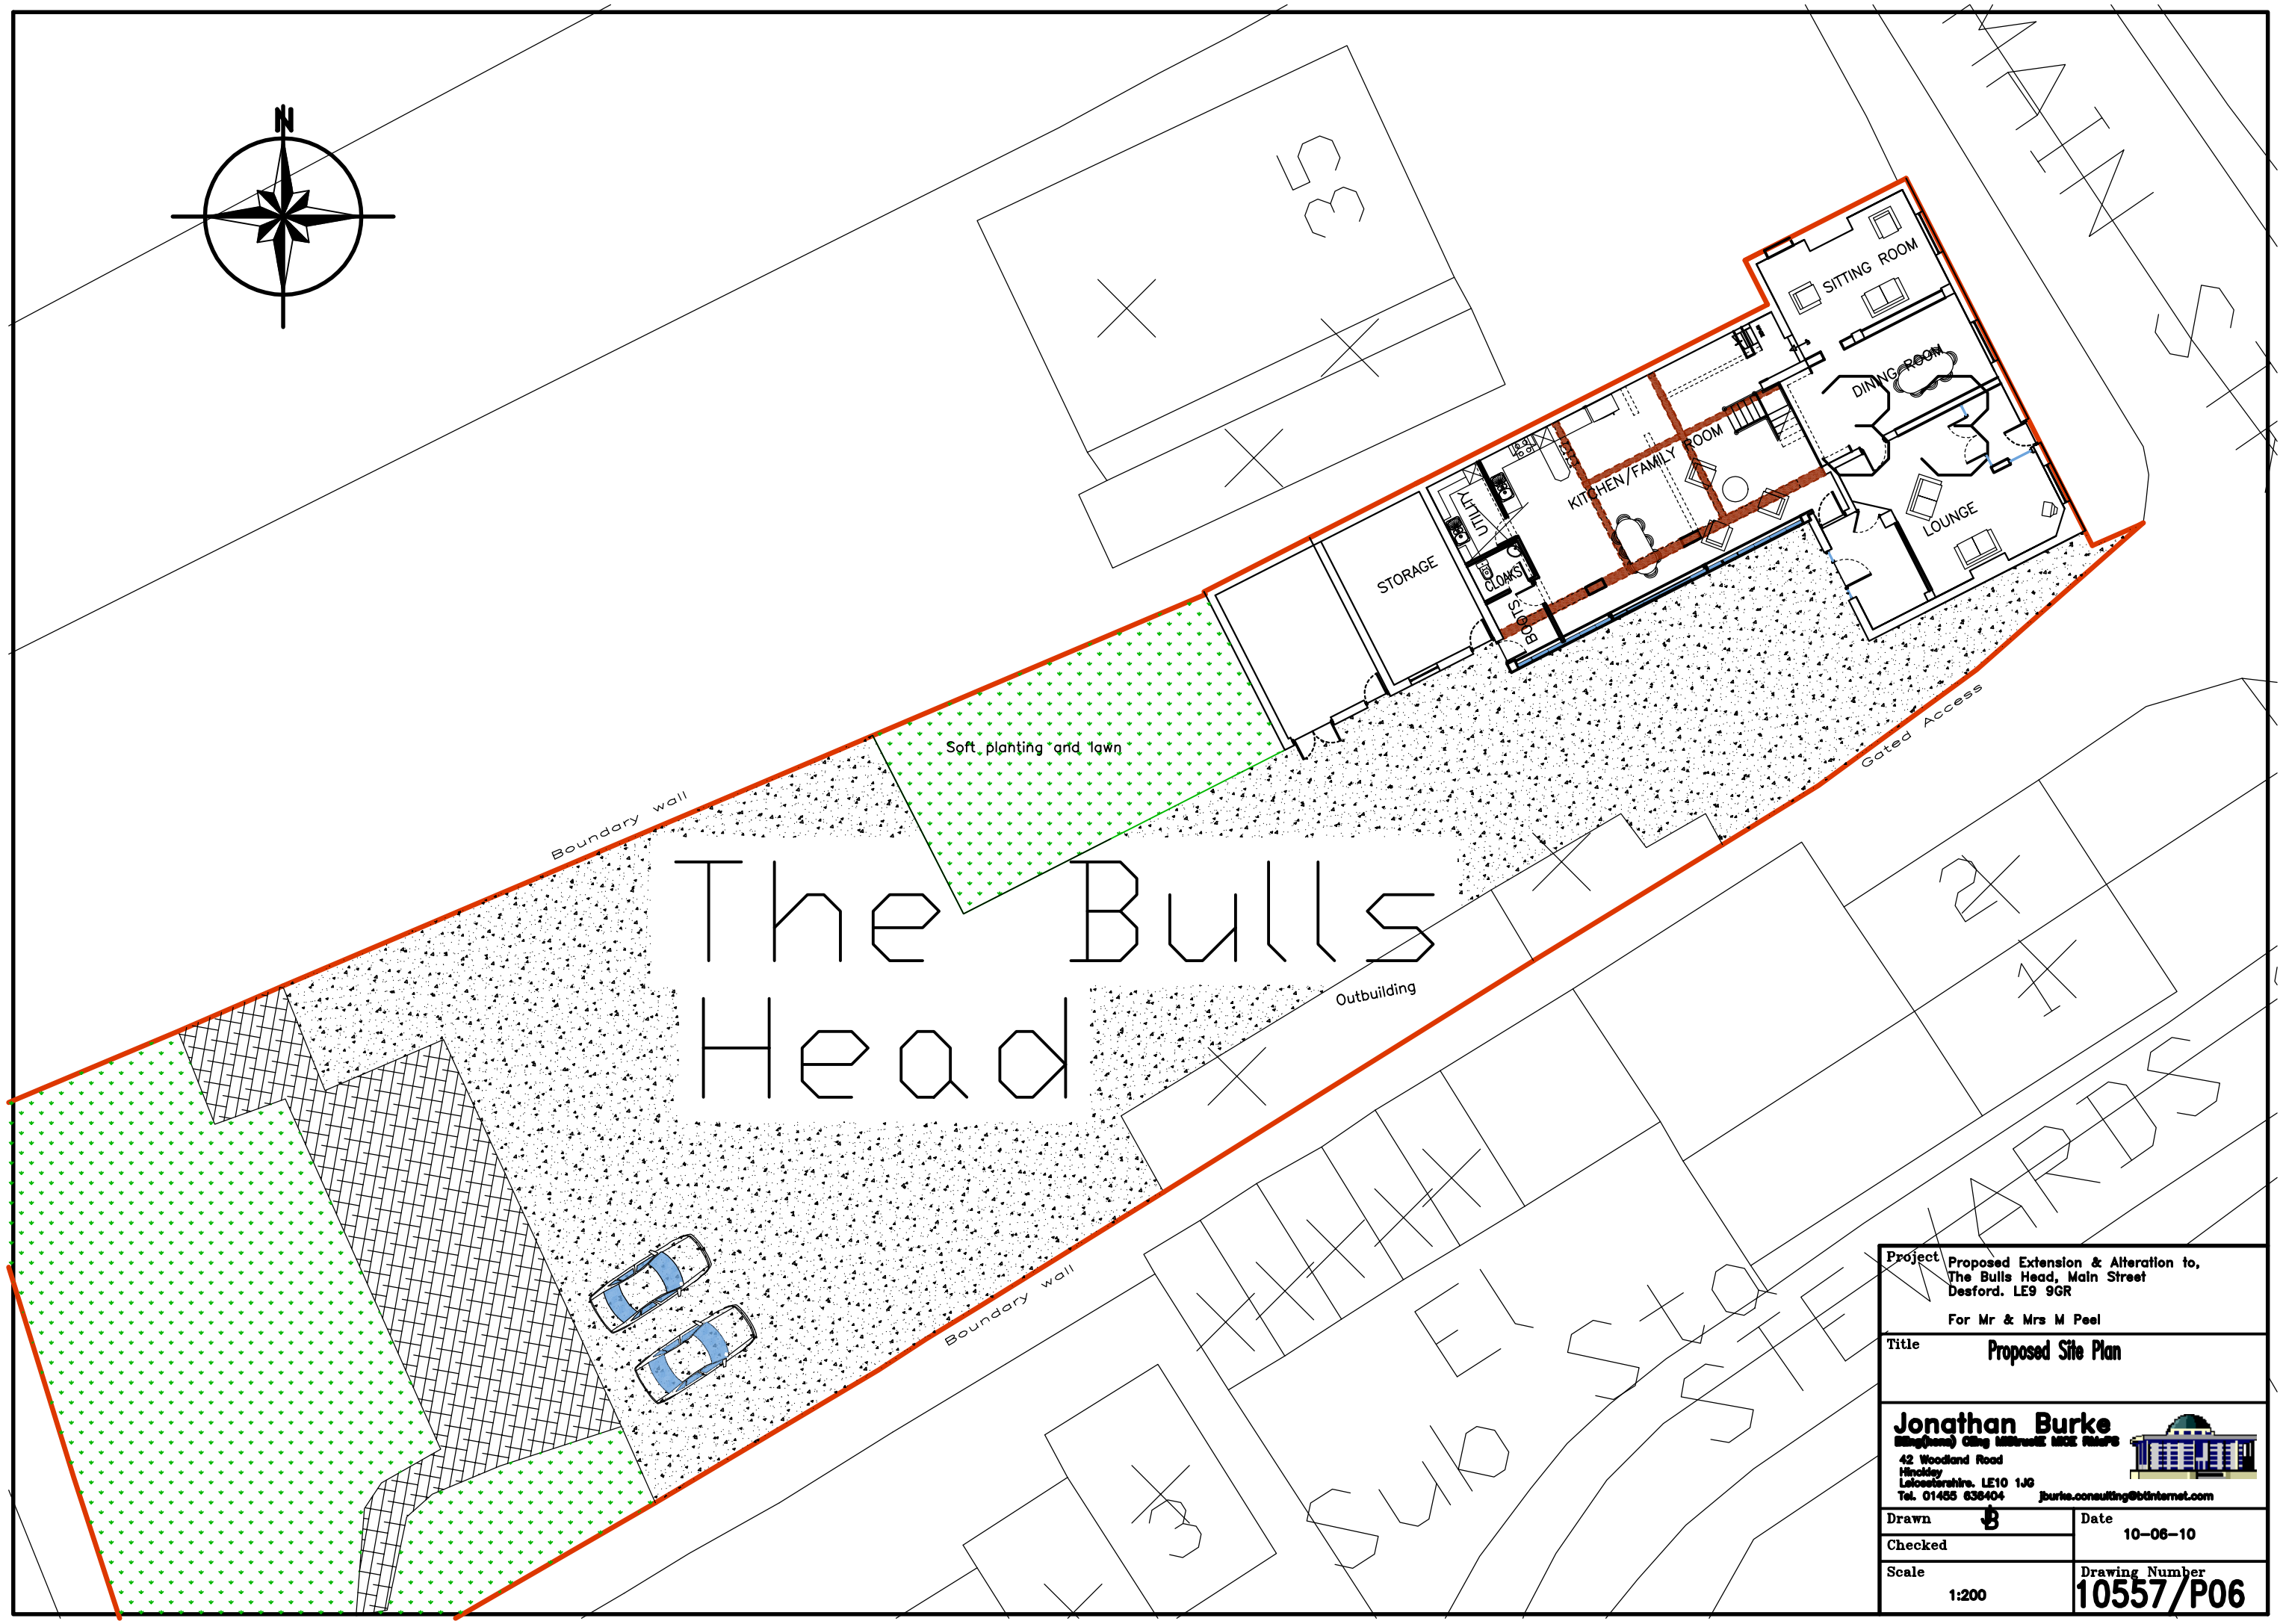
N
35
SITTING ROOM
DINING ROOM
KITCHEN/FAMILY ROOM
LOUNGE
STORAGE
UTILITY
CLOAKS
BOOTS
Soft planting and lawn
Boundary wall
Gated Access
The Bulls Head
Outbuilding
Boundary wall
MAIN ST
El Sub Sta
STEWARDS
Project
Proposed Extension & Alteration to,
The Bulls Head, Main Street
Desford. LE9 9GR
For Mr & Mrs M Peel
Title
Proposed Site Plan
Jonathan Burke
42 Woodland Road
Hinckley
Leicestershire. LE10 1JG
Tel. 01455 636404
jburke.consulting@btinternet.com
Drawn
Date
10-06-10
Checked
Scale
1:200
Drawing Number
10557/P06