


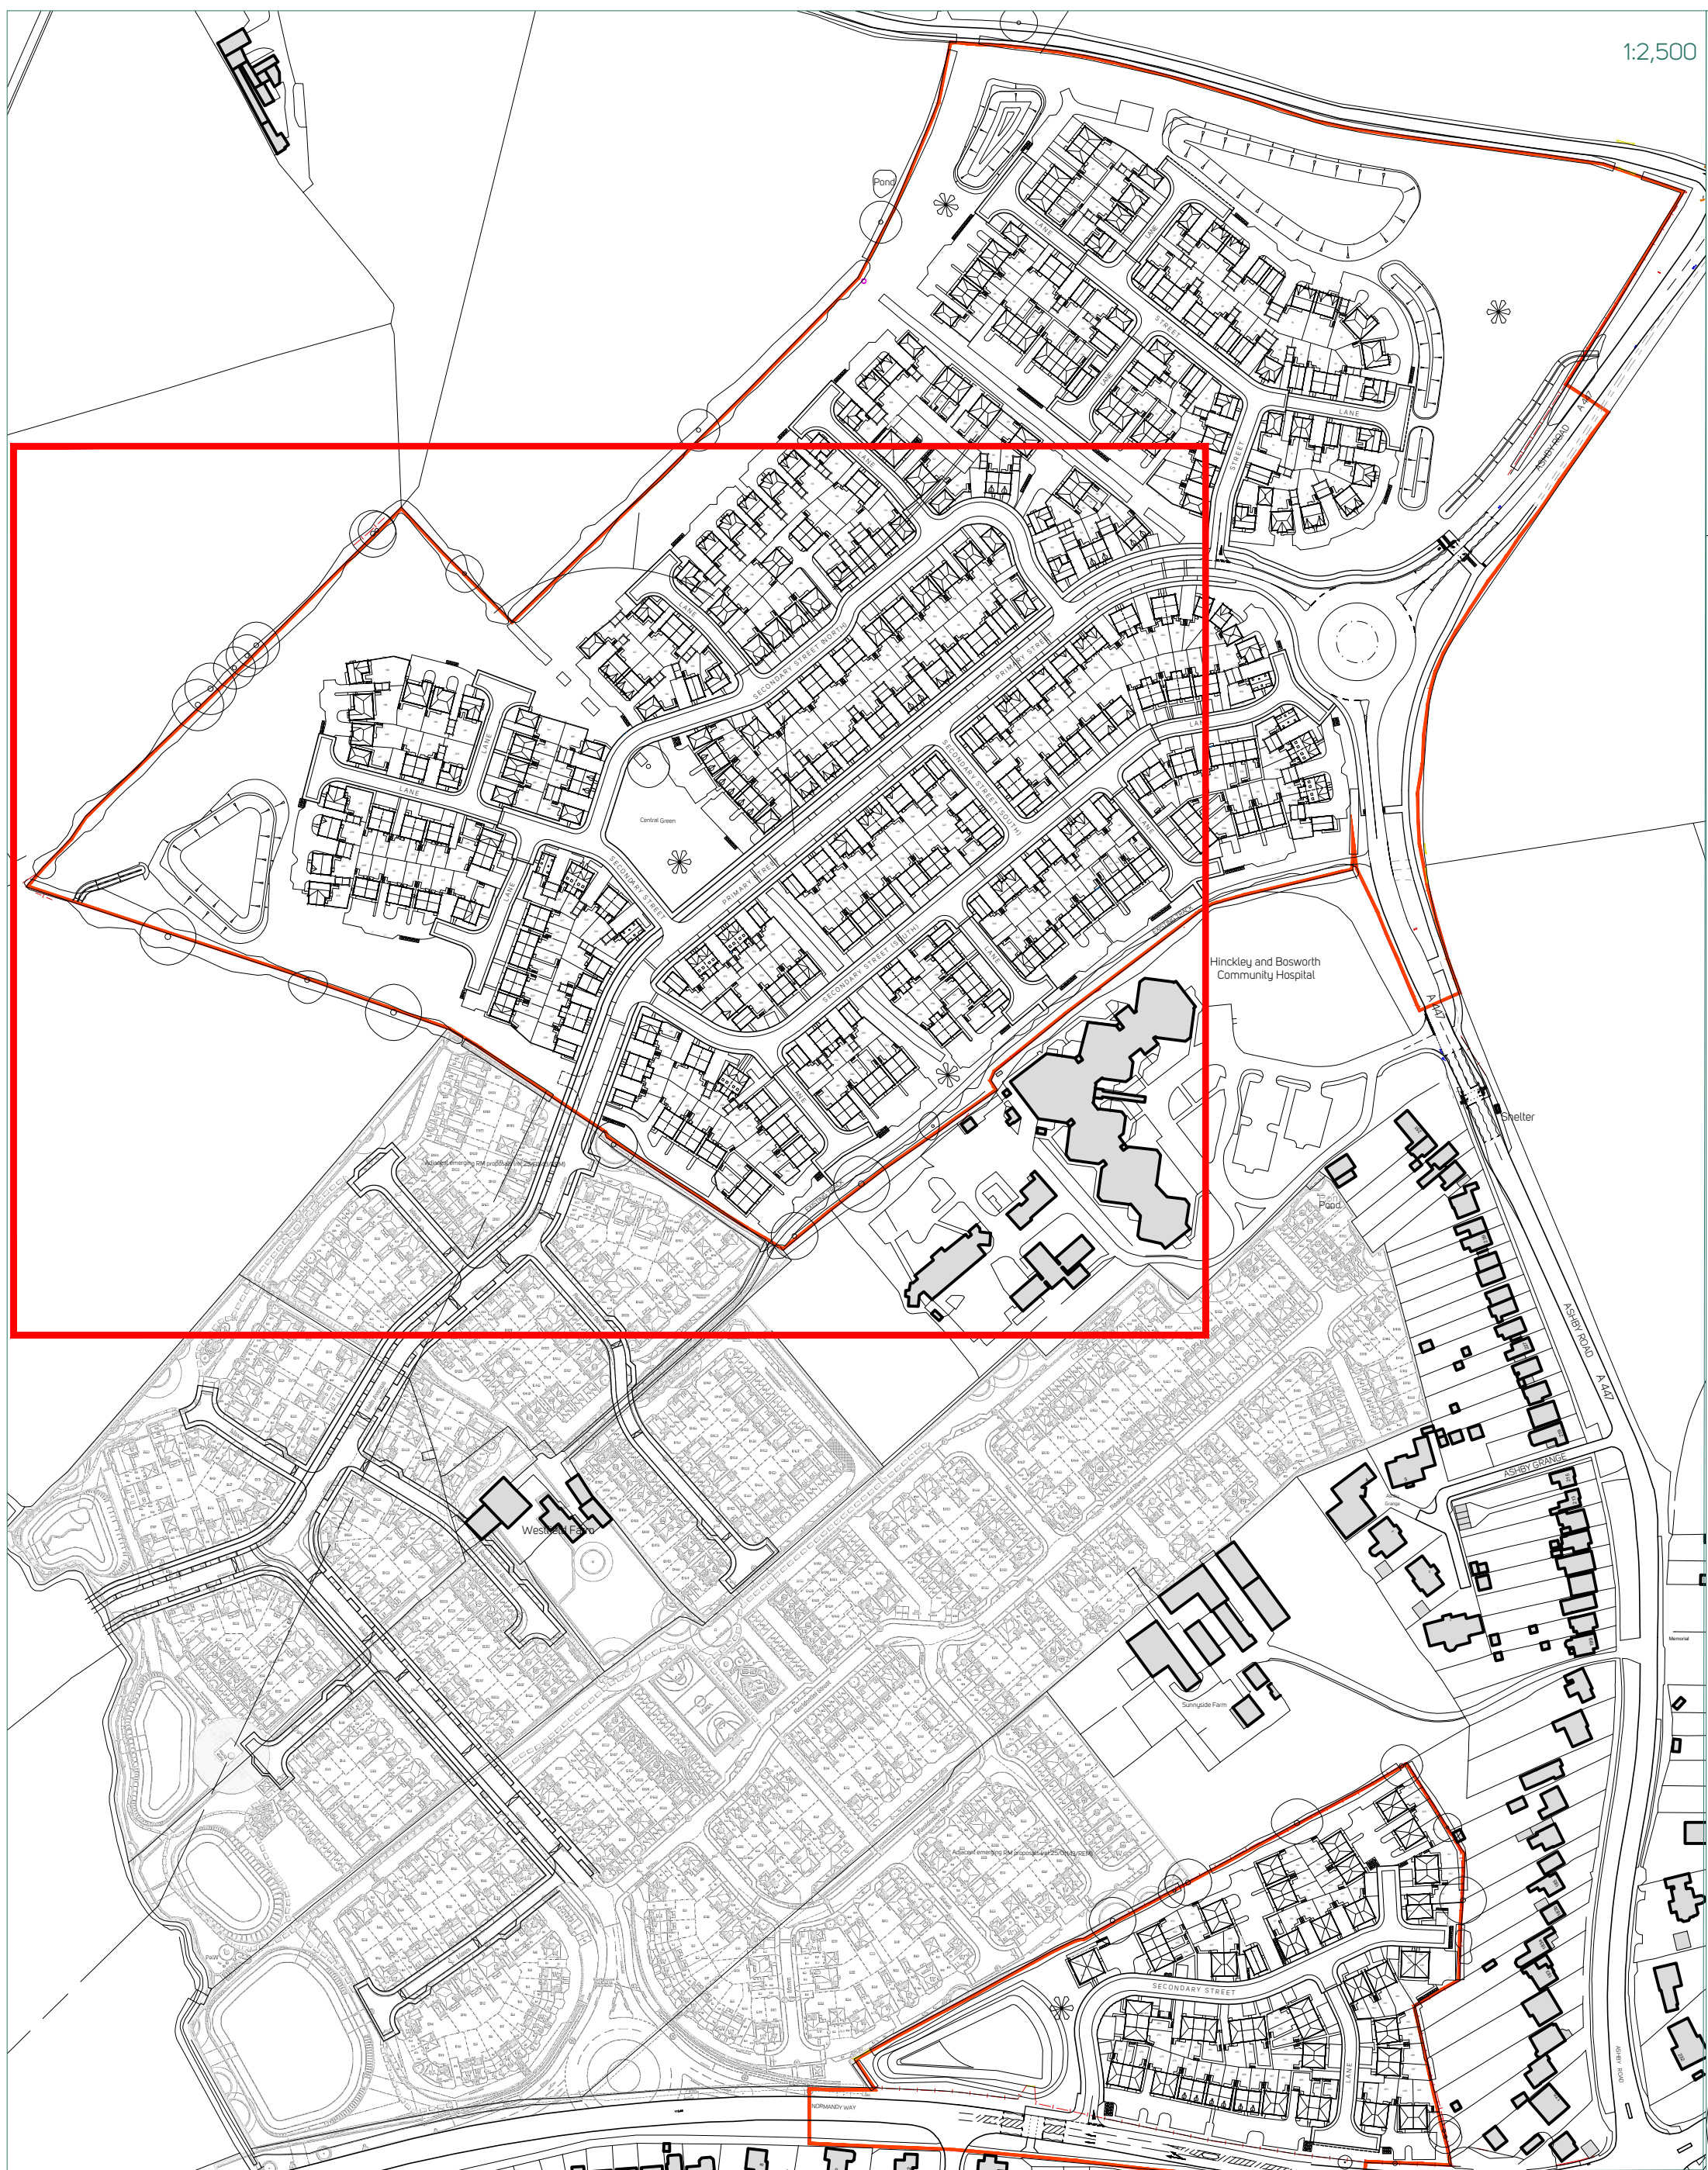

- Key
- Application site boundary
 - 1.8m high leather edged fence
 - 1.8m high brick screen wall
 - 0.8m high feature brick wall
 - Black estate railings
 - Timber knee rail
 - Proposed hedge

Note: All boundary walls to be the same brick as associated house type - see materials plan for further brick definition.

Rev	Date	Comments
Rev	Date	Comments



CHARTERED TOWN PLANNERS
LANDSCAPE ARCHITECTS
URBAN DESIGNERS

Client
Land off Ashby Rd and Normandy Way,
Hinckley

Drawing Title
Boundary Treatments Plan (1 of 3)

Project Code	Drawing No	Rev	Drawing Scale
n2583	700	-	1:500 @ A0