



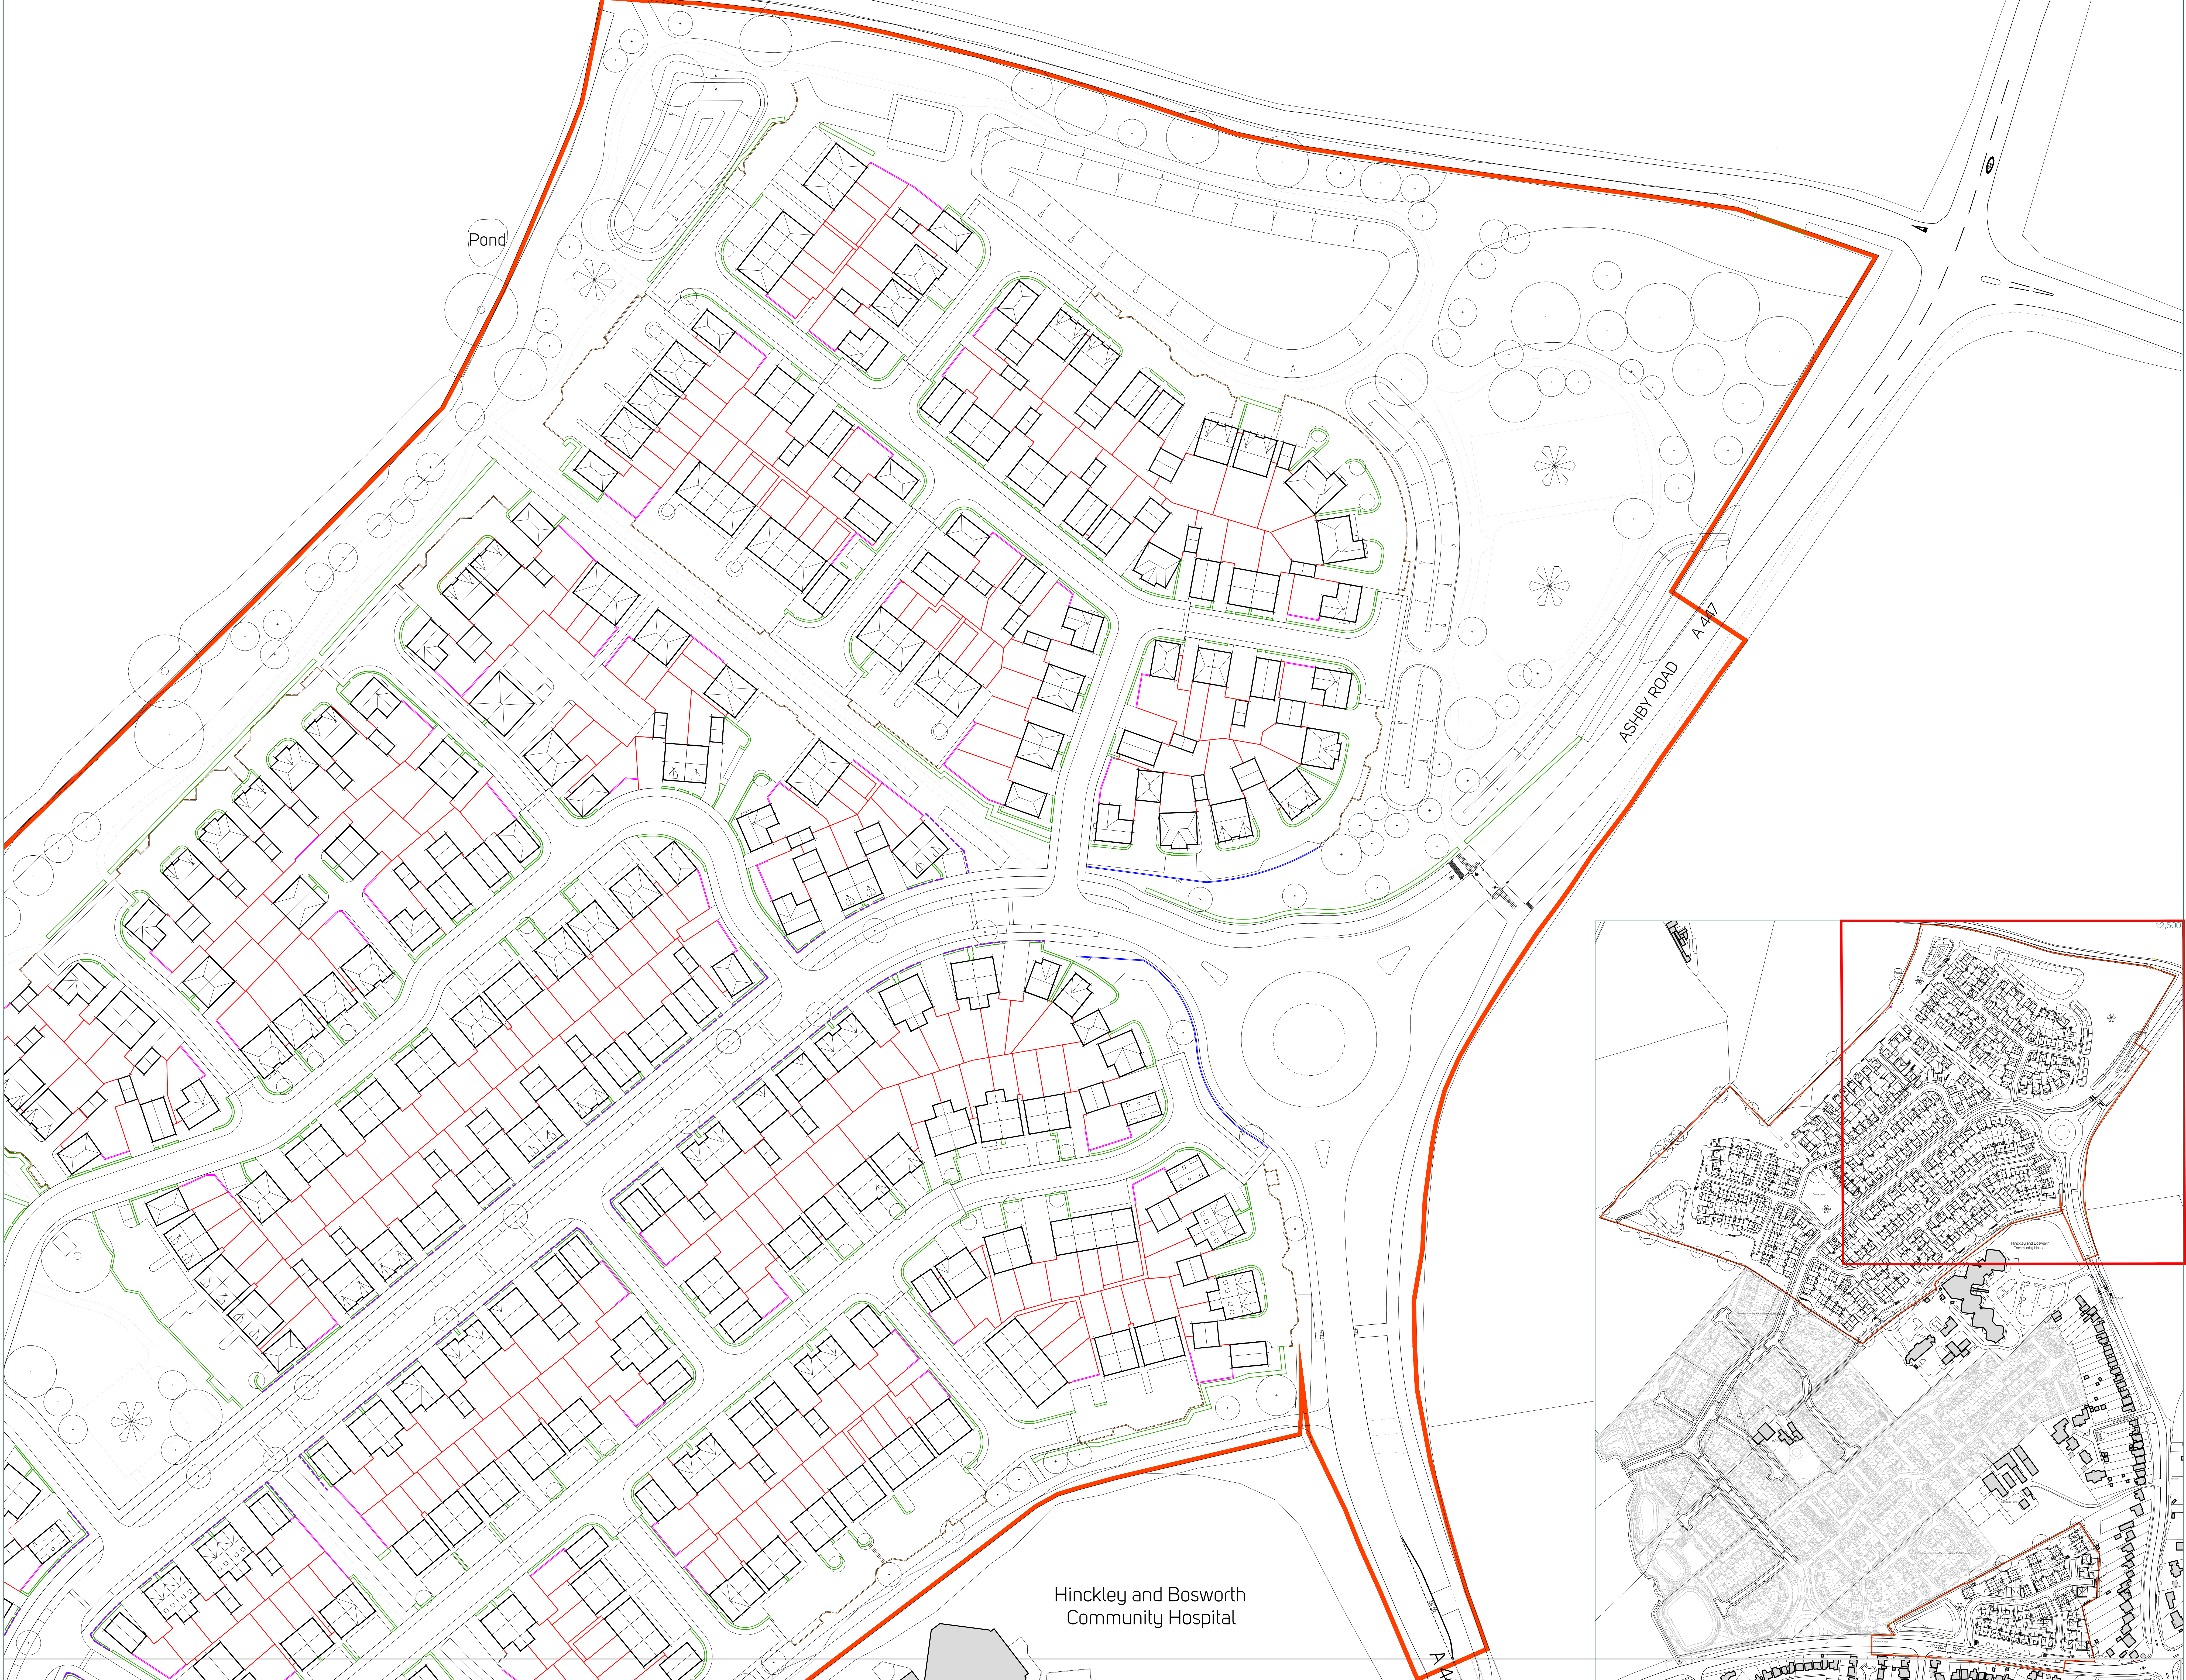

- Key
- Application site boundary
 - 1.8m high leather edged fence
 - 1.8m high brick screen wall
 - 0.8m high feature brick wall
 - Black estate railings
 - Timber knee rail
 - Proposed hedge

Note: All boundary walls to be the same brick as associated house type - see materials plan for further brick definition.

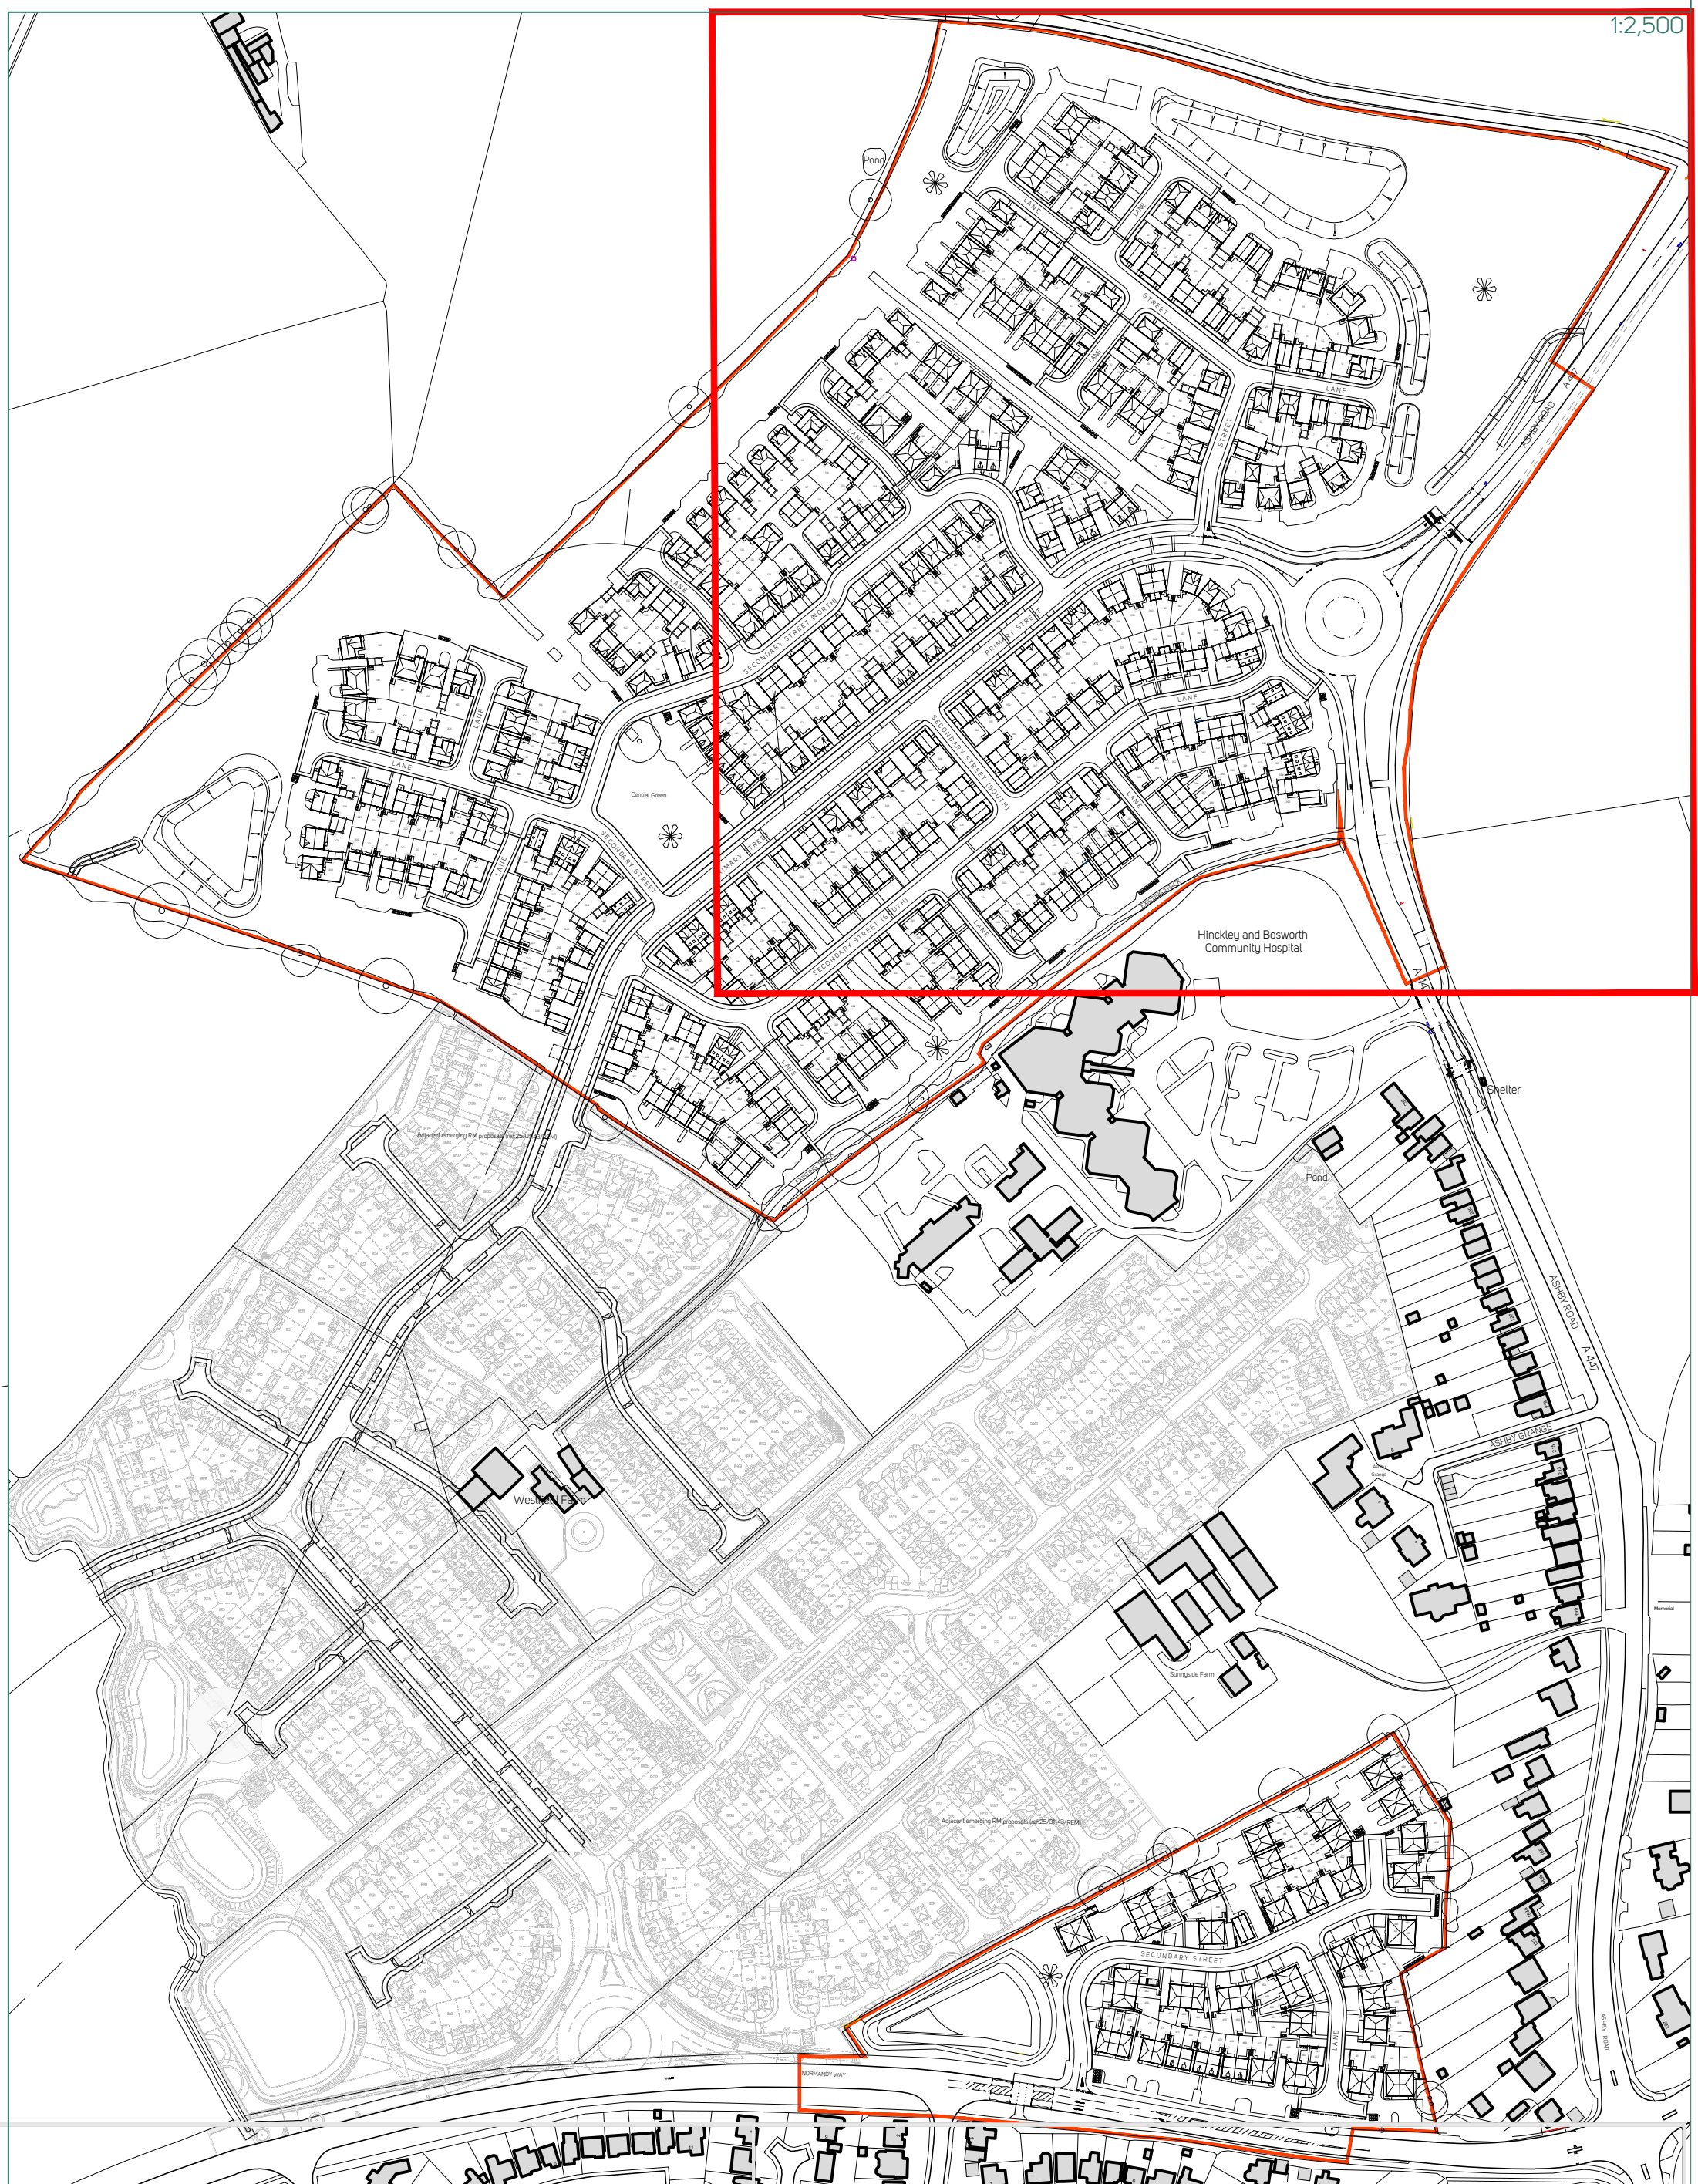

Hinckley and Bosworth
Community Hospital

Rev	Date	Comments
Rev	Date	Comments

20 m

millerhomes
nineteen47

Project:
Land off Ashby Rd and Normandy Way,
Hinckley

Drawing Title:
Boundary Treatments Plan (2 of 3)

Project Code: Drawing No: Rev: Drawing Scale:
n2583 700 - 1:500 @ A0