


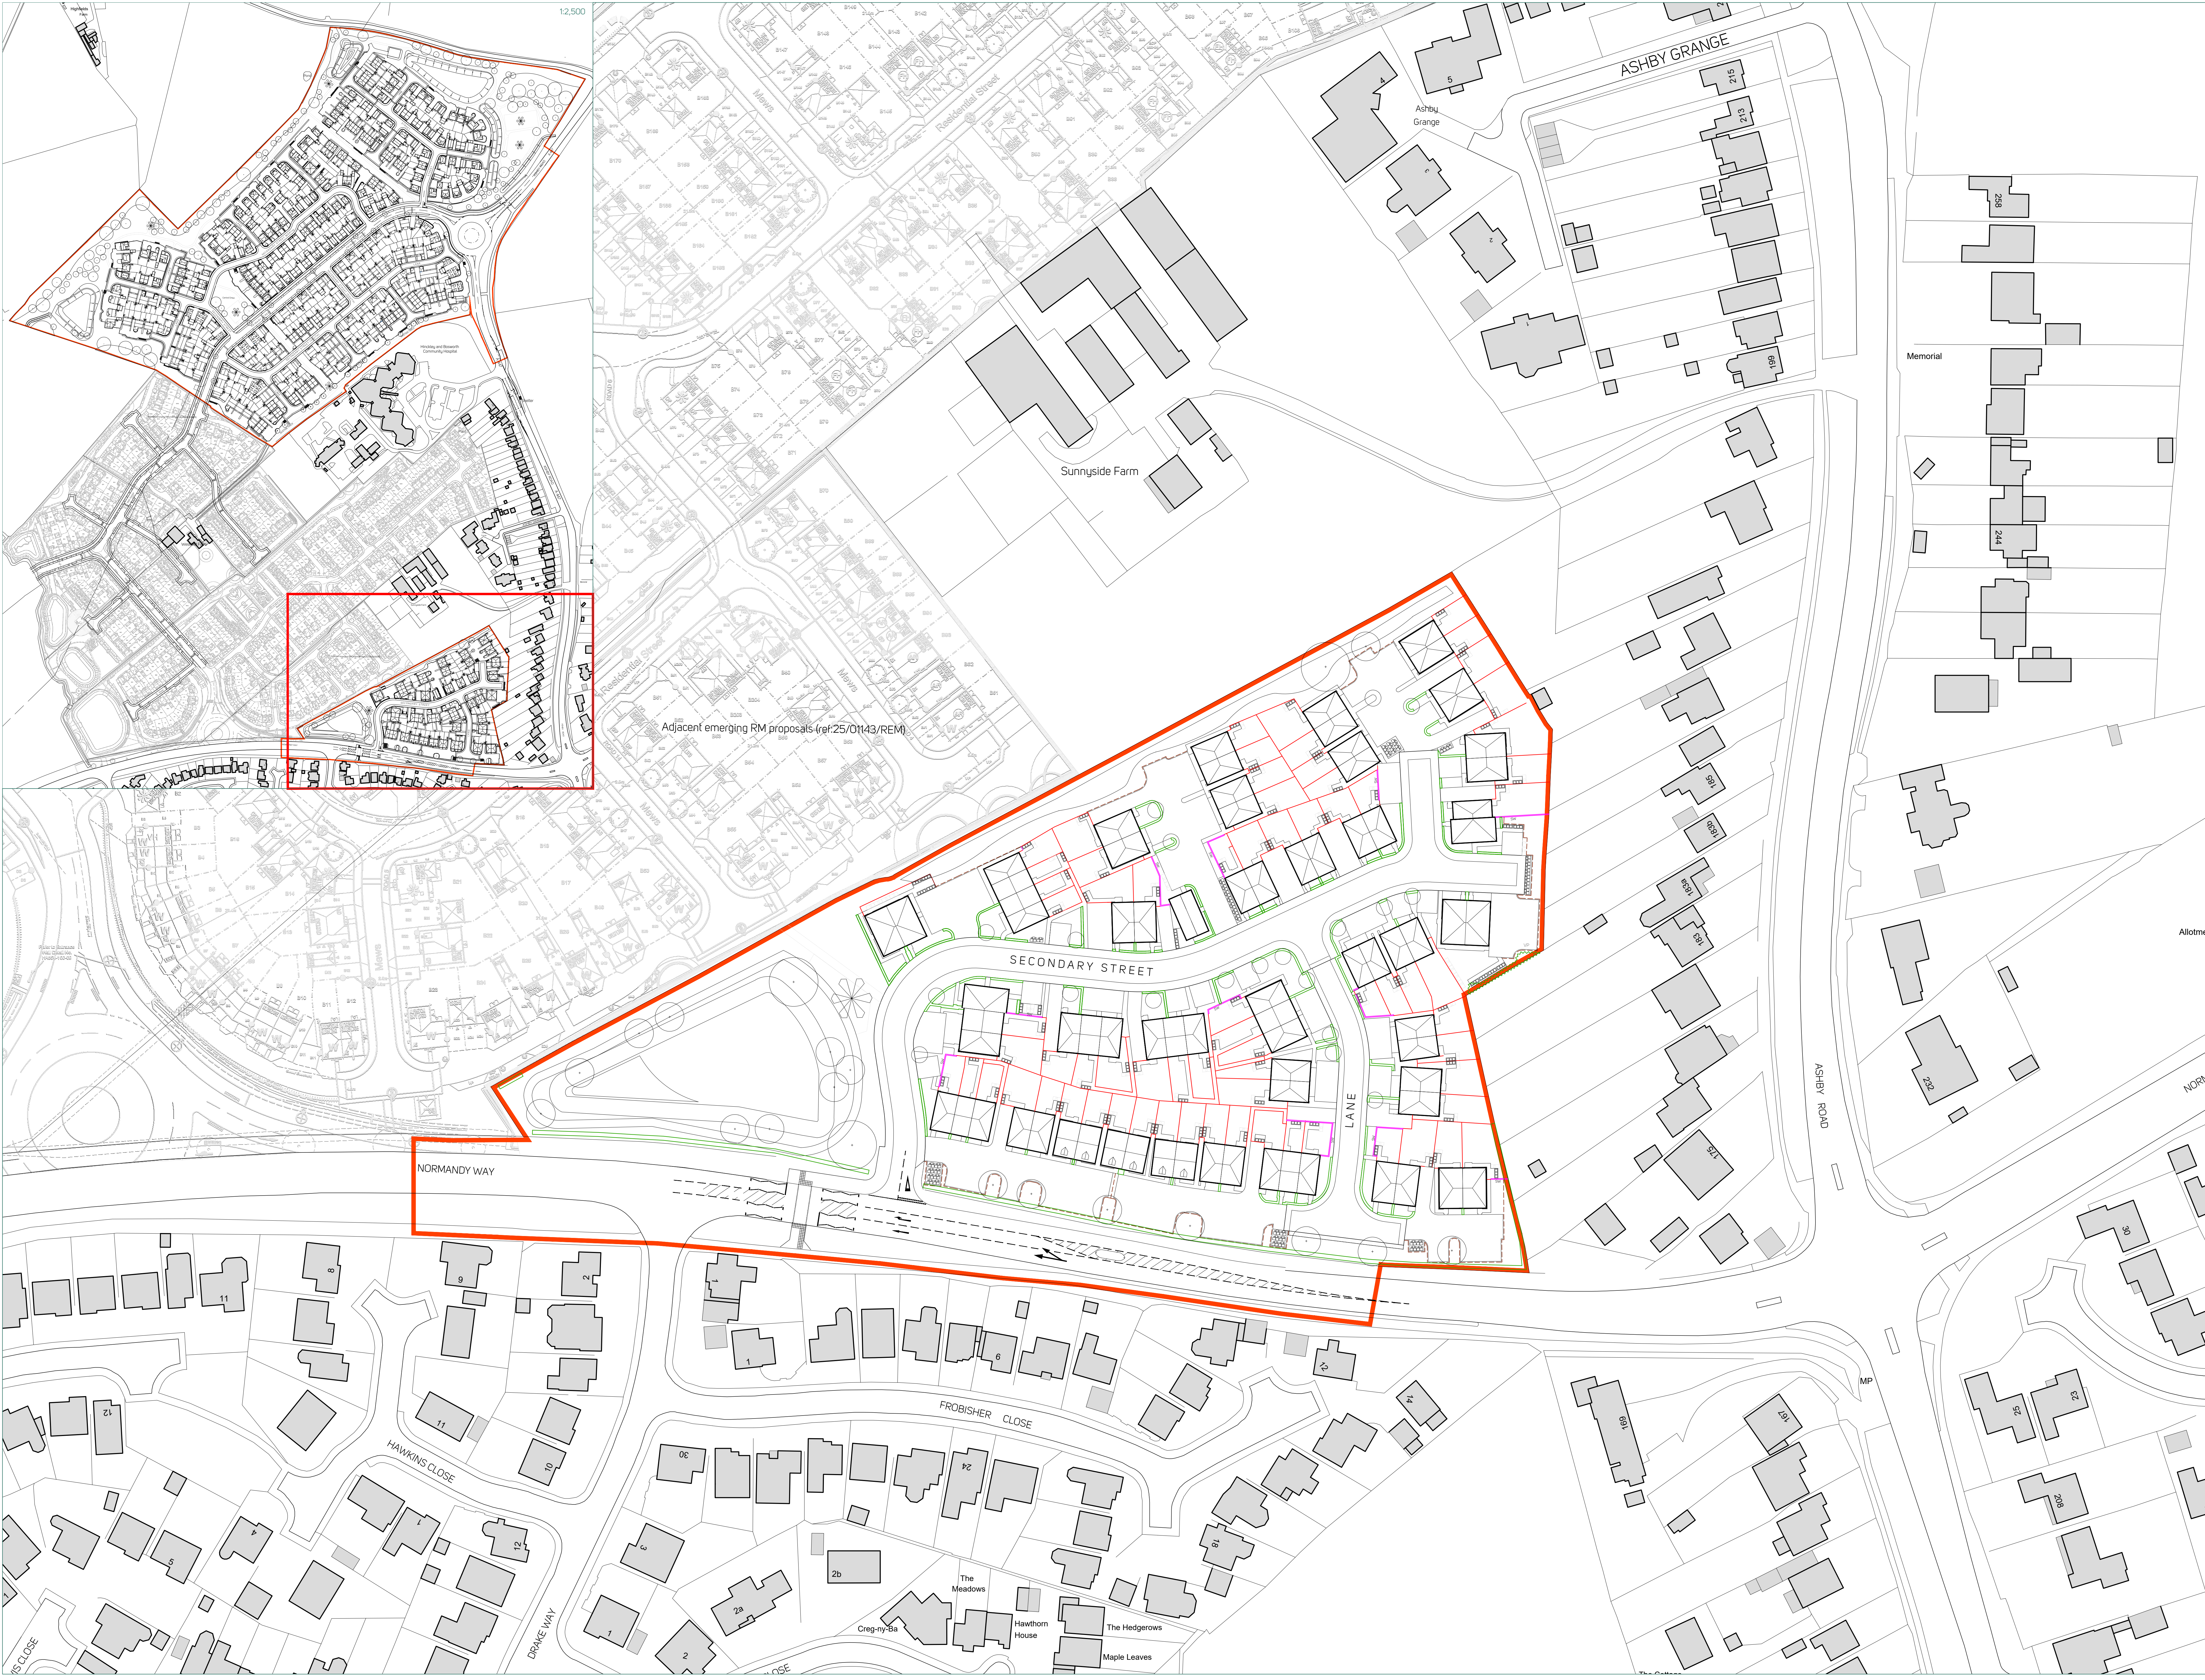

Key

- Application site boundary
- 1.8m high leather edged fence
- 1.8m high brick screen wall
- 0.8m high feature brick wall
- Black estate railings
- Timber knee rail
- Proposed hedge

Note: All boundary walls to be the same brick as associated house type - see materials plan for further brick definition.

Rev	Date	Comments
1	12/01/2024	Initial design
2	15/02/2024	Revised design
3	20/03/2024	Final design

20 m

millerhomes
nineteen47
CHARTERED TOWN PLANNERS & URBAN DESIGNERS

Project:
Land off Ashby Rd and Normandy Way, Hinckley

Drawing Title:
Boundary Treatments Plan (3 of 3)

Project Code	Drawing No	Rev	Drawing Scale
n2583	700	-	1:500 @ A0