


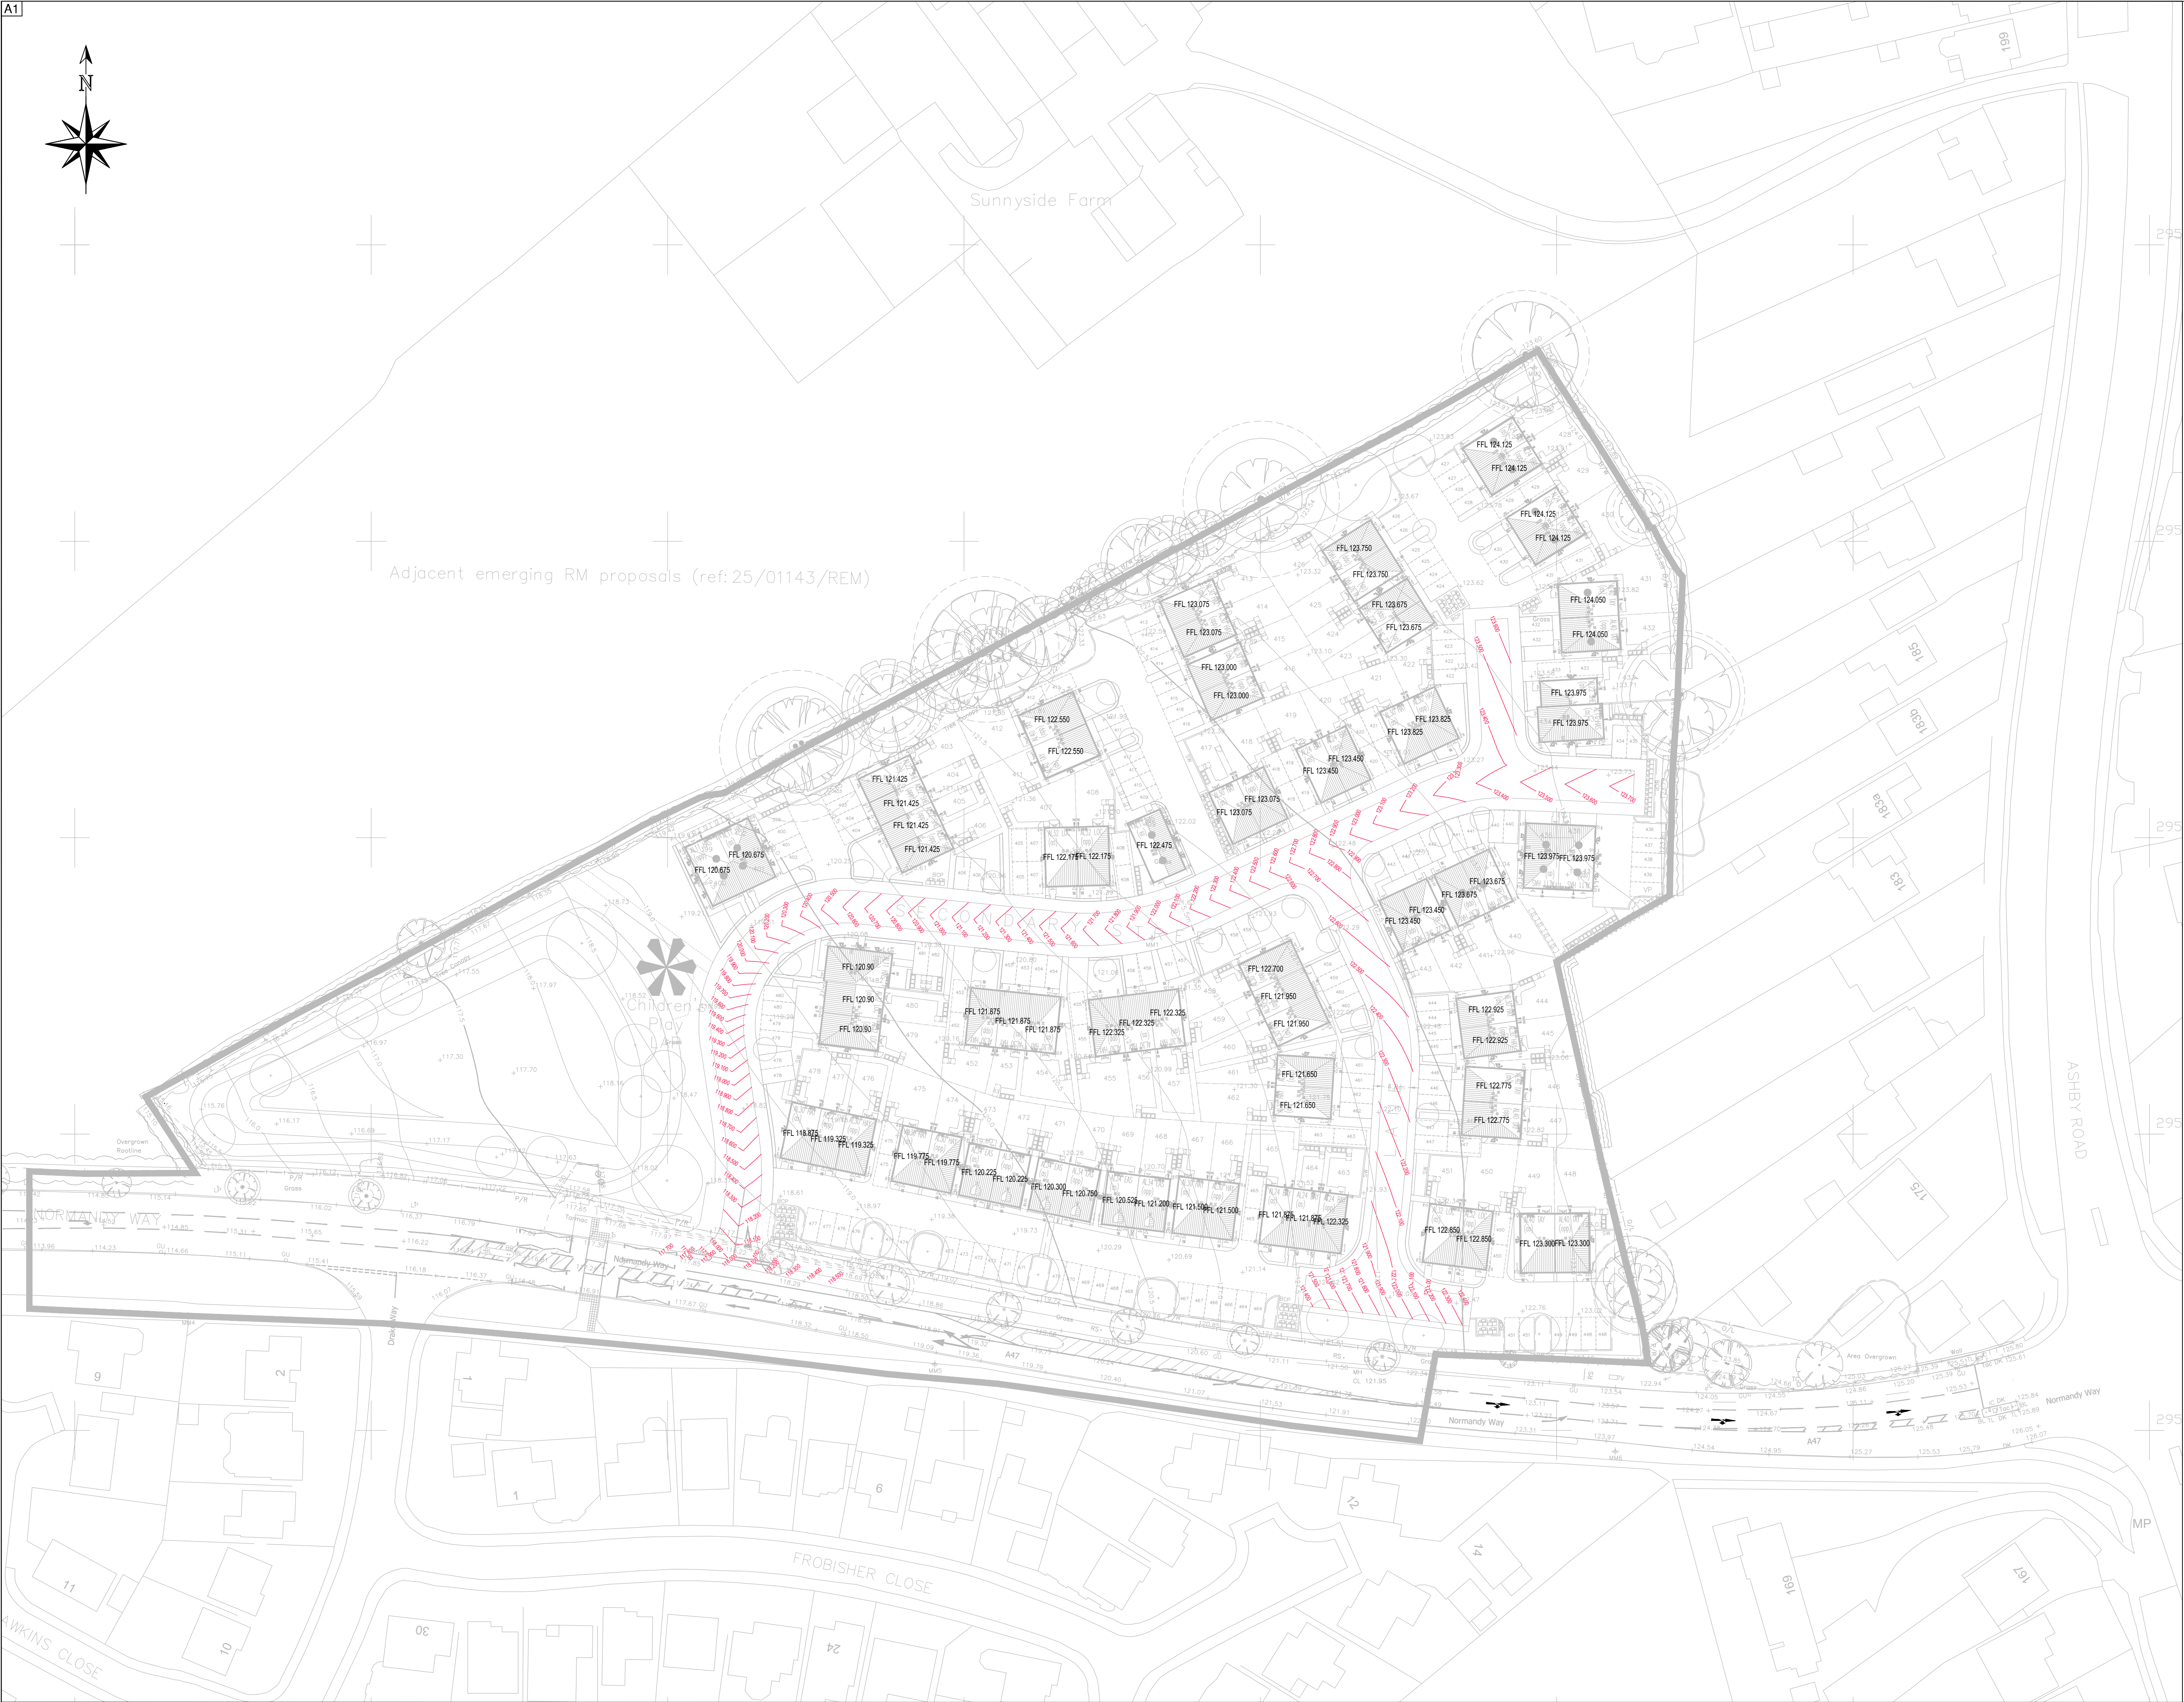

- GENERAL NOTES**
- DO NOT SCALE.
 - This drawing is to be read in conjunction with all other relevant drawings and details.
 - Should there be any conflict between the details indicated on this drawing and those on other drawings the Engineer should be informed PRIOR to construction on site.
 - Until technical approval has been obtained from the relevant Authority, it should be understood that all drawings issued are Preliminary and NOT for construction. Should the Contractor commence site works prior to such approval being provided it is entirely at their own risk.
 - Sketch proposals are for illustrative purposes only and as such are subject to detailed site investigation including ground conditions, contaminants, drainage, design and planning / density negotiations.
 - All dimensions are in metres unless otherwise stated.
 - The Rodgers Leas Designer's Risk Assessment(s) for this project must be reviewed PRIOR to the commencement of any works on site.

Key:

Slab Level (FFL) relates to the finished level of the concrete floor slab. FFL 160.95

Highway and footpath contours -75.00

A	Sep 26	Updated to latest layout.	JEB	TN
Rev	Date	Amendments	By	Chk



Client
MILLER HOMES

Project
**LAND AT NORMANDY WAY
HINCKLEY**

Drawing Title
**PRELIMINARY FFL's
SHEET 3 of 3**

Status

Scale	Drawn	Checked	Date
1:500	JEB	TN	16/03/26

Drawing Number

Revision
24725-RLL-24-XX-DR-C-602 A

BIM Drawing Reference

