
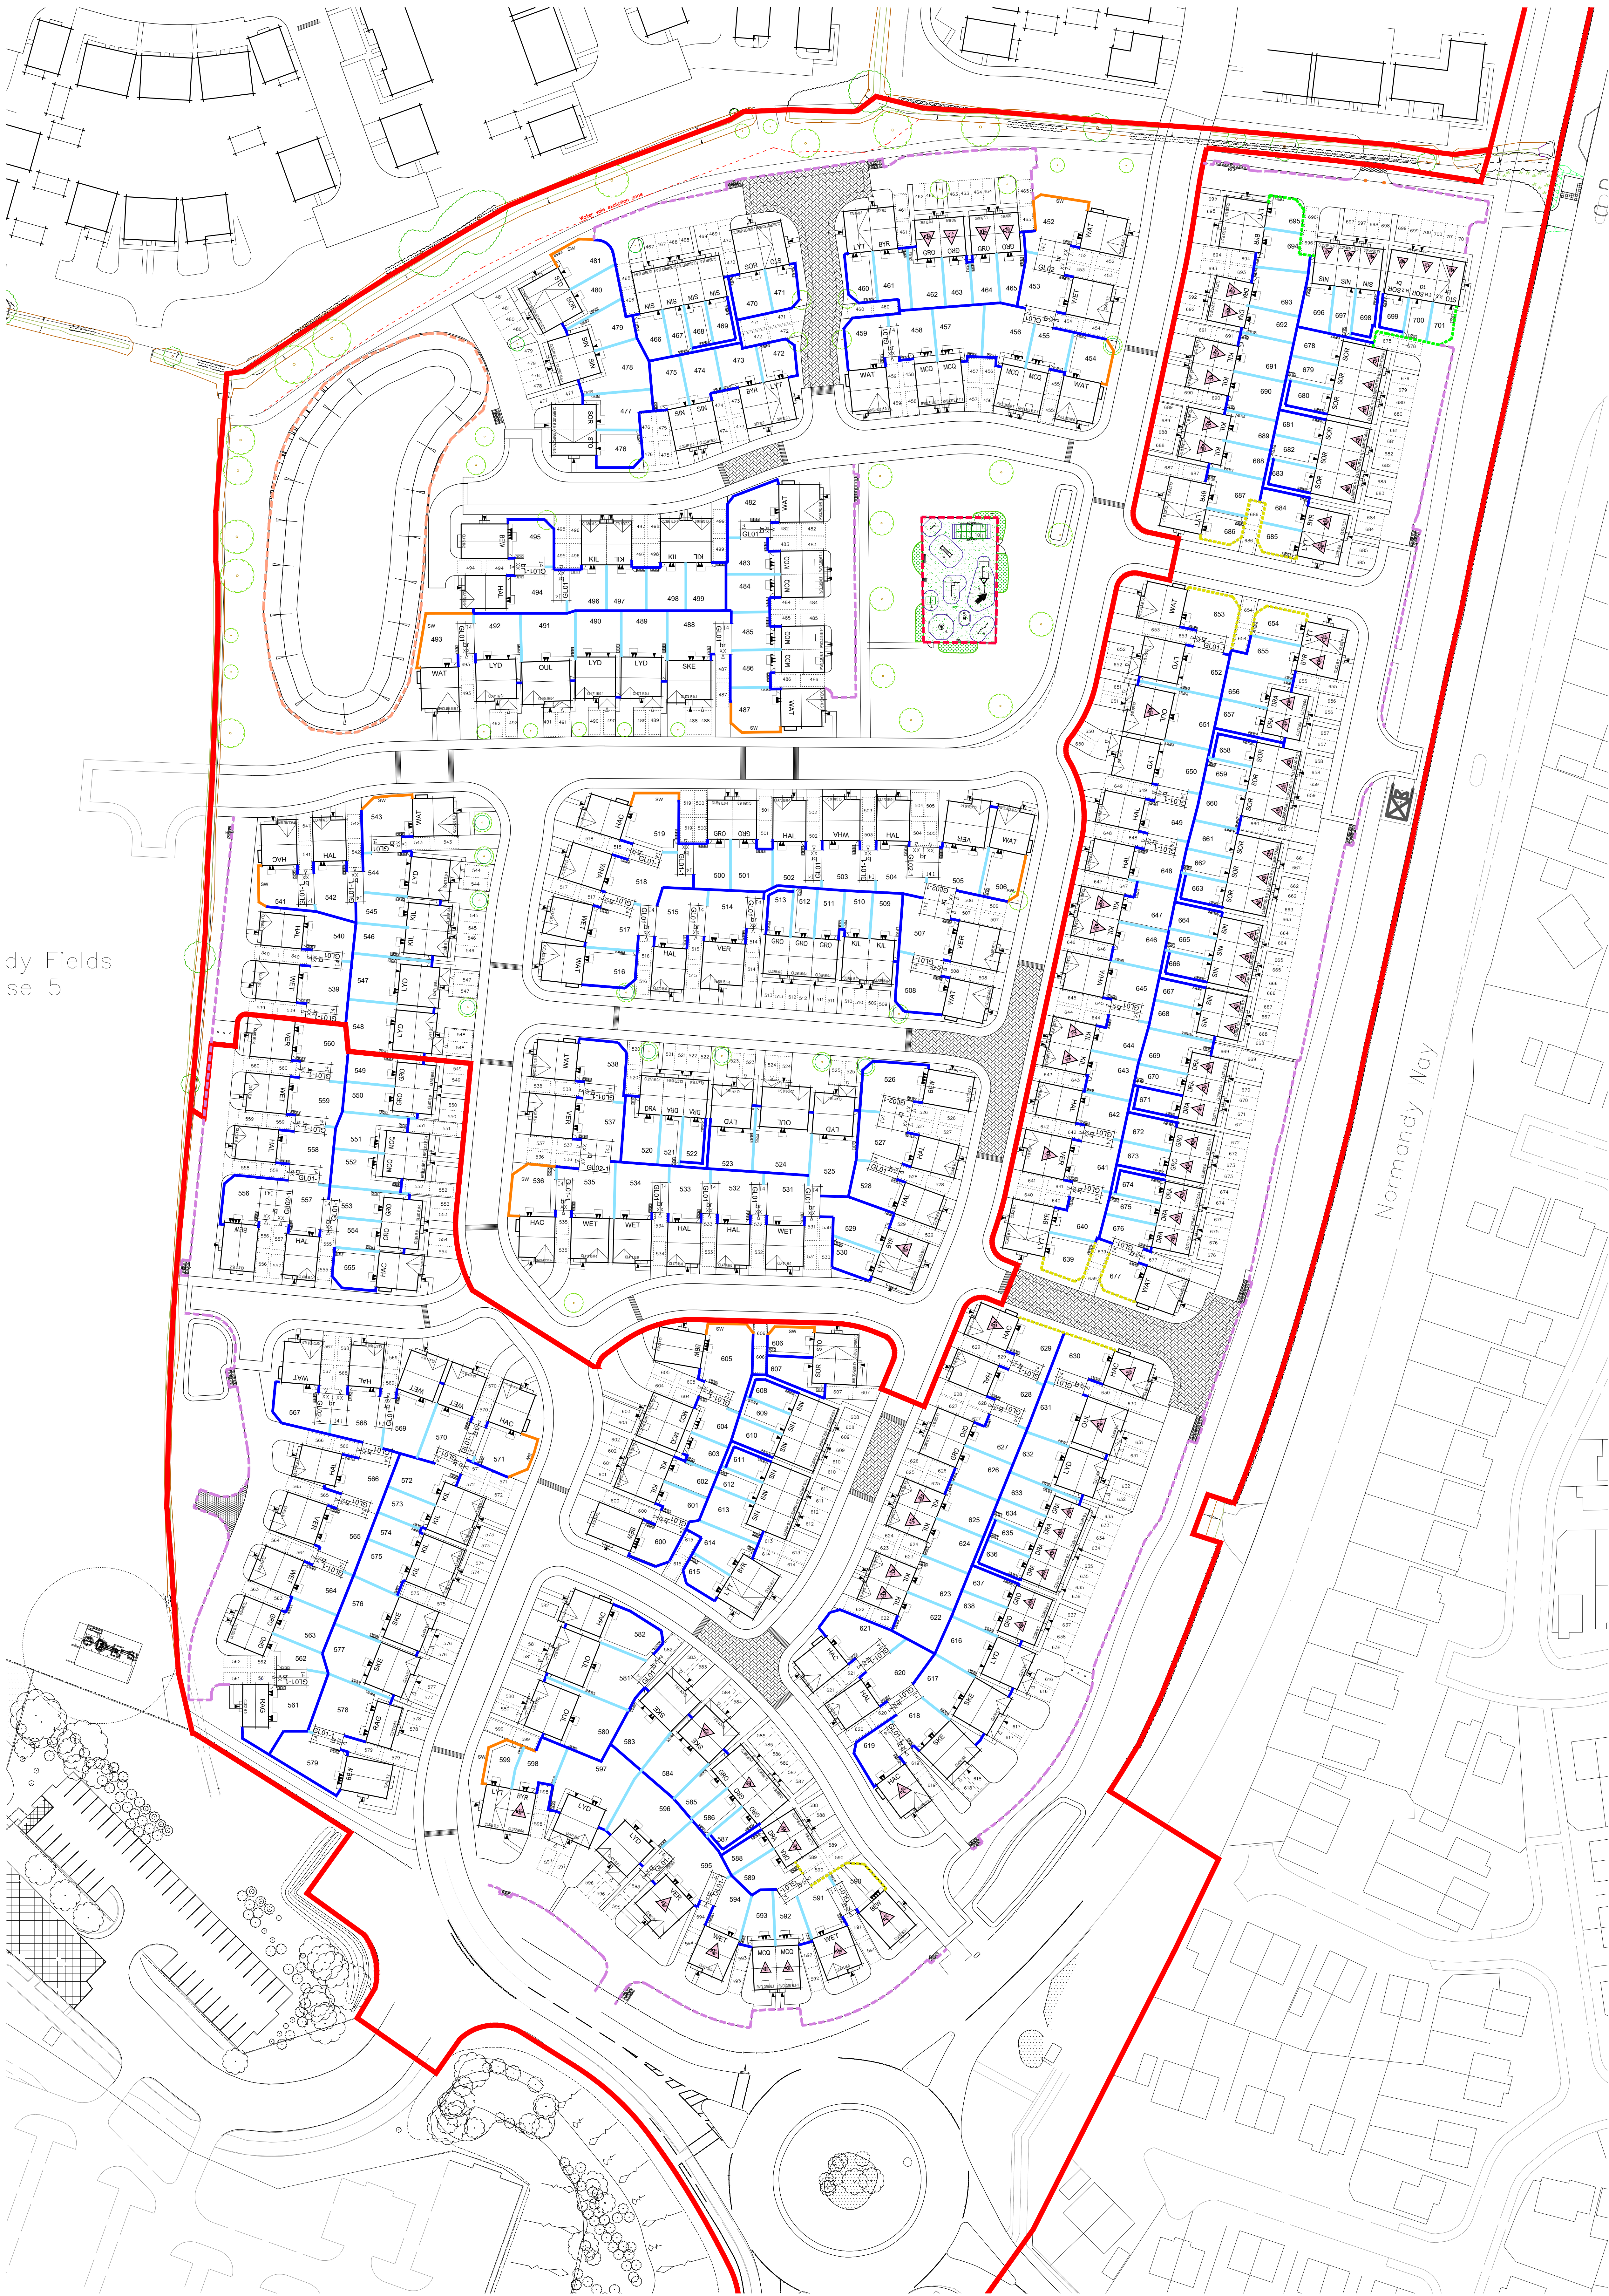
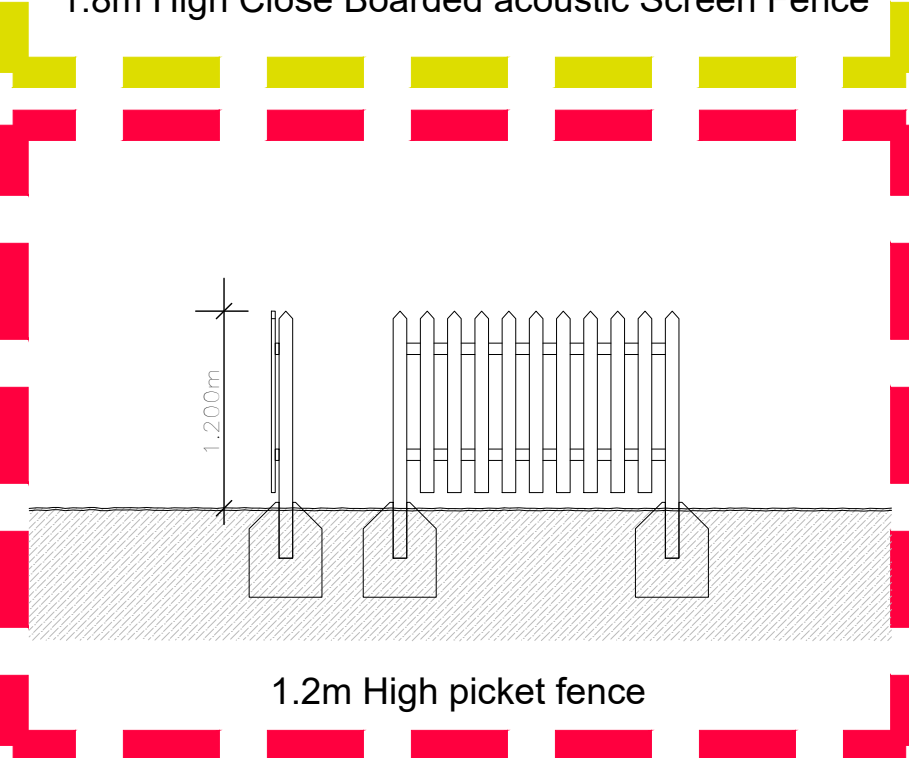
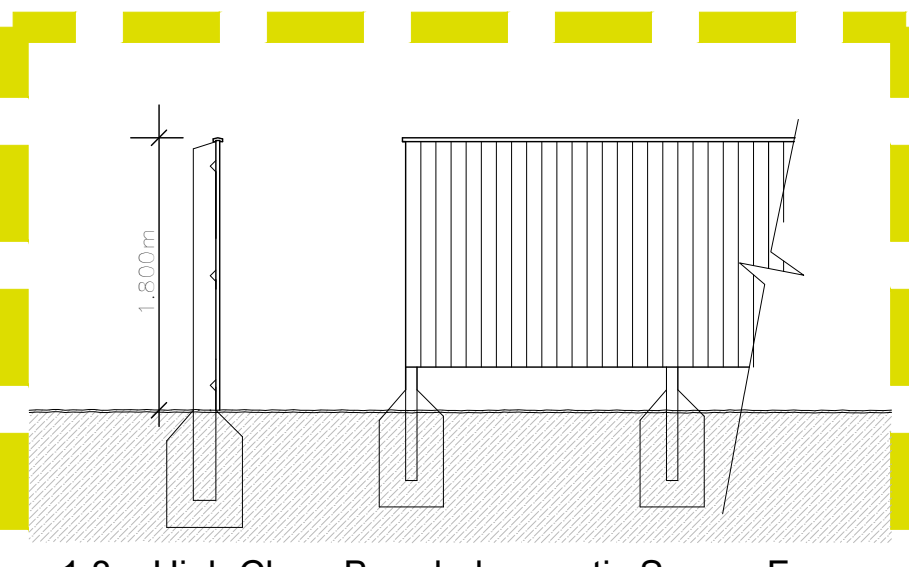
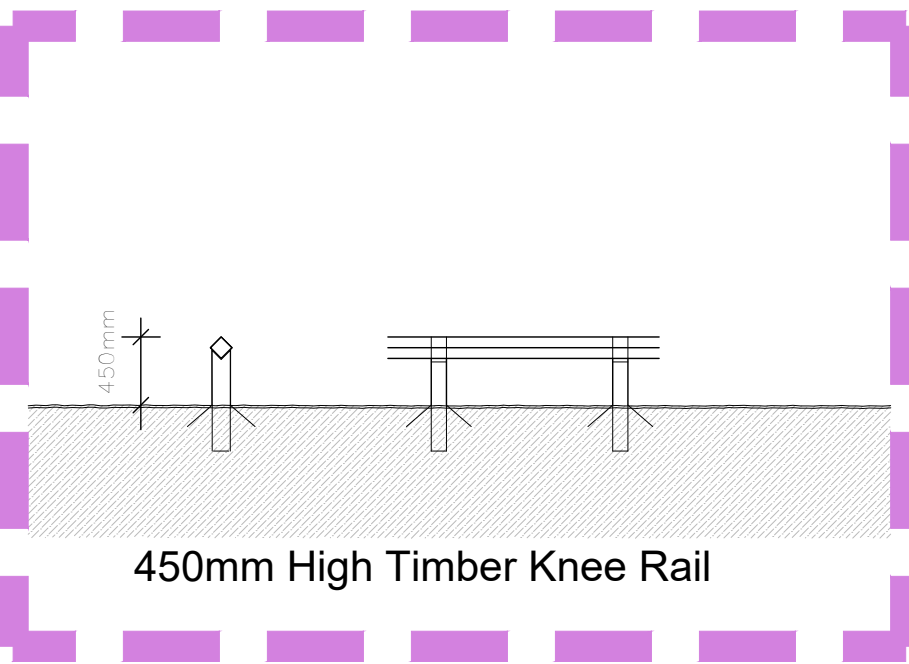
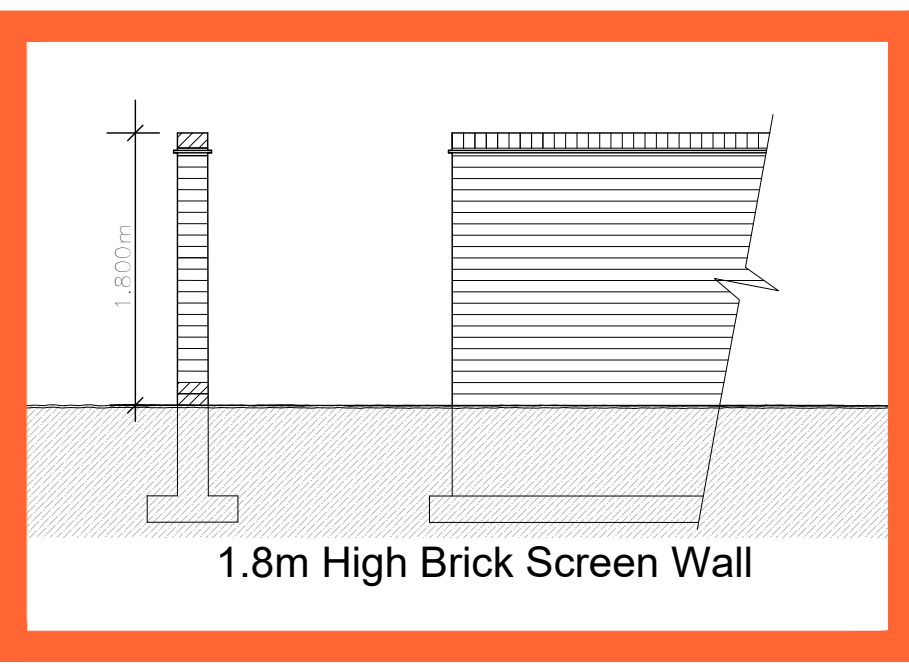
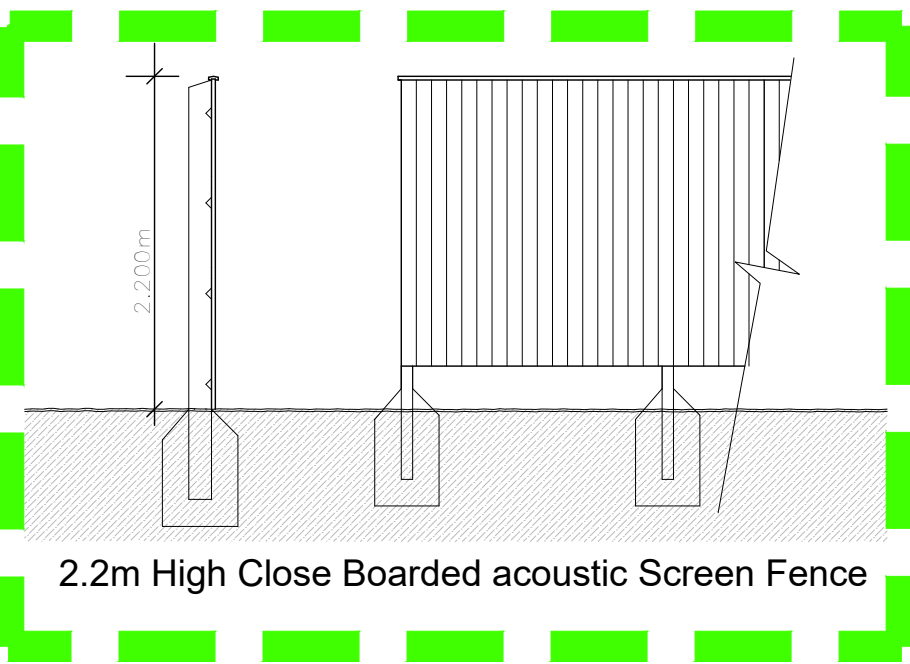
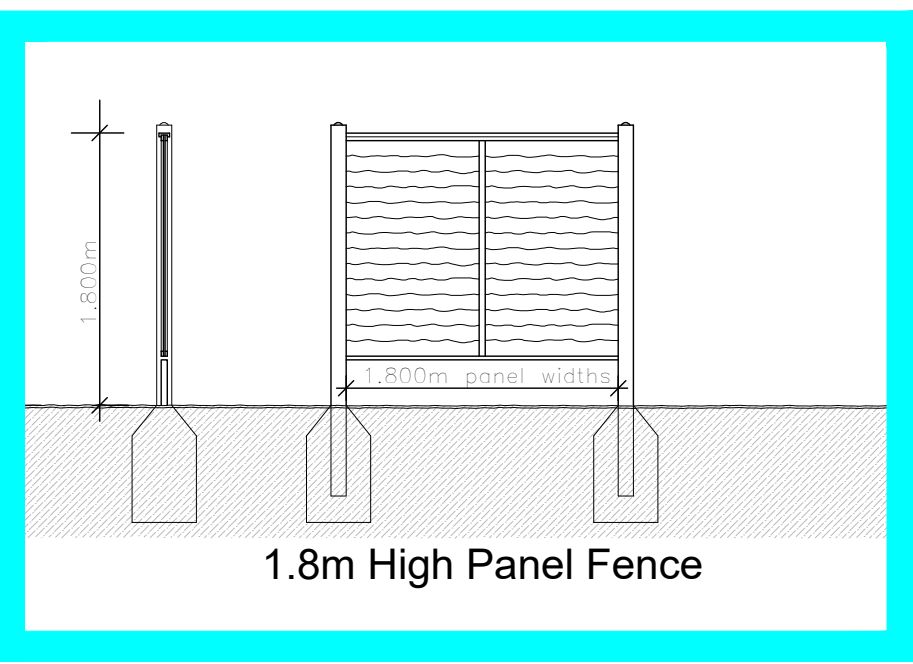
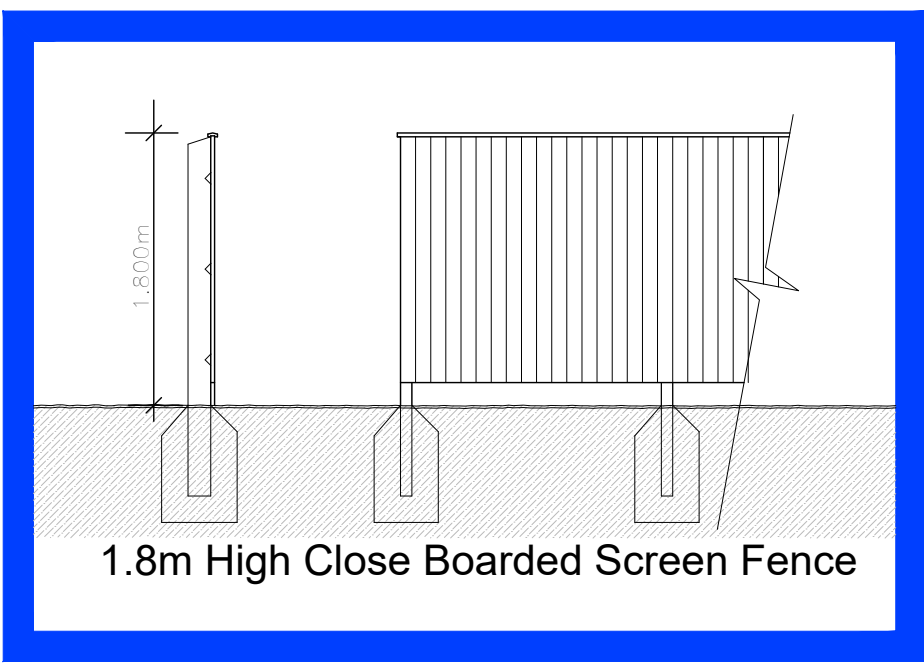


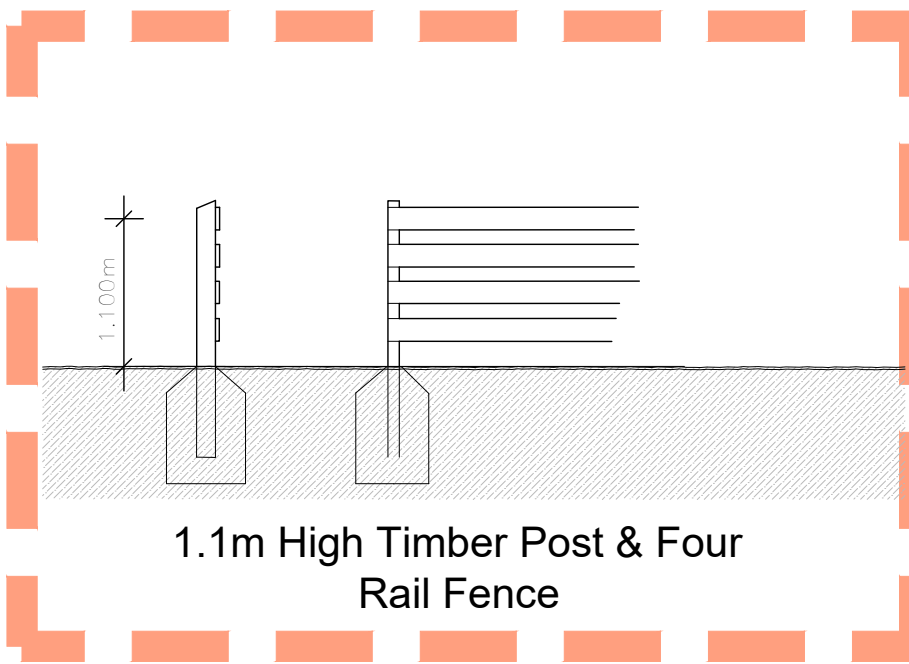

J.BLOOR SERVICES LIMITED
ASBURY ROAD, MEASBAM, SWALUNDON, LEICESTERShire LE12 2JF
TELEPHONE 01530 27195 FACSIMILE 01530 27208
THIS DRAWING AND THE BUILDING WORKS DERIVED ARE THE COPYRIGHT OF J.BLOOR SERVICES LIMITED AND MAY NOT BE REPRODUCED OR AMENDED EXCEPT BY WRITTEN PERMISSION. INACCURACY WILL BE ACCEPTED FOR AMENDMENTS MADE BY OTHER PERSONS.
DO NOT SCALE THIS DRAWING. USE FIGURED DIMENSIONS ONLY. IF IN DOUBT ASK.
THIS DRAWING IS TO BE READ IN CONJUNCTION WITH SEPARATE GROUP / SITE SPECIFIC CONSTRUCTION NOTES AND MATERIALS SPECIFICATION.

- Affordable Housing (First Homes)
- Affordable Rent
- Shared Ownership
- Bin collection point
- Cycle store
- Existing tree
- Proposed tree
- Landscape buffer

N.B. Landscaping is indicative.
Please refer to detailed landscape drawing.

Revision		
A	2.5m screen fence shown in line with acoustic engineers report.	15/05/24 JE
B	Additional acoustic fencing shown in line with acoustic report.	04/09/24 JE
C	Additional knee rail / post and rail fence shown in line with planners comments.	08/10/24 JE
D	Updated Site details from BIC request	16/12/24 AL
E	Turning head shown opposite plots 696-698	02/02/25 JE
F	Fencing around play area updated to picket fencing.	23/04/25 JE

HINCKLEY WEST
PHASE 4

Means of Enclosure

DATE: Jan 2024
SCALE: 1:500 @ A0
DRAWN: N47
CHECKED: HO

BLOOR HOMES
Drawing No. EM064-SL-404F

Hinckley West (Phase 4)