


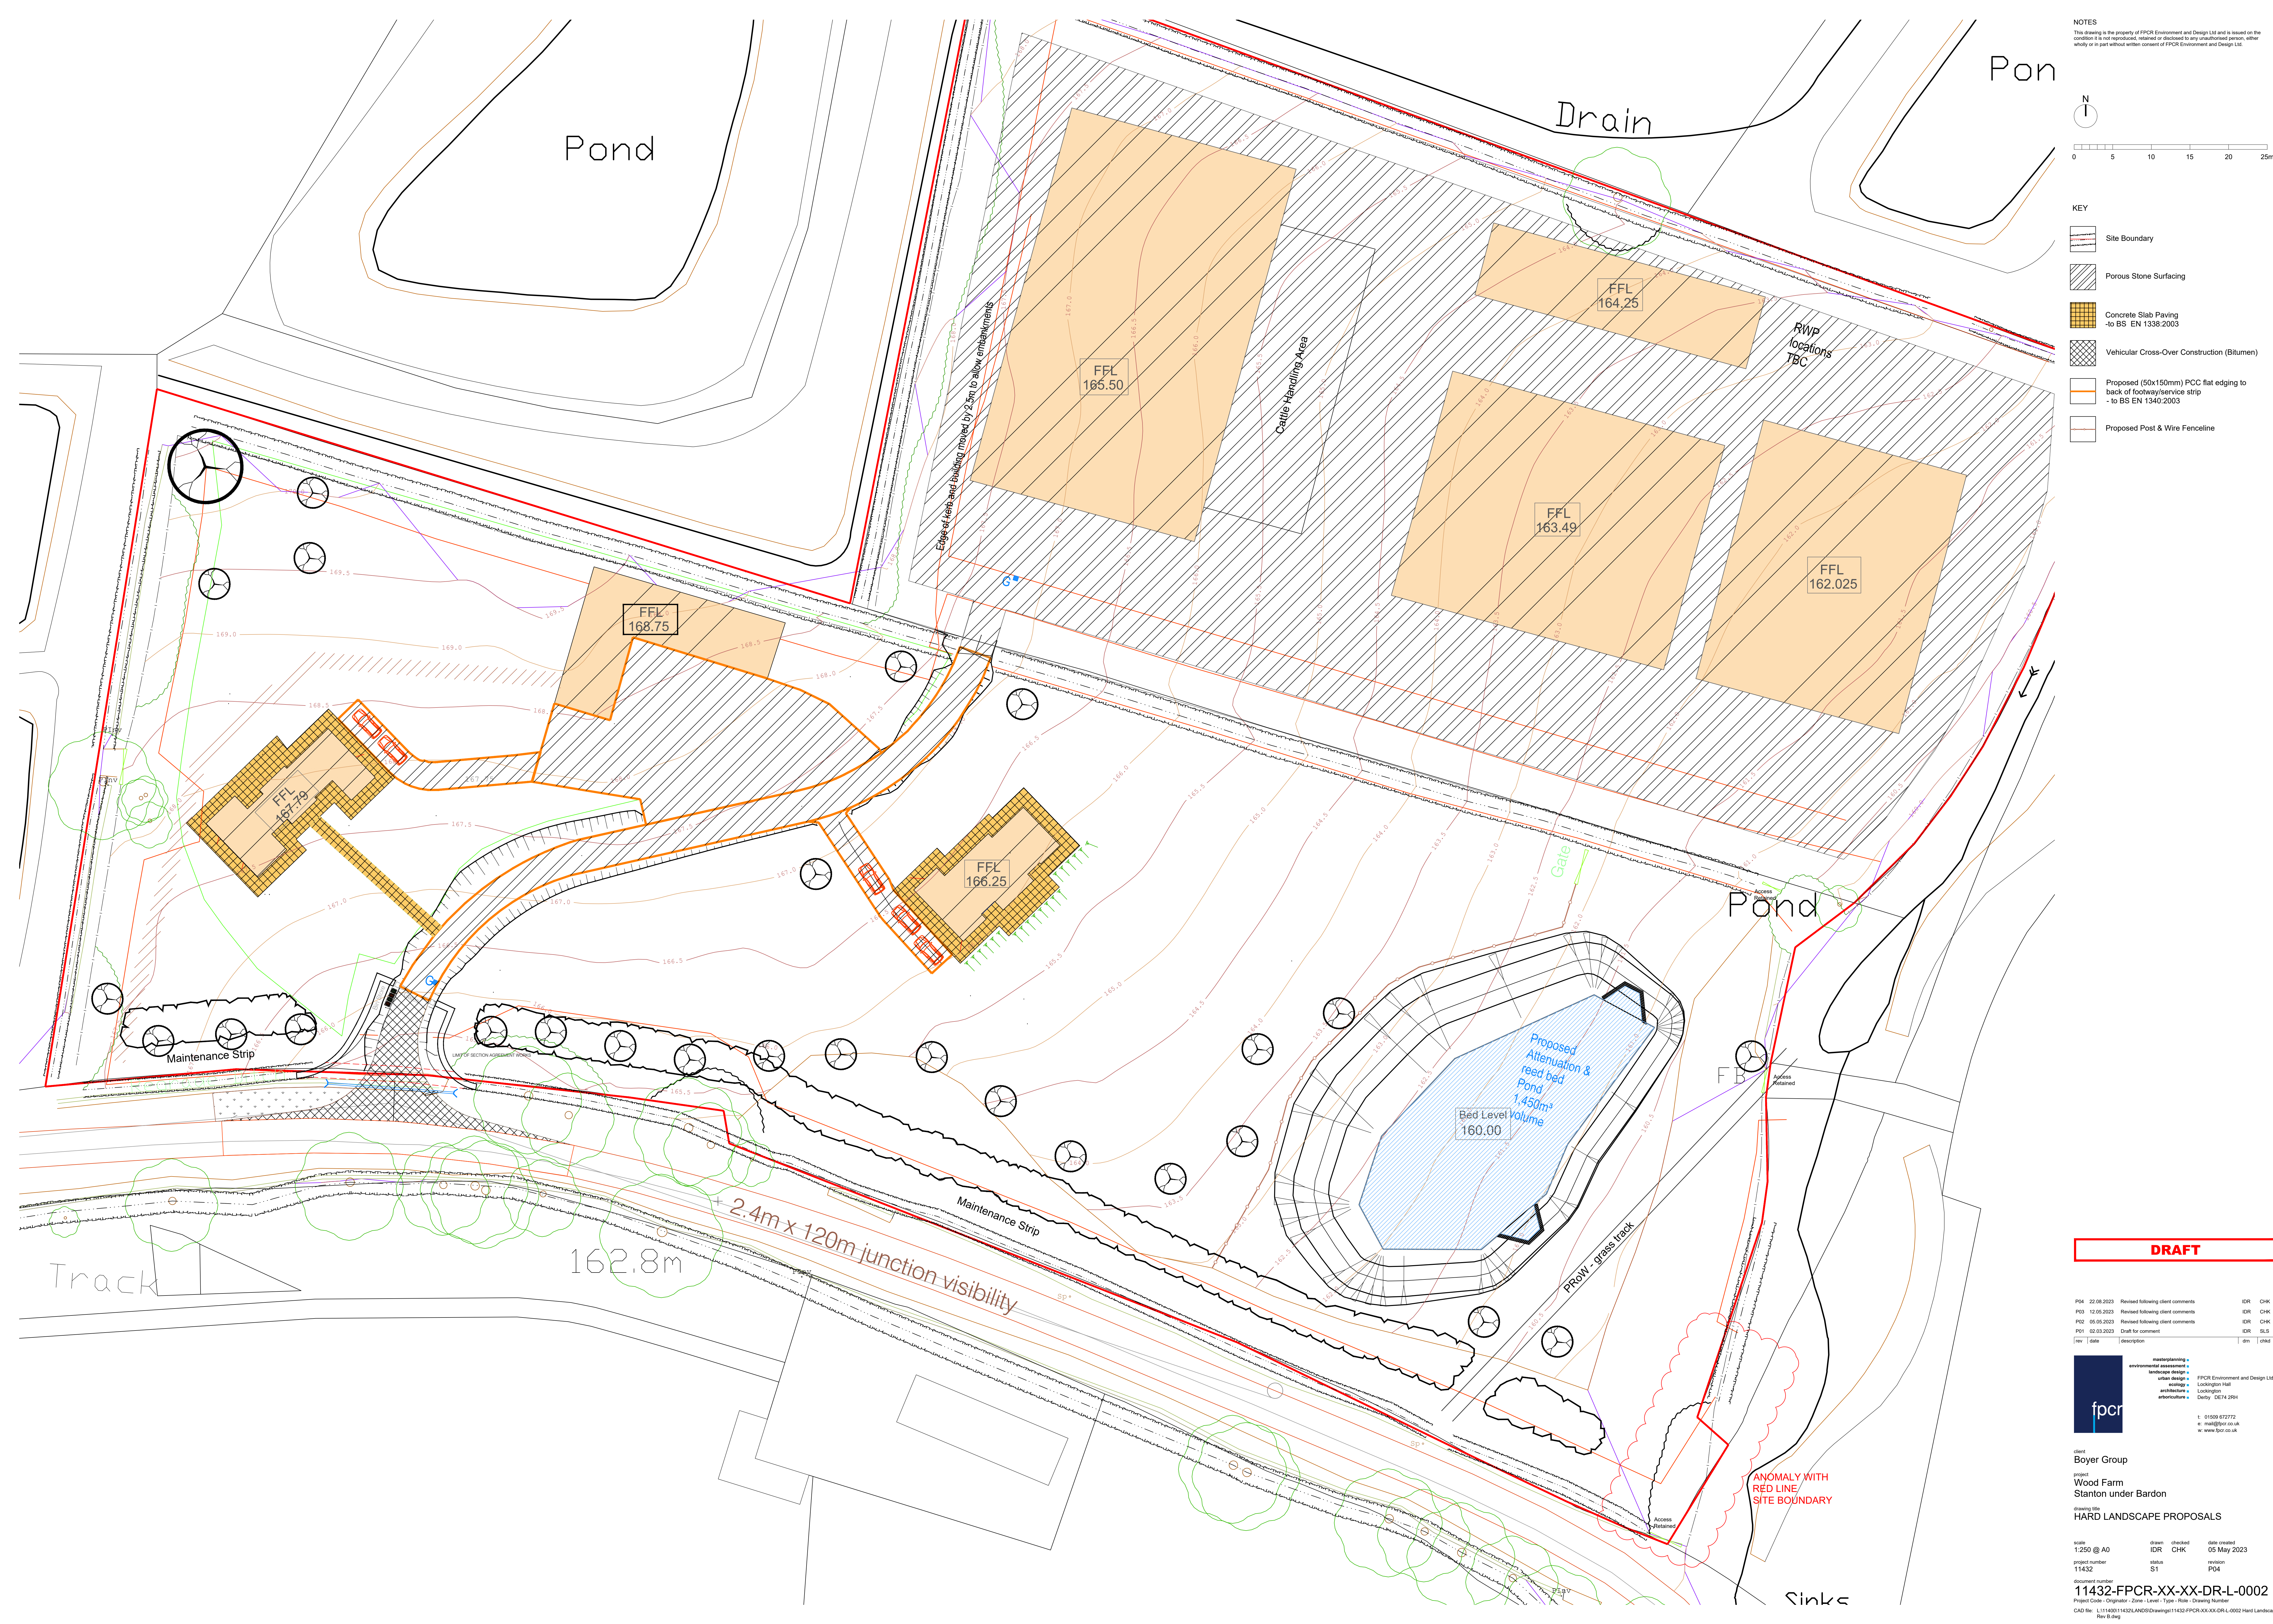

NOTES
This drawing is the property of FPCR Environment and Design Ltd and is issued on the condition it is not reproduced, retained or disclosed to any unauthorized persons, either wholly or in part without written consent of FPCR Environment and Design Ltd.

0 5 10 15 20 25m

- KEY
- Site Boundary
 - Porous Stone Surfacing
 - Concrete Slab Paving
- to BS EN 1338:2003
 - Vehicular Cross-Over Construction (Bitumen)
 - Proposed (50x150mm) PCC flat edging to back of footway/service strip
- to BS EN 1340:2003
 - Proposed Post & Wire Fenceline

DRAFT

PD4	22.08.2023	Reviewed following client comments	IDR	CHK
P03	12.05.2023	Reviewed following client comments	IDR	CHK
P02	05.05.2023	Reviewed following client comments	IDR	CHK
P01	02.03.2023	Draft for comment	IDR	SLS
Rev	Date	Description	dm	clnd

masterplanning
environmental assessment
landscape design
urban design
ecology
arboriculture
arboriculture

PPCR Environment and Design Ltd
Lockington Hall
Lockington
Derby DE74 2RH

t: 01509 672772
e: mail@fpcr.co.uk
w: www.fpcr.co.uk

client
Boyer Group

project
Wood Farm
Stanton under Bardon

drawing title
HARD LANDSCAPE PROPOSALS

scale 1:250 @ A0	drawn IDR	checked CHK	date created 05 May 2023
project number 11432	status S1	revision PD4	
document number 11432-FPCR-XX-XX-DR-L-0002			
Project Code - Designer - Zone - Level - Type - Role - Drawing Number CAD file: L11432\11432LANDSCAPE\Drawings\11432-FPCR-XX-XX-DR-L-0002 Hard Landscape Rev B.dwg			