


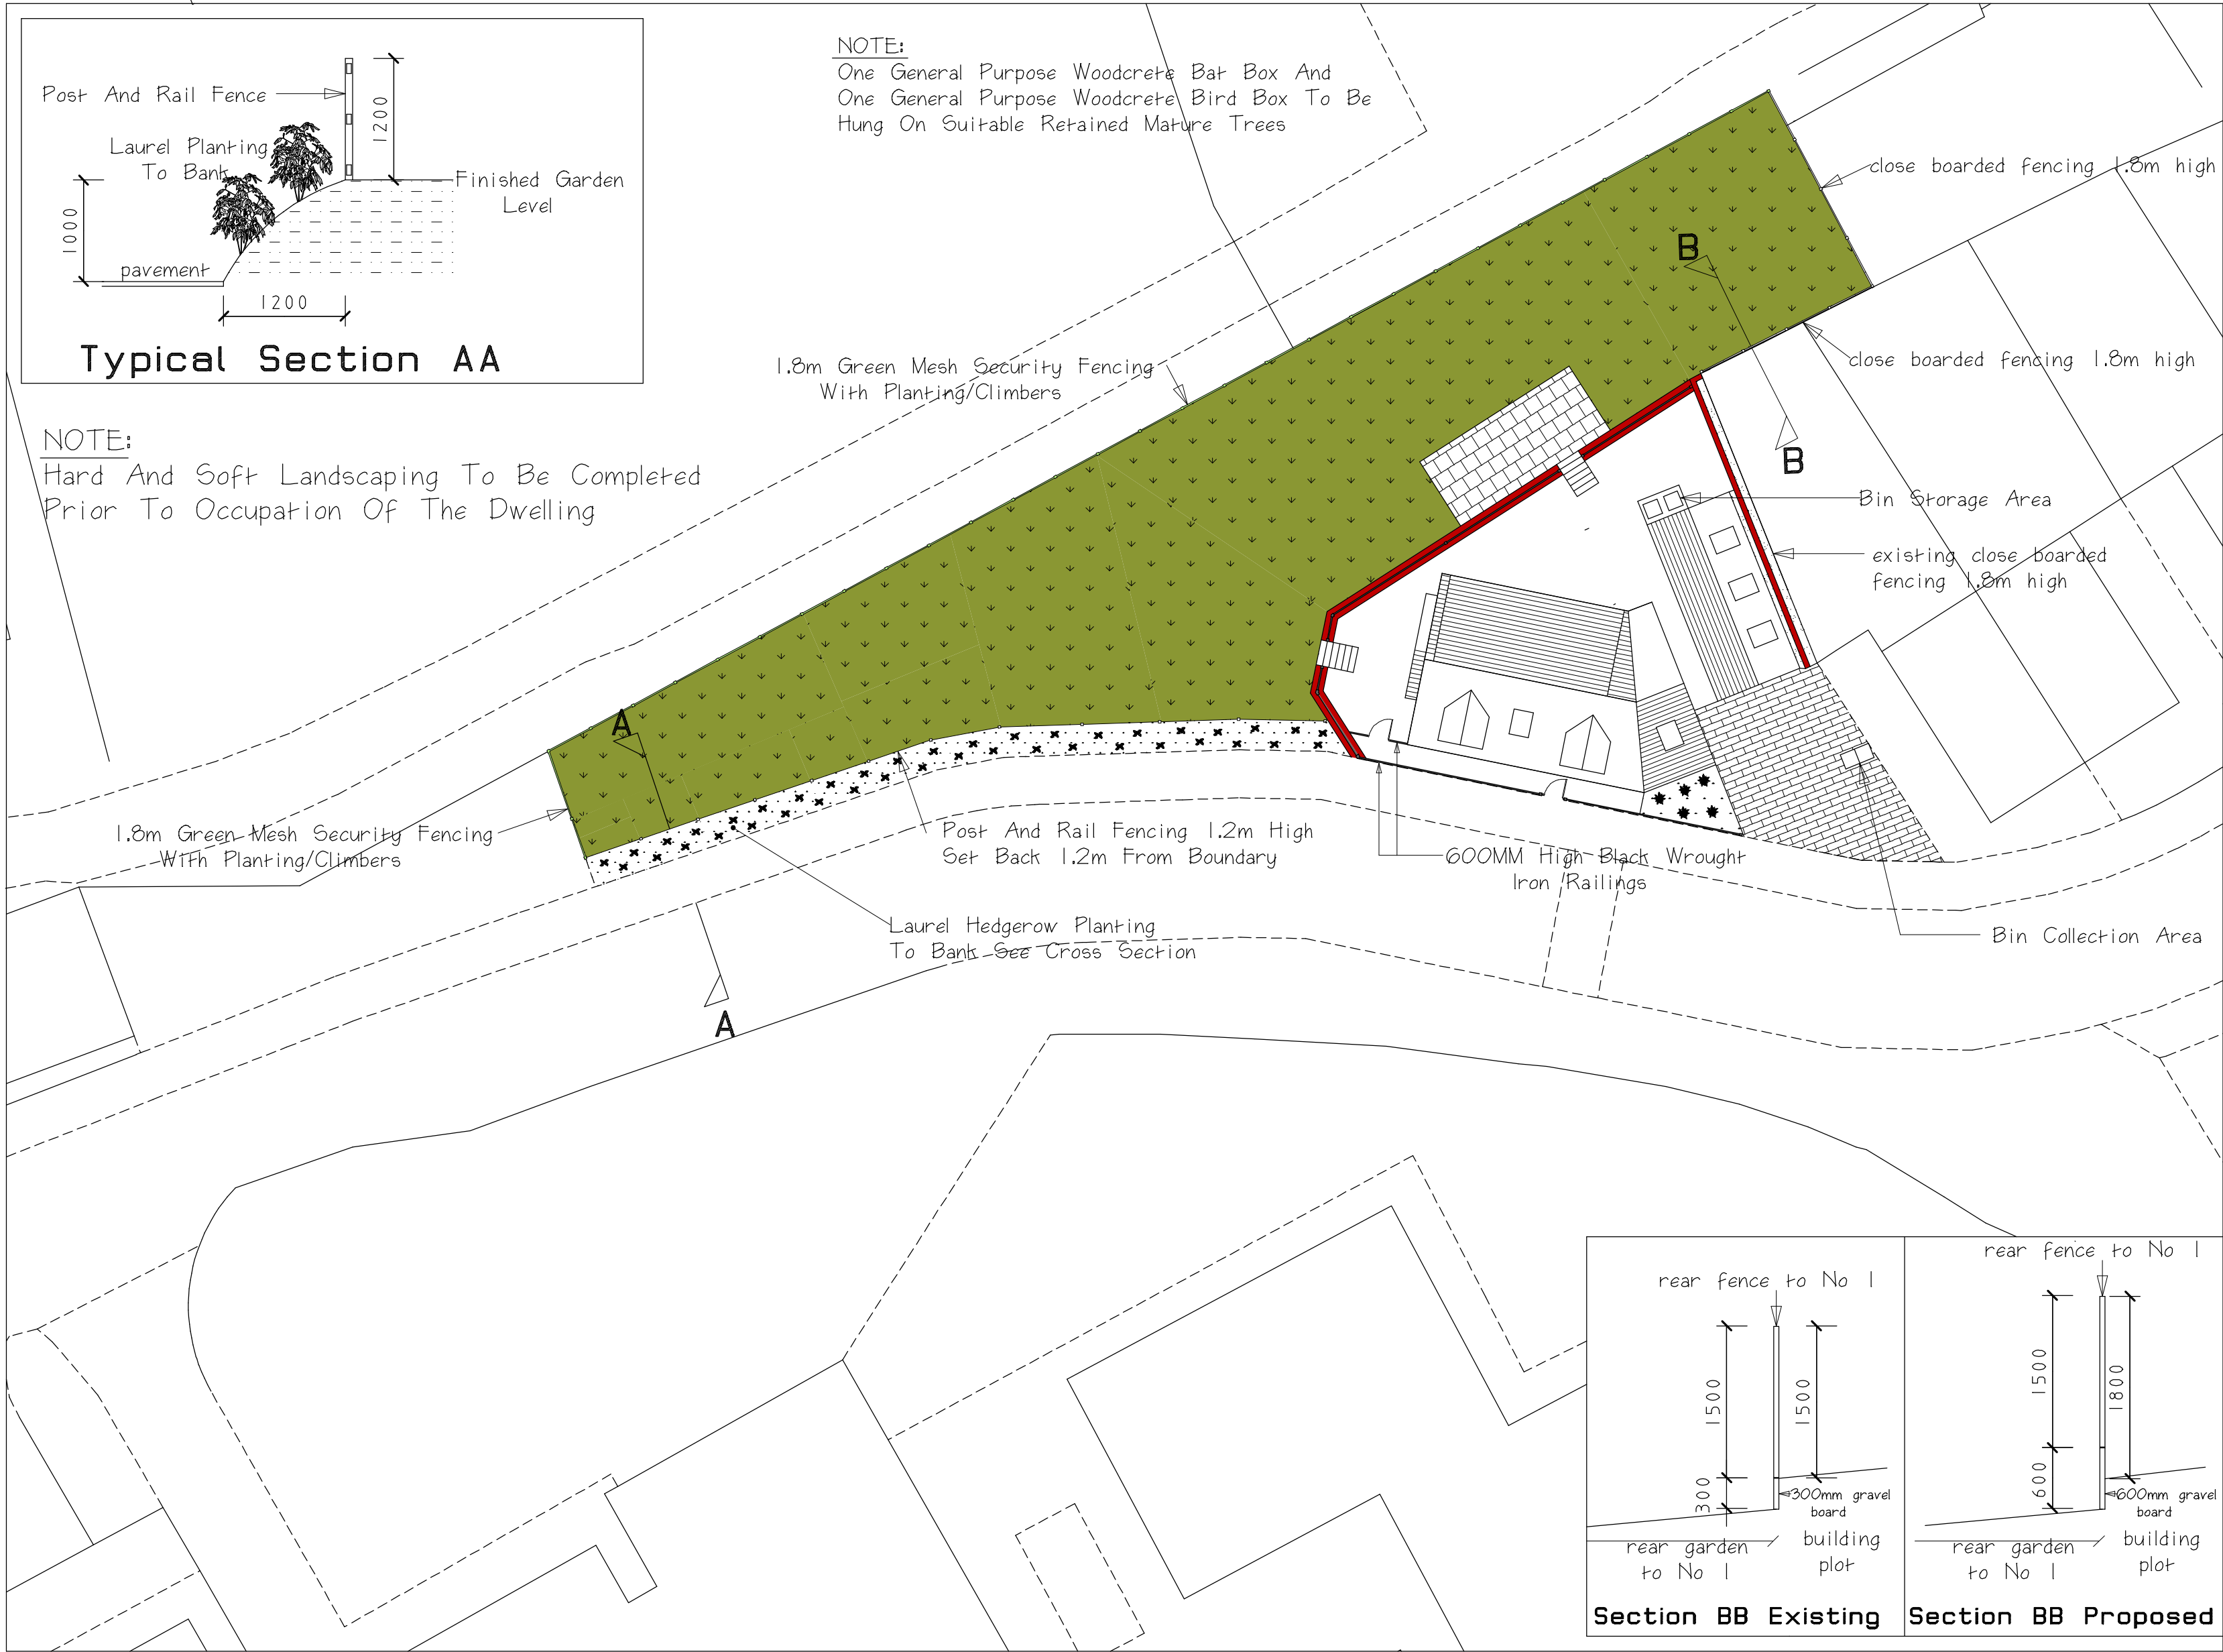

KEY

- Gravel Maintenance Strip
- Concrete Block Pavers To Driveways
- Concrete Slab Paving To Patios And Paths
- Areas Reinstated To Grass, Grass seed to be sown between 1st March and 1st May Turf to be laid at any time
- Retaining Wall
- Proposed planting area



Scale Bar

CLIENT

Paul Cheater

JOB TITLE

Land To The Rear Of
Convent Lodge
Convent Drive
Stoke Golding
Nuneaton
CV13 6JF

DRAWING TITLE

Proposed
New Dwelling
And Garage
Site Layout

SCALE

1:200

SHEET

A2

DATE

April 2024

DRAWN BY

A Moore

ANDREW MOORE

ARCHITECTURAL SERVICES

Tel; 07973397765

Email;andrewmoore@workmail.com

DRG NO

1643 REV-A

SHEET NO

2