
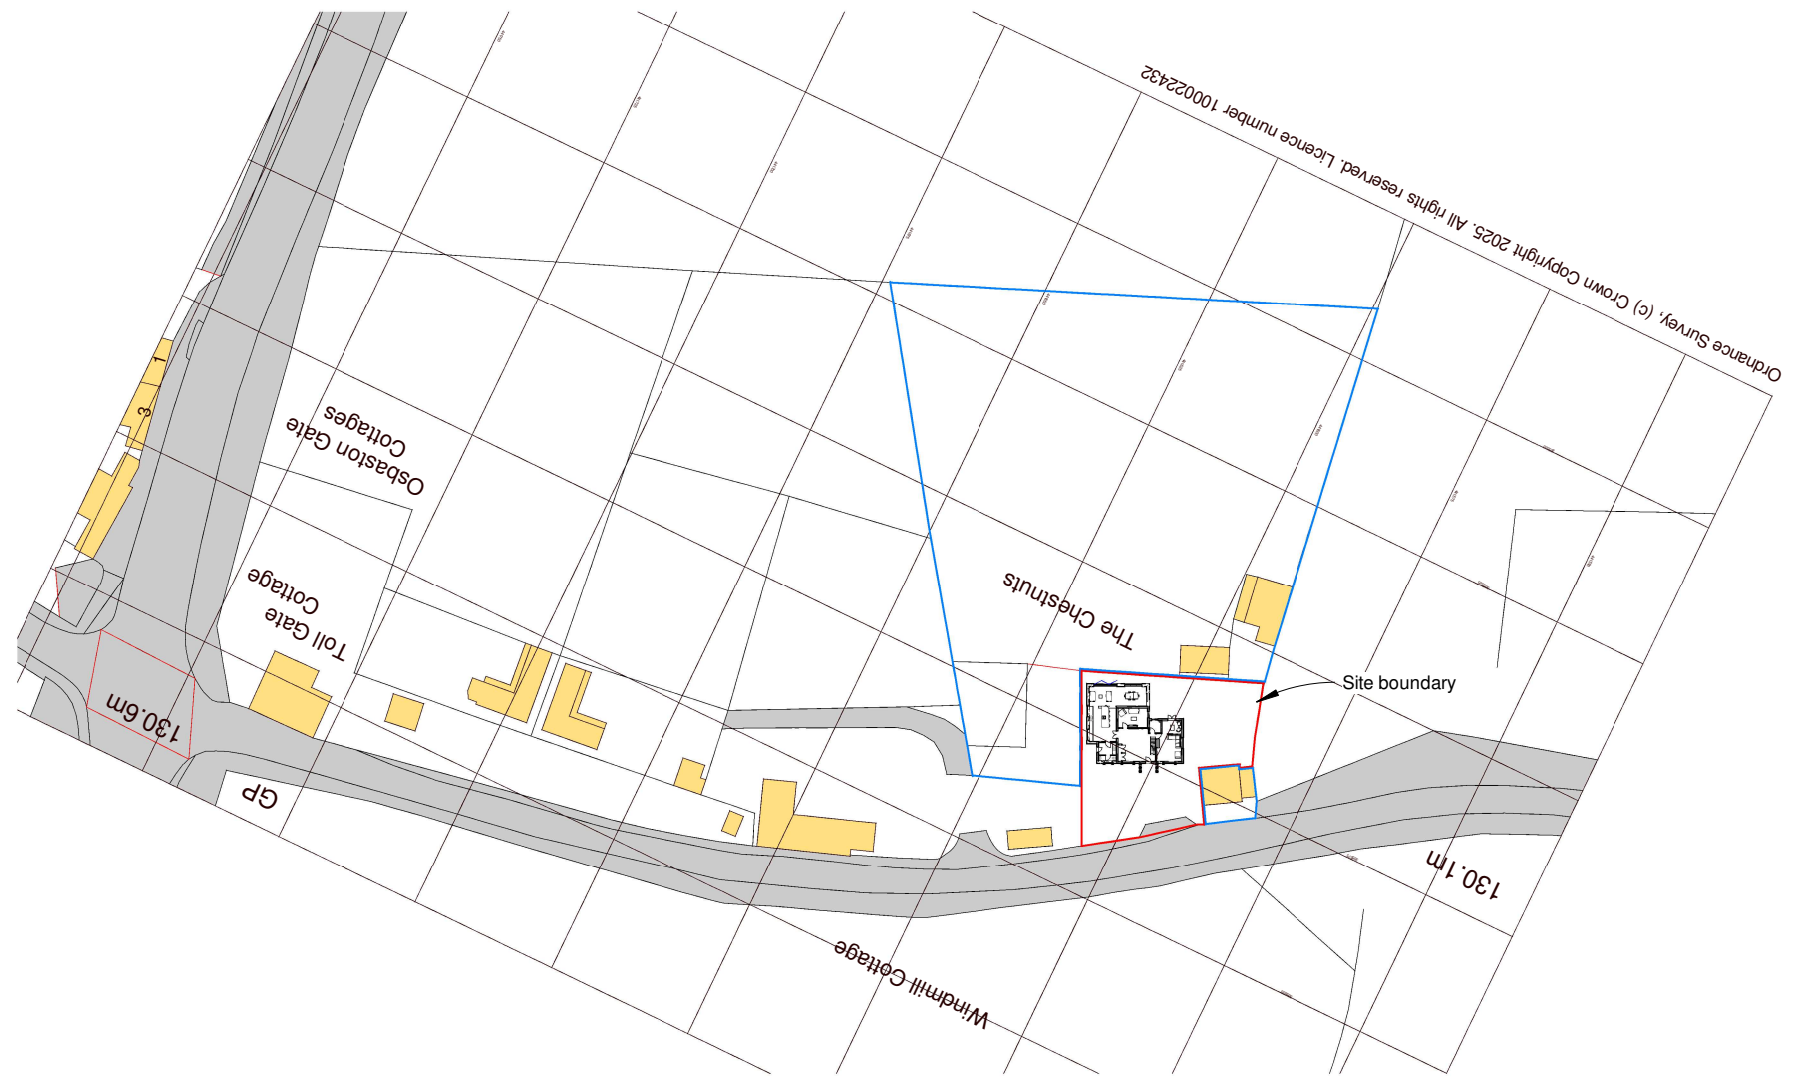


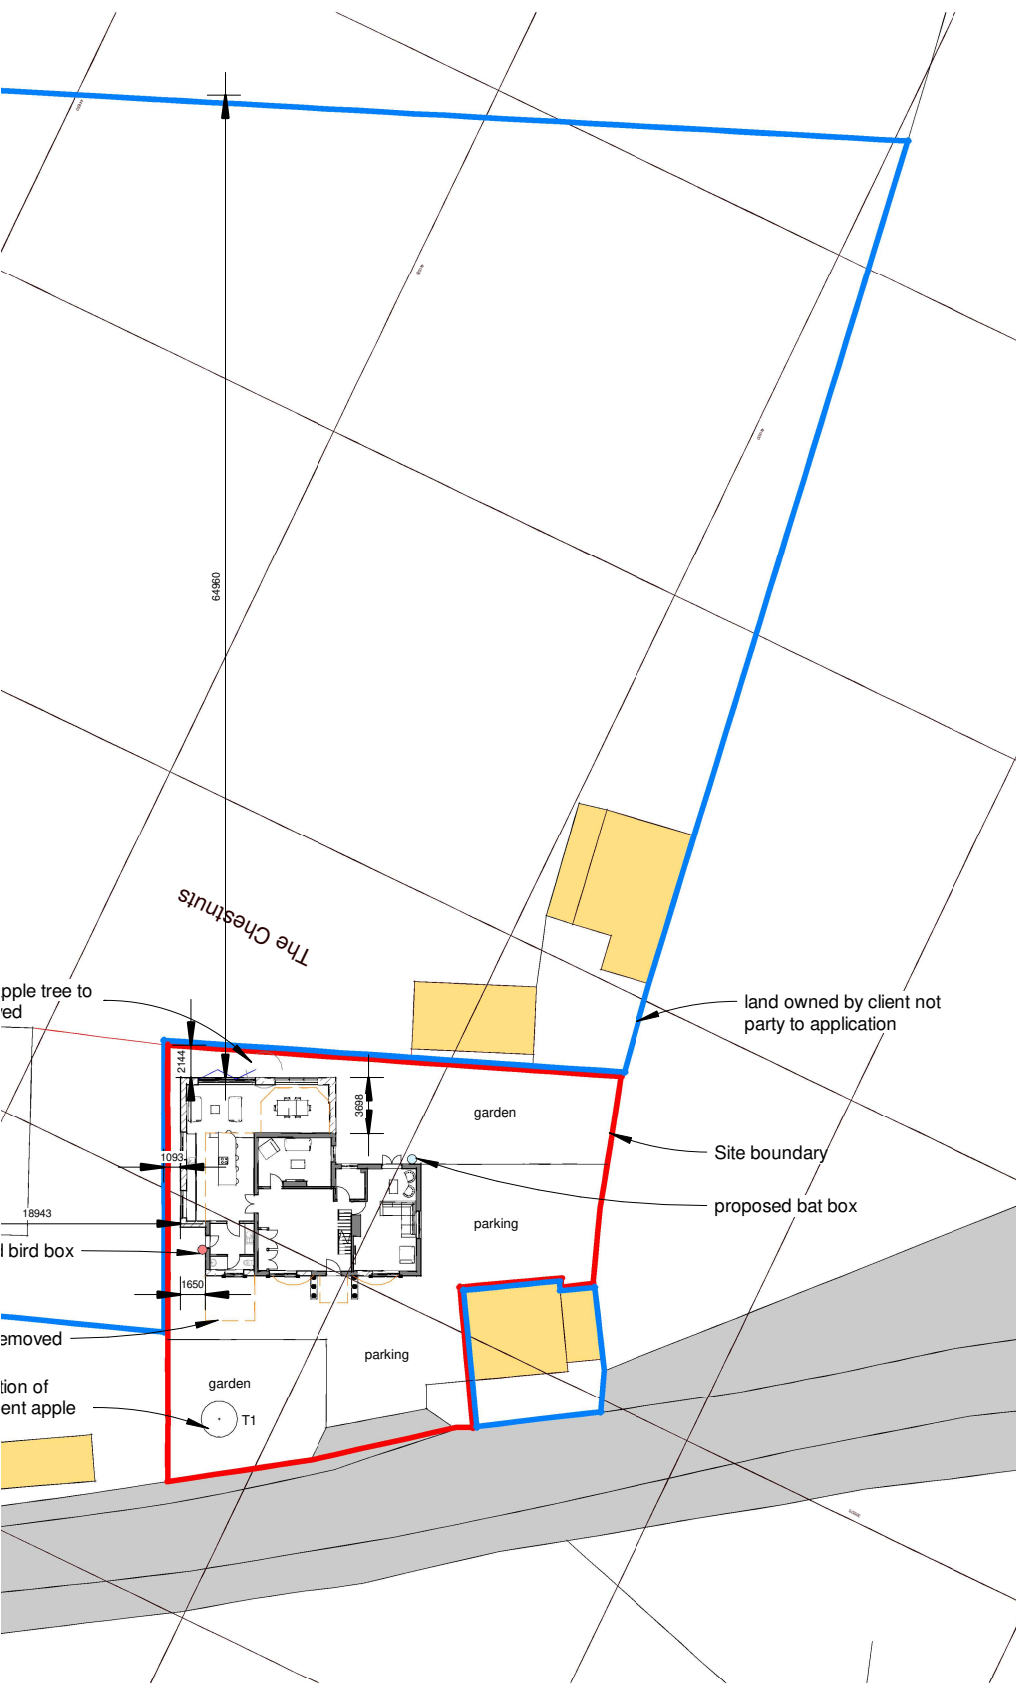

Location Plan

1 : 1250