


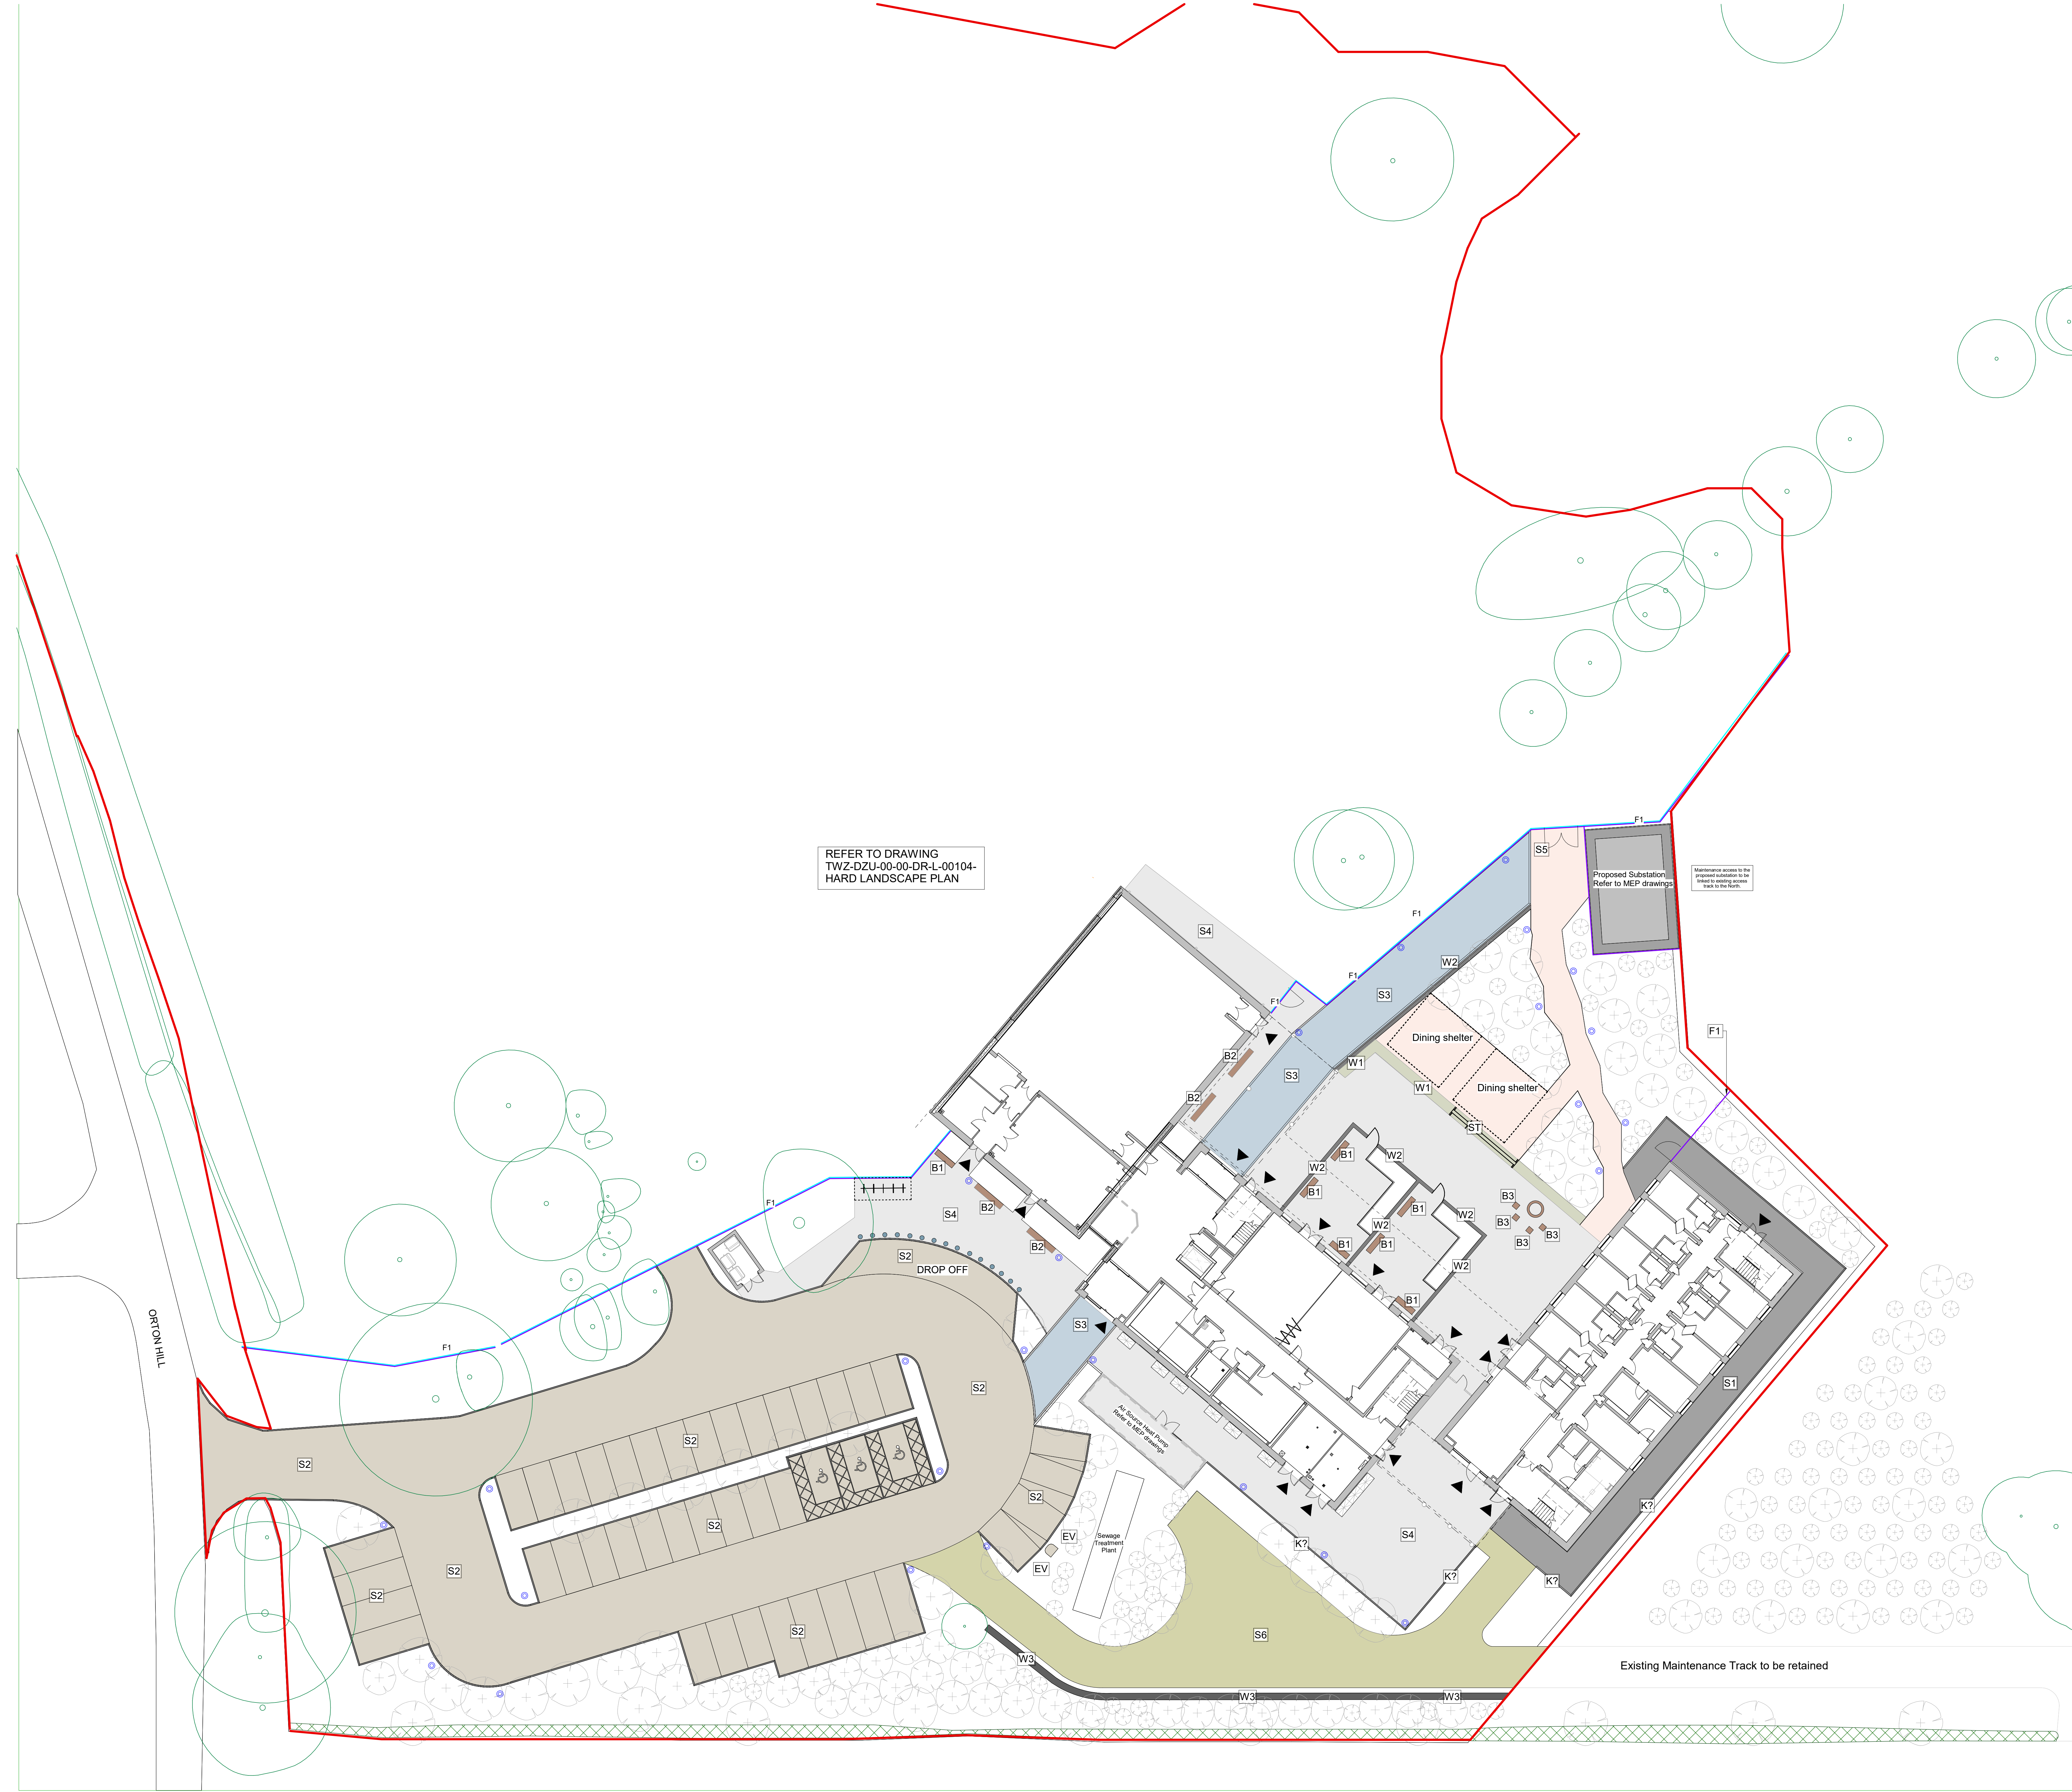

KEY	
	SITE RED LINE BOUNDARY
	DEARADH ZU BOUNDARY LINE
HARD LANDSCAPE	
	S1- PEDESTRIAN GRADE MACADAM - to engineer's details & specification
	S2- PERMEABLE BLOCK PAVING TO CAR PARK & LOADING BAYS - to engineer's details & specification
	S3- LARGE BLOCK PAVING - to front and rear of proposed buildings, laid stretcher bond.
	S4- SMALL BLOCK PAVING - to front and rear entrances of proposed Education building, laid herringbone bond.
	S5- SELF BOUND AGGREGATE - to pathways around the building and linking to the Zoo
	S6- REINFORCED GRASS SYSTEM -to parking and drop off/ loading bay -to Fire Tender and Maintenance Access to engineer's detail & specification
	FIRE PIT WITH CUBE BENCHES to "Teaching Garden" for visitors and residents
	TIMBER TOP BENCHES with steel feet, 2m long
	TIMBER TOP BENCHES with steel feet, 3m long
	DINING SHELTER to "Teaching Garden"
	REFUSE STORE
	CYCLE SHELTER FOR BICYCLE PARKING 5 hoops (space for 10 bicycles)
	BOLLARDS
	BOLLARD LIGHTING to lighting engineer's details & specification
	SEATING WALL WITH BRICK FINISH 450mm height
	BOUNDARY WALL WITH BRICK FINISH to engineer's details
	RETAINING WALL to engineer's details
	SECURE FENCE 1.8m high timber post and chainlink fence to form zoo licence fencing. Refer to Drawing TWZ-DZU-00-00-DR-L-00105- for details.

Notes
Check all dimensions on site. Do not scale from this drawing
Report any discrepancies and emissions to HLM Architects
This Drawing is Copyright ©

Co2	ISSUED FOR PLANNING POST DESIGN DEVELOPMENT - REFER TO ACCOMPANYING DOCUMENT FOR DETAILED CHANGES	15/06/2025	JH
P22	REVISED FOR SECTION 73 APPLICATION	04/12/2024	AC
P20	ISSUE FOR SECTION 73 APPLICATION	25/07/2024	AC
P19	ISSUE FOR PLANNING	05/12/2023	EF
P18	AMENDED STAGE 3 ISSUE	09/11/2023	EF
P15	ISSUE FOR PLANNING	03/10/2023	EF
P17	STAGE 3 ISSUE	20/10/2023	EF
P16	ISSUE FOR PLANNING	06/10/2023	EF
P13	ISSUE FOR PLANNING	29/09/2023	NK

Rev	Description	Date	By
Revisions			Suitability
Project			D2 TENDER

**11-1567-01 Twycross
Zoo**

Client
**Twycross Zoo- East
Midland Zoological
Society LTD**

Title
**Proposed Hard
Landscape Strategy**

Drawing No.	Revision
TWZ-HLM-00-00-DR-L-30800	C02

Scale	Drawn
1 : 200 @A0	AC
Date	Checked
04/12/2024	MC