

SITE SPECIFIC SIZE
3mm ALUMINIUM , FOLDED & WELDED SIGN-TRAY WITH 50mm RETURNS
POWDER COATED RED TO MATCH RAL 3020.

BUILT UP RIM & RETURN 'PHONES 4 U' LOGO SPRAYED RED TO MATCH RAL 3020
WITH INTERNAL WHITE L.E.D. ILLUMINATION.
OPAL FACE PANEL TO ILLUMINATE WITH TRANSLUCENT RED & BLUE VINYL DETAILS.
OPAL POLYCARBONATE BACK LETTER FITTED TO BACKTRAY WITH STAND OFF LOCATORS
INSIDE OF LETTER FINISHED WHITE TO GIVE A HALO ILLUMINATION FROM REAR OF LETTER DURING HOURS OF DARKNESS.

REMAINING PHONE LOGOS APPLIED TO SIGN-TRAY FACE IN LONG TERM SELF ADHESIVE DIGITALLY PRINTED VINYL.
SITE SPECIFIC SIZE.
Scale 1 : 25

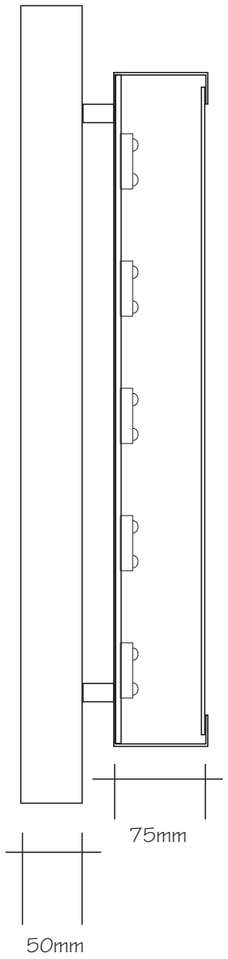

FASCIA DETAIL
Scale 1 : 5

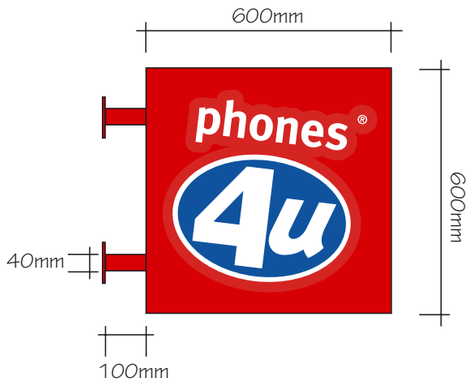

PROJECTING SIGN WITH INTERNAL
FLUORESCENT ILLUMINATION.
Scale 1 : 15

SITE SPECIFIC SIZES
600 x 600mm
750 x 750mm
900 x 900mm

FRET CUT DETAIL
WITH INSET OPAL ACRYLIC
TO FINISH FLUSH WITH TRAY FACE.



PROJECTING SIGN
DETAILS.



VINYL DETAILS
APPLIED TO TRAY FACE.

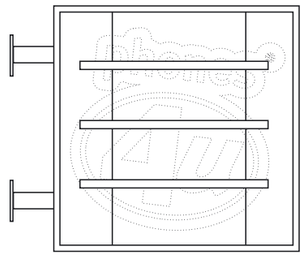

APPROX FLUORESCENT CONFIGURATION
FOR 600 x 600mm PROJECTING SIGN.
SHOWING 3 ROWS OF TUBES

ANY COLOURS SHOWN ARE INDICATIVE ONLY AND ARE NOT TRUE REPRESENTATIONS OF THE FINISHED PRODUCT

THIS DRAWING IS THE PROPERTY OF CHRIS BENSON SIGNS LIMITED COPYRIGHT IS RESERVED BY THEM AND IS ISSUED ON THE CONDITION THAT IT IS NOT COPIED OR DISCLOSED BY OR TO ANY UNAUTHORISED PERSONS WITHOUT PRIOR CONSENT IN WRITING OF CHRIS BENSON SIGNS LIMITED.

96 - 98 GREAT HOWARD STREET,
LIVERPOOL, L3 7AX

CLIENT	JOB			
PHONES 4 U	GENERIC SITE			
DATE	SCALE	DRAWN	REV.	DWG No.
01 . 06 . 2011	AS SHOWN @ A3	J.B.	01-24.06.11	17682

Tel: 0151-298 1567 • Fax: 0151-298 1568 • Web site: www.benson-signs.co.uk • E-mail: info@benson-signs.co.uk • ISDN: 0151-207 1154

BENSON SIGNS