


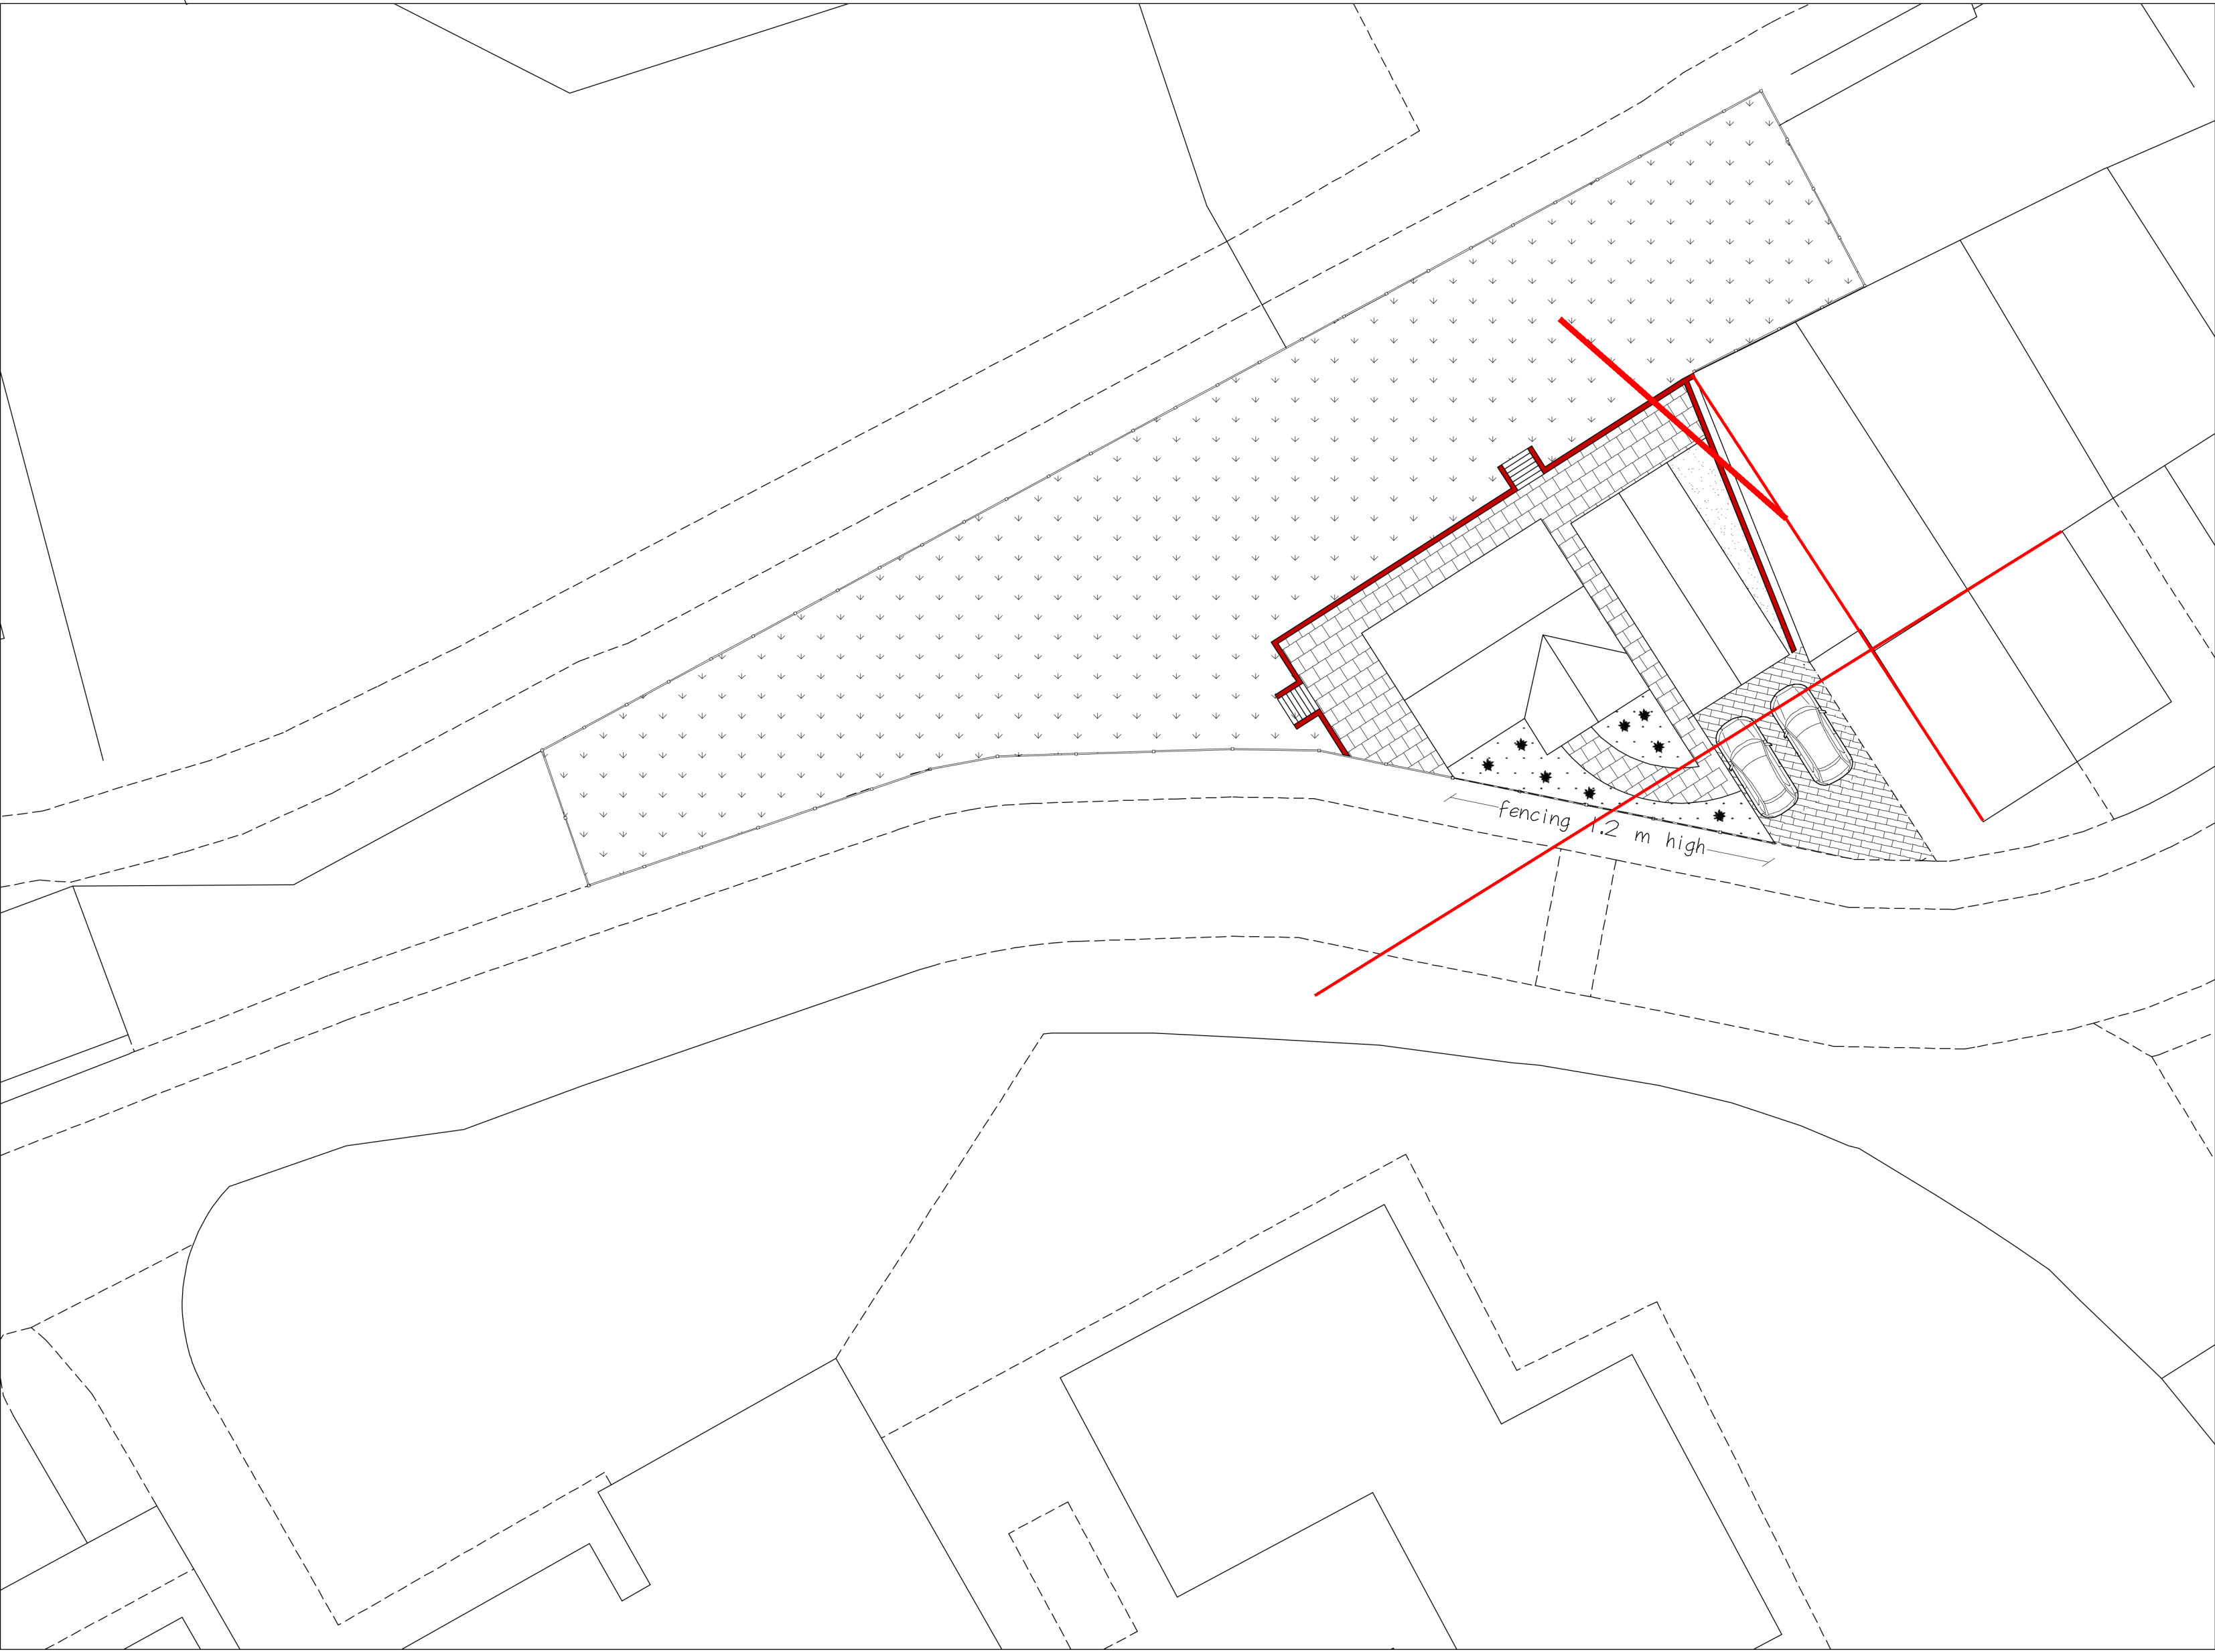

KEY

- Gravel Maintenance Strip
- Concrete Block Pavers To Driveways
- Concrete Slab Paving To Patios And Paths
- Areas Reinstated To Grass,
Grass seed to be sown between
1st March and 1st May
Turf to be laid at any time
- Close Boarded Fencing all 1.8 Metres High
unless specified otherwise
- Retaining Wall
- Proposed planting area

CLIENT
Paul Cheater

JOB TITLE
**Land To The Rear Of
Convent Lodge
Convent Drive
Stoke Golding
Nuneaton
CV13 6JF**

DRAWING TITLE
**Proposed
New Dwelling
And Garage
Site Layout**

SCALE	SHEET	DATE	DRAWN BY
1:200	A2	Feb 2023	A Moore

ANDREW MOORE
ARCHITECTURAL SERVICES
Tel; 07973397765
Email;andrewmoore@workmail.com

DRG NO	SHEET NO
1597	2