

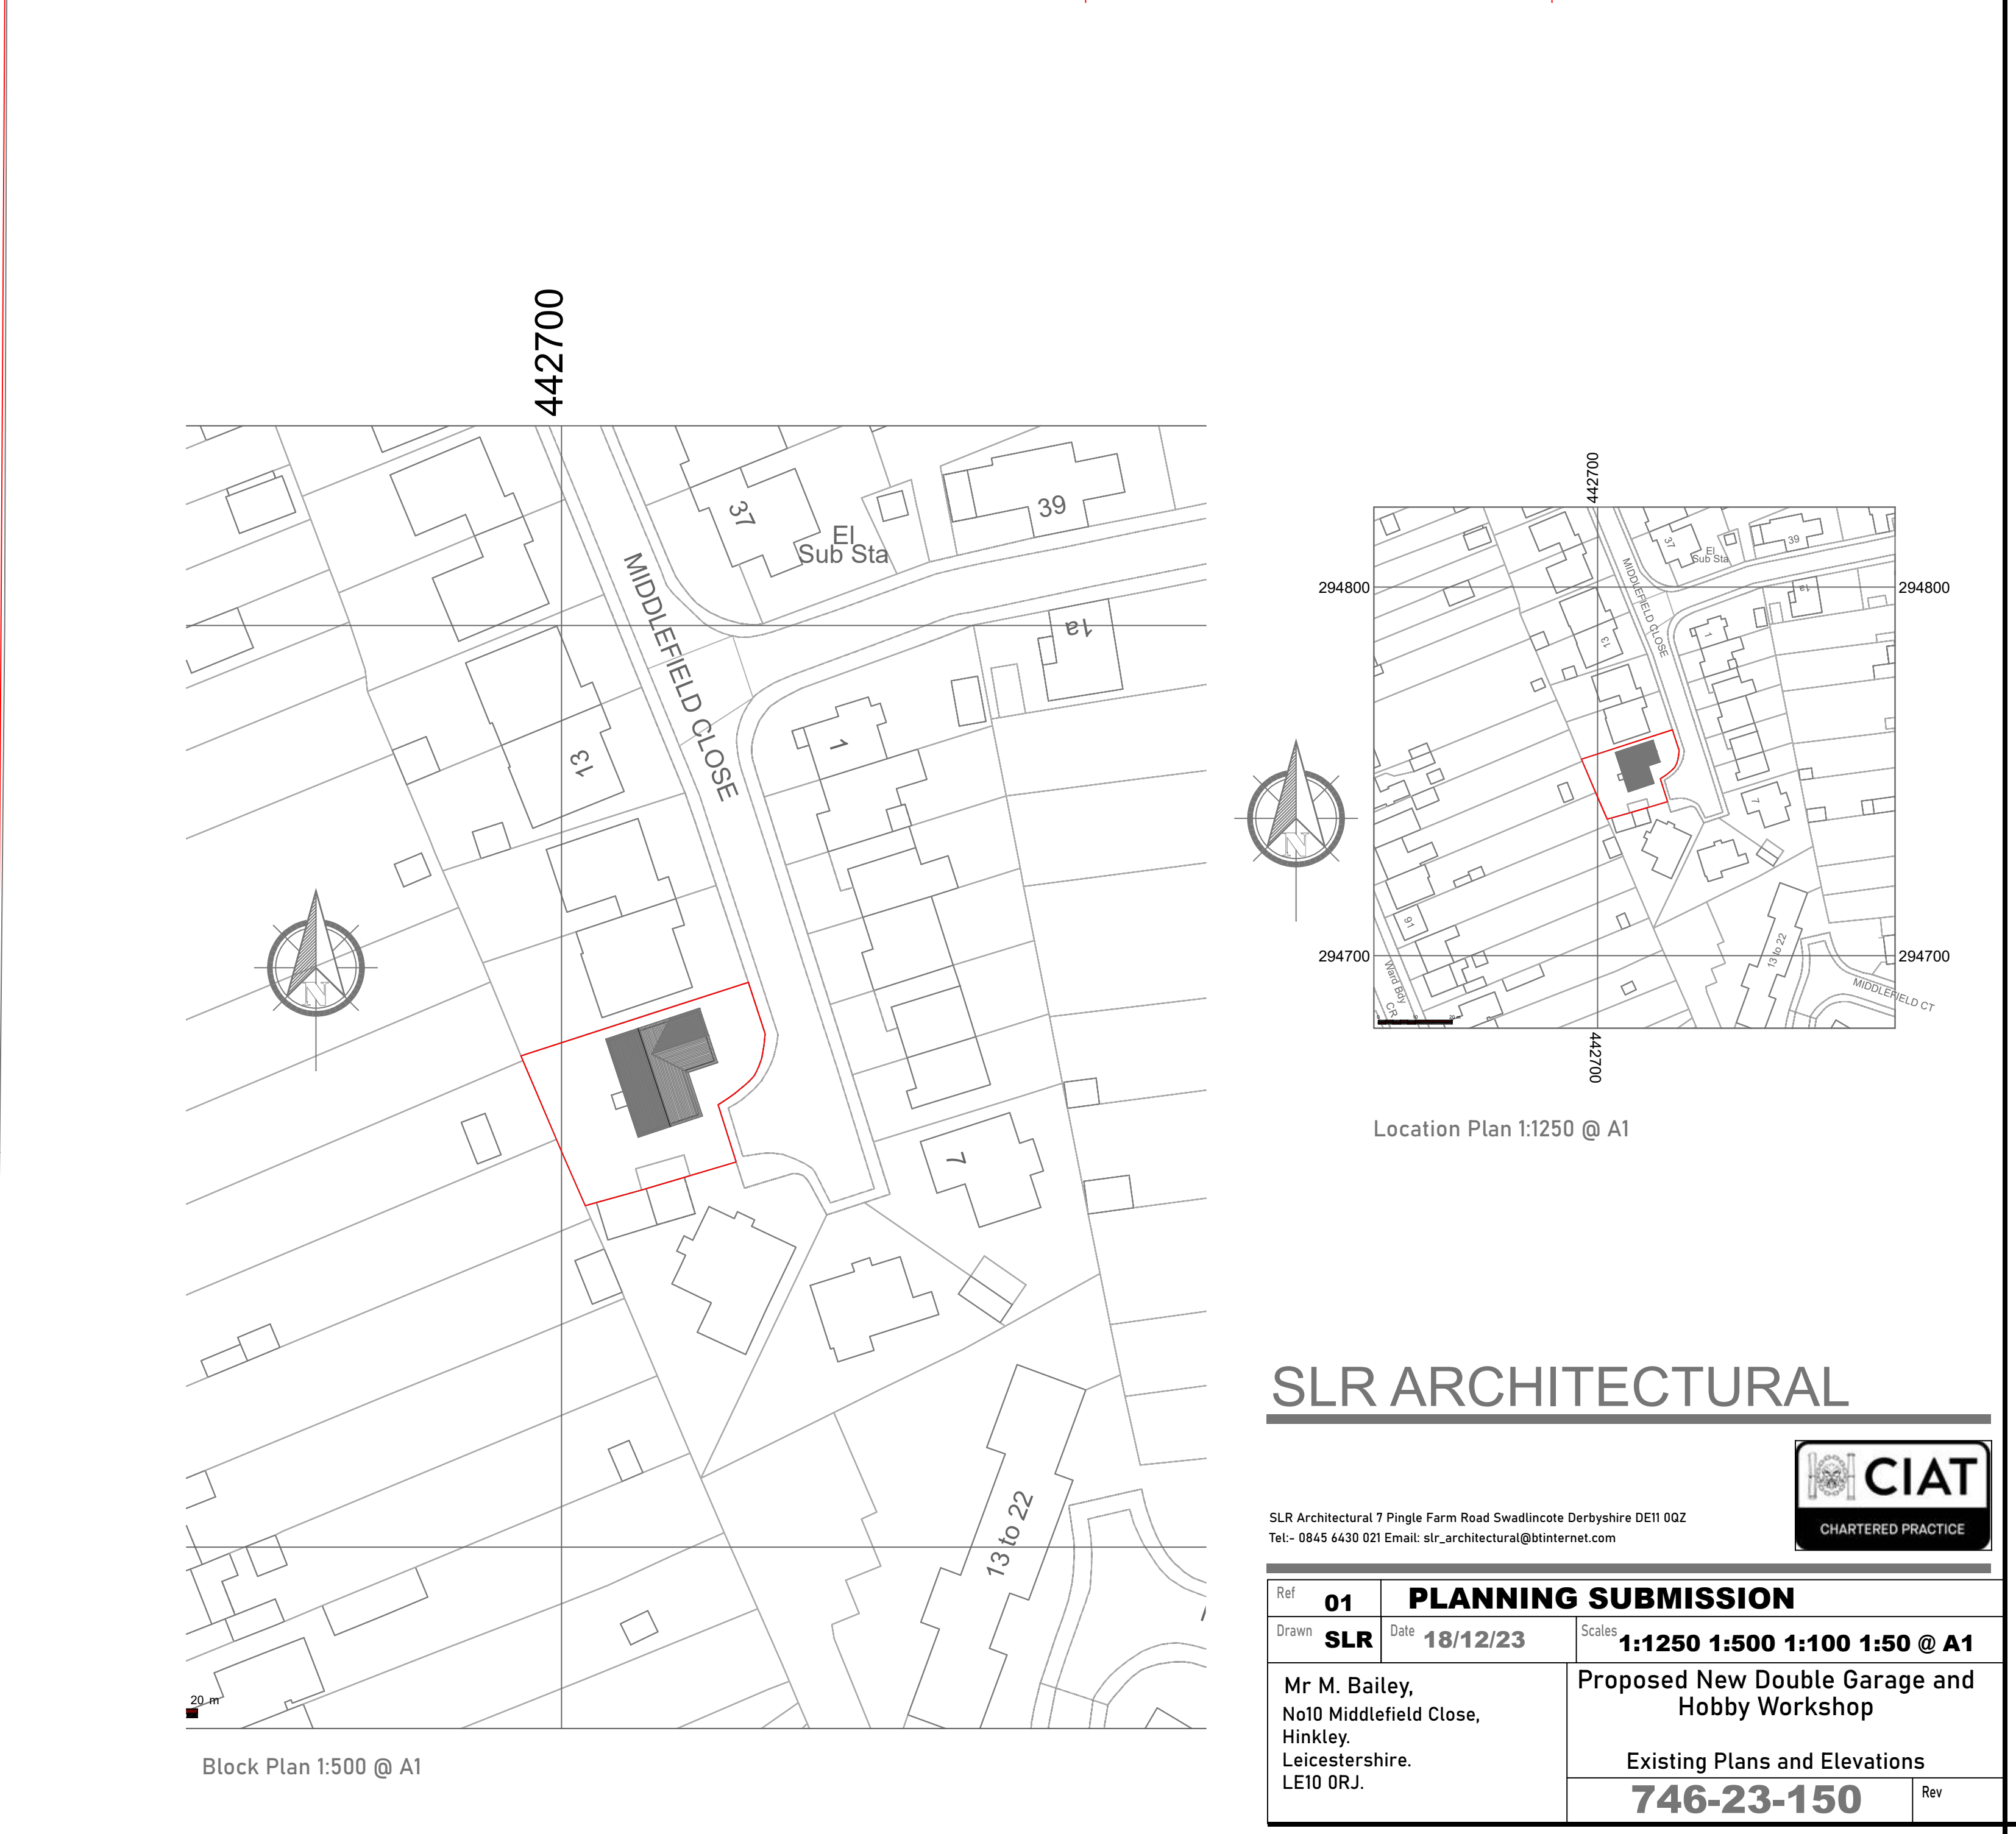
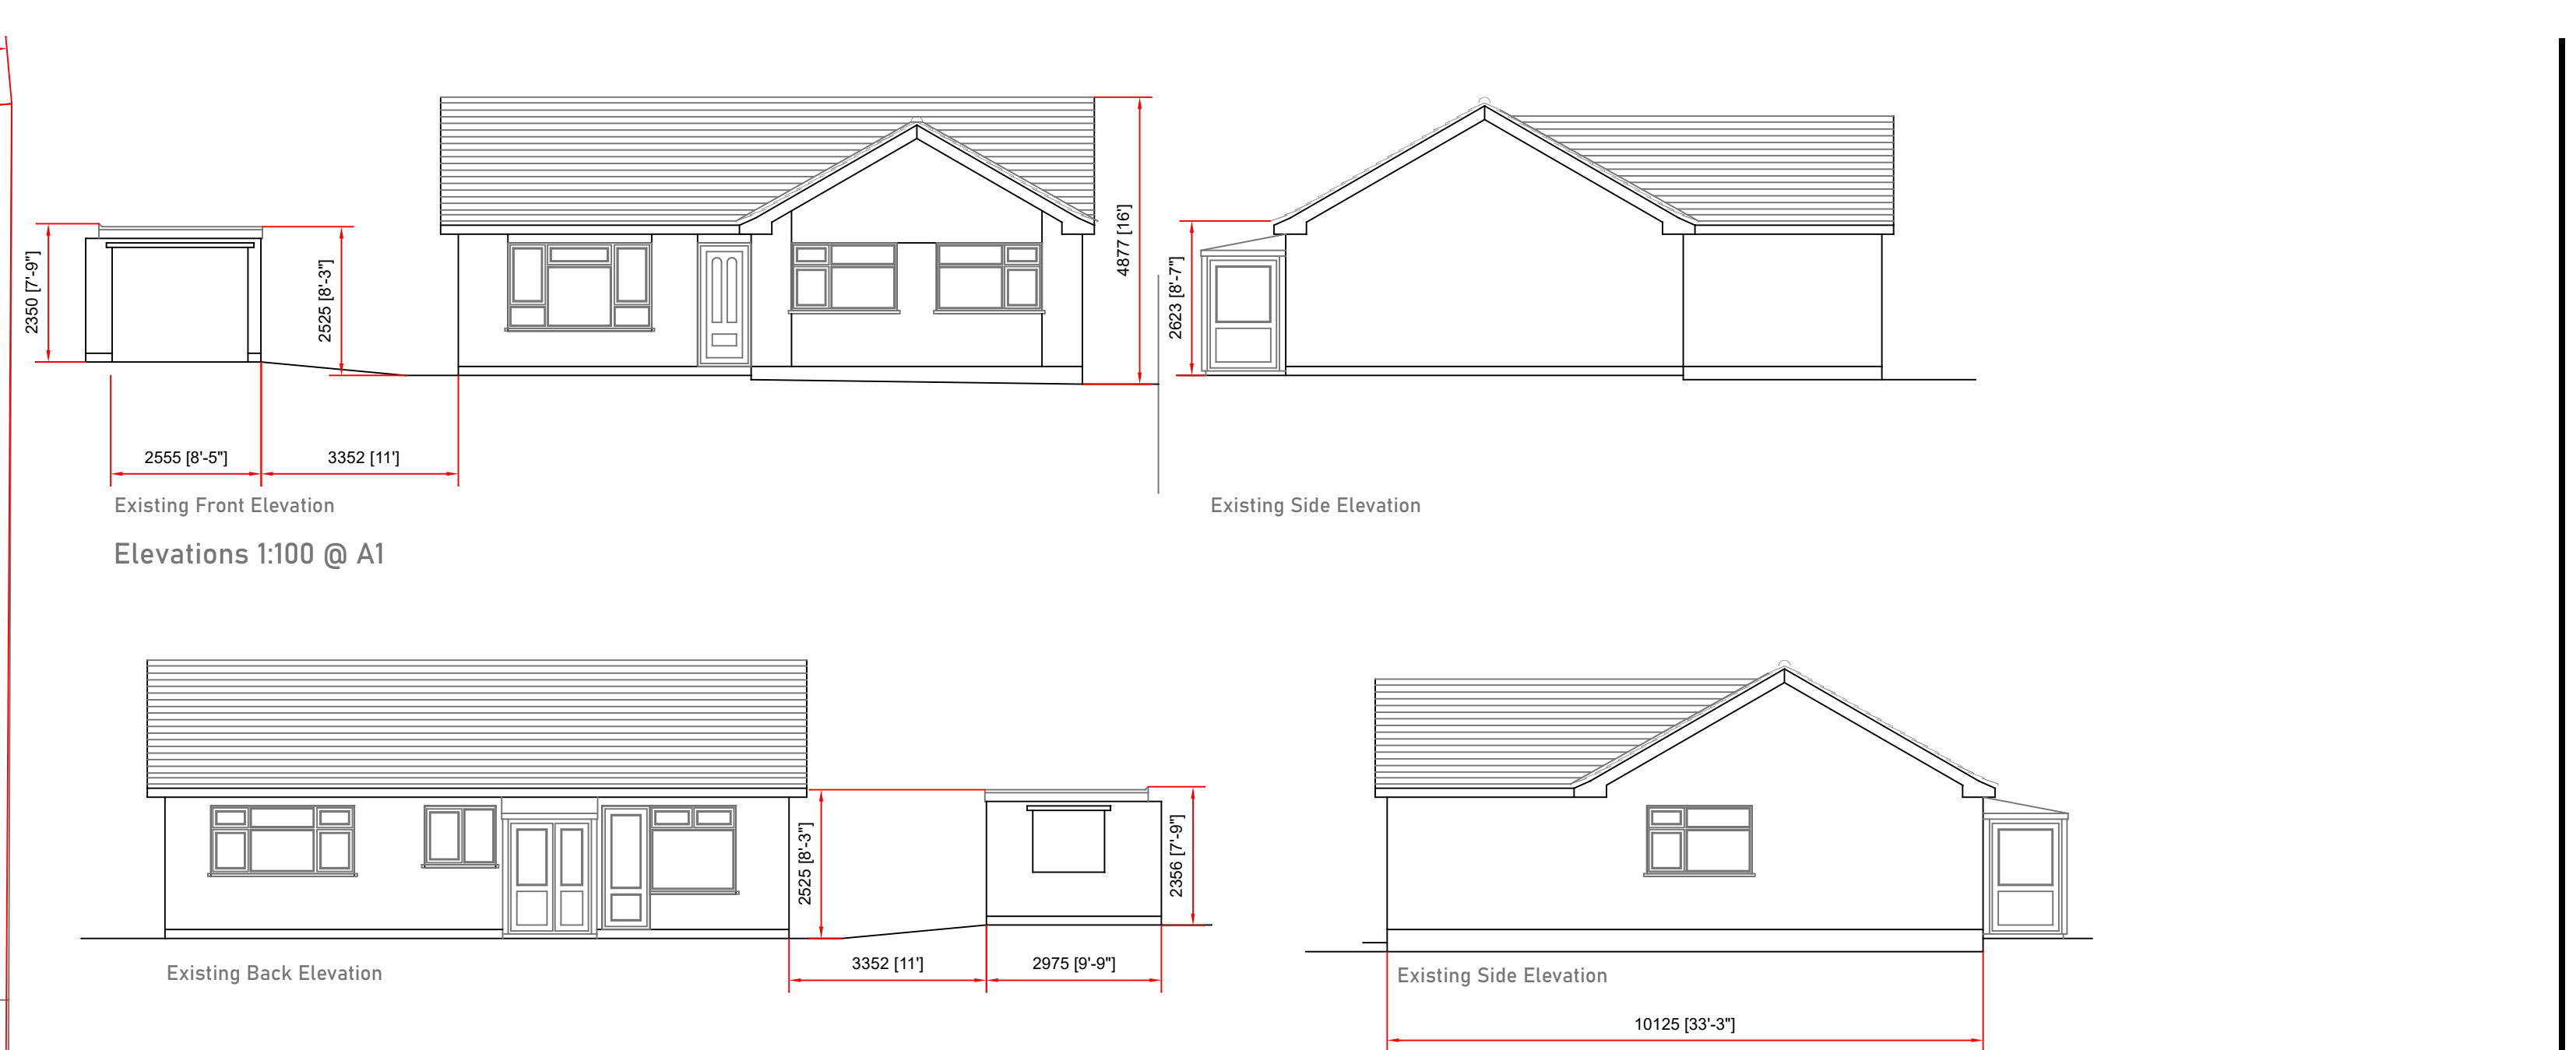


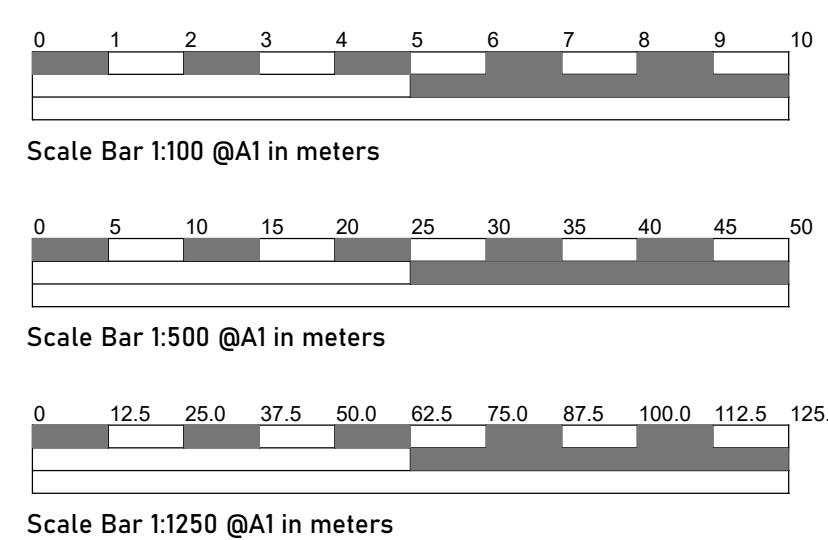

SLR ARCHITECTURAL

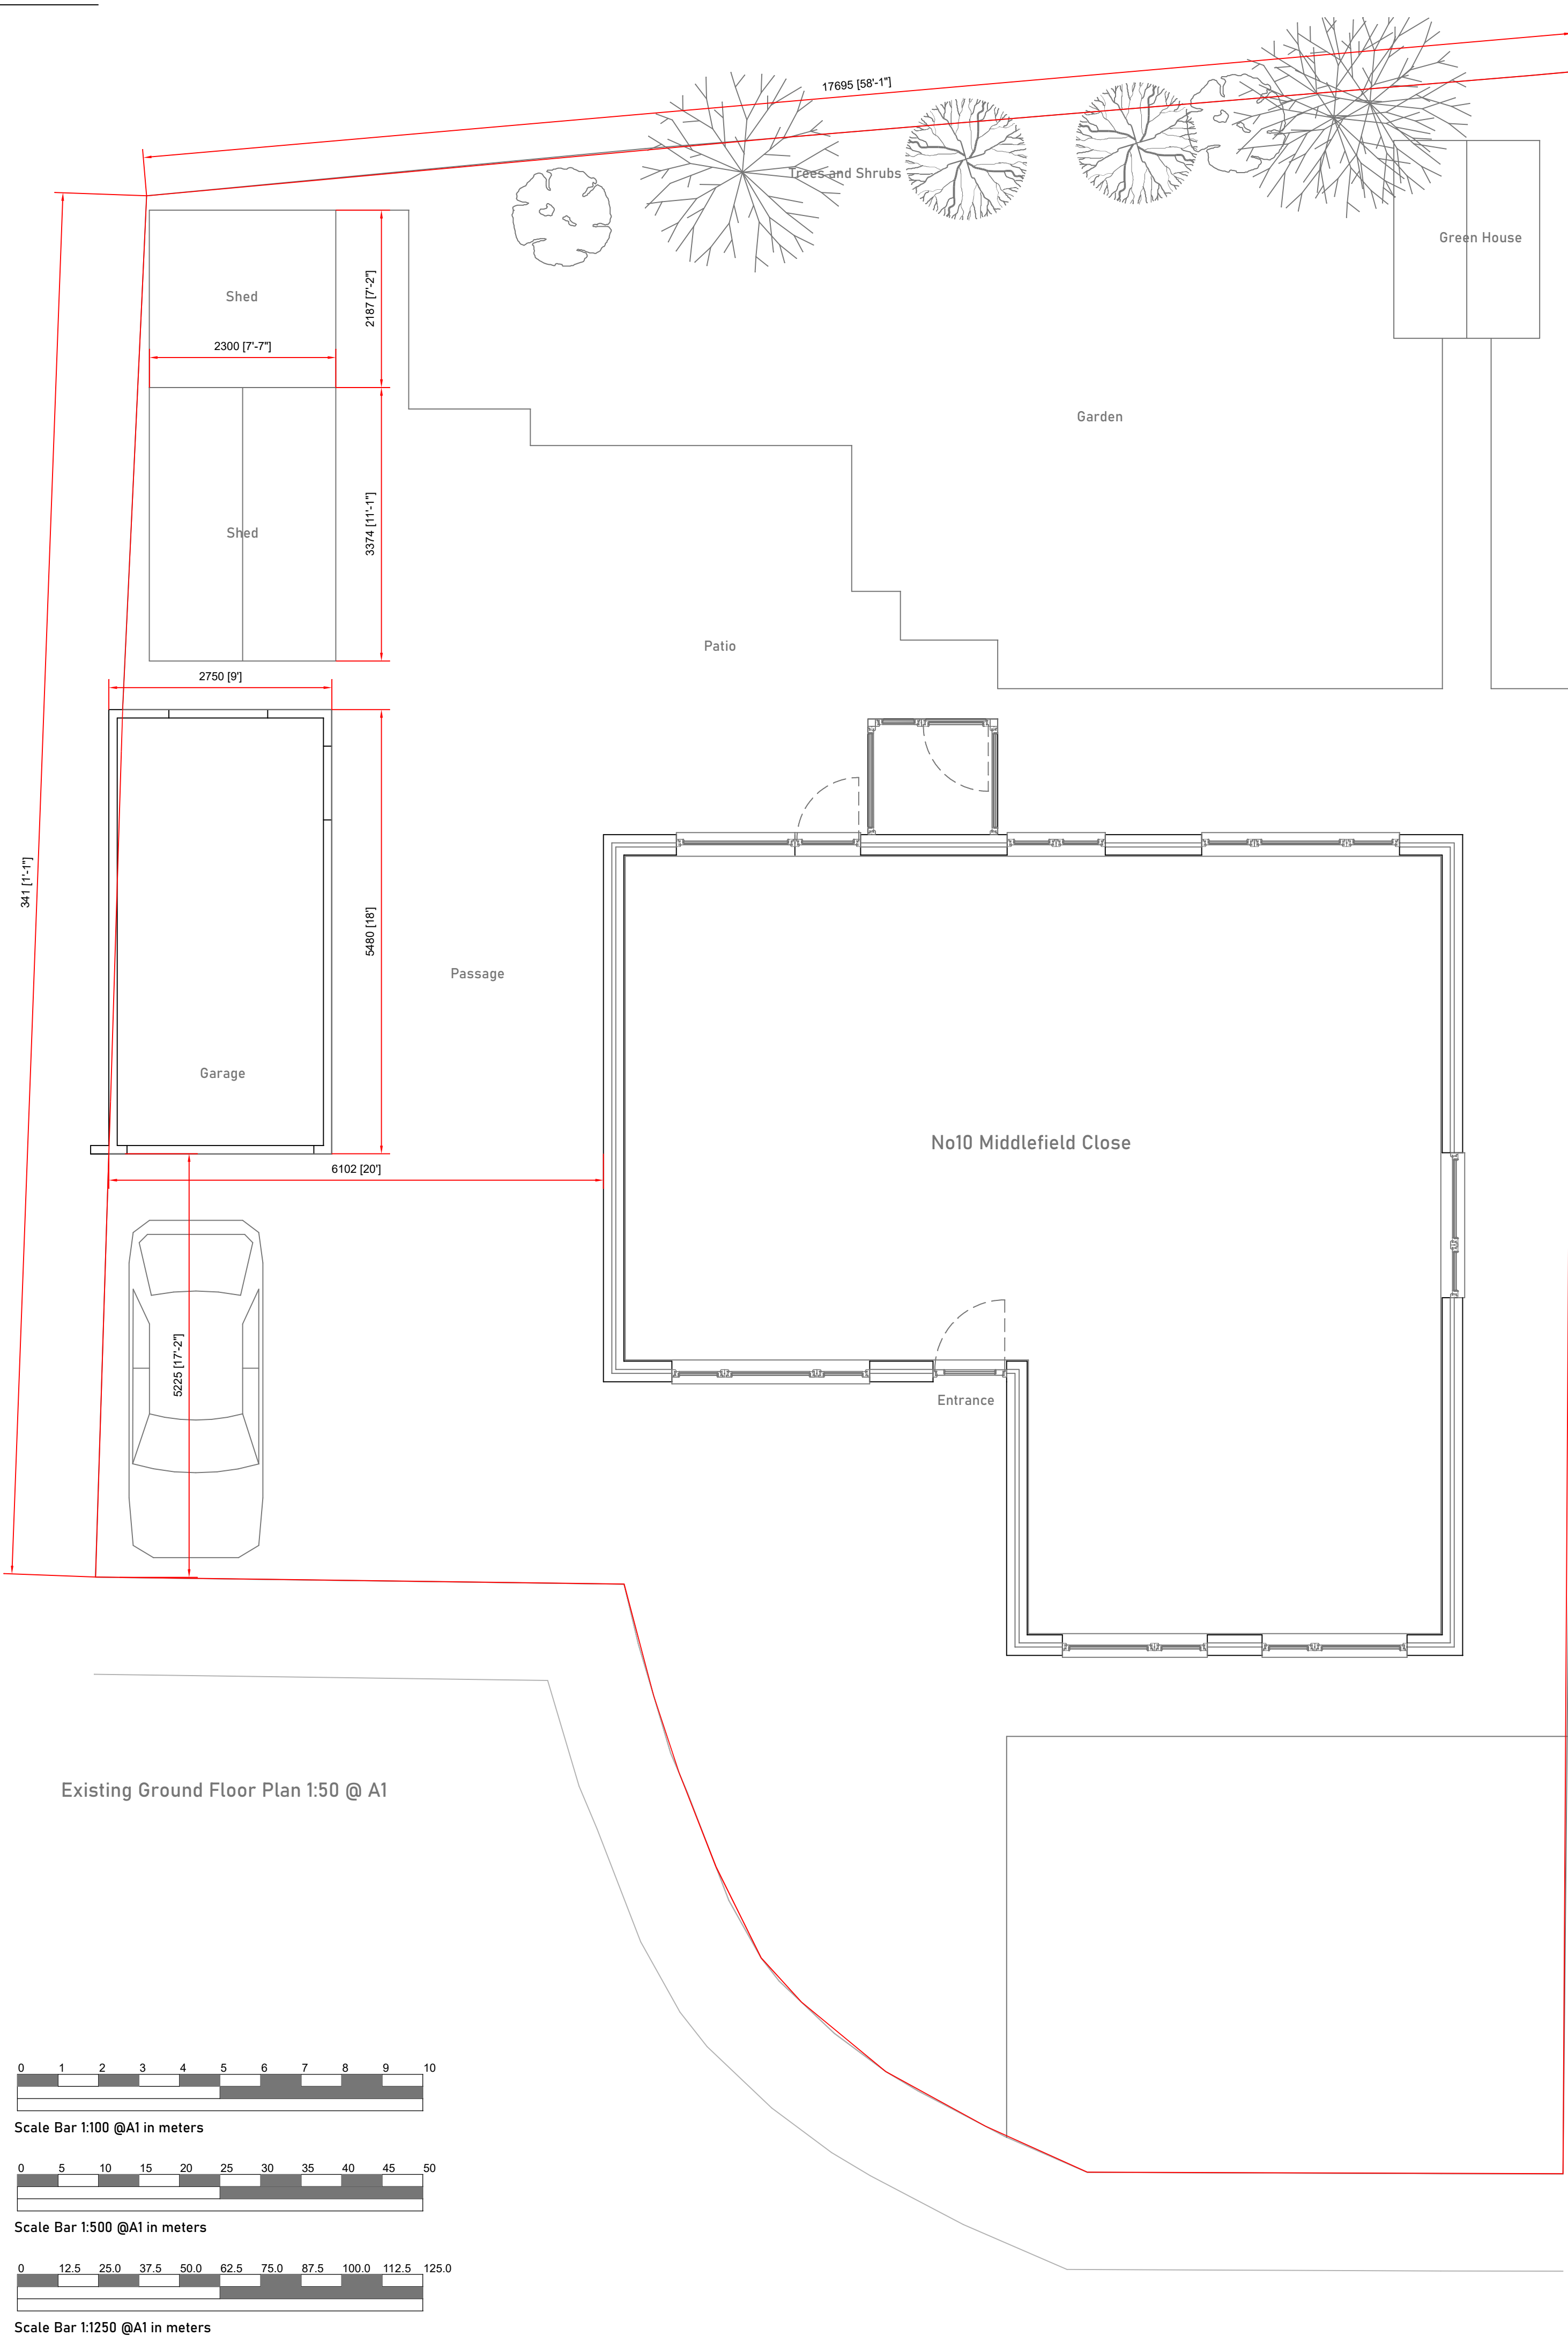

CIAT
CHARTERED PRACTICE

SLR Architectural 7 Pingle Farm Road Swadincote Derbyshire DE11 0QZ
Tel:- 0845 6430 021 Email: slr_architectural@btinternet.com

Ref	01	PLANNING SUBMISSION	
Drawn	SLR	Date	18/12/23
		Scales	1:1250 1:500 1:100 1:50 @ A1
Mr M. Bailey, No10 Middlefield Close, Hinkley, Leicestershire. LE10 0RJ.		Proposed New Double Garage and Hobby Workshop	
		Existing Plans and Elevations	
		746-23-150	
		Rev	