

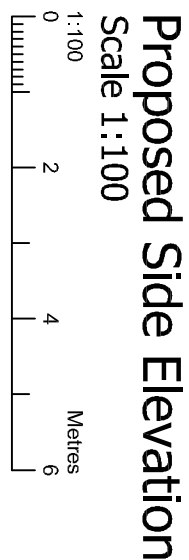
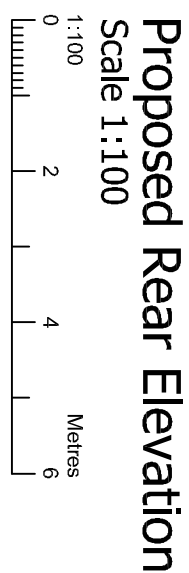
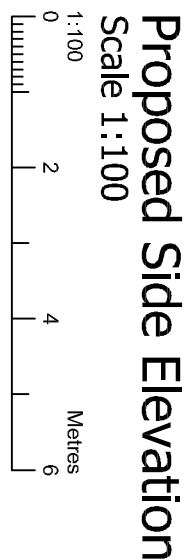
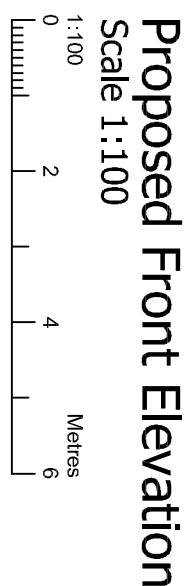


PROPOSED EXTENSIONS AND ALTERATIONS ~ 65A NEWBOLD ROAD ~ BARLESTONE ~ NUNEATON ~ WARWICKSHIRE

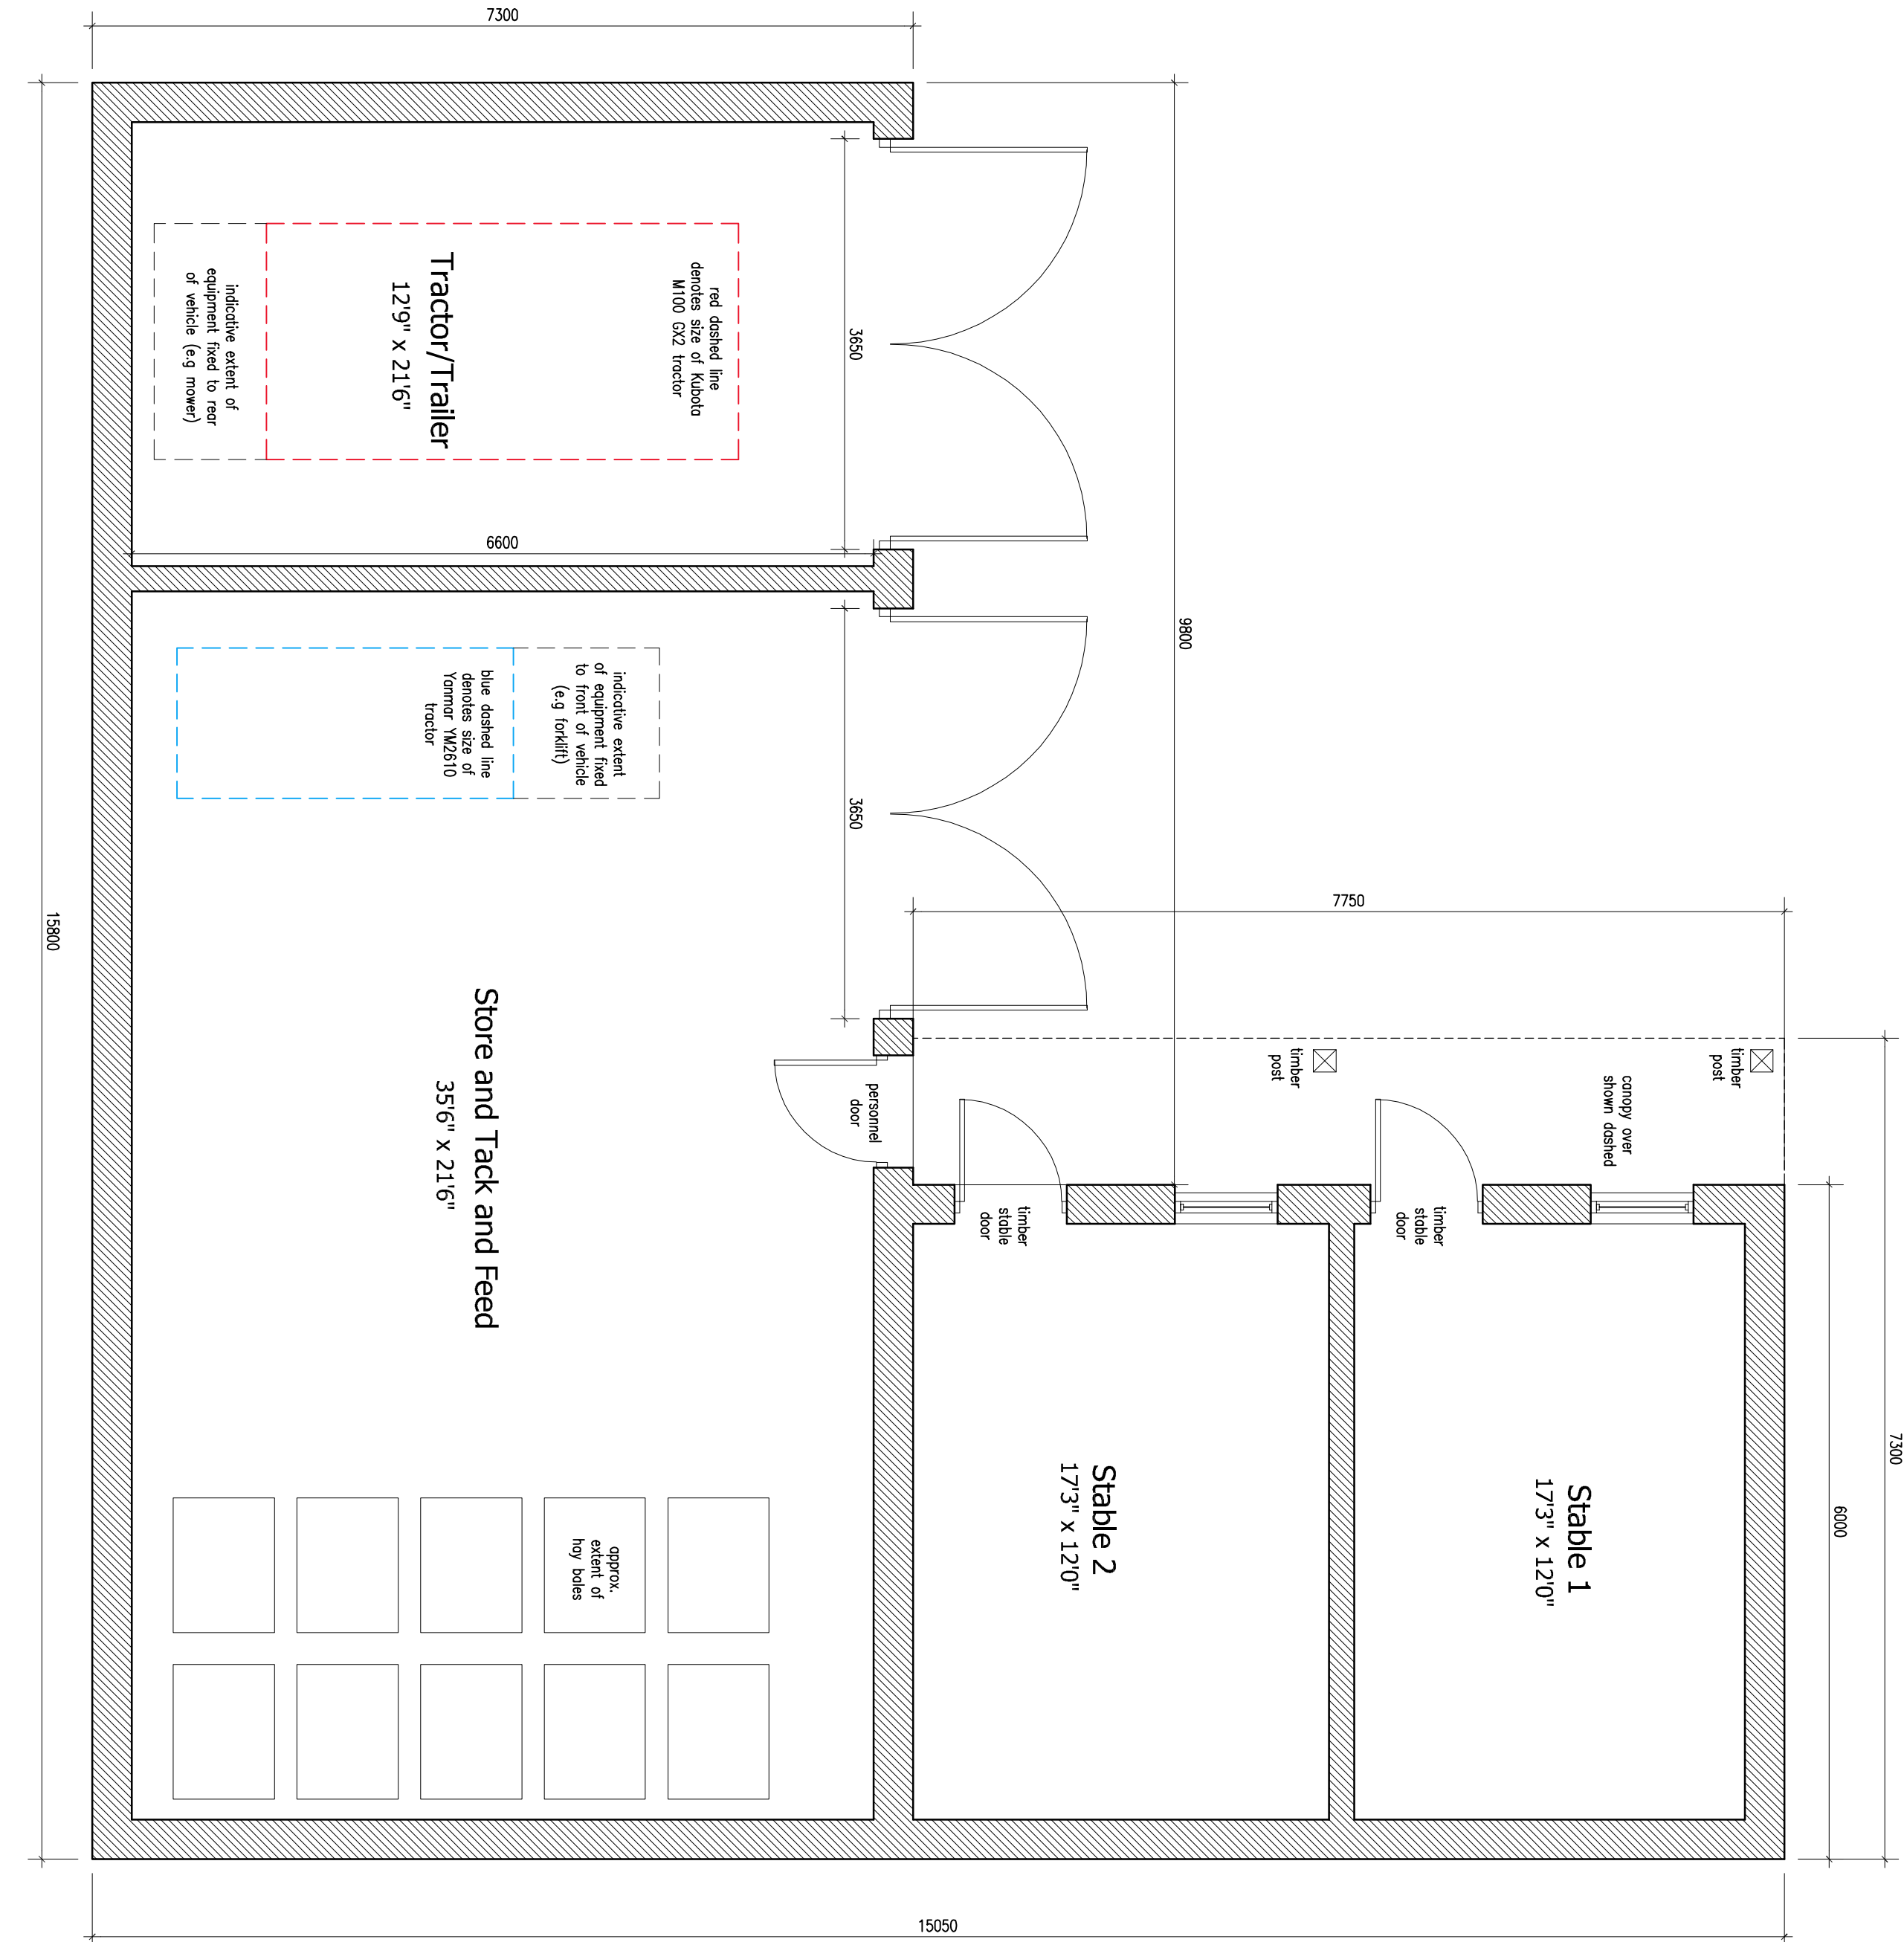

- Timber cladding
- Timber doors and windows
- Metal roof covering

VEHICLES/MATERIALS FOR STORAGE:

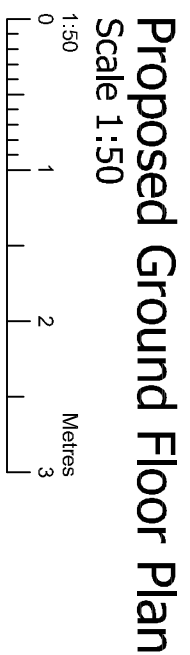

D	Planning Amendments	09.10.2022
C	Planning Amendments	13.09.2022
B	Planning Amendments	07.08.2022
Revisions:	A	13.04.2022

Figured dimensions must be taken in preference to scaled dimensions and any discrepancies are to be referred to David Granger Architectural Design Limited. Contractors, subcontractors and suppliers must verify all dimensions on site before commencing any work or making any working drawings. All drawings are copyright of David Granger Architectural Design Limited. Ordnance Survey Data. © Crown Copyright. All rights reserved. Licence No. AR100020429. Landmark Ref. U103816



DAVID GRANGER
ARCHITECTURAL DESIGN LIMITED

Project
Proposed Extensions & Alterations
65A Newbold Road
Barlstone, Nuneaton
Warwickshire

Drawing Title
Detailed Planning Proposals
Sheet 2 of 2

Mr A. Gibson

11.26/9.23 D

Date
October 2021
Drawn by
SM

Scale (A1 Size)
As Shown
Checked by
SM

The Old Cottage Hospital, Leicester Road,
Ashby-de-la-Zouch, Leicestershire, LE65 1DE