


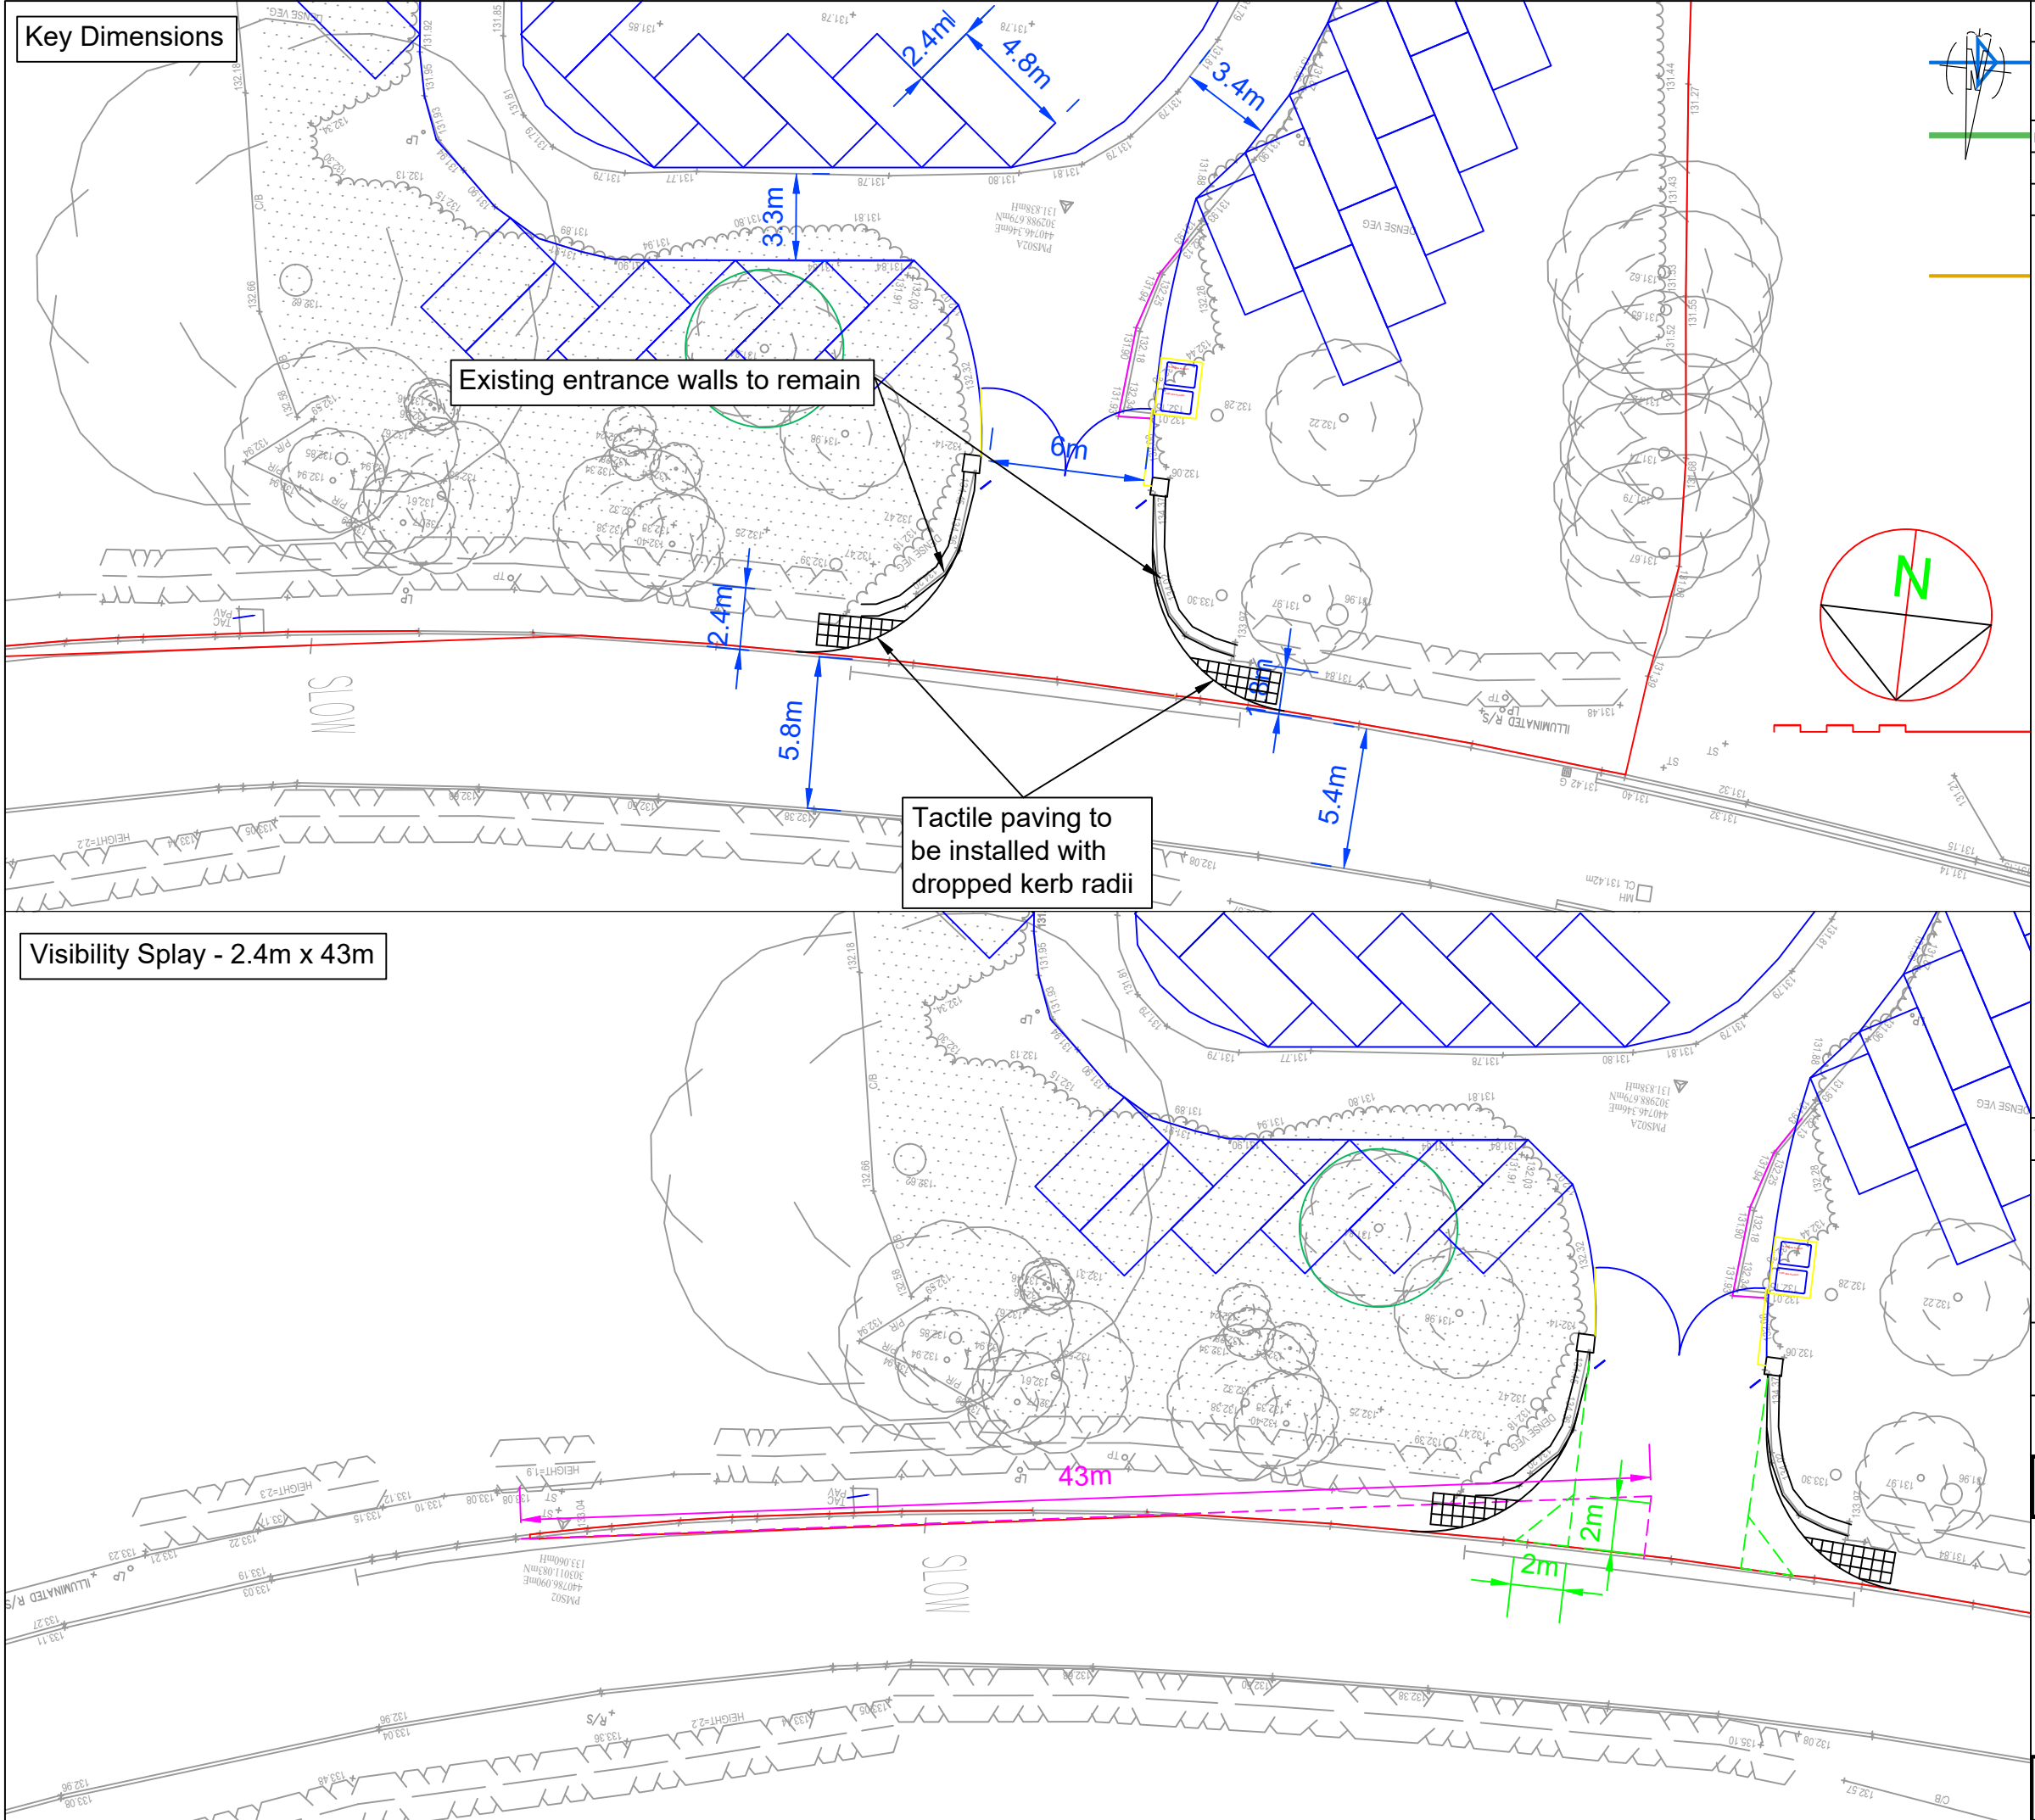

Key Dimensions		Date of 1st Issue 28/06/23	Description REVISION B	Drawn by AS	Checked by AS
REVISIONS					
Mark	Revision	Drawn	Date	Chkd	
A	Drop off/waiting area added and additional vehicle tracking	AS	11/09/23	JM	
B	Dropped kerbed radii & tactile paving added at request of LHA	AS	13/10/23	JM	
Key: Topographical survey Site boundary Key dimensions Visibility splay 2m x 2m pedestrian visibility splay					
Notes: 1. Drawing based on topographical survey and design provided by Space Architecture. 2. No changes to existing kerblines are proposed. 3. Entrance walls to be retained and pillars to be widened to 6m access width. 4. Visibility splays based on 30mph signed speed.					
A3 SCALE 1:250					
Drawing Title The Old Rectory, Market Bosworth Transport Assessment General Arrangement & Vehicle Tracking Sheet 1 of 6					
Architect					
Drawing Status Planning					
27 Park Street Leamington Spa CV32 4QN E: info@ttc-transportplanning.com ttc the transportation consultancy					
Drawing Number 210777-01					Revision B

Notes:

1.

Drawing based on topographical survey and design provided by Space Architecture.

2.

No changes to existing kerblines are proposed.

3.

Entrance walls to be retained and pillars to be widened to 6m access width.

4.

Visibility splays based on 30mph signed speed.A3 SCALE
1:250Drawing Title
The Old Rectory, Market Bosworth
Transport Assessment
General Arrangement & Vehicle Tracking
Sheet 1 of 6

Architect



Drawing Status
Planning

27 Park Street
Leamington Spa
CV32 4QN
E: info@ttc-transportplanning.com

ttc

the transportation consultancy

Drawing Number
210777-01Revision
B

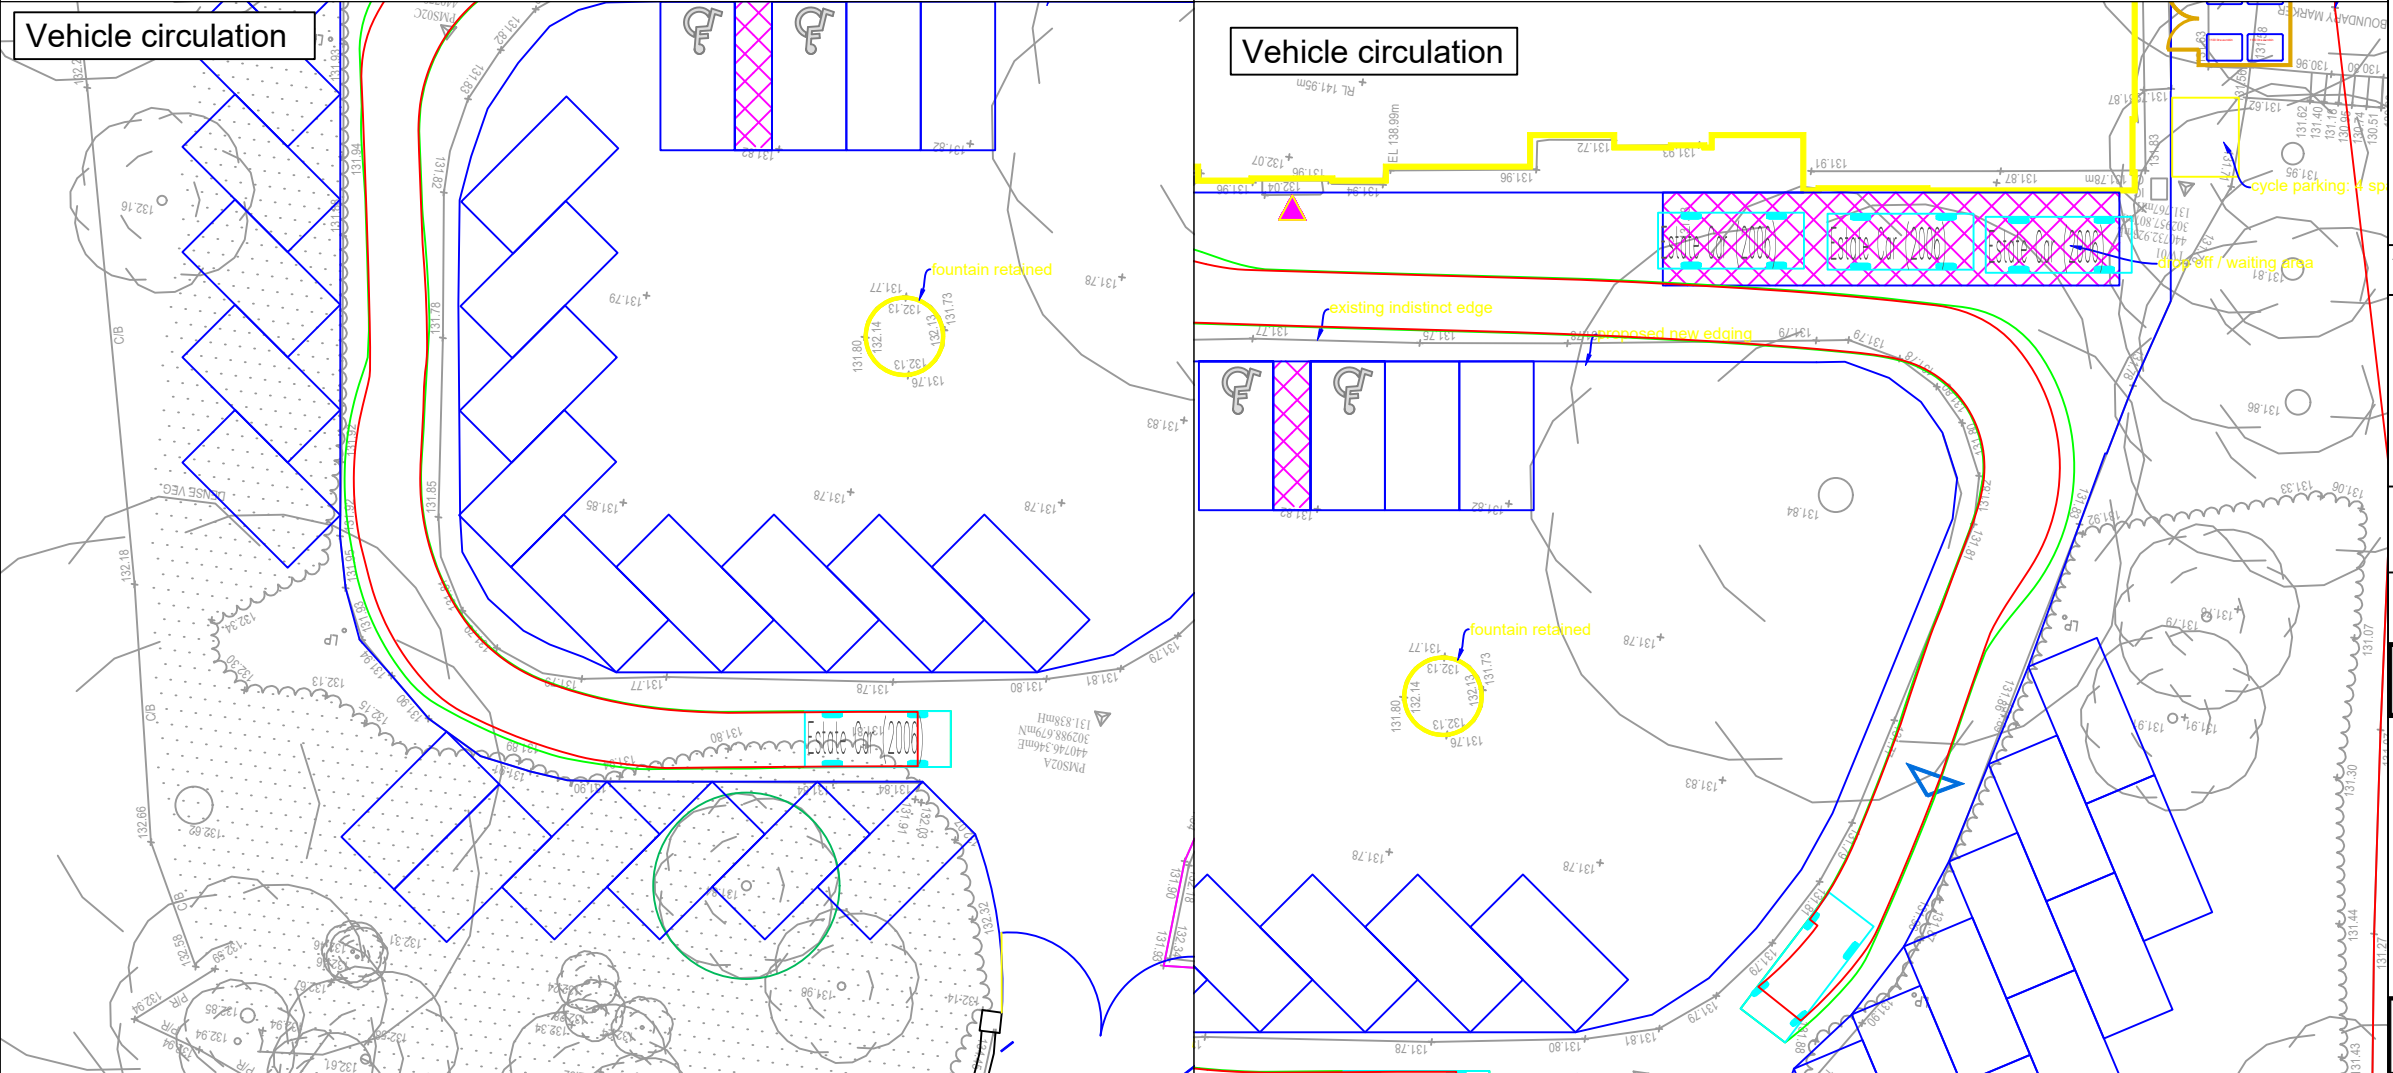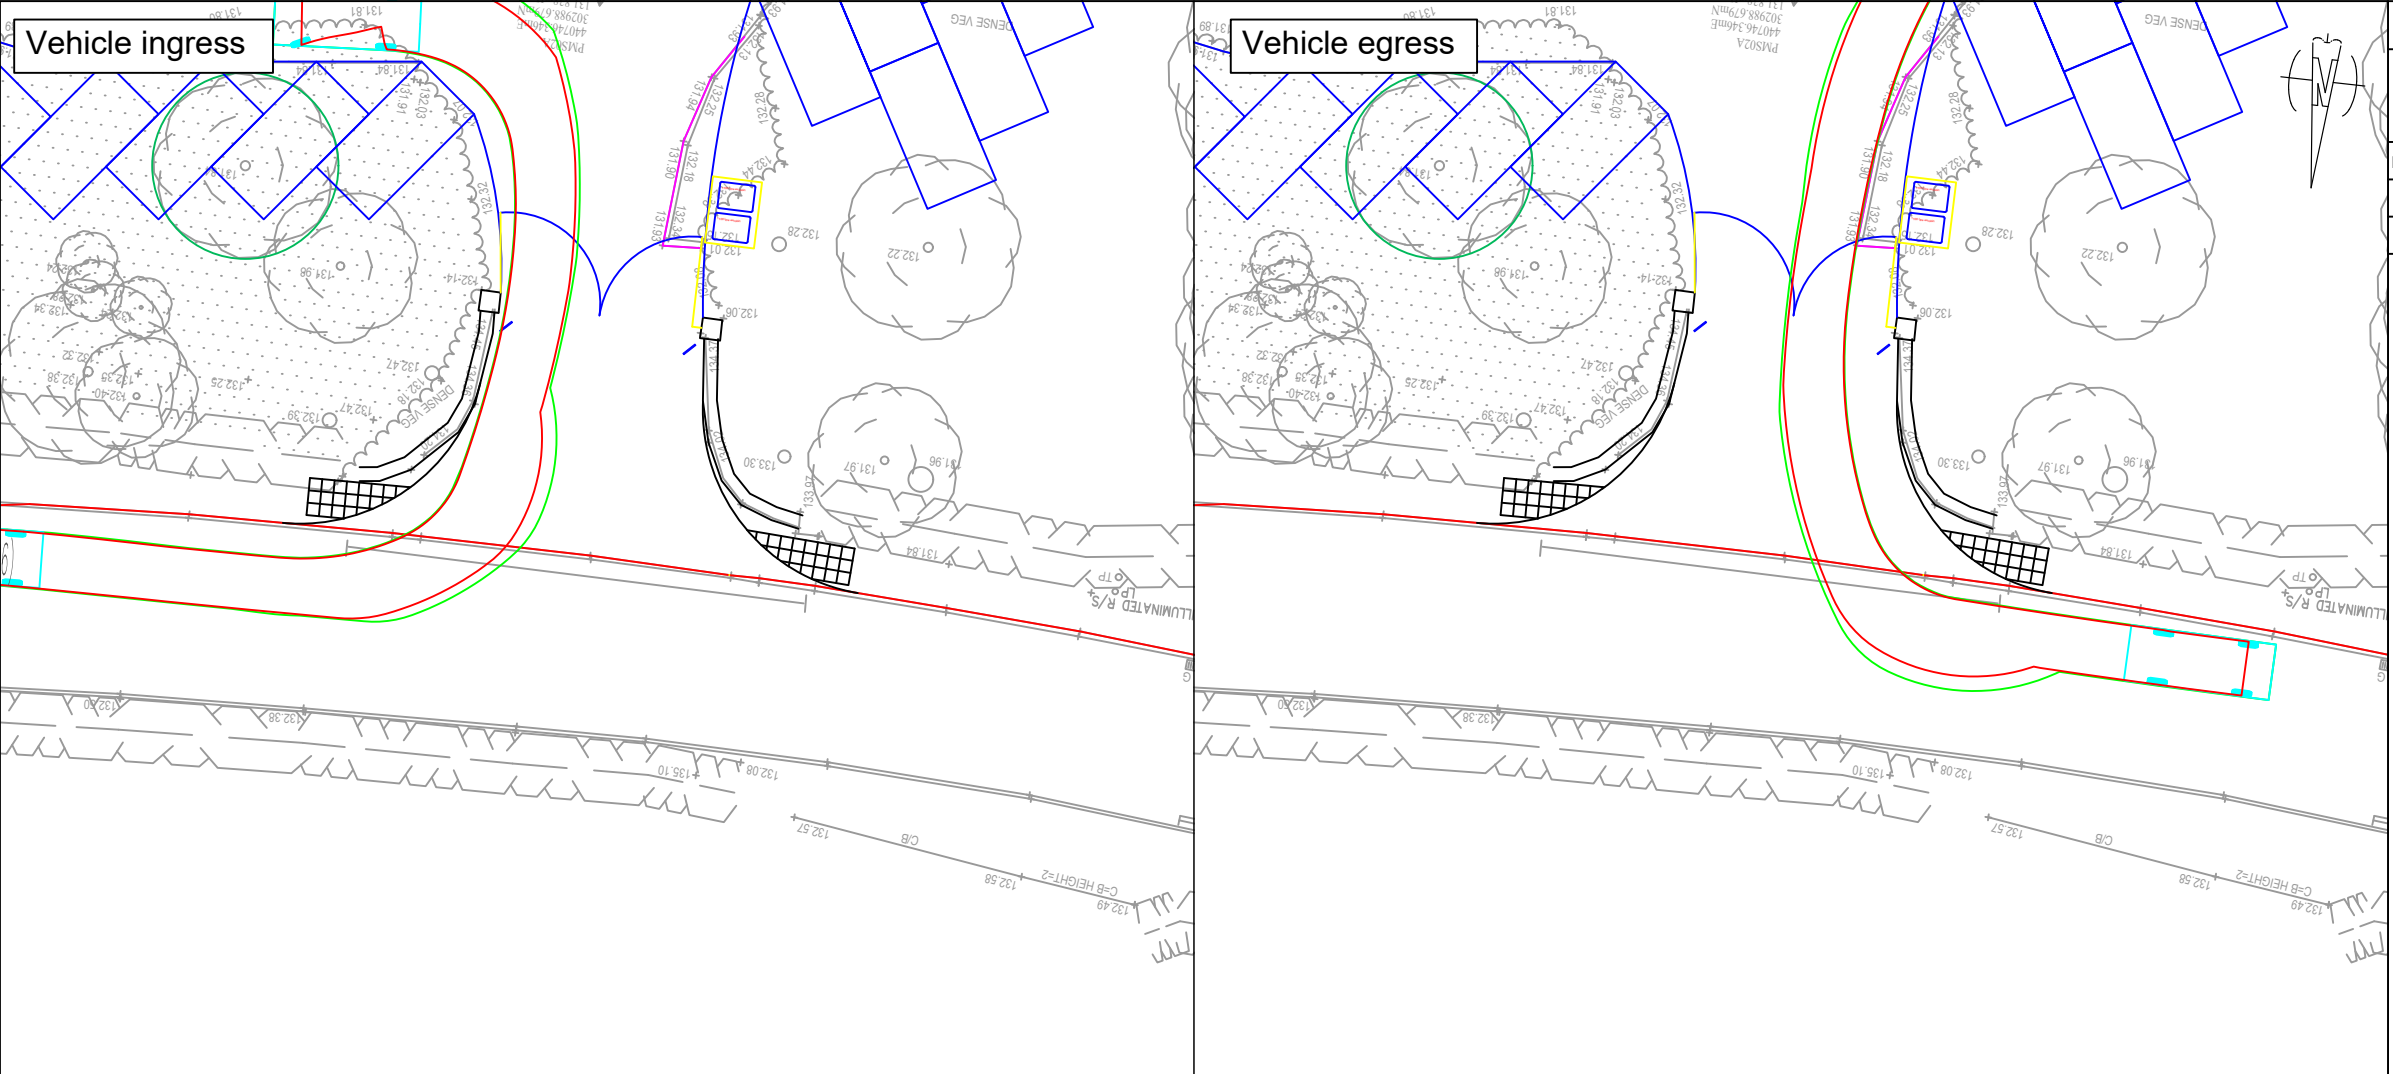

Date of 1st Issue
28/06/23

Description
REVISION B

Drawn by
AS

Checked by
AS

REVISIONS

Mark	Revision	Drawn	Date	Chkd
A	Drop off/waiting area added and additional vehicle tracking	AS	11/09/23	JM
B	Dropped kerbed radii & tactile paving added at request of LHA	AS	13/10/23	JM

Key:

Topographical survey

Site boundary

Vehicle wheelbase

Vehicle body

4.71

Estate Car (2006)

Overall Length

Overall Width

Overall Body Height

Min Body Ground Clearance

Max Track Width

Lock to lock time

Kerb to Kerb Turning Radius

4.710m

1.804m

1.442m

0.207m

1.756m

4.00s

5.950m

A3 SCALE
1:250Drawing Title
The Old Rectory, Market Bosworth
Transport Assessment
General Arrangement & Vehicle Tracking
Sheet 2 of 6

Architect





Drawing Status
Planning

27 Park Street
Leamington Spa
CV32 4QN
E: info@ttc-transportplanning.com

ttc

the
transportation
consultancy

Drawing Number
210777-01Revision
B

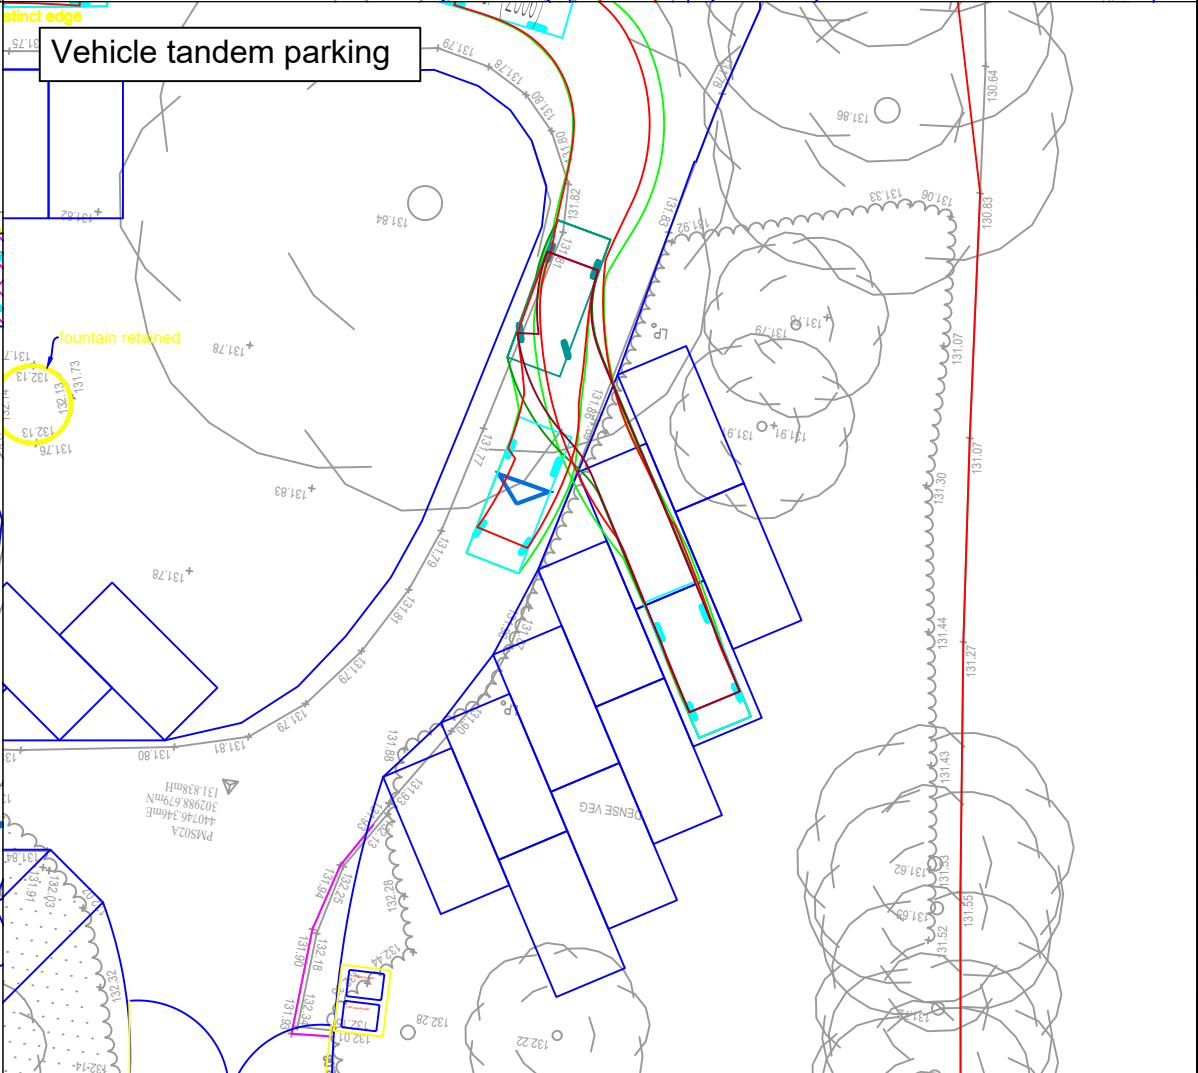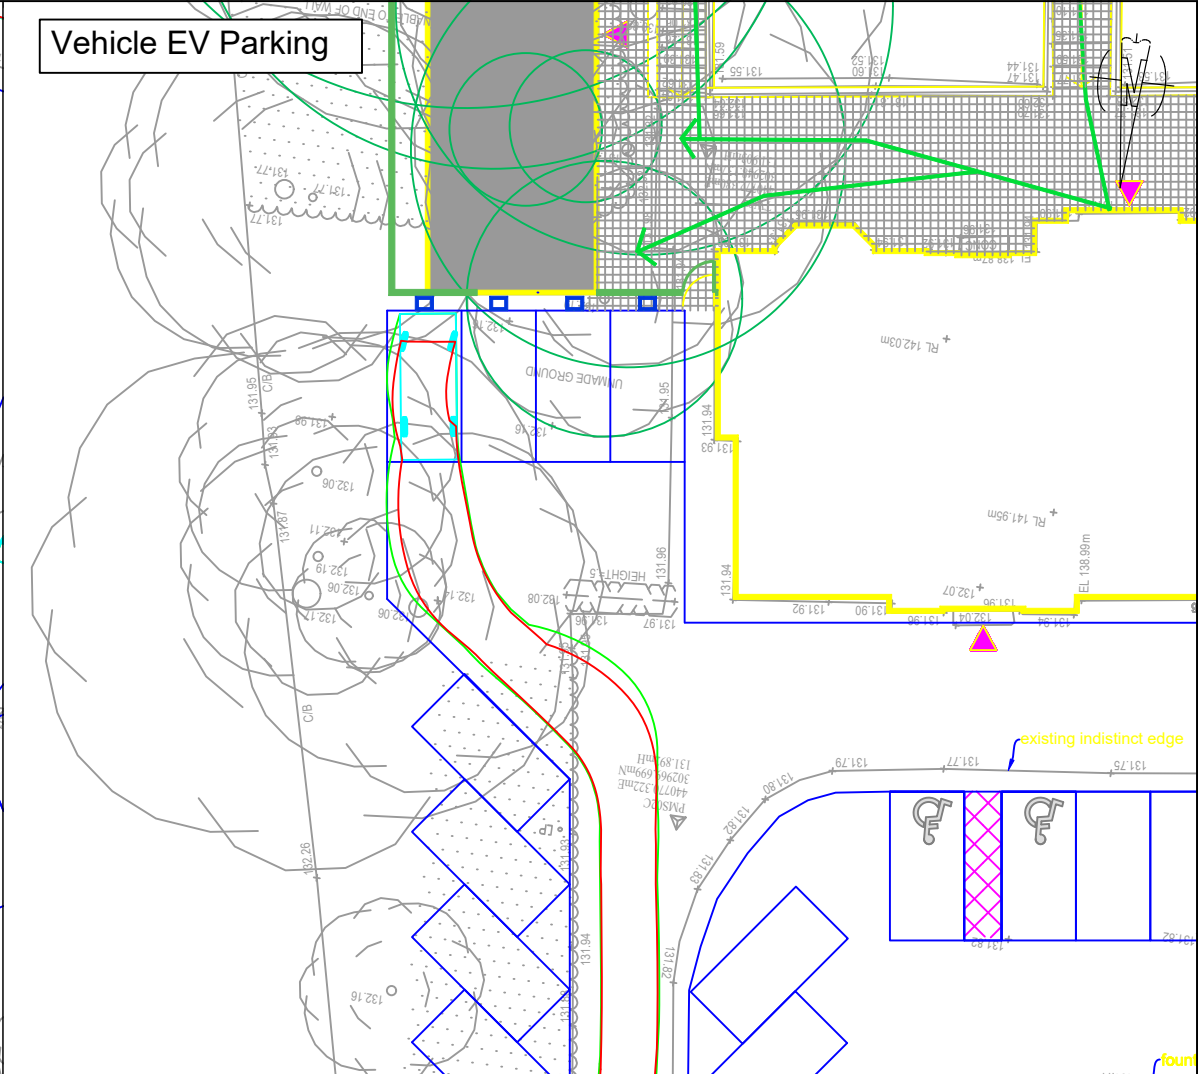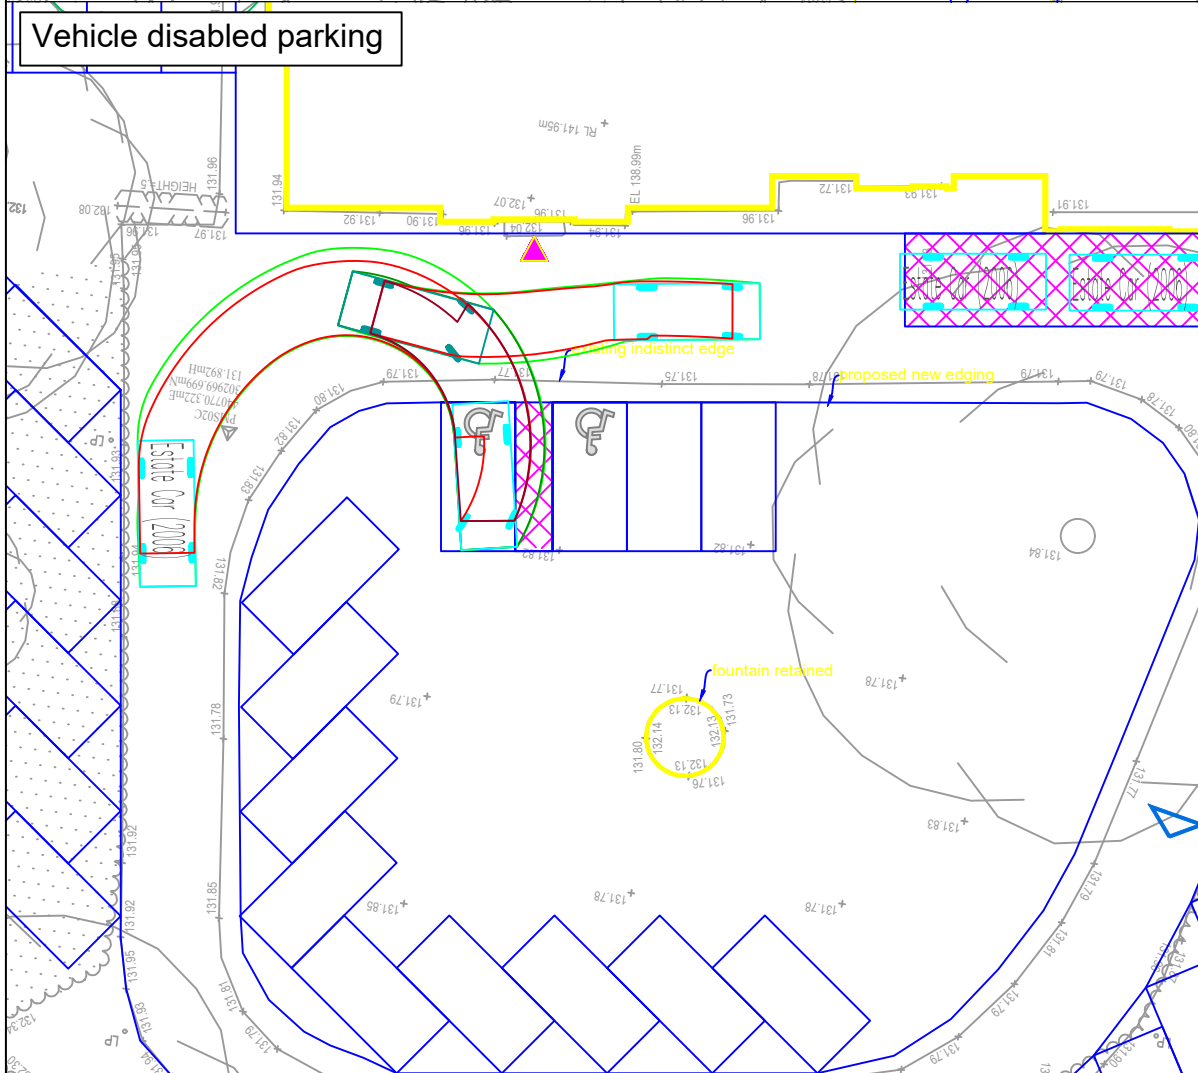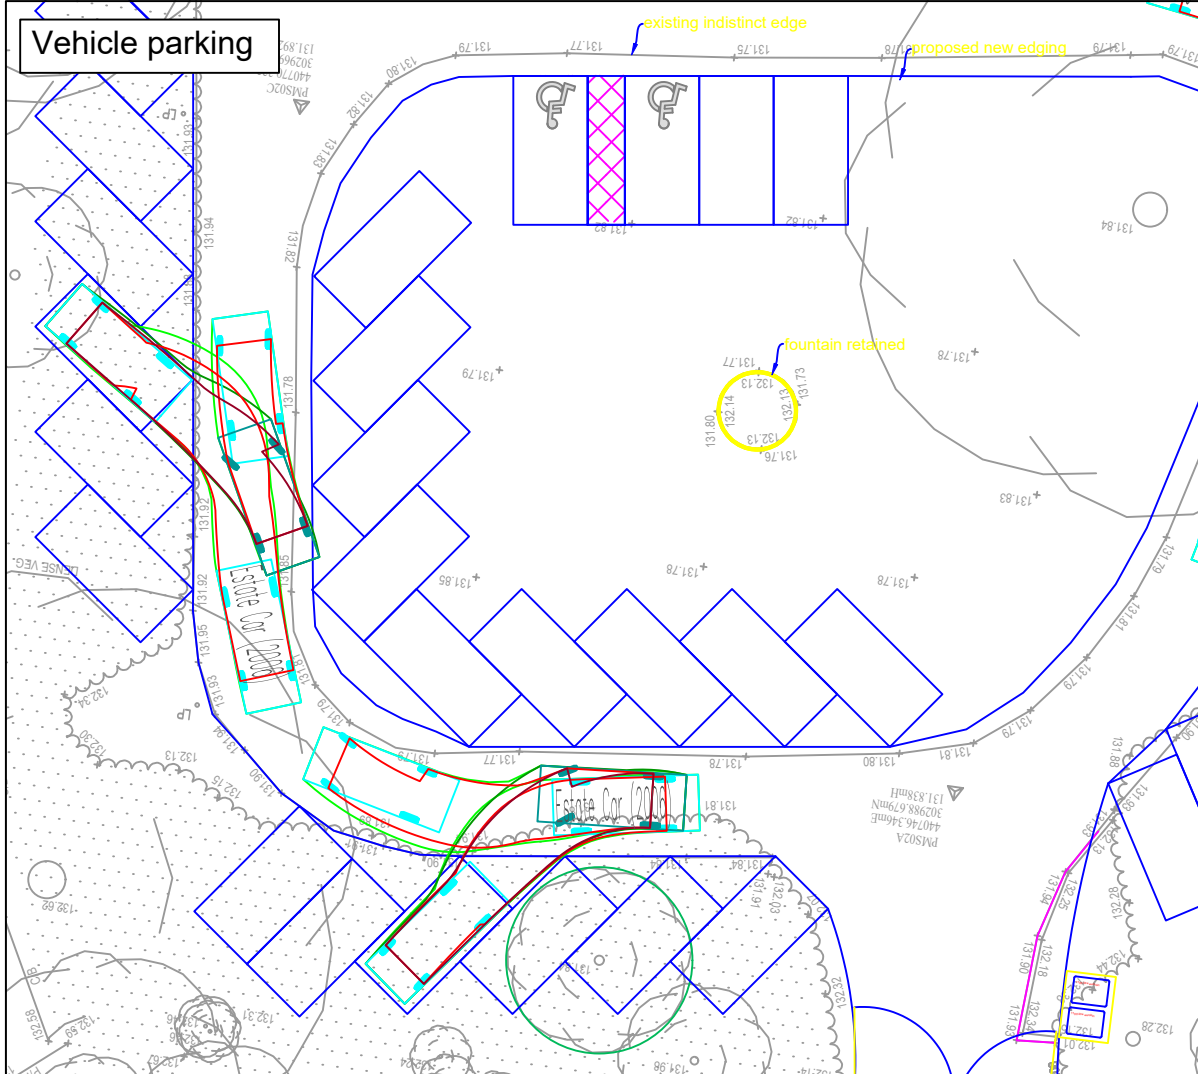

Date of 1st Issue
28/06/23

Description
REVISION B

Drawn by
AS

Checked by
AS

REVISIONS

Mark	Revision	Drawn	Date	Chkd
A	Drop off/waiting area added and additional vehicle tracking	AS	11/09/23	JM
B	Dropped kerbed radii & tactile paving added at request of LHA	AS	13/10/23	JM

Key:

Topographical survey

Site boundary

Vehicle wheelbase

Vehicle body

4.71

Estate Car (2006)

Overall Length

Overall Width

Overall Body Height

Min Body Ground Clearance

Max Track Width

Lock to lock time

Kerb to Kerb Turning Radius

4.710m

1.804m

1.442m

0.207m

1.756m

4.00s

5.950m

A3 SCALE
1:250Drawing Title
The Old Rectory, Market Bosworth
Transport Assessment
General Arrangement & Vehicle Tracking
Sheet 3 of 6





Architect

Drawing Status
Planning

27 Park Street
Leamington Spa
CV32 4QN
E: info@ttc-transportplanning.com

the transportation consultancy

Drawing Number
210777-01Revision
B

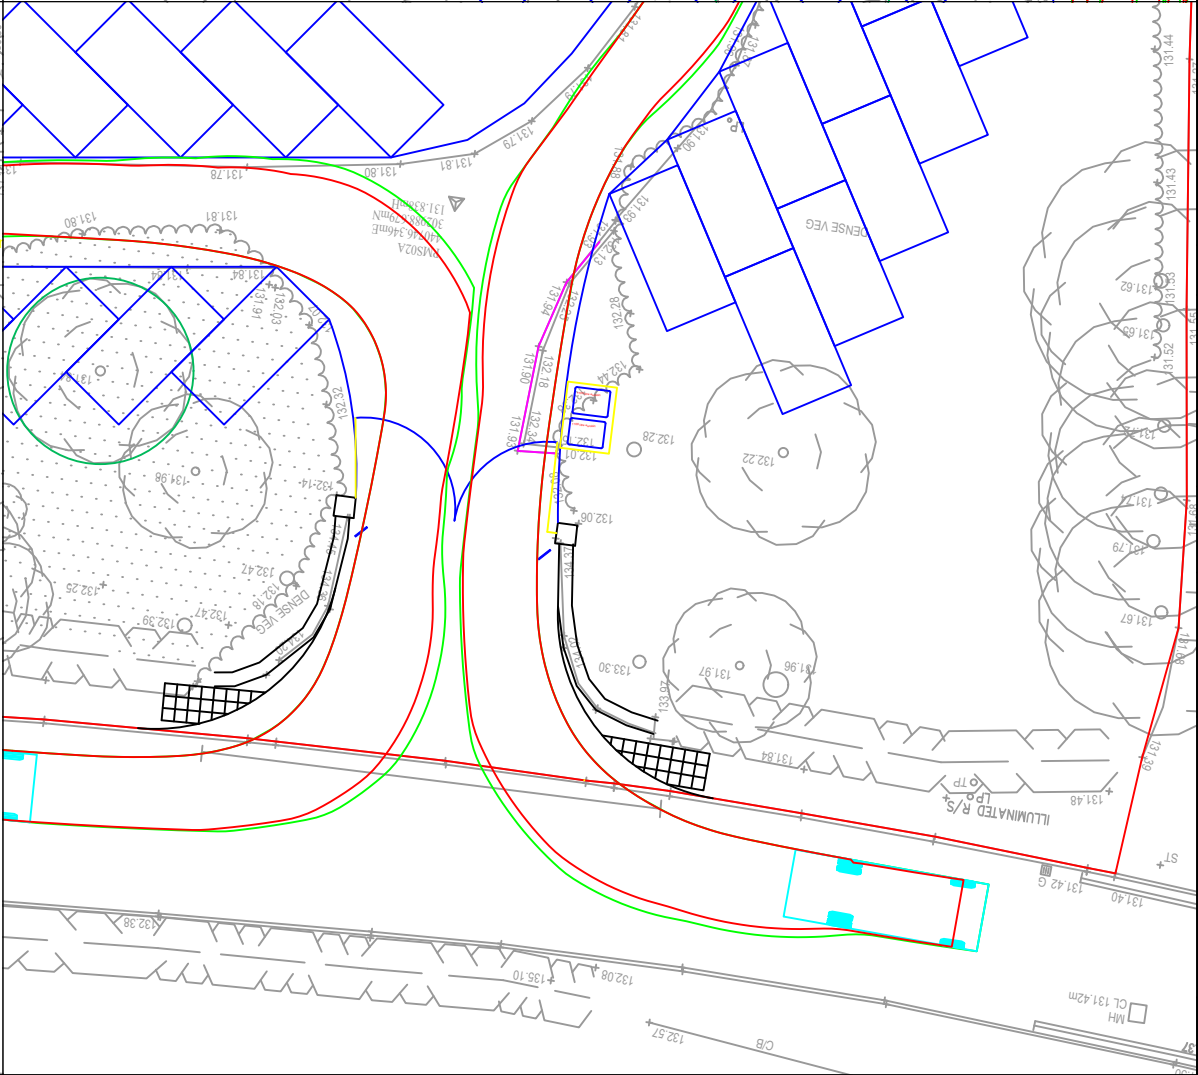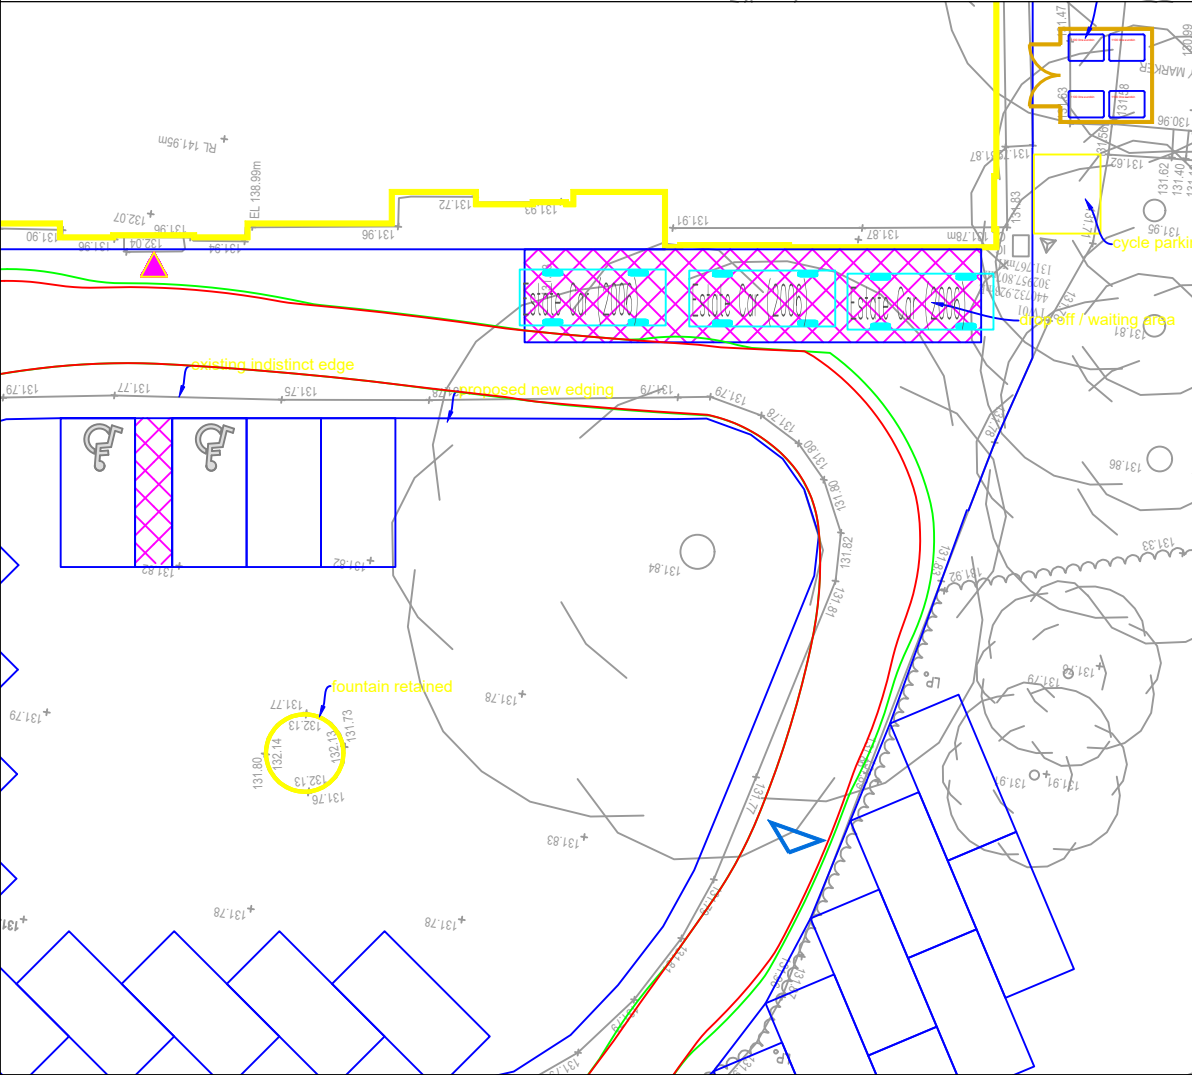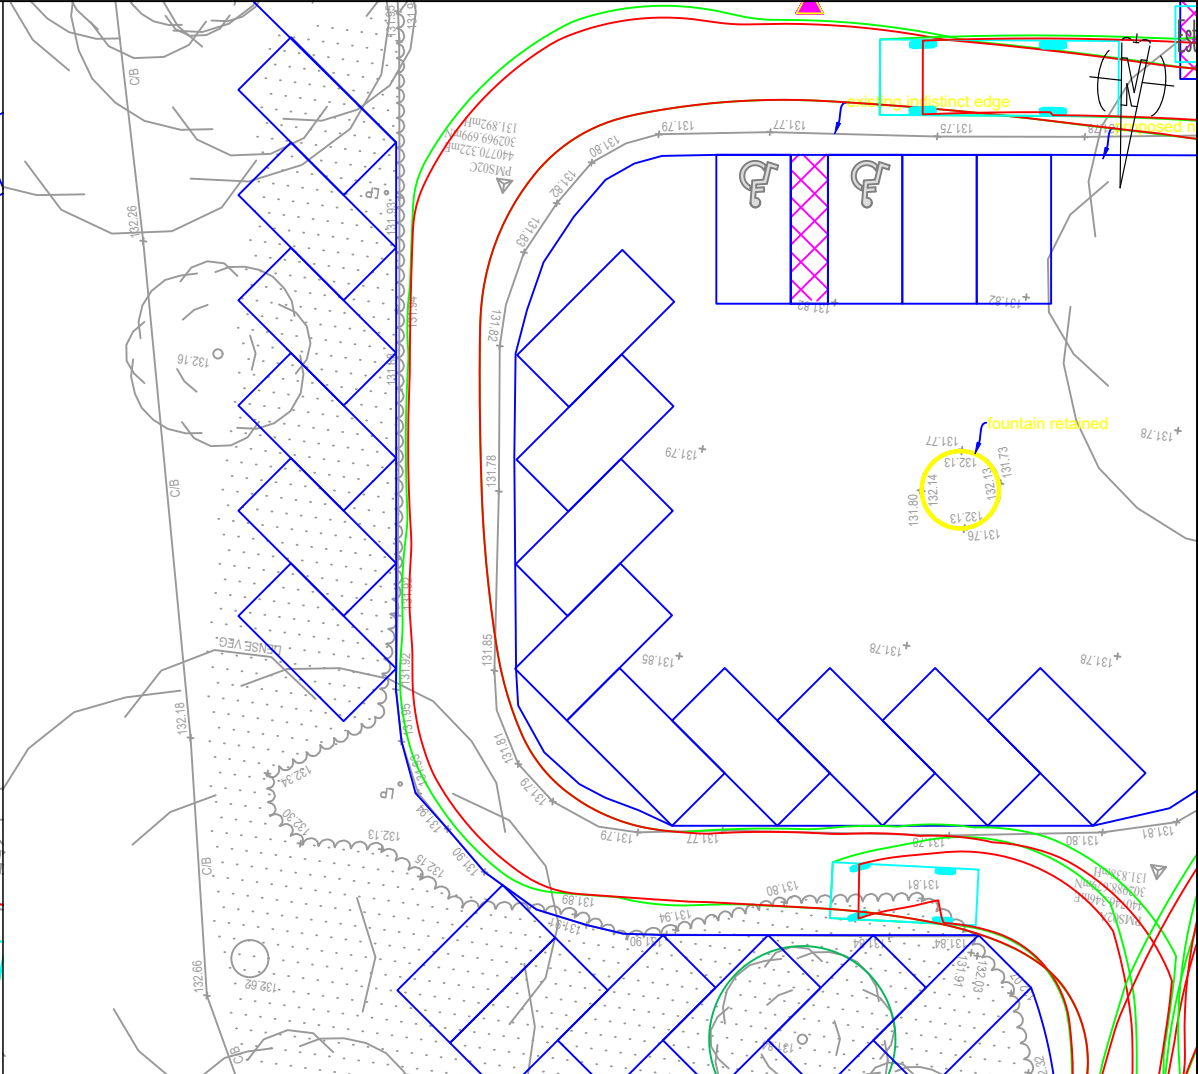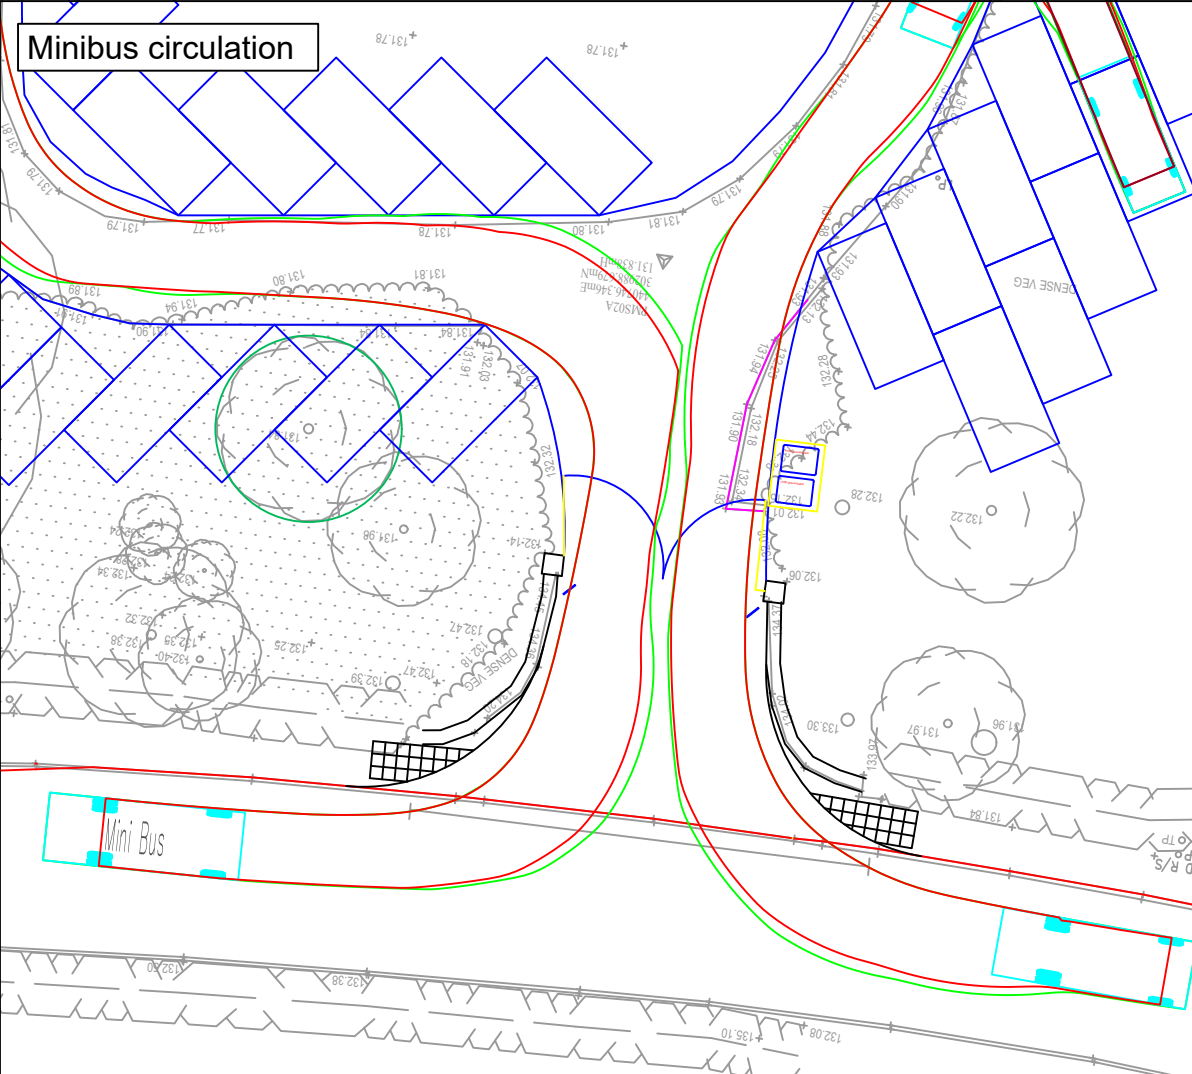

Date of 1st Issue	Description	Drawn by	Checked by
11/09/23	REVISION B	AS	AS

REVISIONS

Mark	Revision	Drawn	Date	Chkd
A	Drop off/waiting area added and additional vehicle tracking	AS	11/09/23	JM
B	Dropped kerbed radii & tactile paving added at request of LHA	AS	13/10/23	JM

Key:

- Topographical survey
- Site boundary
- Vehicle wheelbase
- Vehicle body

Mini Bus
Overall Length 6.330m
Overall Width 2.192m
Overall Body Height 2.601m
Min Body Ground Clearance 0.374m
Track Width 2.192m
Lock to lock time 4.00s
Kerb to Kerb Turning Radius 6.450m

A3 SCALE

1:250

Drawing Title

The Old Rectory, Market Bosworth
Transport Assessment
General Arrangement & Vehicle Tracking
Sheet 4 of 6

Architect

Drawing Status

Planning

27 Park Street
Leamington Spa
CV32 4QN
E: info@ttc-transportplanning.com

the transportation consultancy

Drawing Number





210777-01

Revision

B

user name: adriansimms

File Location: c:\users\adriansimms\ttc transportplanning\ttc transportplanning team site - documents\ttc - projects\210777 - the old rectory, market bosworth\drawings\acad\210777-01b.dwg

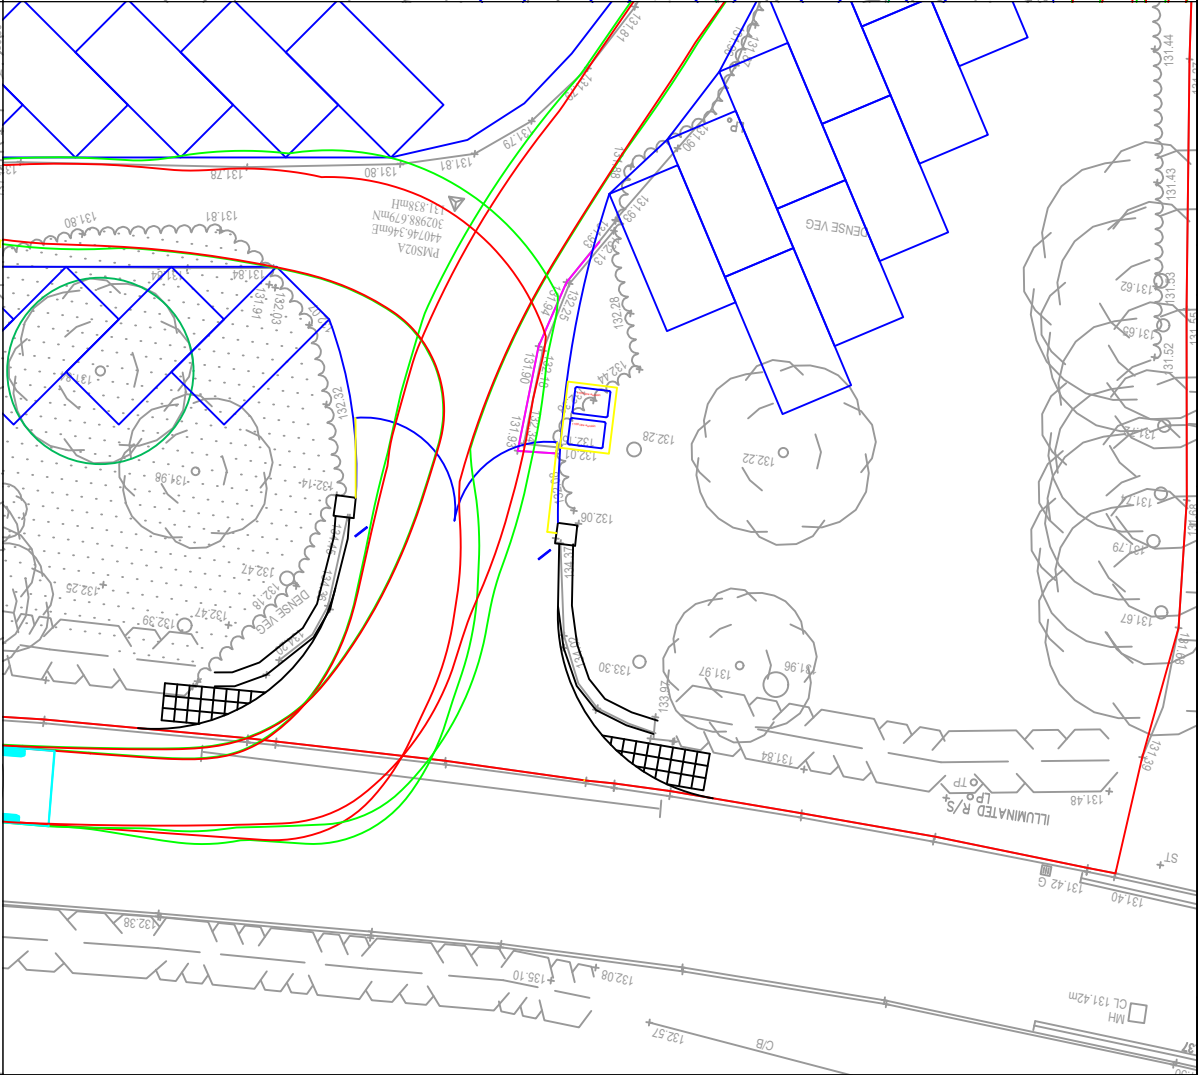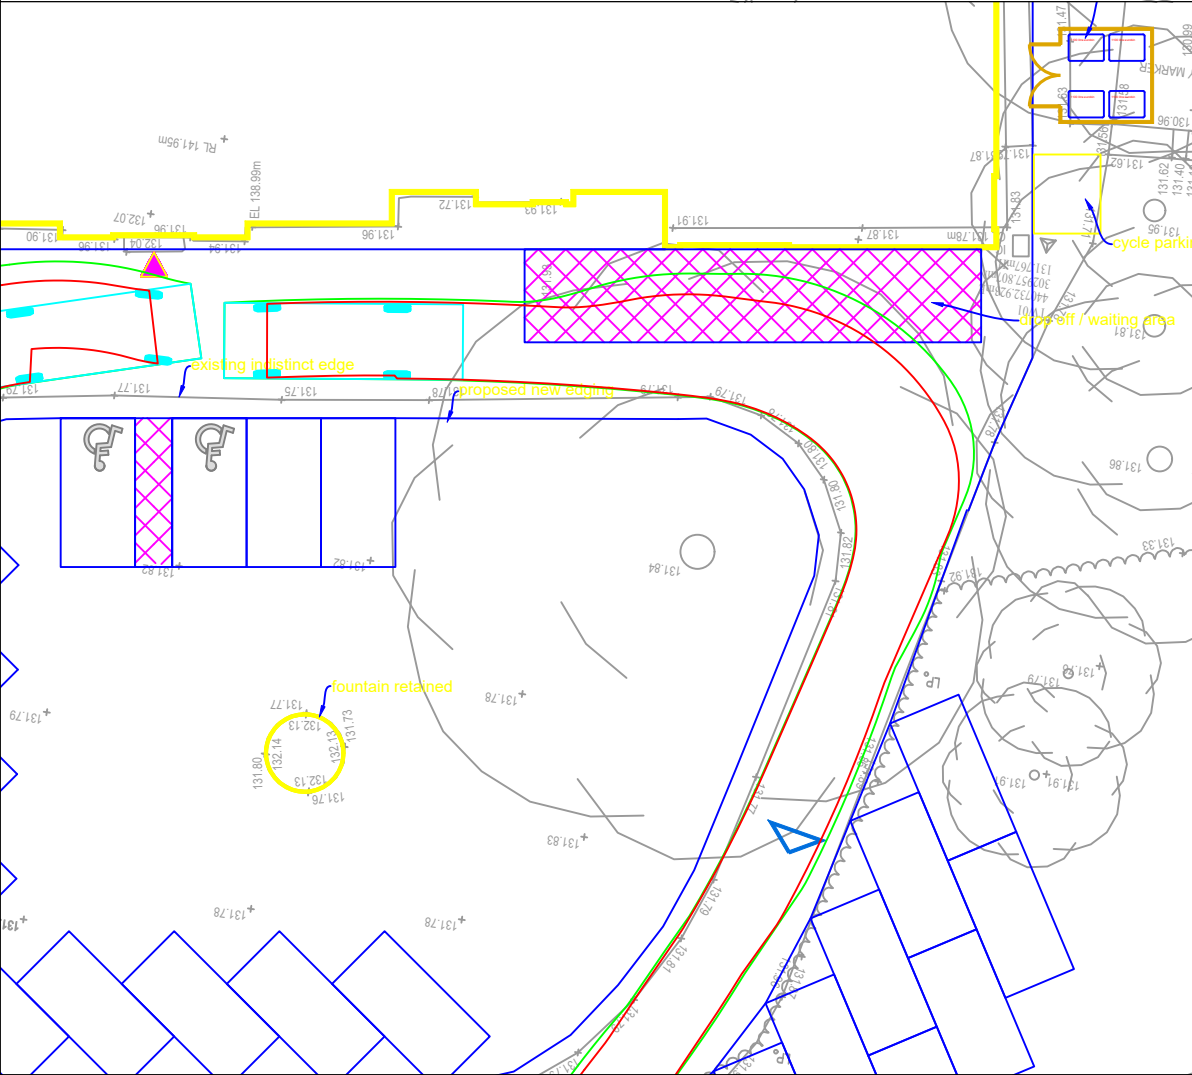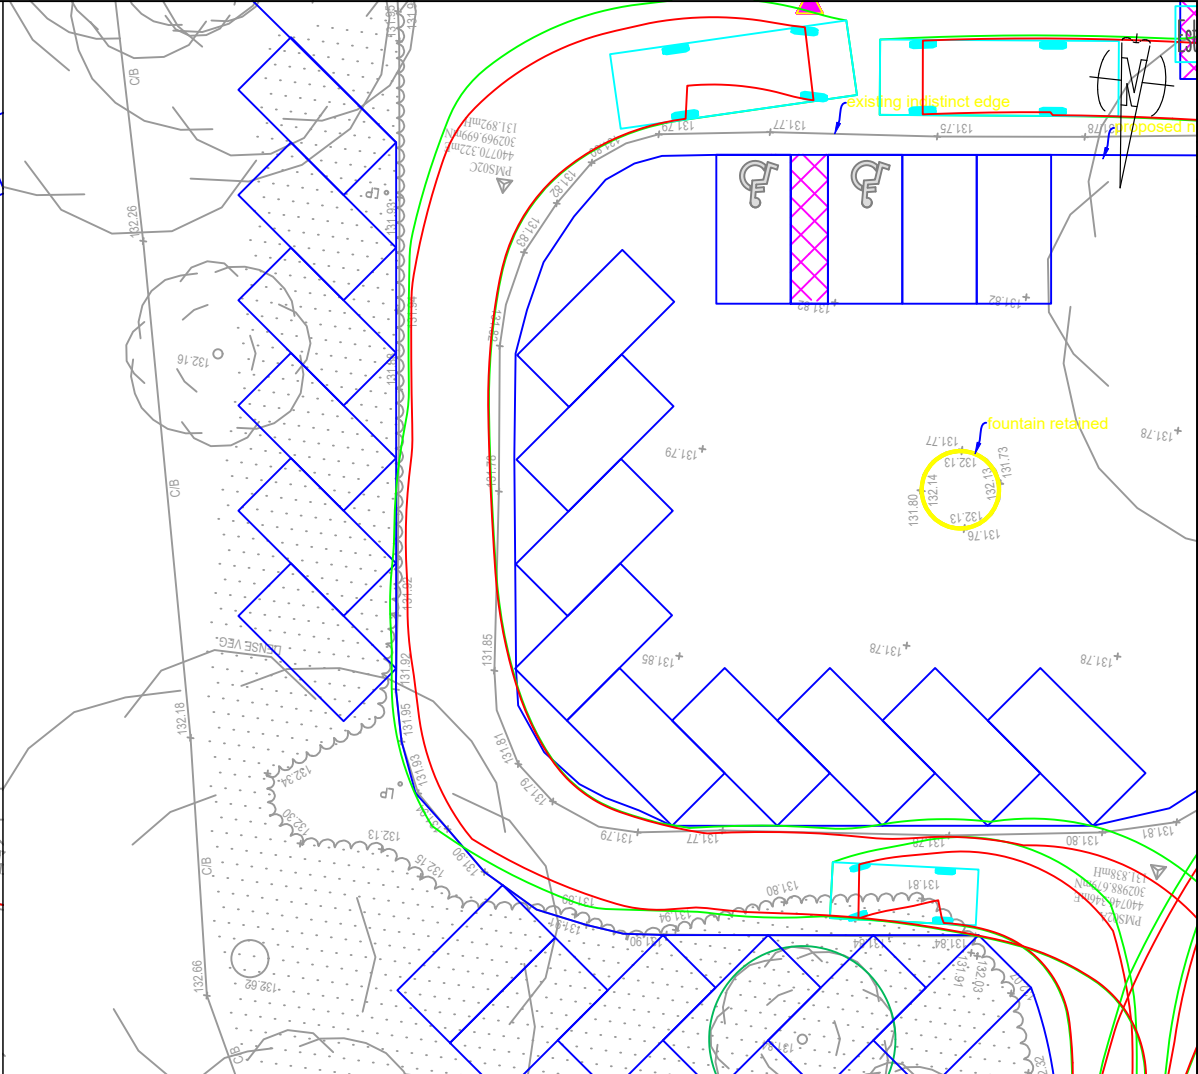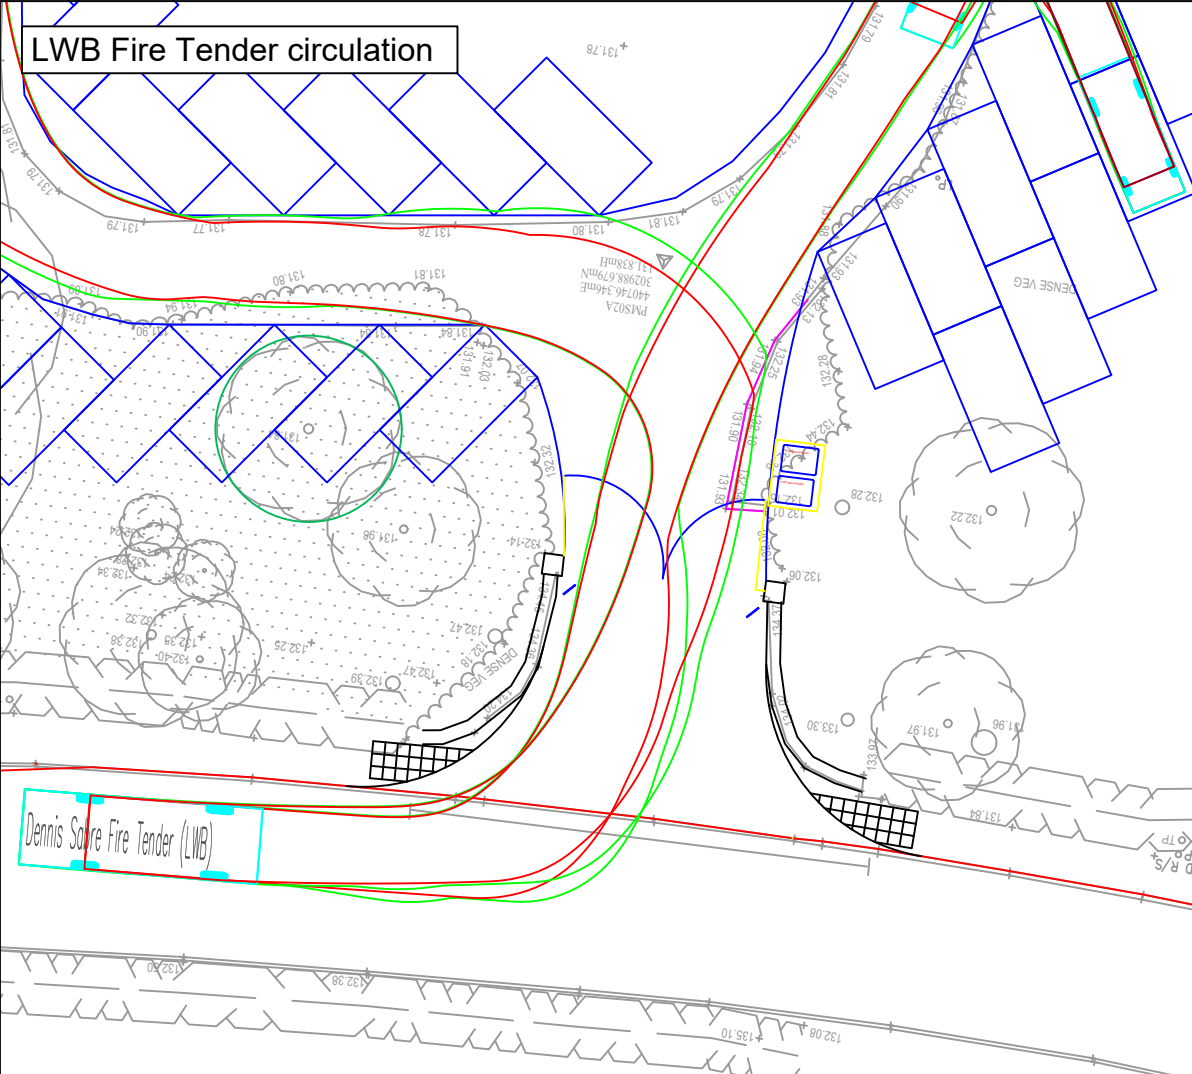

Date of 1st Issue11/09/23DescriptionREVISION BDrawn byASChecked byAS

REVISIONS

Mark	Revision	Drawn	Date	Chkd
A	Drop off/waiting area added and additional vehicle tracking	AS	11/09/23	JM
B	Dropped kerbed radii & tactile paving added at request of LHA	AS	13/10/23	JM

Key:

Topographical survey

Site boundary

Vehicle wheelbase

Vehicle body

7.7

4.2

2.8

Dennis Sabre Fire Tender (LWB)

Overall Length7.700m

Overall Width2.430m

Overall Body Height3.512m

Min Body Ground Clearance0.397m

Track Width2.380m

Lock to lock time5.00s

Kerb to Kerb Turning Radius7.400m

A3 SCALE1:250

Drawing Title

The Old Rectory, Market Bosworth

Transport Assessment

General Arrangement & Vehicle Tracking

Sheet 5 of 6

Architect

Drawing Status

Planning

27 Park Street

Leamington Spa

CV32 4QN

E: info@ttc-transportplanning.com

ttc

the transportation consultancy

Drawing Number

210777-01

Revision


B

Date of 1st Issue 11/09/23	Description REVISION B	Drawn by AS	Checked by AS
-------------------------------	---------------------------	----------------	------------------

REVISIONS				
Mark	Revision	Drawn	Date	Chkd
A	Drop off/waiting area added and additional vehicle tracking	AS	11/09/23	JM
B	Dropped kerbed radii & tactile paving added at request of LHA	AS	13/10/23	JM

Key:

 Topographical survey
  Site boundary
  Vehicle wheelbase
  Vehicle body

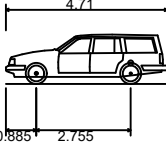

Estate Car (2006)	
Overall Length	4.710m
Overall Width	1.804m
Overall Body Height	1.442m
Min Body Ground Clearance	0.207m
Max Track Width	1.756m
Lock to lock time	4.00s
Kerb to Kerb Turning Radius	5.950m

A3 SCALE
1:250

Drawing Title The Old Rectory, Market Bosworth Transport Assessment General Arrangement & Vehicle Tracking Sheet 6 of 6
Architect
Drawing Status Planning

27 Park Street
 Leamington Spa
 CV32 4QN
 E: info@ttc-transportplanning.com



the
 transportation
 consultancy

Drawing Number 210777-01	Revision B
------------------------------------	----------------------