



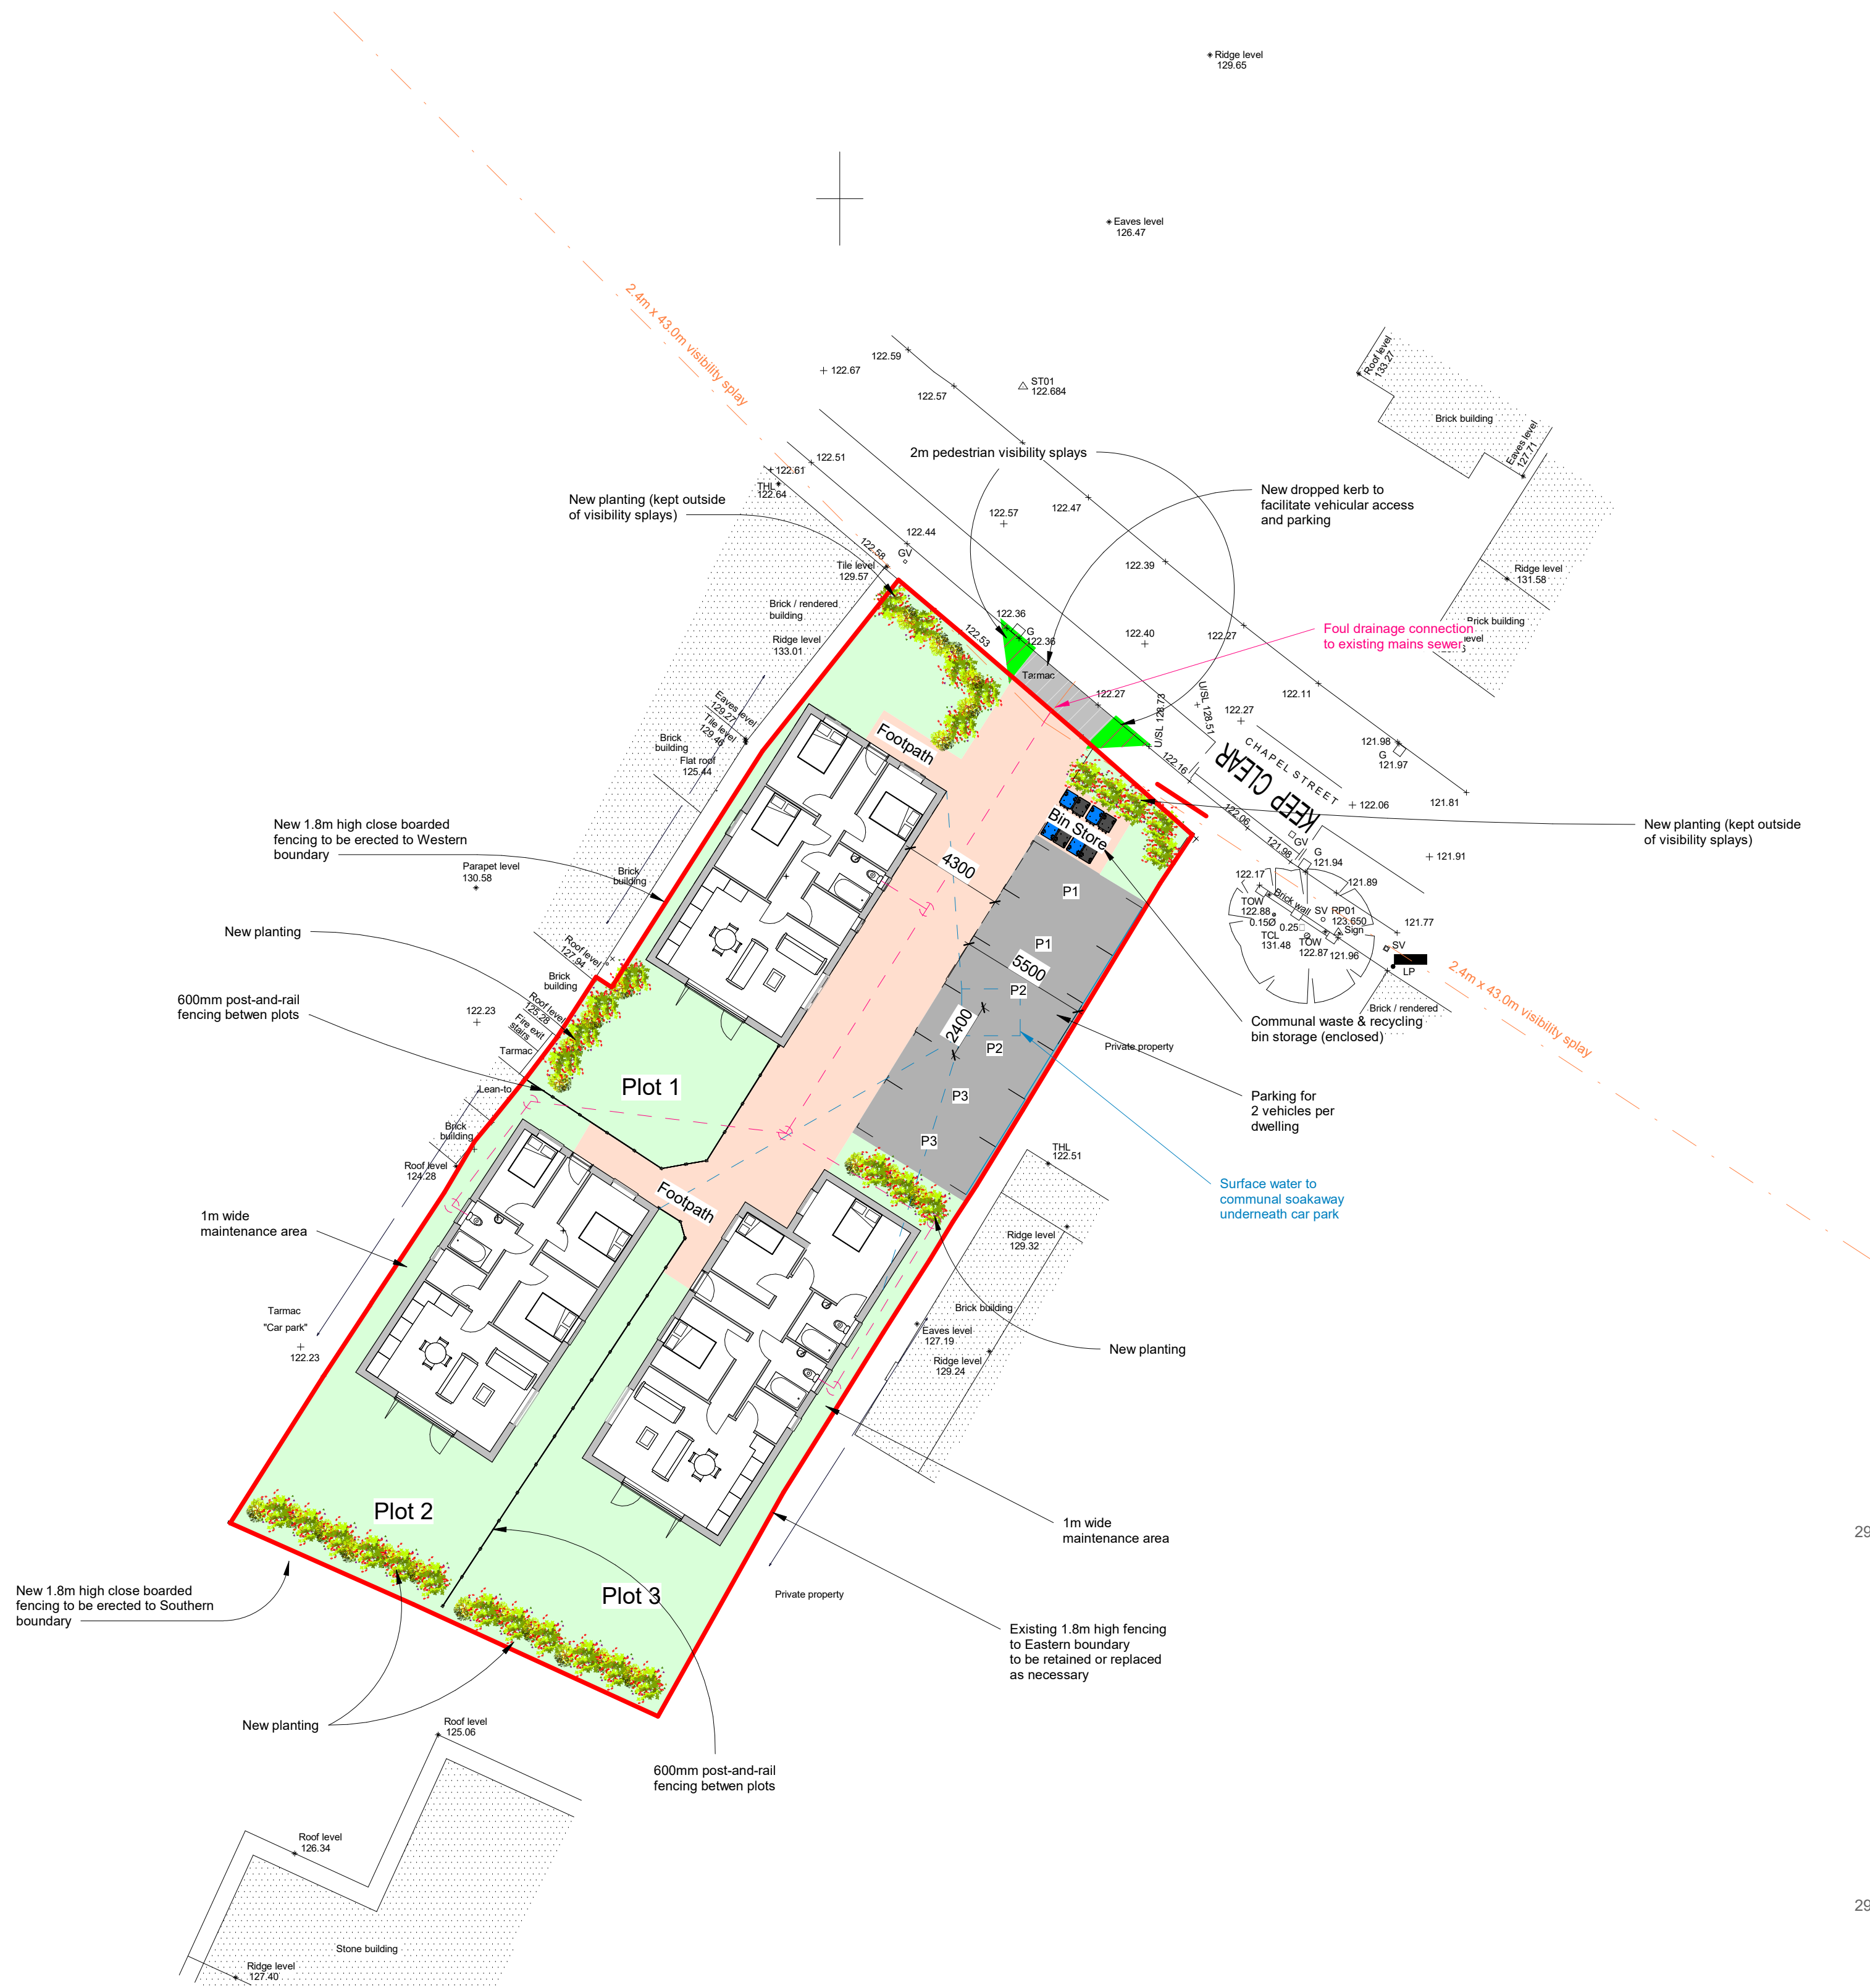

1 Proposed Block Plan
1 : 200


296800N

296750N

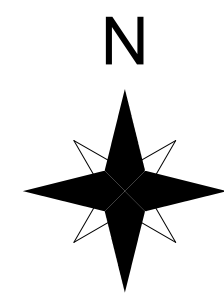

2 Location Plan
1 : 1250

Notes:

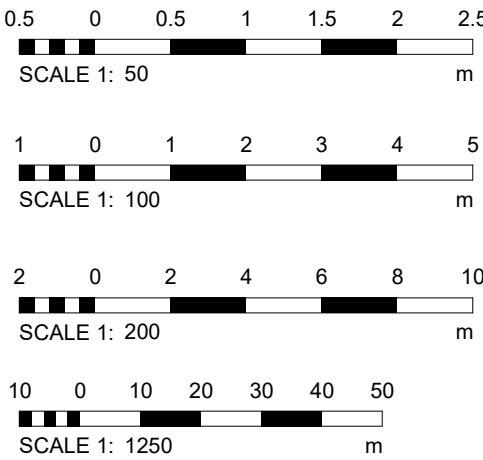

Revisions:-

A - site layout revised following feedback from Local Highway Authority.

STATUS: For Approval



Houseplansdirect Limited

The Coppice
Fownhope
Herefordshire
HR1 4PA

Tel: 01432 806409
Email: support@houseplansdirect.co.uk

PROJECT: Proposed residential development

CLIENT: Richardson & Hall Luxury Developments

SITE: Barwell Constitutional Club, Chapel Street, Barwell

TITLE: Proposed Block & Location Plans

SCALE AT A1: As indicated	DATE: Oct. 2023	DRAWN: AC	CHECKED: DC
PROJECT NO: RH02	DRAWING NO: FP002	REVISION: B	