

1. THIS DRAWING IS NOT TO BE SCALED FOR CONSTRUCTION PURPOSES.
2. THE CONTRACTOR SHALL CHECK ALL DIMENSIONS AND LEVELS ON SITE.

KEY

EXTENT OF ADOPTED HIGHWAY INTERPOLATED FROM PLANS RECEIVED FROM LCC

C	MINOR AMENDMENTS FOLLOWING COMMENTS LCC AND ATE	08.08.23	JC	JP
B	MINOR AMENDMENTS FOLLOWING STAGE 1 ROAD SAFETY AUDIT	26.06.23	JC	JP
A	SCHEME AMENDED TO ALLOW FOR TWO-LANE EXIT ONTO A47 (WEST)	23.05.23	ML	JC

REVDESCRIPTIONDATEBYAUTH

hub

TRANSPORT PLANNING LTD


Hub Transport Planning Ltd
Floor 1B
4 Temple Row
Birmingham
B2 5HG
T : 0121 454 5530

CLIENT
RICHBOROUGH ESTATES

PROJECT
NORTH HINCKLEY


TITLE
ASHBY ROAD/A47 PROPOSED JUNCTION IMPROVEMENTS

DRAWN	AUTHORISED	SCALE	SHEET SIZE	DATE
ML	JC	1:500	A2	15.02.22
PROJECT NO.	DRAWING NO.			REV
T19595	007			C

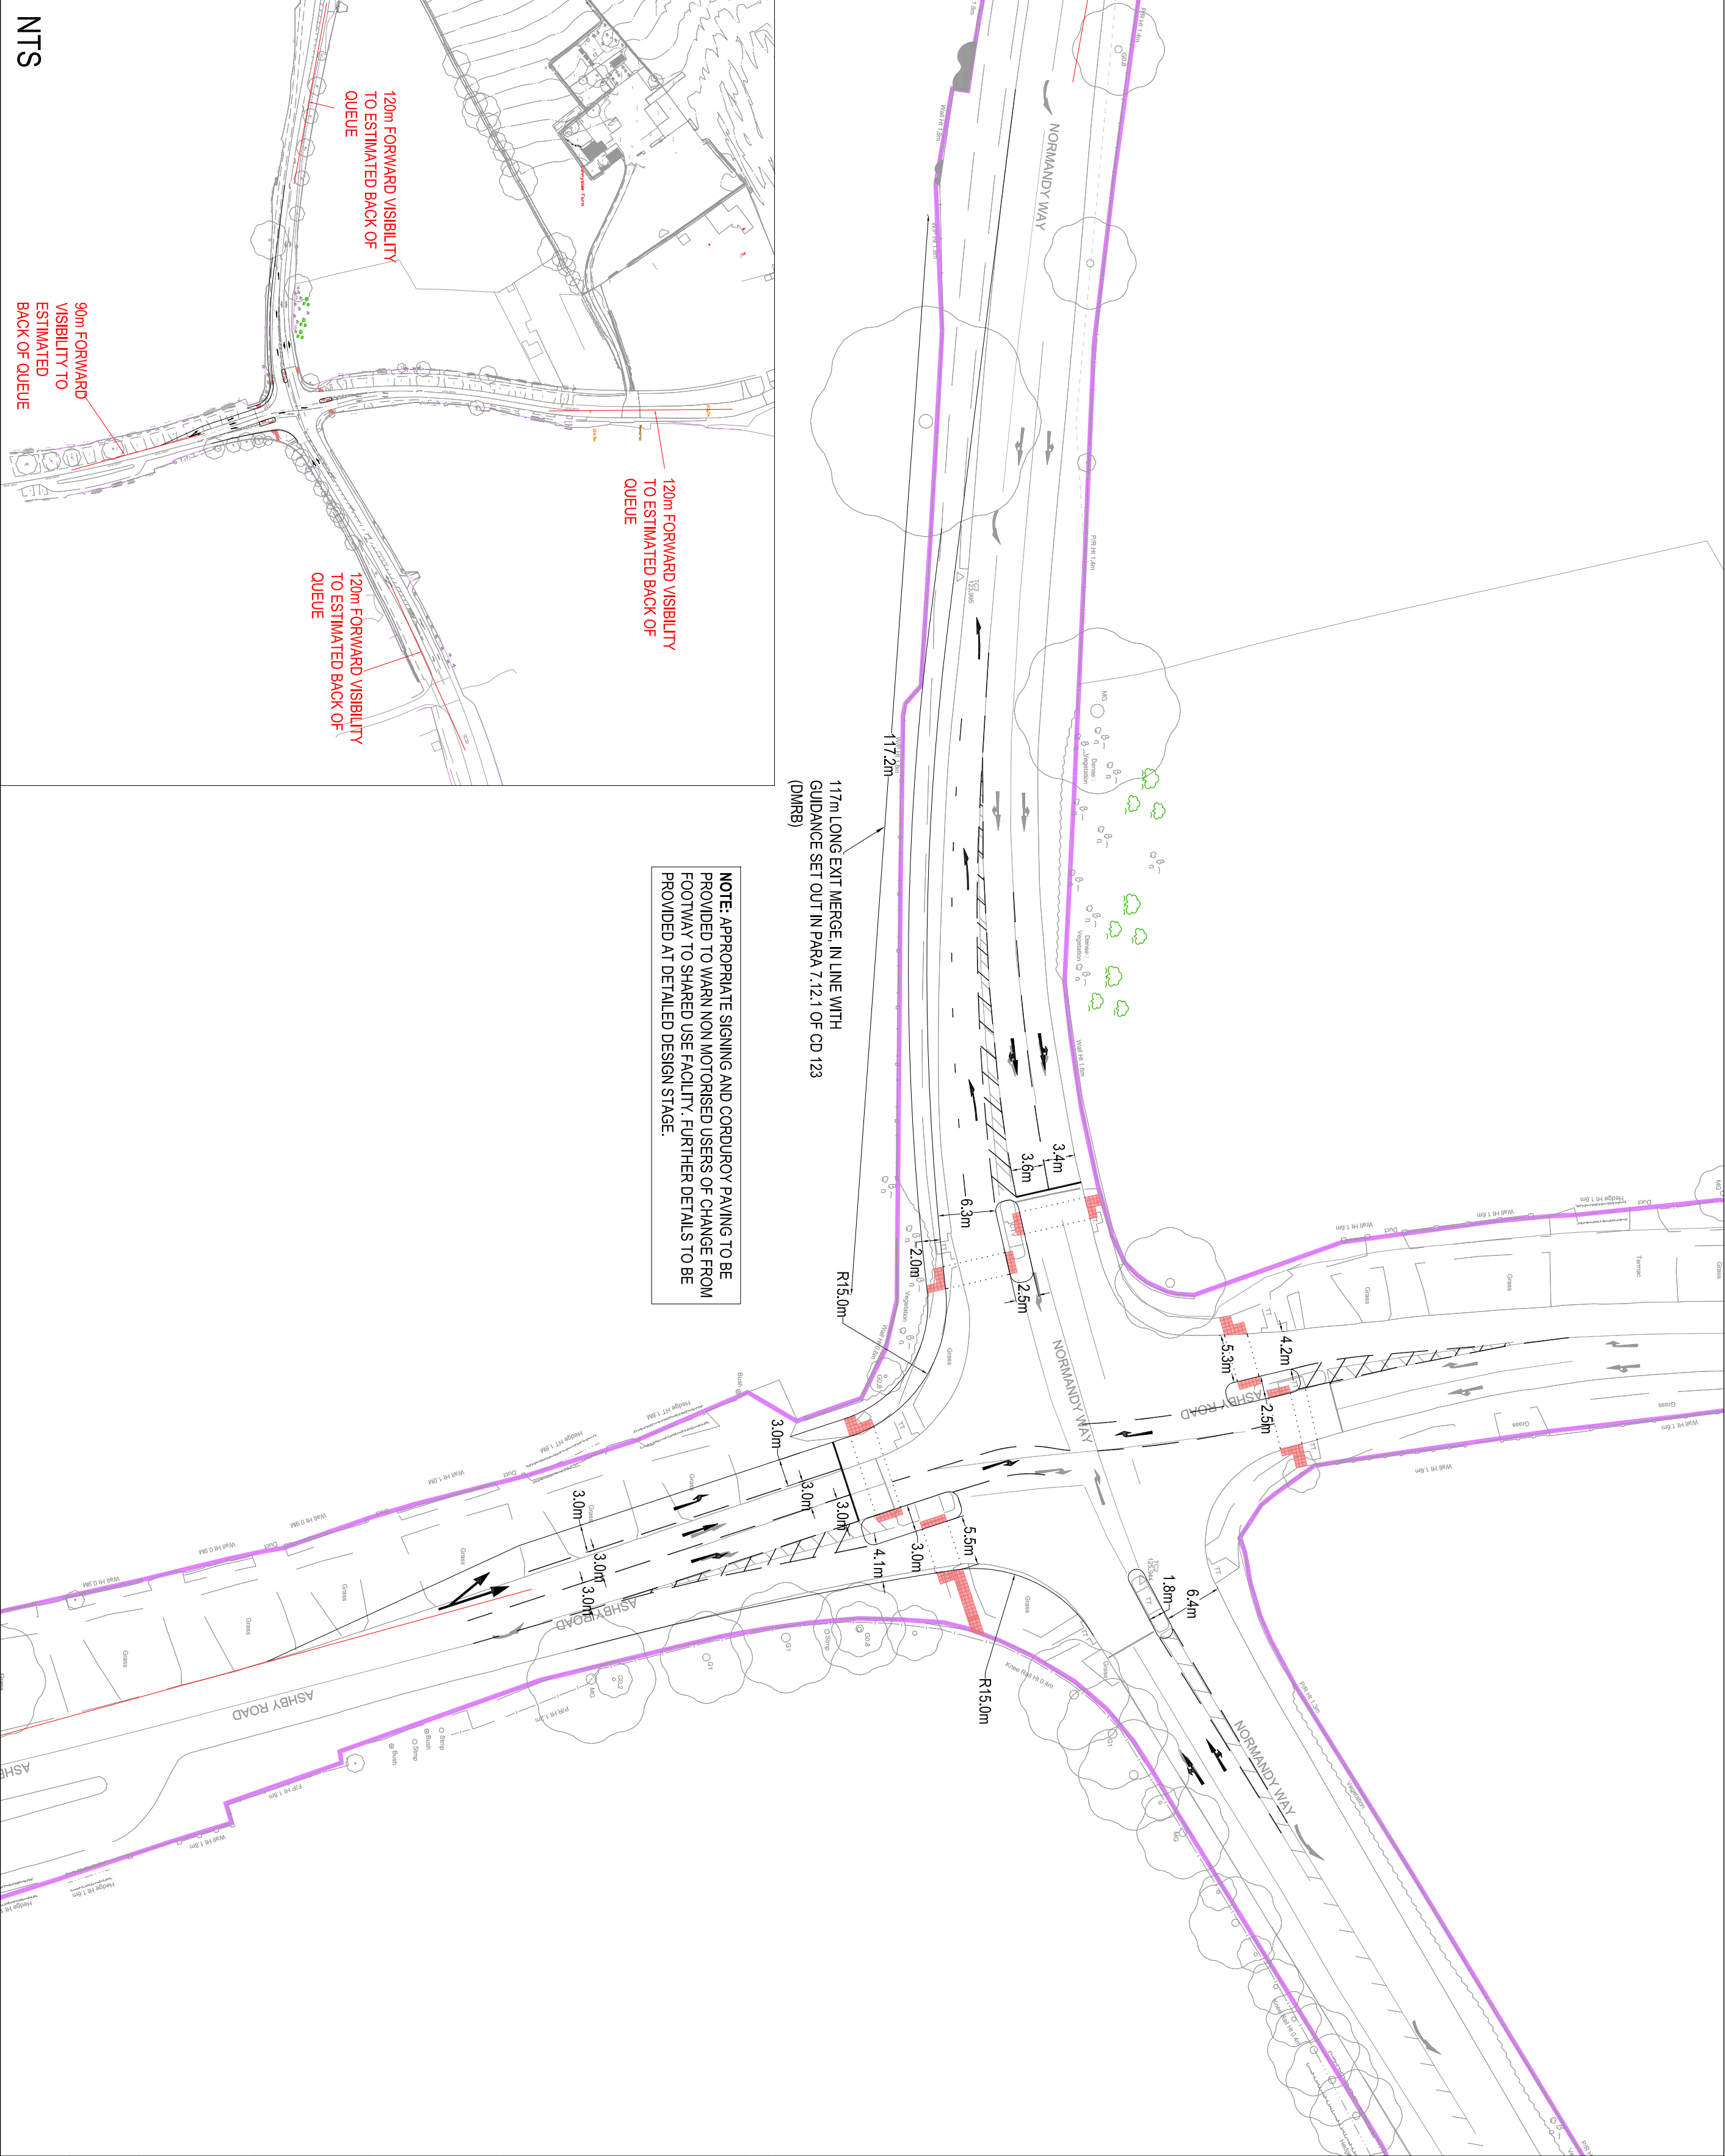

NOTE: APPROPRIATE SIGNING AND CORDUROY PAVING TO BE PROVIDED TO WARN NON MOTORISED USERS OF CHANGE FROM FOOTWAY TO SHARED USE FACILITY. FURTHER DETAILS TO BE PROVIDED AT DETAILED DESIGN STAGE.

117m LONG EXIT MERGE, IN LINE WITH GUIDANCE SET OUT IN PARA 7.12.1 OF CD 123 (DMRB)

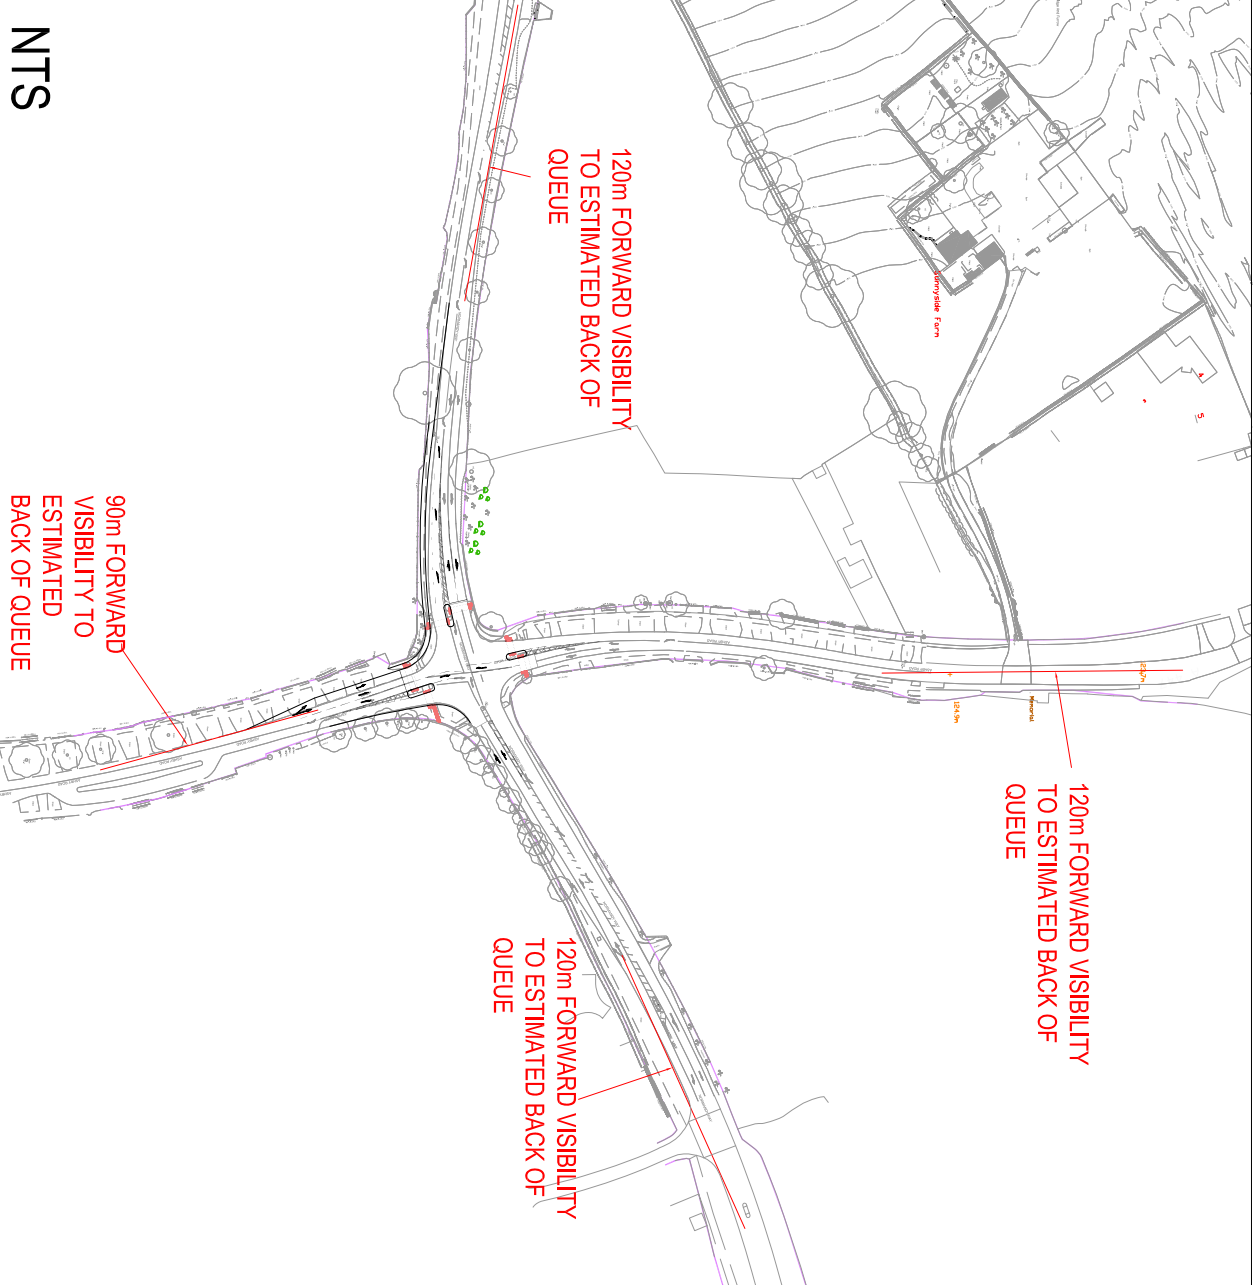

NTS