

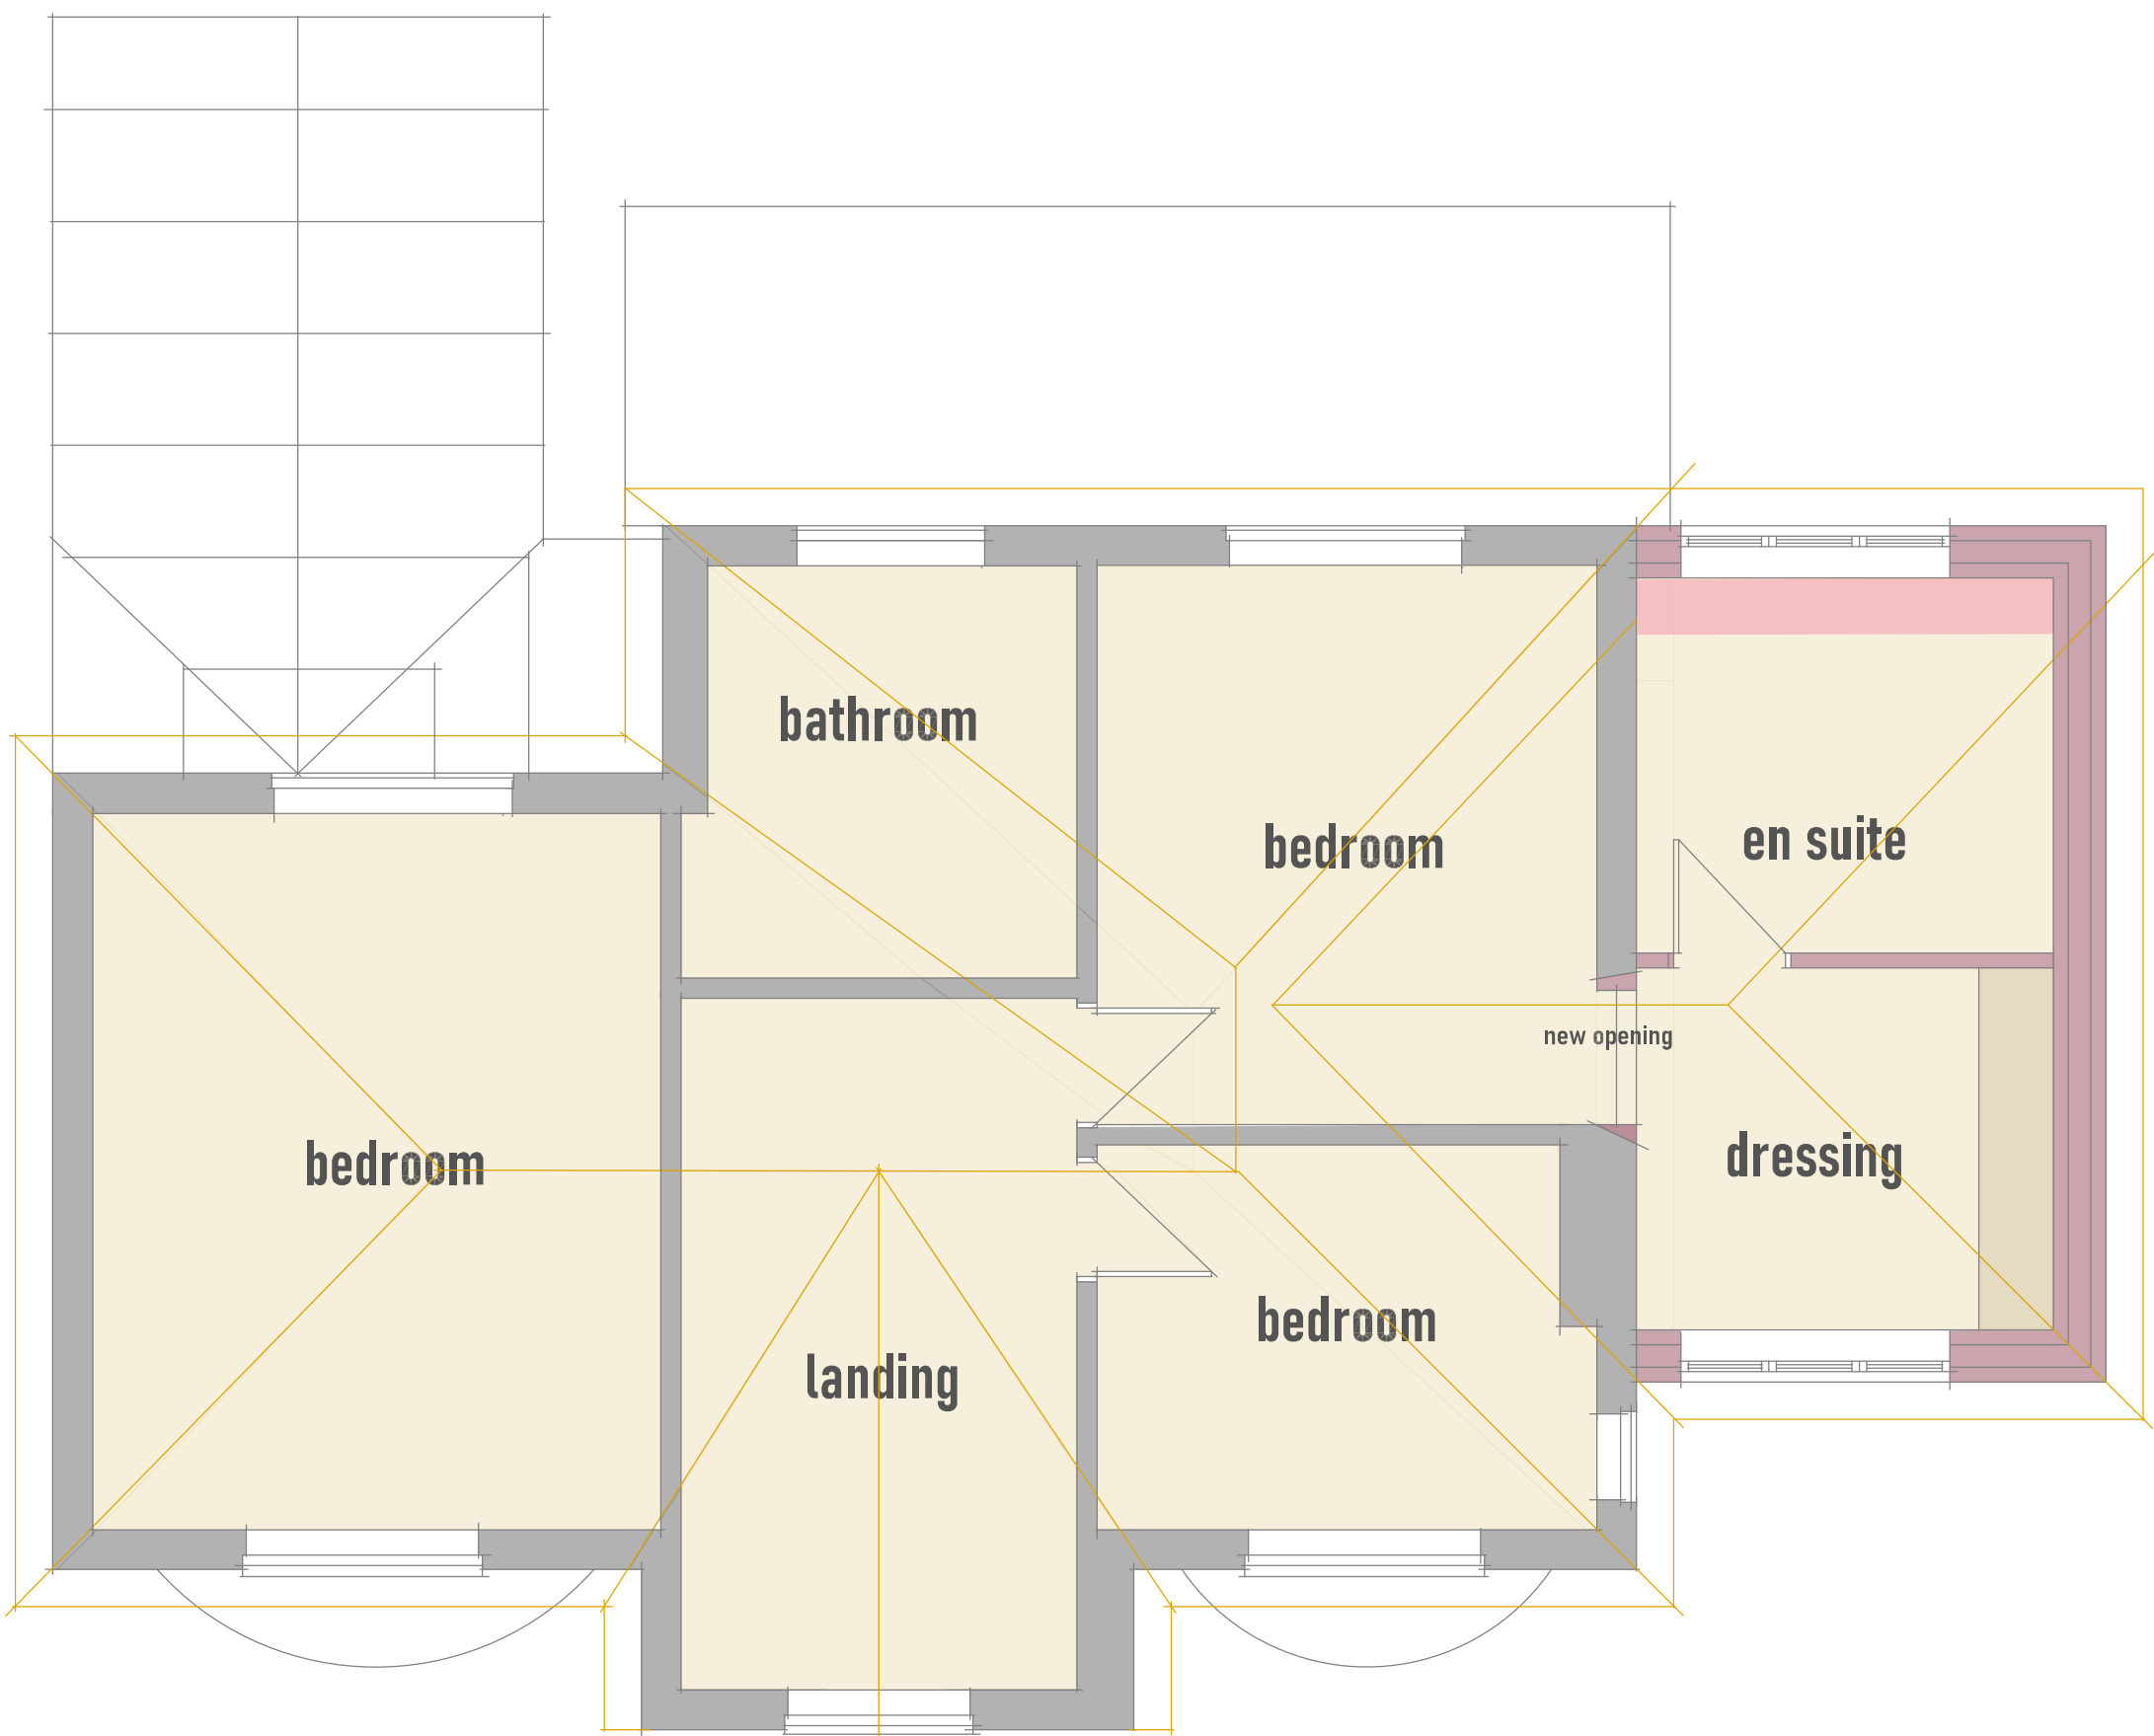
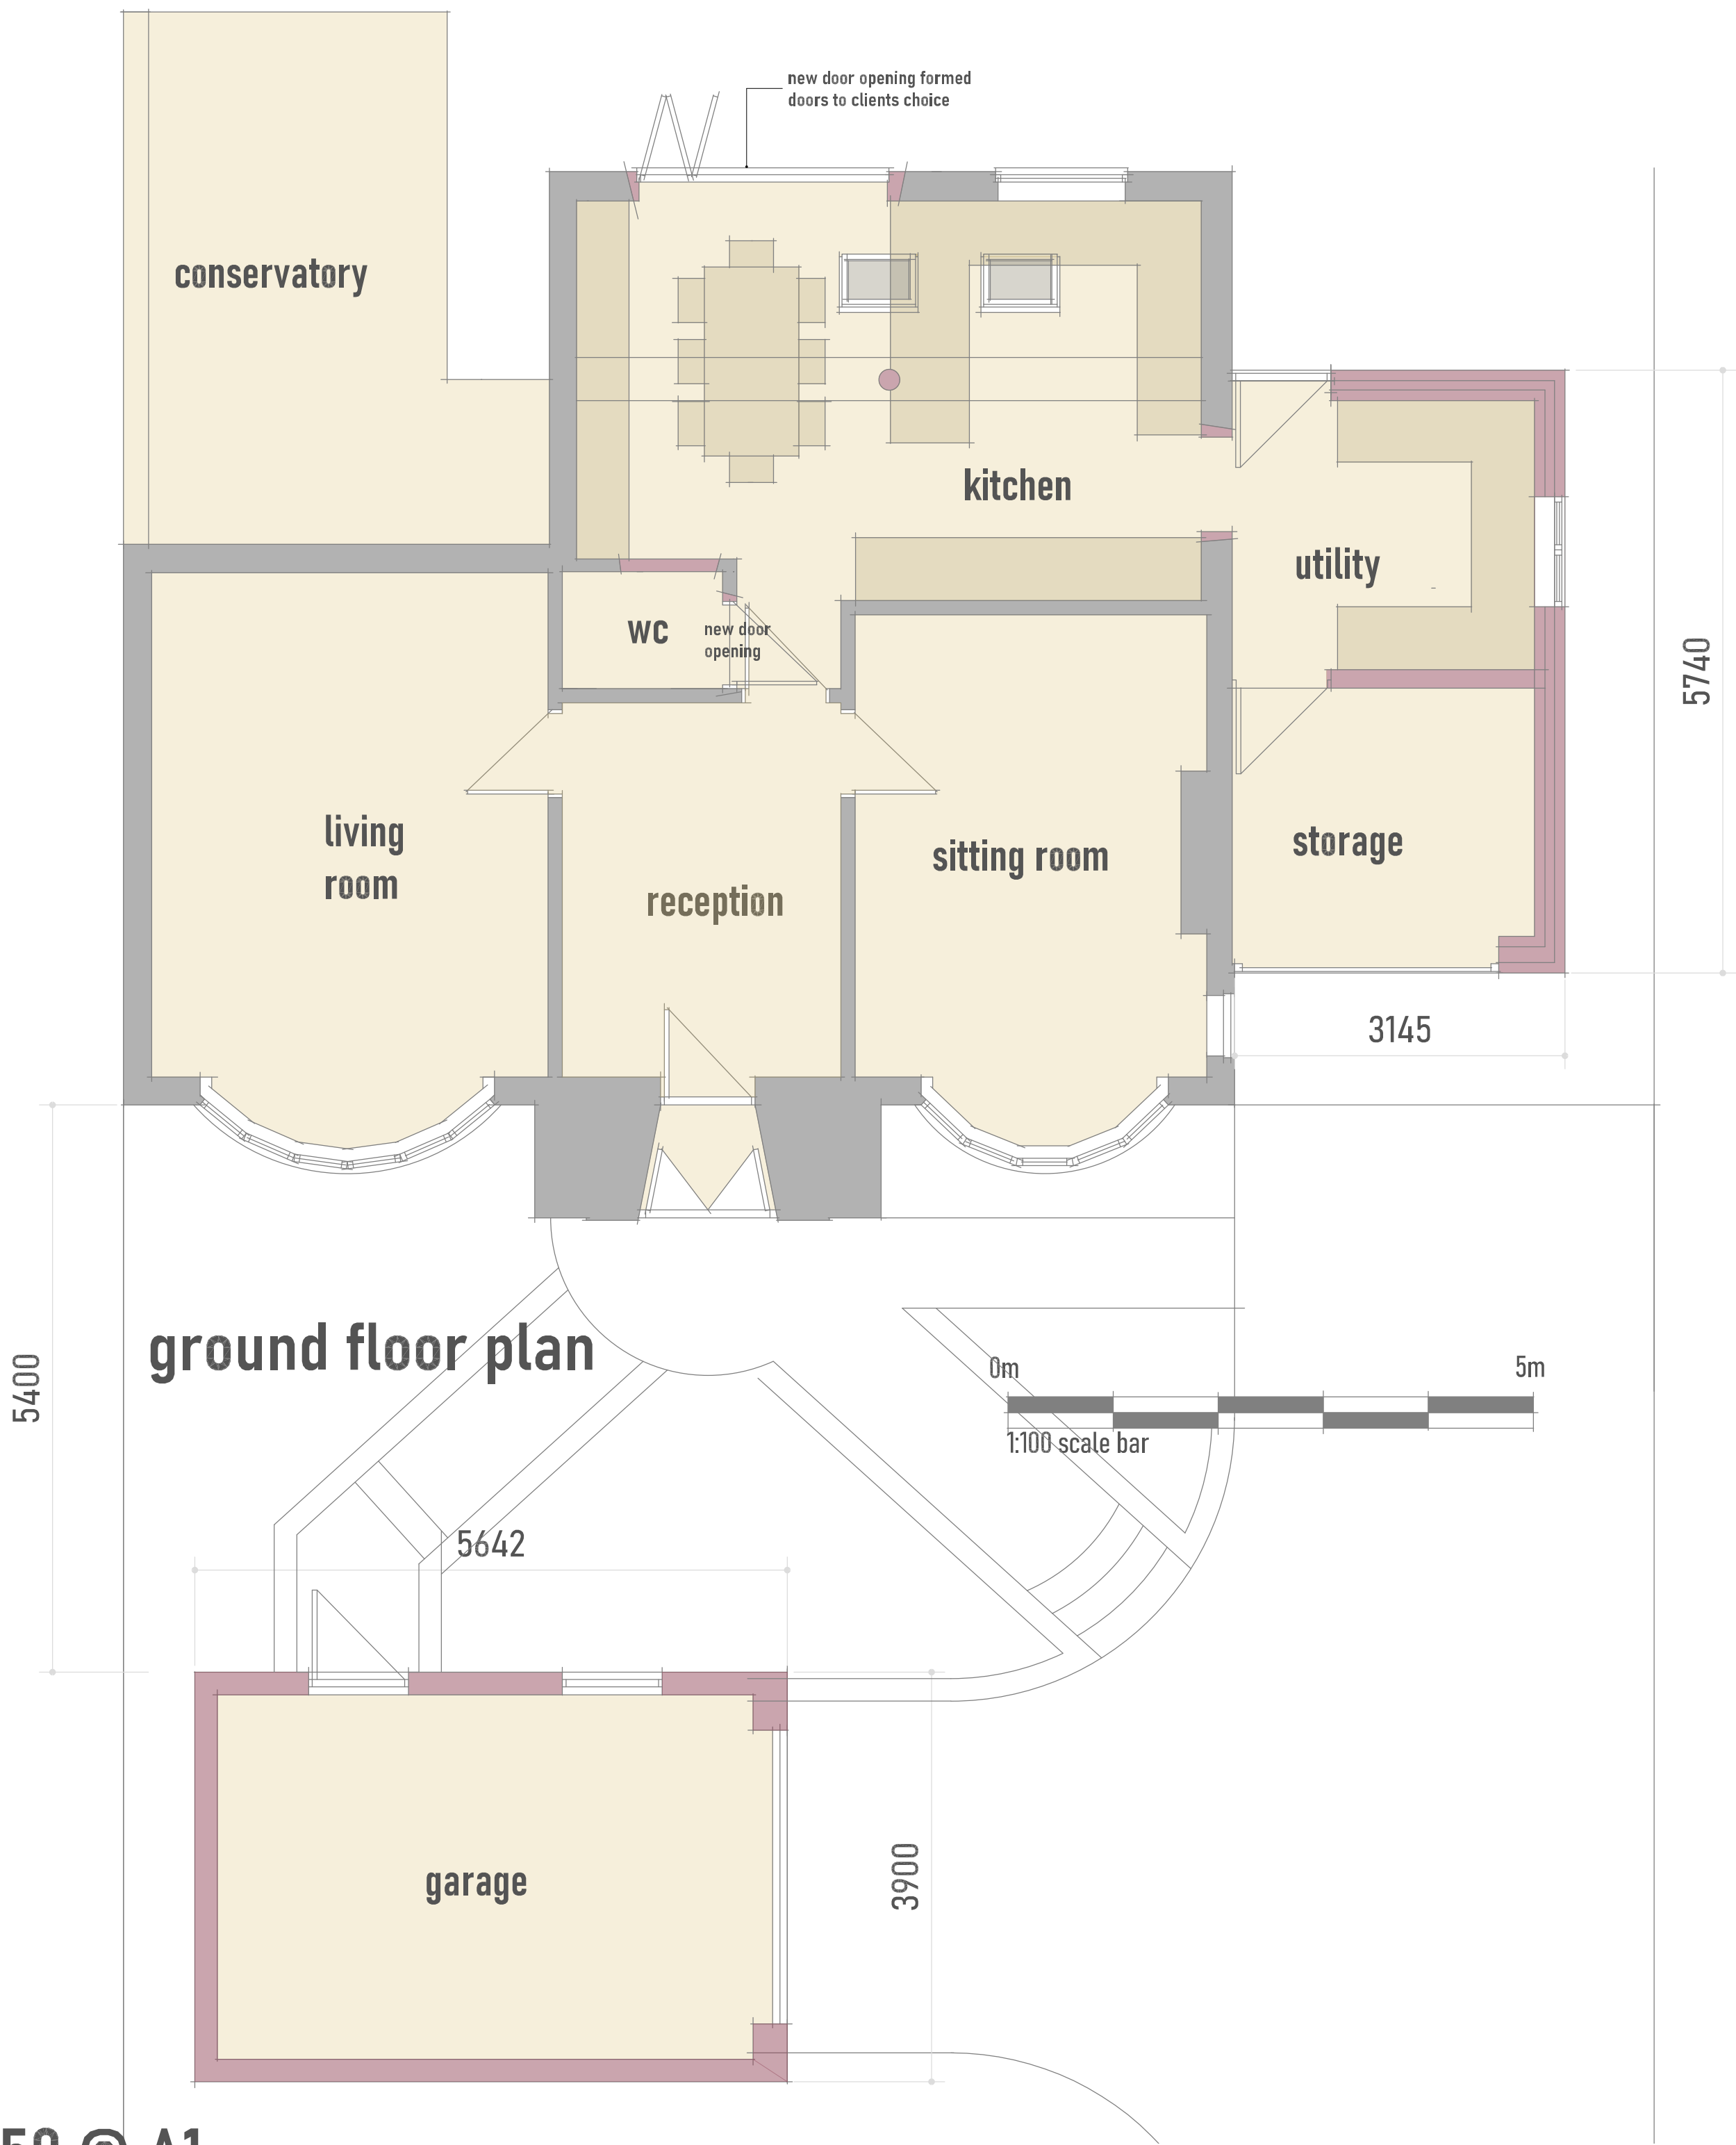


12, Barton Road, Barlestone, Leics. CV13 0EP. - PLANNING DRAWING

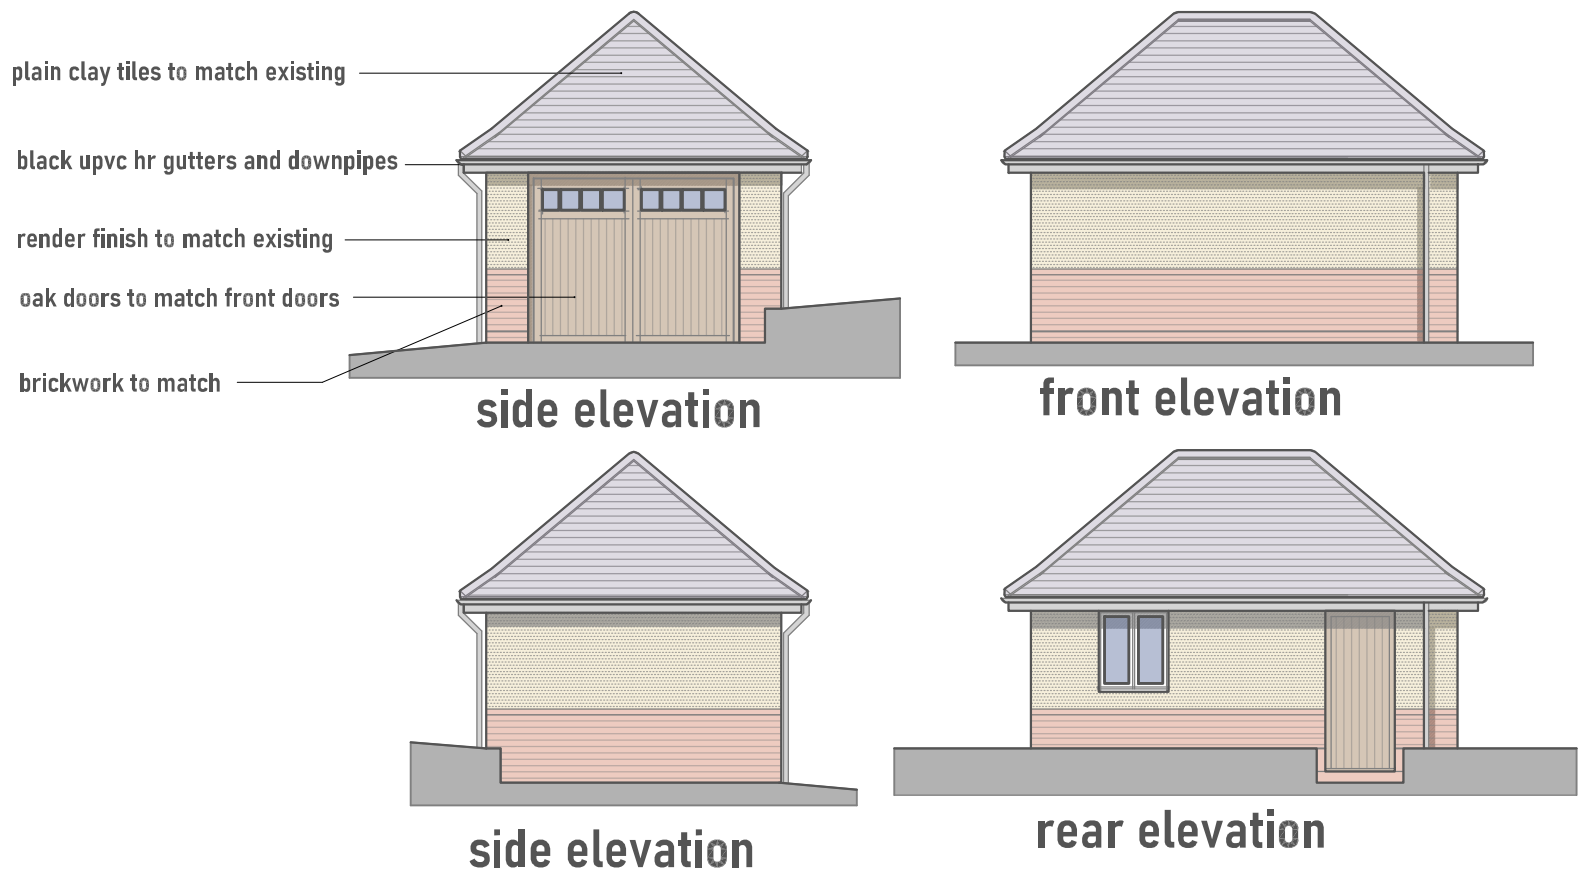

illustrative perspective

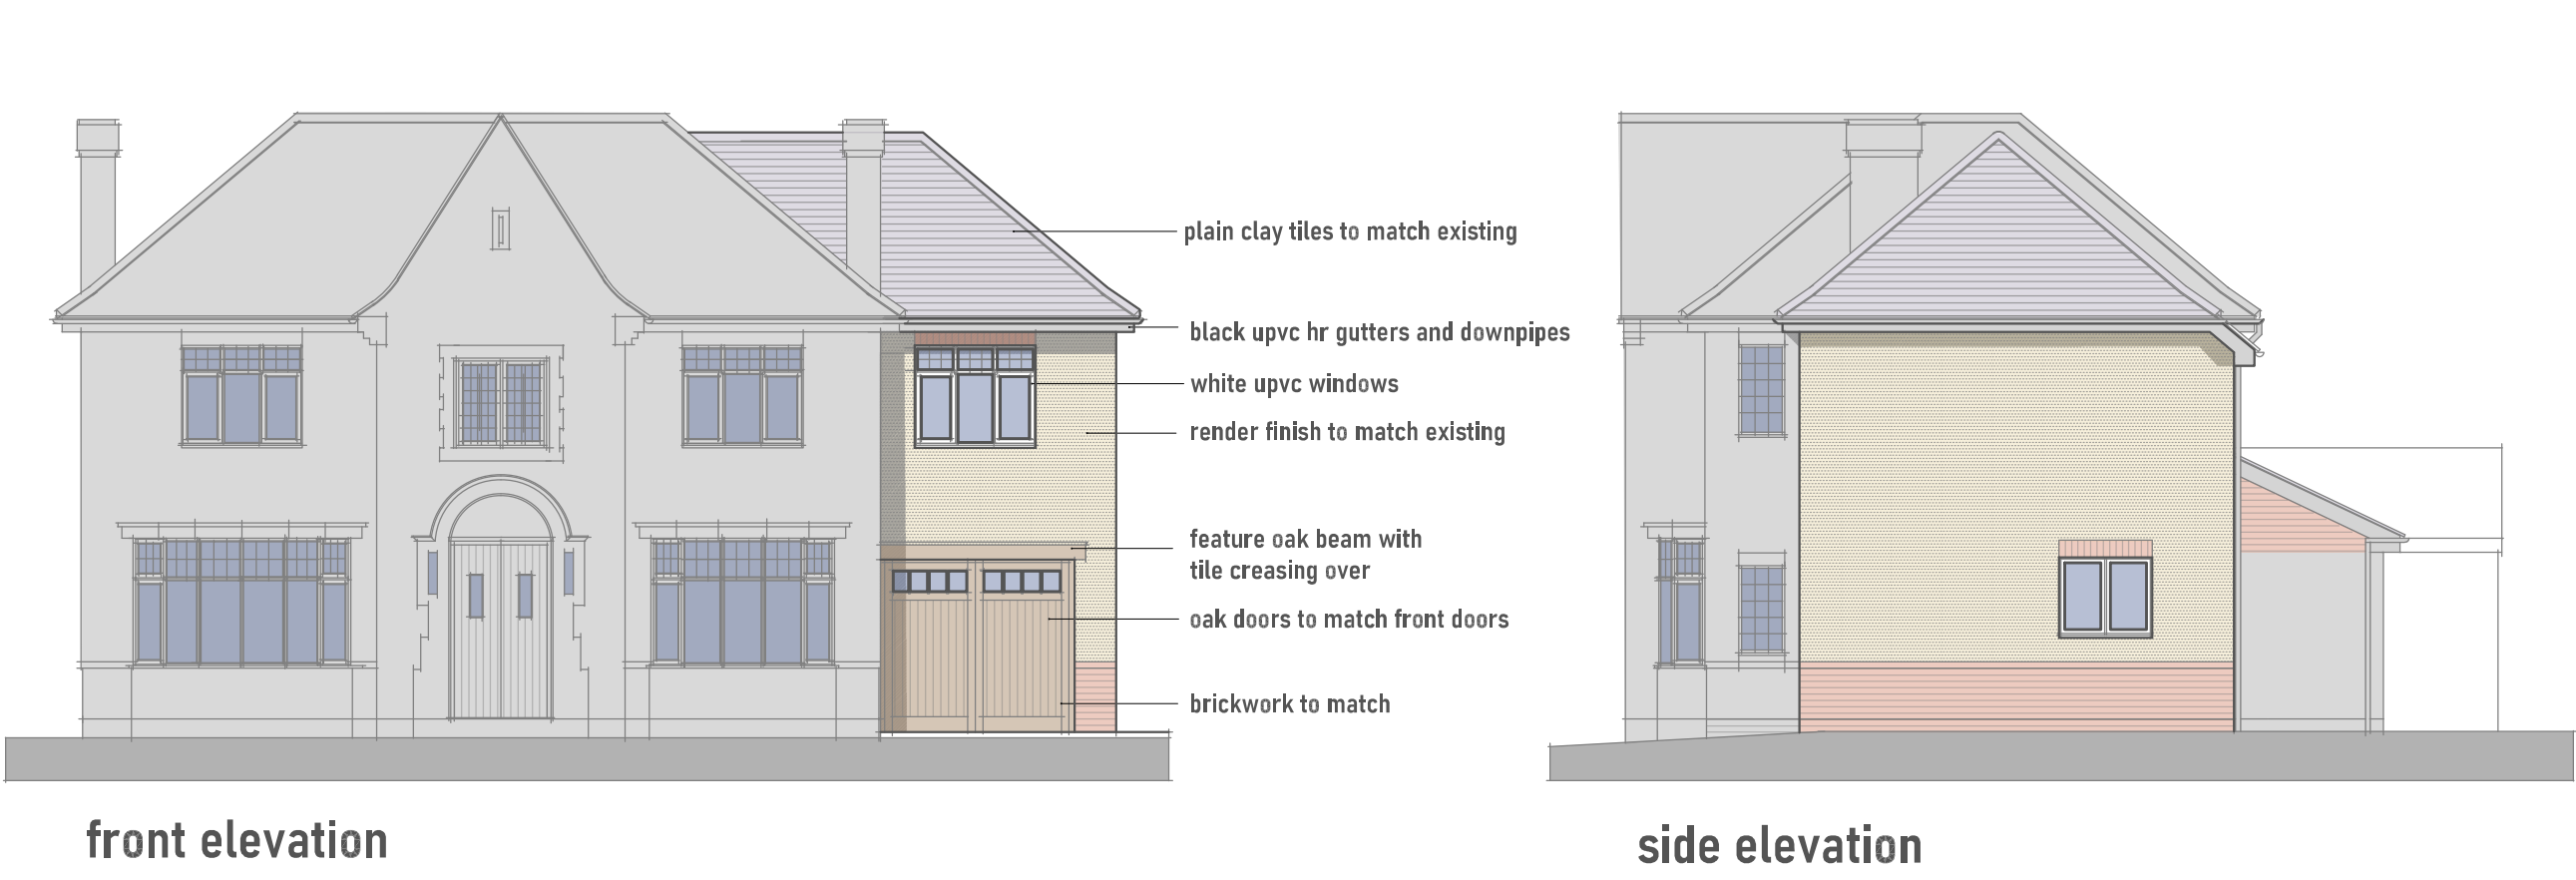