


Site Layout | Material Palette

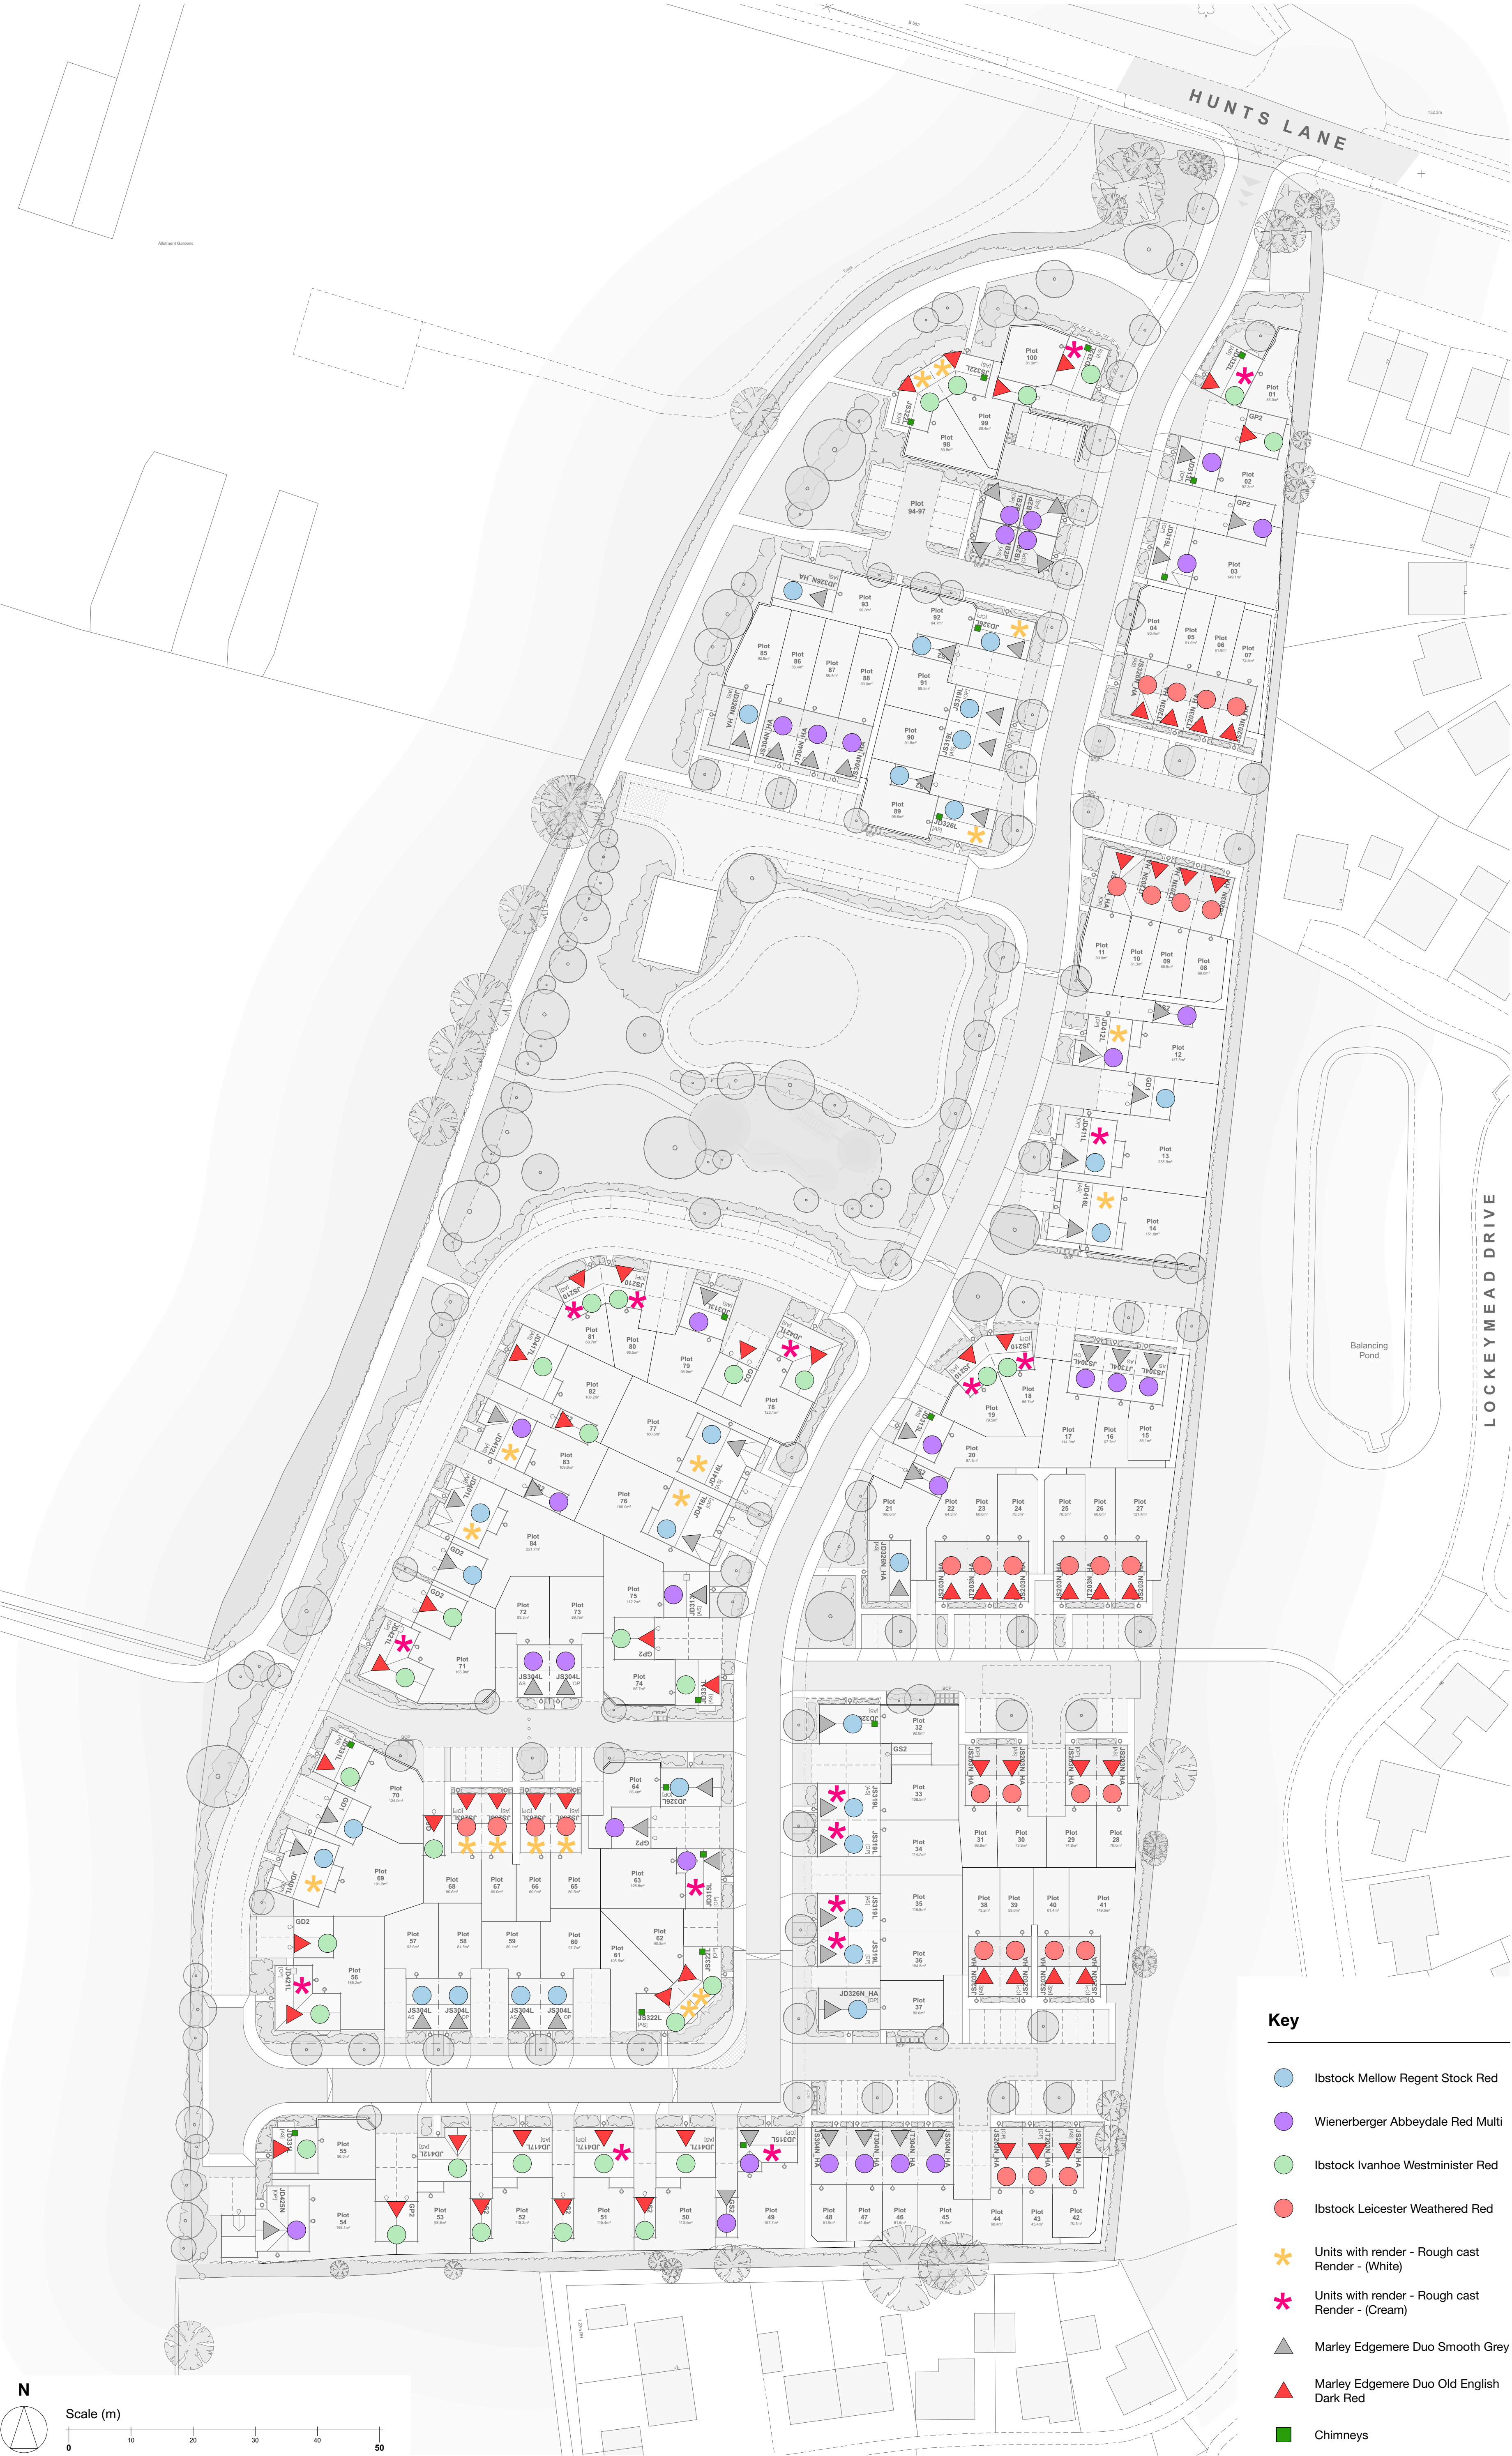

Disclaimer: brp architects ltd. accept no responsibility for work not undertaken fully in accordance with the contents of this drawing and related specifications. This document and its design content is copyright protected ©. It shall be read in conjunction with all other associated project information including models, specifications, schedules and related consultants documents. Do not scale from documents for construction purposes. Dimensions to take precedent over scaling. All scales noted correct at original paper size. All dimensions to be checked on site. Immediately report any discrepancies, errors or omissions on this document to the originator. If in doubt ask.
Source File: J127-6 Site Model 29 Coord.pln

Rev	Date	Drawn	Note
P02	21/08/2025	SF	Amendment to plot arrangements / parking / POS / boundary treatments / road sizes to meet client comments.
P03	02/09/2025	SF	Road layout updated to engineer's highway design.
P04	10/09/2025	SF	Amendment to BCP's to allow for visibility.
P05	16/09/2025	SF	Sight updates to house types for continuity.
P06	18/12/2025	CMW	Comprehensive re-design following LPA comments.
P07	Work in Progress	SF	Amendments following LPA comments. Adjustments to house types / POS / indicative landscaping / materials / keys. Update to farm access track.

Note: This drawing contains a reproduction of the original Ordnance Survey data licence ref. 100022432. This information must not be used for setting out and is subject to a full site/topographical survey being undertaken.



brp architects
1 Millers Yard
Roman Way
Market Harborough
Leicestershire
LE16 7PW
t: 01858 464986
brp-architects.com

Client: Jelson Homes
Project Title: Residential Development
Land Adjacent to Lockey Farm, Hunts Lane, Desford Leicestershire

Drawing Title: Site Layout - Material Palette

Drawing Status: Planning

Scale(s): 1:500
Original Paper Size: A1
Drawn By: SF
Checked By (File copy only):
Date: 03.04.25

Document Reference: J127-BRP-00-00-DR-A-0004-P07 - WIP

Work in Progress

- Key**
- Ibstock Mellow Regent Stock Red
 - Wienerberger Abbeydale Red Multi
 - Ibstock Ivanhoe Westminster Red
 - Ibstock Leicester Weathered Red
 - Units with render - Rough cast Render - (White)
 - Units with render - Rough cast Render - (Cream)
 - Marley Edgemere Duo Smooth Grey
 - Marley Edgemere Duo Old English Dark Red
 - Chimneys