


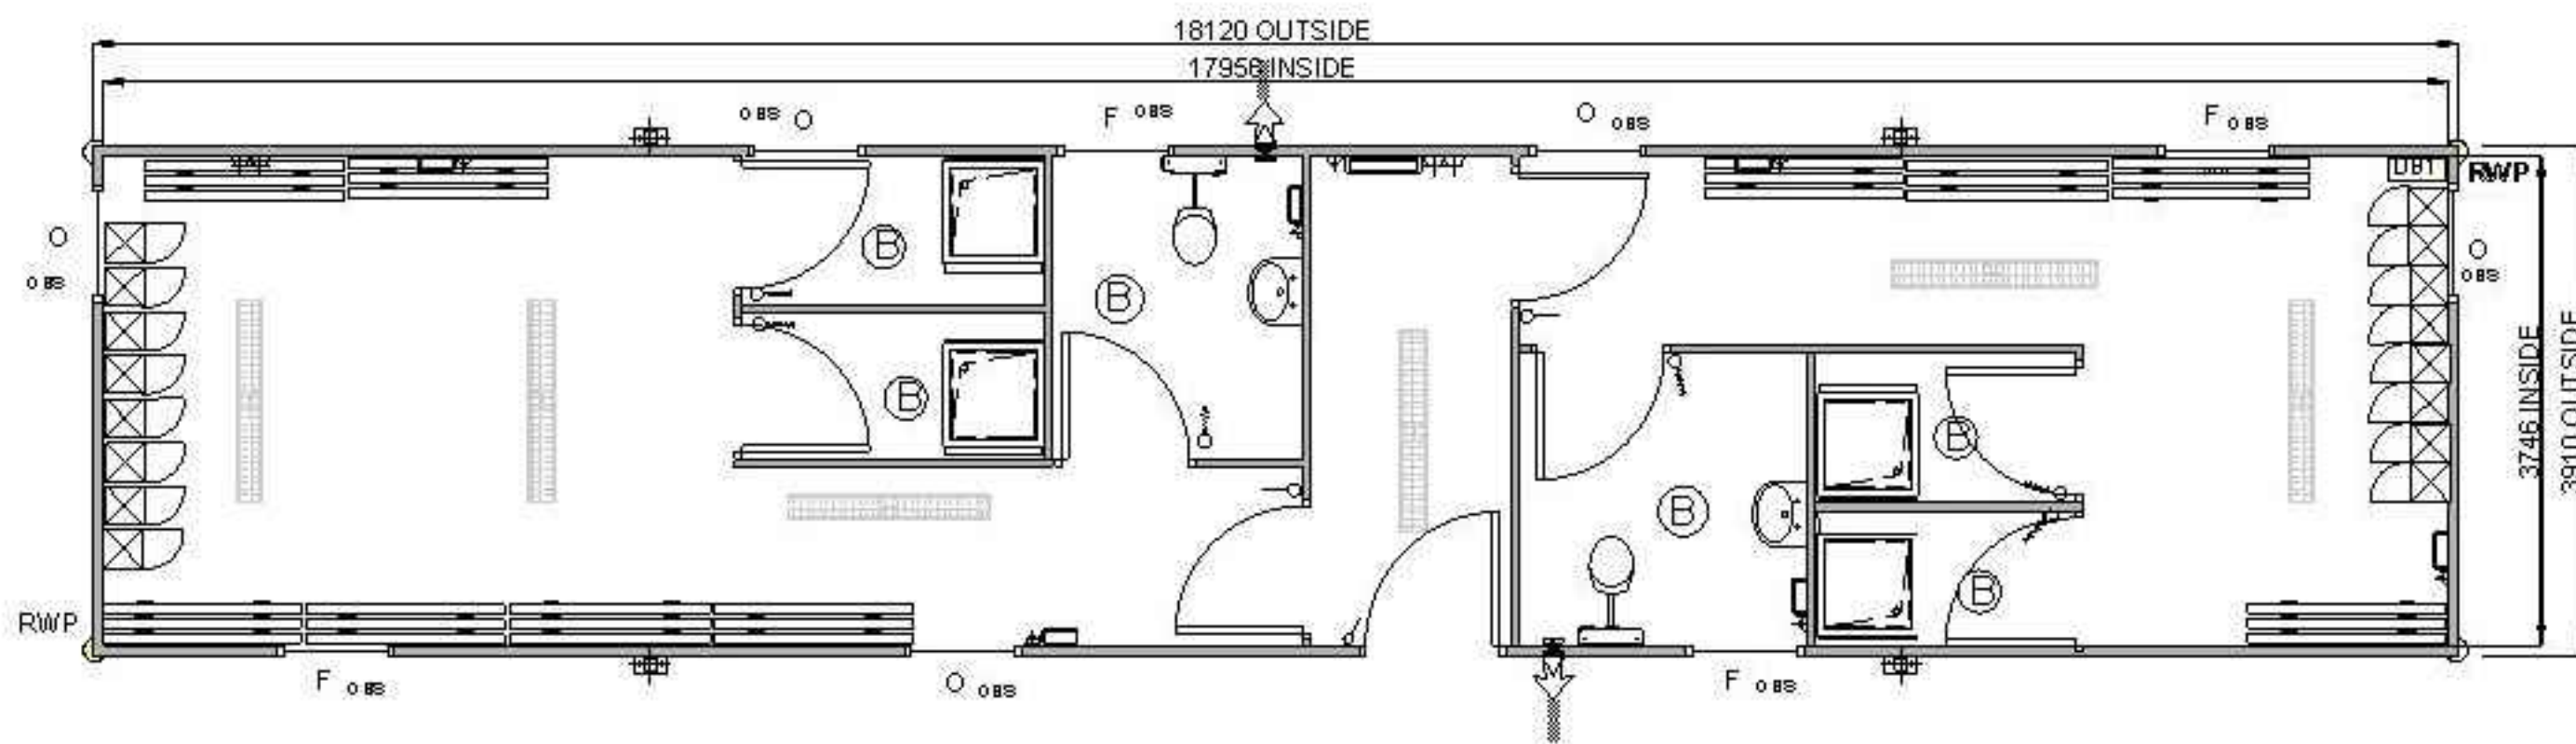

KEY

- Cat 2 Lighting - Cat 1 Lighting - Consumer Unit (DB1) - Double Socket - Single Socket - Heater With Spur - Wall Light Switch	- Window Blinds - Window Shutter - Coat Hooks - Background Vent - Std Partition - 30m in Fire Partition	- Opening Window - Fixed Window - Sliding Window - Rain Water Pipe - Wire Mesh Guards - Obscure Window
--	--	---

Title :- Changing Room		Client:- Horiba Mira		Drawing Provided By :- Coventry Hire Centre 0121 565 4000	DO NOT SCALE OFF THIS DRAWING	© Portakabin Limited This drawing is the intellectual property of Portakabin Limited and shall not be reproduced or used in any form without the prior written permission of Portakabin Limited. Portakabin
Date :- 30.11.22	Scale :- NTS	Drawn By :- SSR				
Revision :- XXXX	Drawing Number :- OPP1296379	Unit Number :- TN184				