


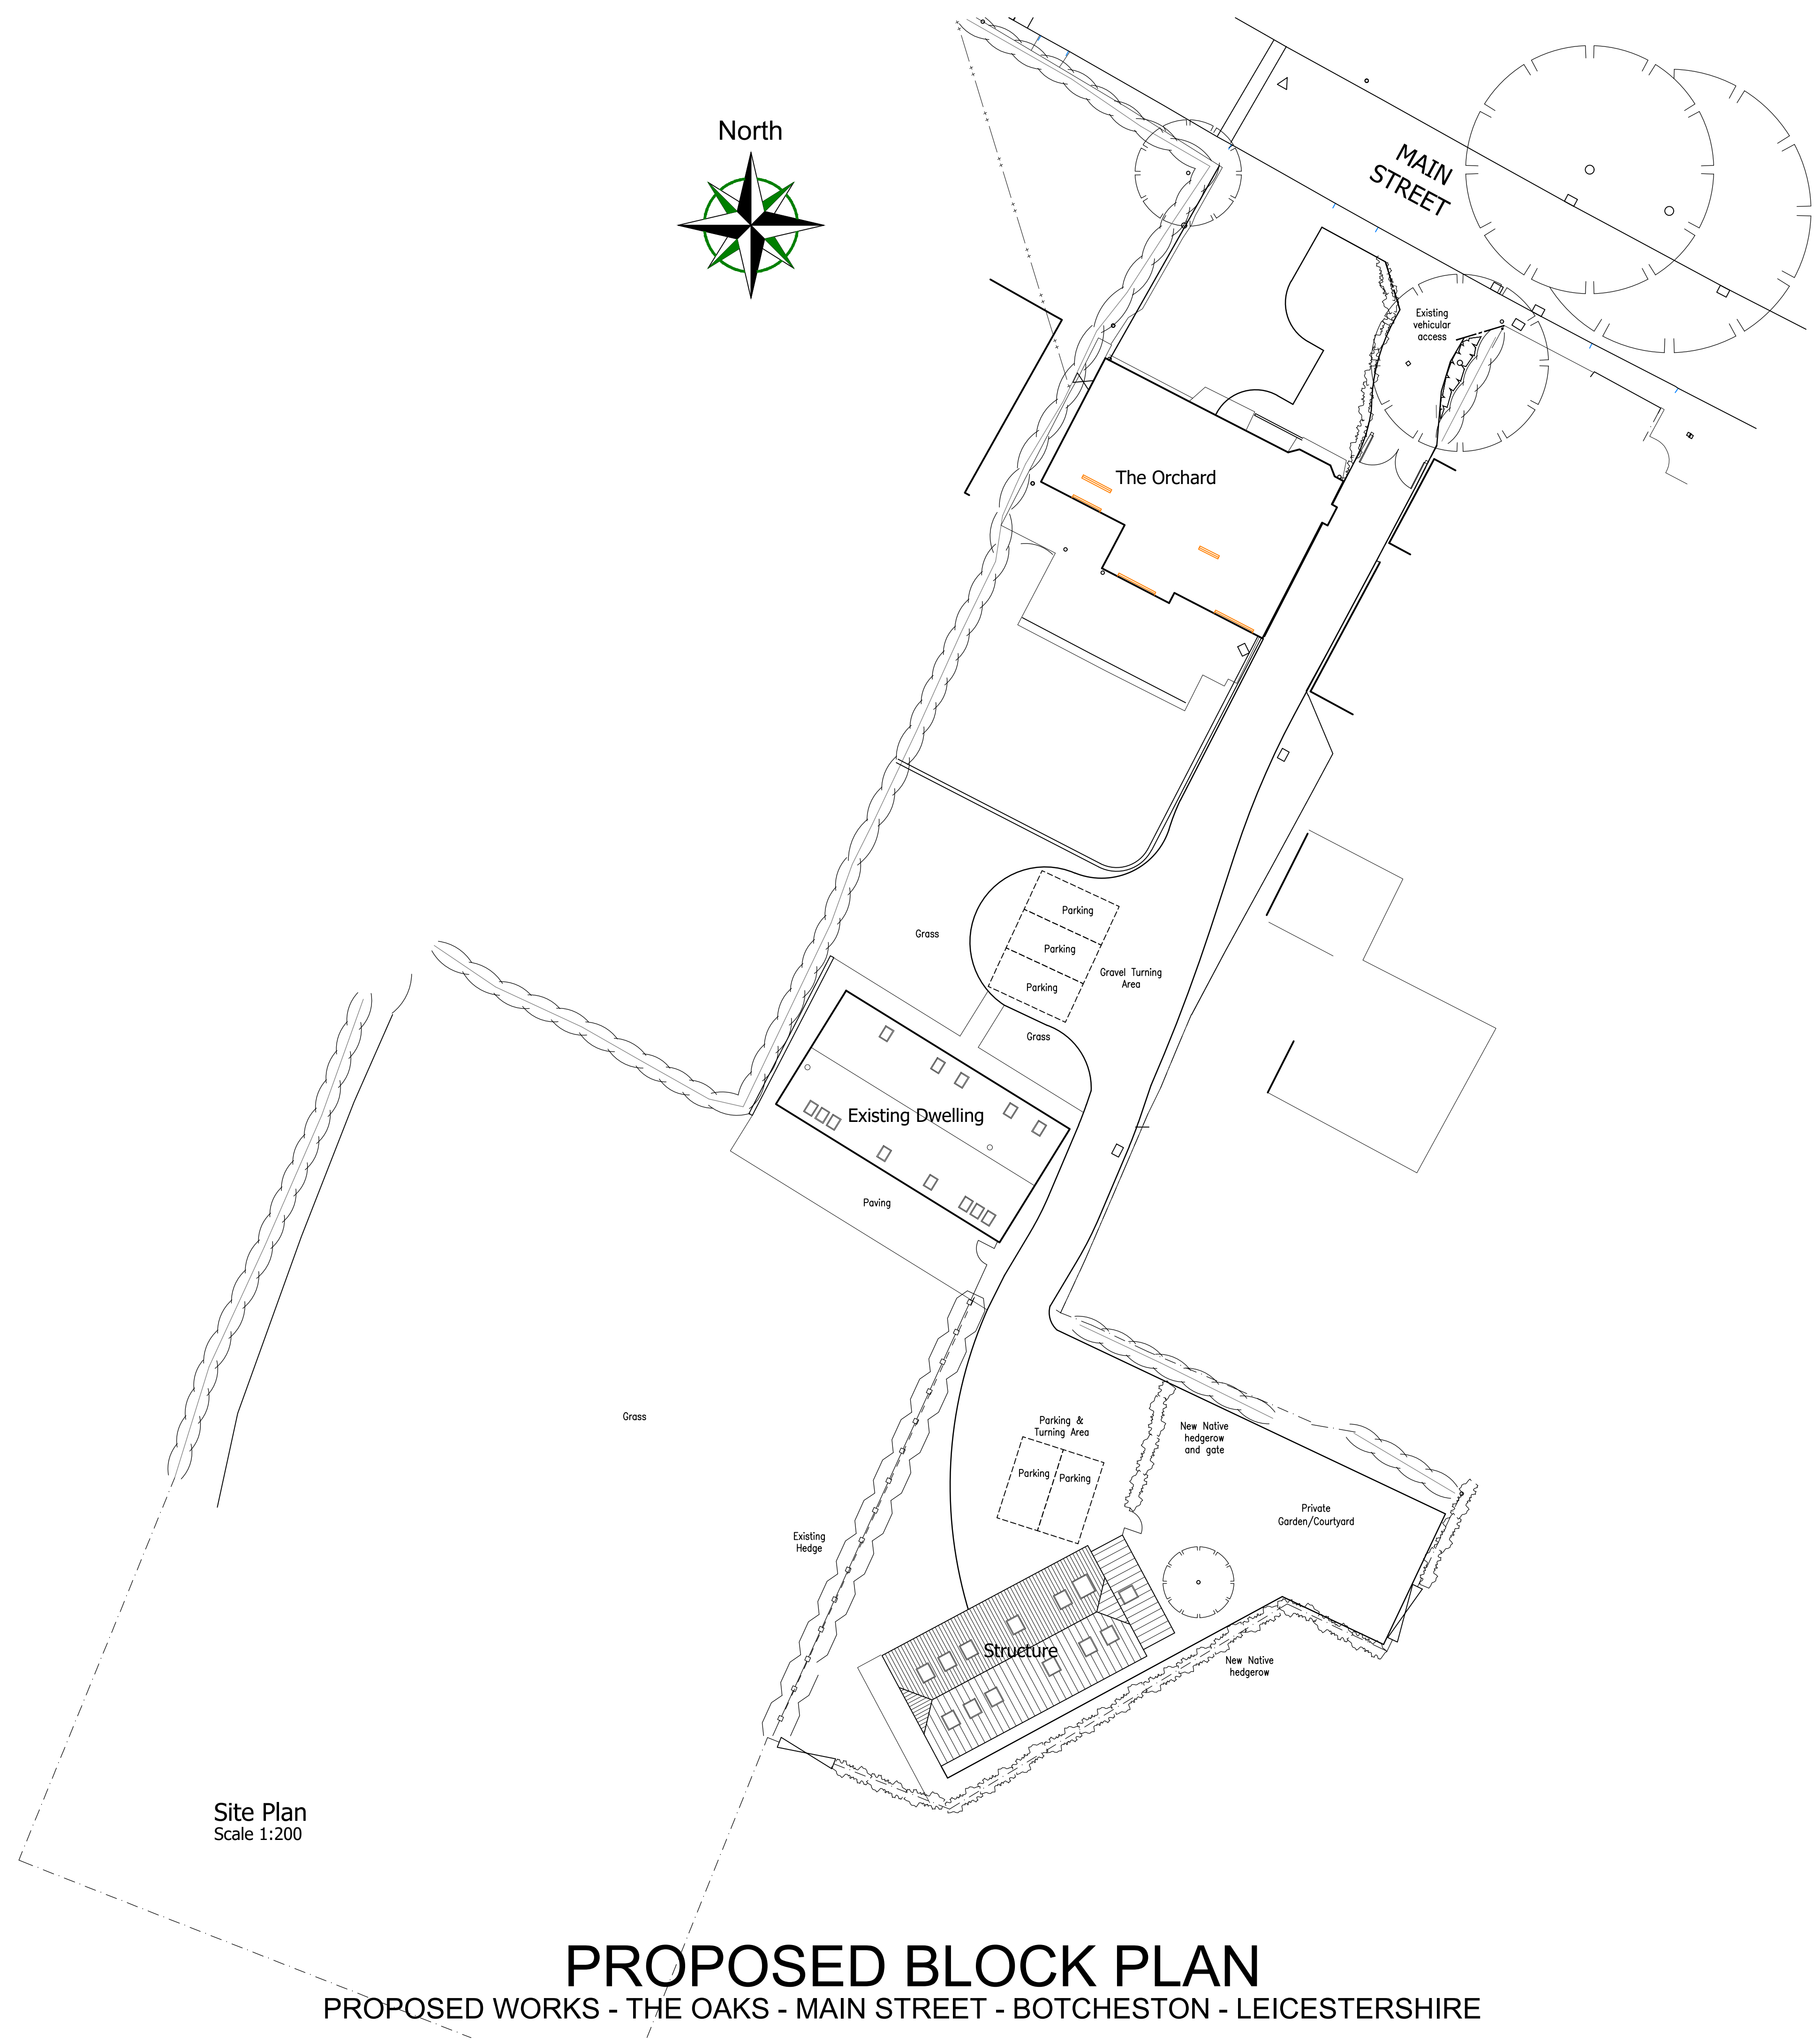

PROPOSED BLOCK PLAN
PROPOSED WORKS - THE OAKS - MAIN STREET - BOTCHESTON - LEICESTERSHIRE



THIS DRAWING IS TO BE READ IN CONJUNCTION WITH:-

PLANNING DRAWING - 14.110.SK01, 02, 03

Revisions :

Figured dimensions must be taken in preference to scaled dimensions and any discrepancies are to be referred to R3DESIGN DEVELOPMENTS LTD.
Contractors, subcontractors, specialist, service providers, suppliers, purchasers & their representatives must verify all details, dimensions & levels on site before commencing any work, purchase, sale or making any workshop drawings.
R3DESIGN DEVELOPMENTS LTD takes no responsibility for errors and information errors, including third party information used and / or any form of Plagiarism.
All drawings are copyright of R3DESIGN DEVELOPMENTS LTD.



The Glasshouse, 9 Hallam Close, Littlethorpe, Leics. LE19 2LA

Tel: 0116 2165175 Email: r3@r3ddl.com Web: www.r3ddl.com
Company Reg. No. 7657636

Project Details

Proposed Works
The Oaks
Main St, Botcheston
Leicestershire

Drawing Title

Planning Drawing - Sheet 4 of 4
Proposed Block Plan

Client Details

Mr & Mrs R. Beaumont

Drawing No.

14.110.SK04

Date
August 2023
Drawn by
SR

Scale (A1 Size)
1:200
Checked by
R3D