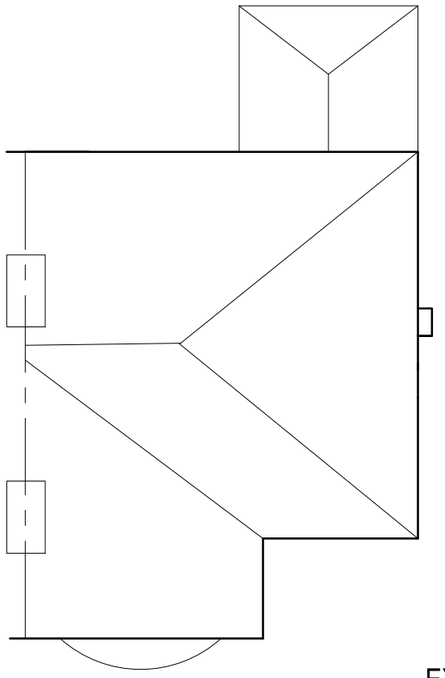

EXISTING ROOF LAYOUT

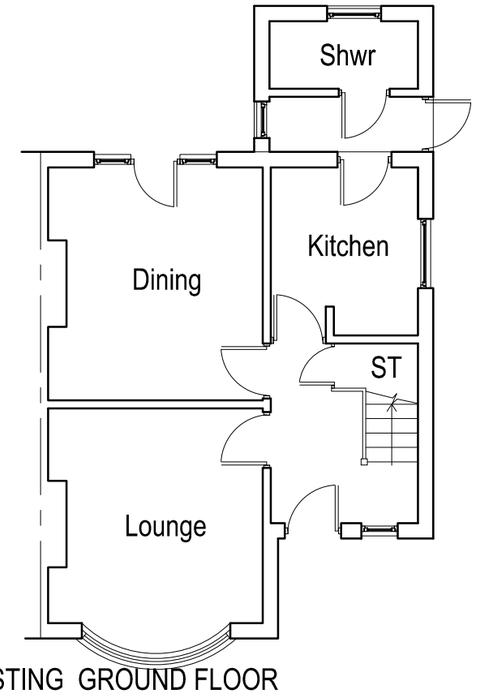

EXISTING GROUND FLOOR

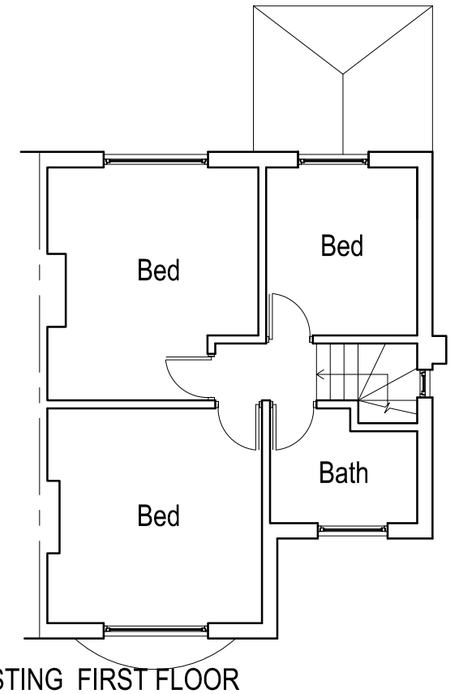

EXISTING FIRST FLOOR



Ordnance Survey (c) Crown Copyright 2011. All rights reserved. Licence number 100020449

SITE LAYOUT:
SCALE; 1;500
29 BOWLING GREEN ROAD,
HINCKLEY,
LE10 1EX

REV-2: 500mm SET BACK FROM REAR ELEVATION

K.M.C *Specialist in: New Built Extensions, Alterations, Loft Conversion*	PROJECT: 29 BOWLING GREEN ROAD, HINCKLEY, LE10 1EX		
	JOB TITLE: TWO STOREY SIDE AND REAR EXTENSION AND INTERNAL ALTERATIONS		
CONSULTANCY SERVICES	DRG No: KMC 7033-1		REV-2
Tel: 0116 2241070 0788 6232199	SIZE A3	DRAWN: K.MORAD	SCALE 1:100& 1;500 DATE 06.10.2011

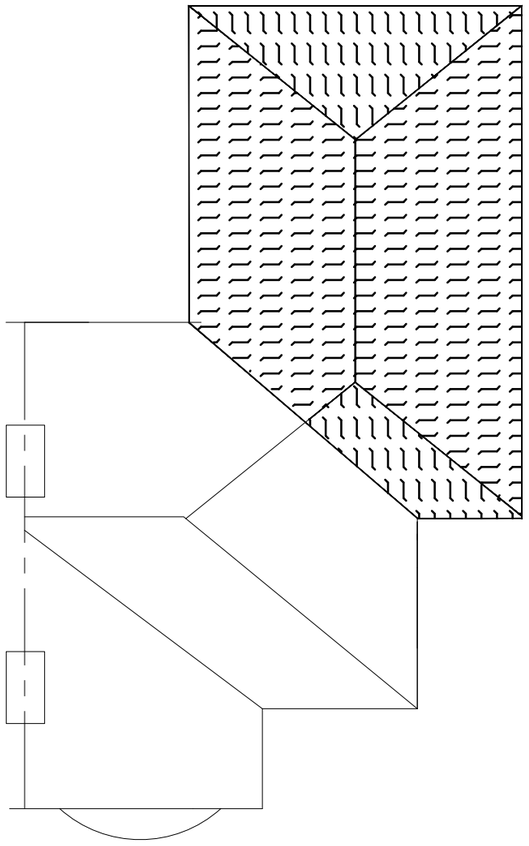

PROPOSED ROOF PLAN

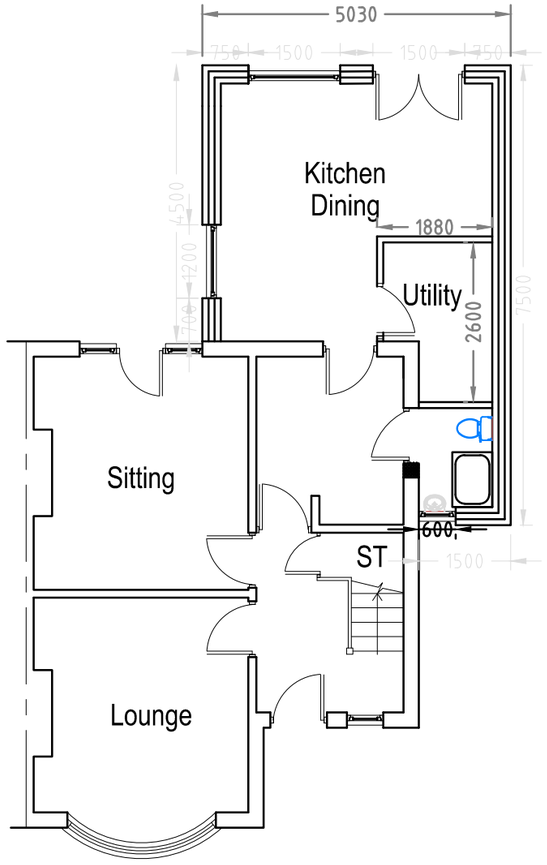

PROPOSED GROUND FLOOR

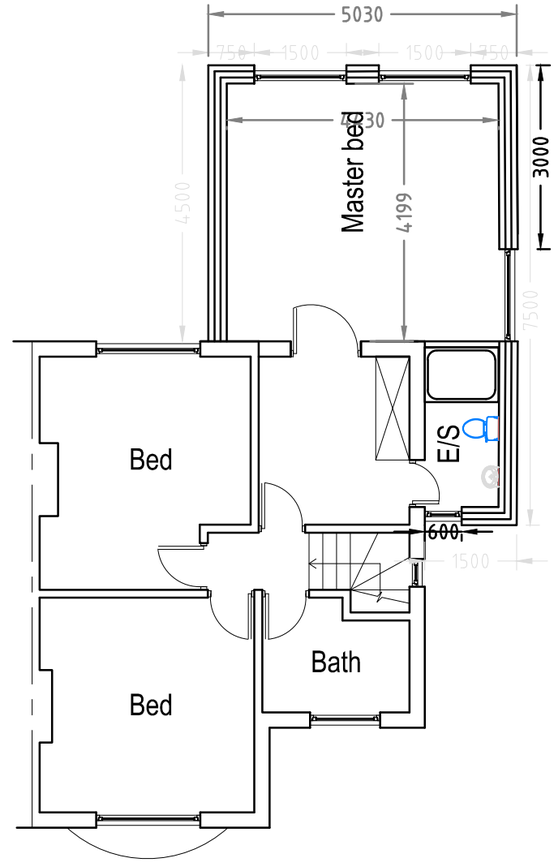

PROPOSED FIRST FLOOR

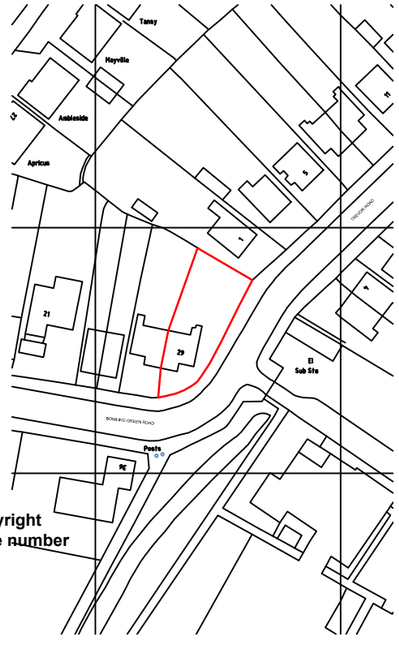

Ordnance Survey (c) Crown Copyright 2011. All rights reserved. Licence number 100020449
BLOCK PLAN:
SCALE; 1;1250
29 BOWLING GREEN ROAD,
HINCKLEY,
LE10 1EX

REV-2: 500mm SET BACK FROM REAR ELEVATION

K.M.C *Specialist in: New Built Extensions, Alterations, Loft Conversion*	PROJECT: 29 BOWLING GREEN ROAD, HINCKLEY, LE10 1EX		
	JOB TITLE: TWO STOREY SIDE AND REAR EXTENSION AND INTERNAL ALTERATIONS		
CONSULTANCY SERVICES	DRG No: KMC 7033-2		REV-2
Tel: 0116 2241070 0788 6232199	SIZE A3	DRAWN: K.MORAD	SCALE 1:100& 1:1250 DATE 06.10.2011

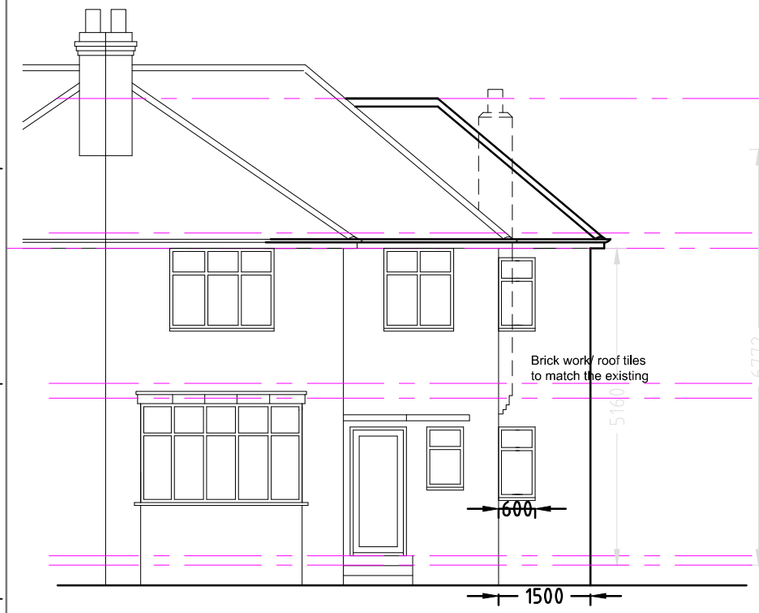

PROPOSED FRONT ELEVATION

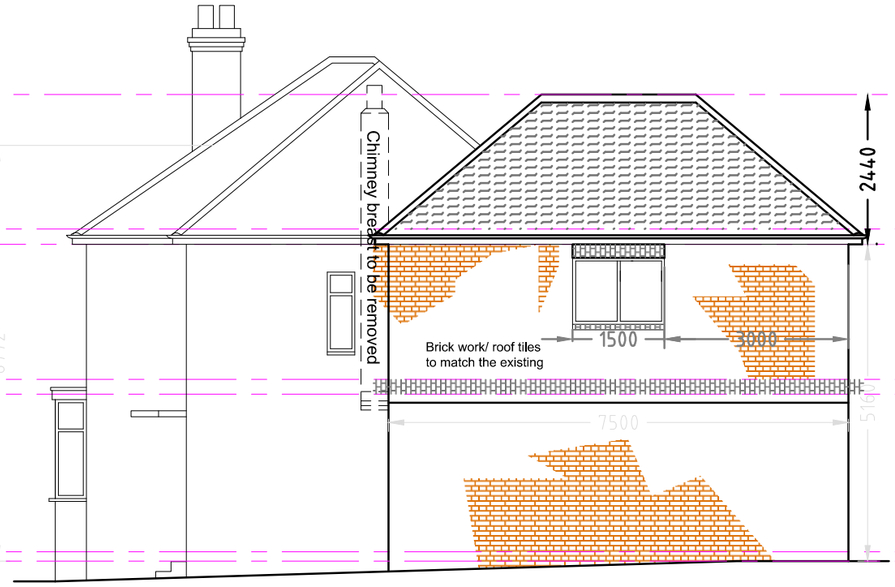

PROPOSED SIDE ELEVATION



PROPOSED REAR ELEVATION



EXISTING FRONT ELEVATION



EXISTING SIDE ELEVATION



EXISTING REAR ELEVATION

REV-2: 500mm SET BACK FROM REAR ELEVATION

K.M.C *Specialist in: New Built Extensions, Alterations, Loft Conversion*	PROJECT: 29 BOWLING GREEN ROAD, HINCKLEY, LE10 1EX		
	JOB TITLE: TWO STOREY SIDE AND REAR EXTENSION AND INTERNAL ALTERATIONS		
CONSULTANCY SERVICES	DRG No: KMC 7033-3		REV-2
Tel: 0116 2241070 0788 6232199	SIZE A3	DRAWN: K.MORAD	SCALE 1:100& 1:1250 DATE 06.10.2011

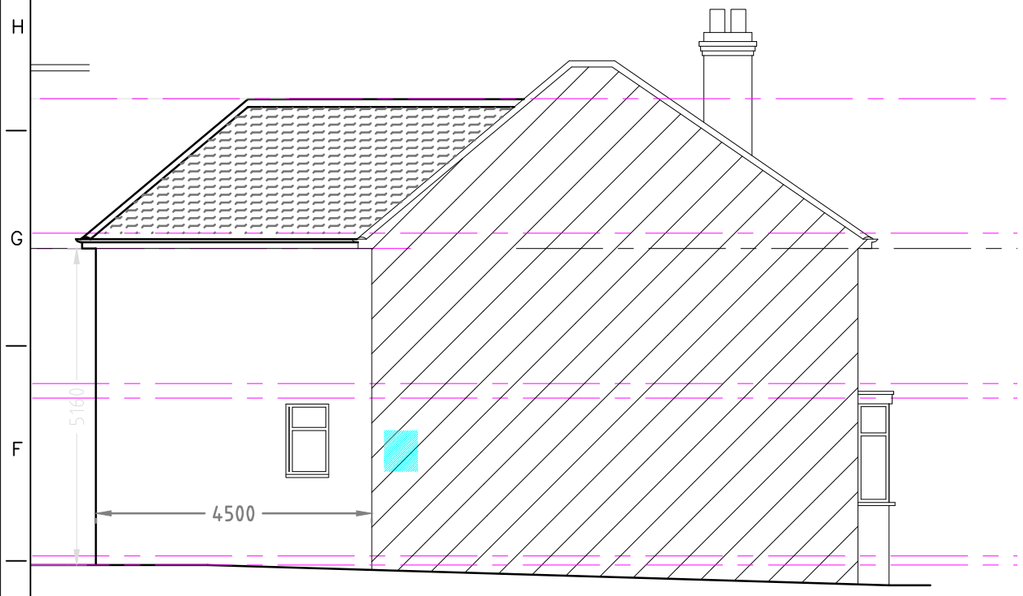

PROPOSED SIDE ELEVATION

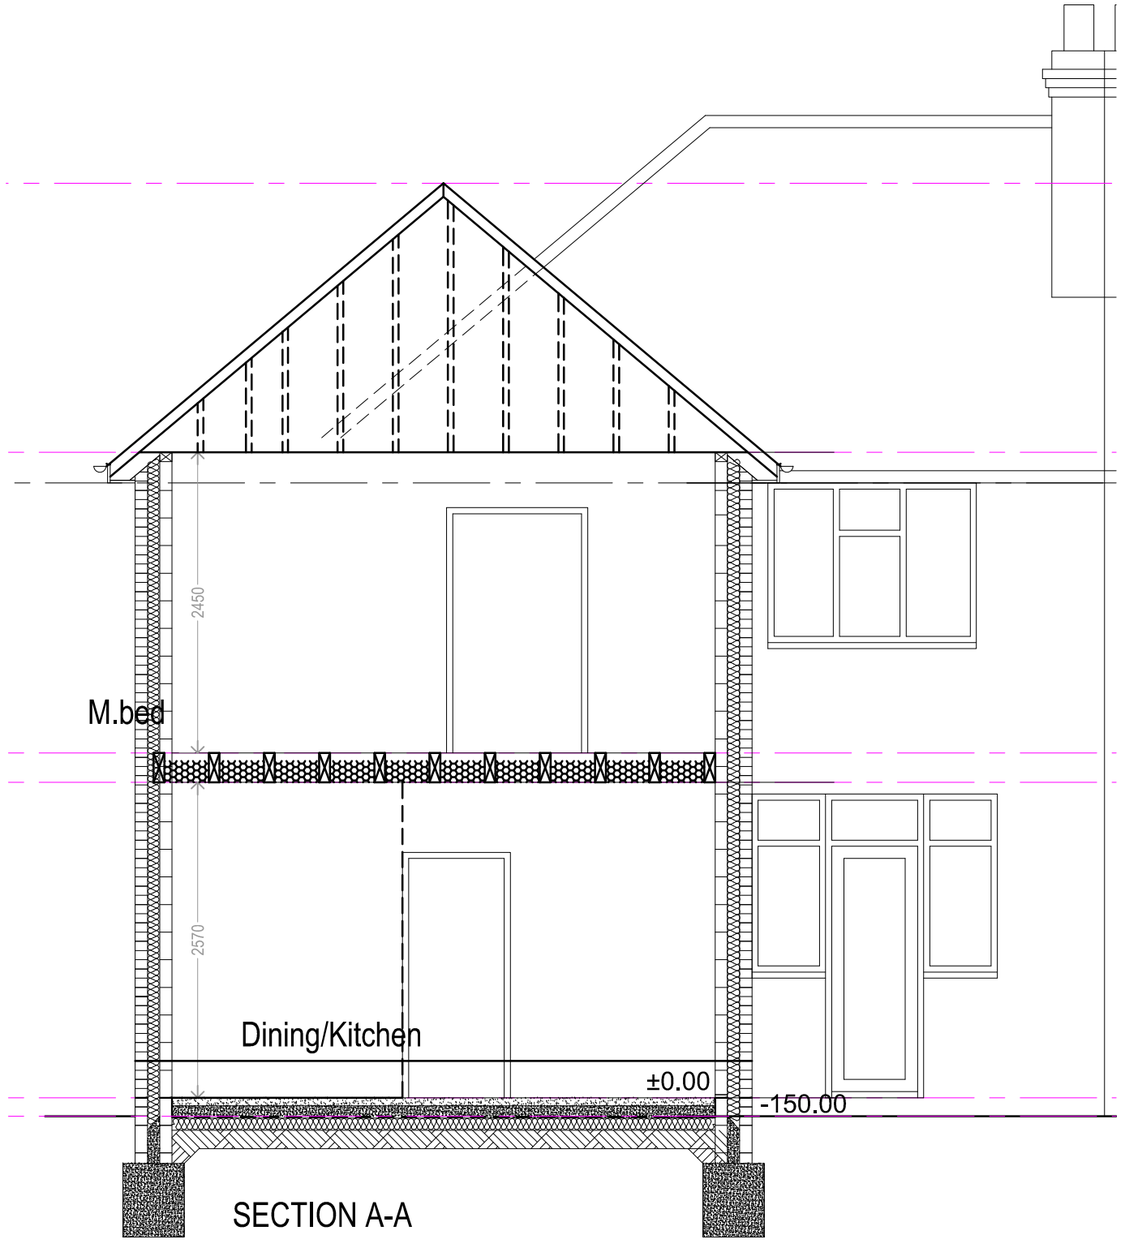

SECTION A-A

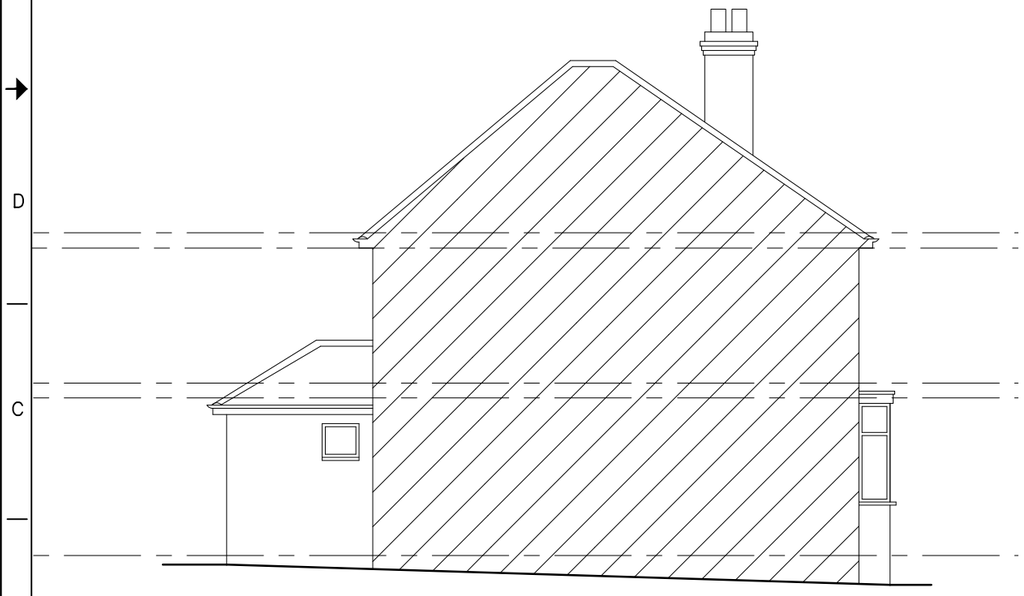

EXISTING SIDE ELEVATION

REV-2: 500mm SET BACK FROM REAR ELEVATION

K.M.C *Specialist in: New Built Extensions, Alterations, Loft Conversion*	PROJECT: 29 BOWLING GREEN ROAD, HINCKLEY, LE10 1EX		
	JOB TITLE: TWO STOREY SIDE AND REAR EXTENSION AND INTERNAL ALTERATIONS		
CONSULTANCY SERVICES	DRG No: KMC 7033-4		REV-2
Tel: 0116 2241070 0788 6232199	SIZE A3	DRAWN: K.MORAD	SCALE 1:100& 1:50 DATE 06.10.2011