



Fire tender tracking (scale 1:250)

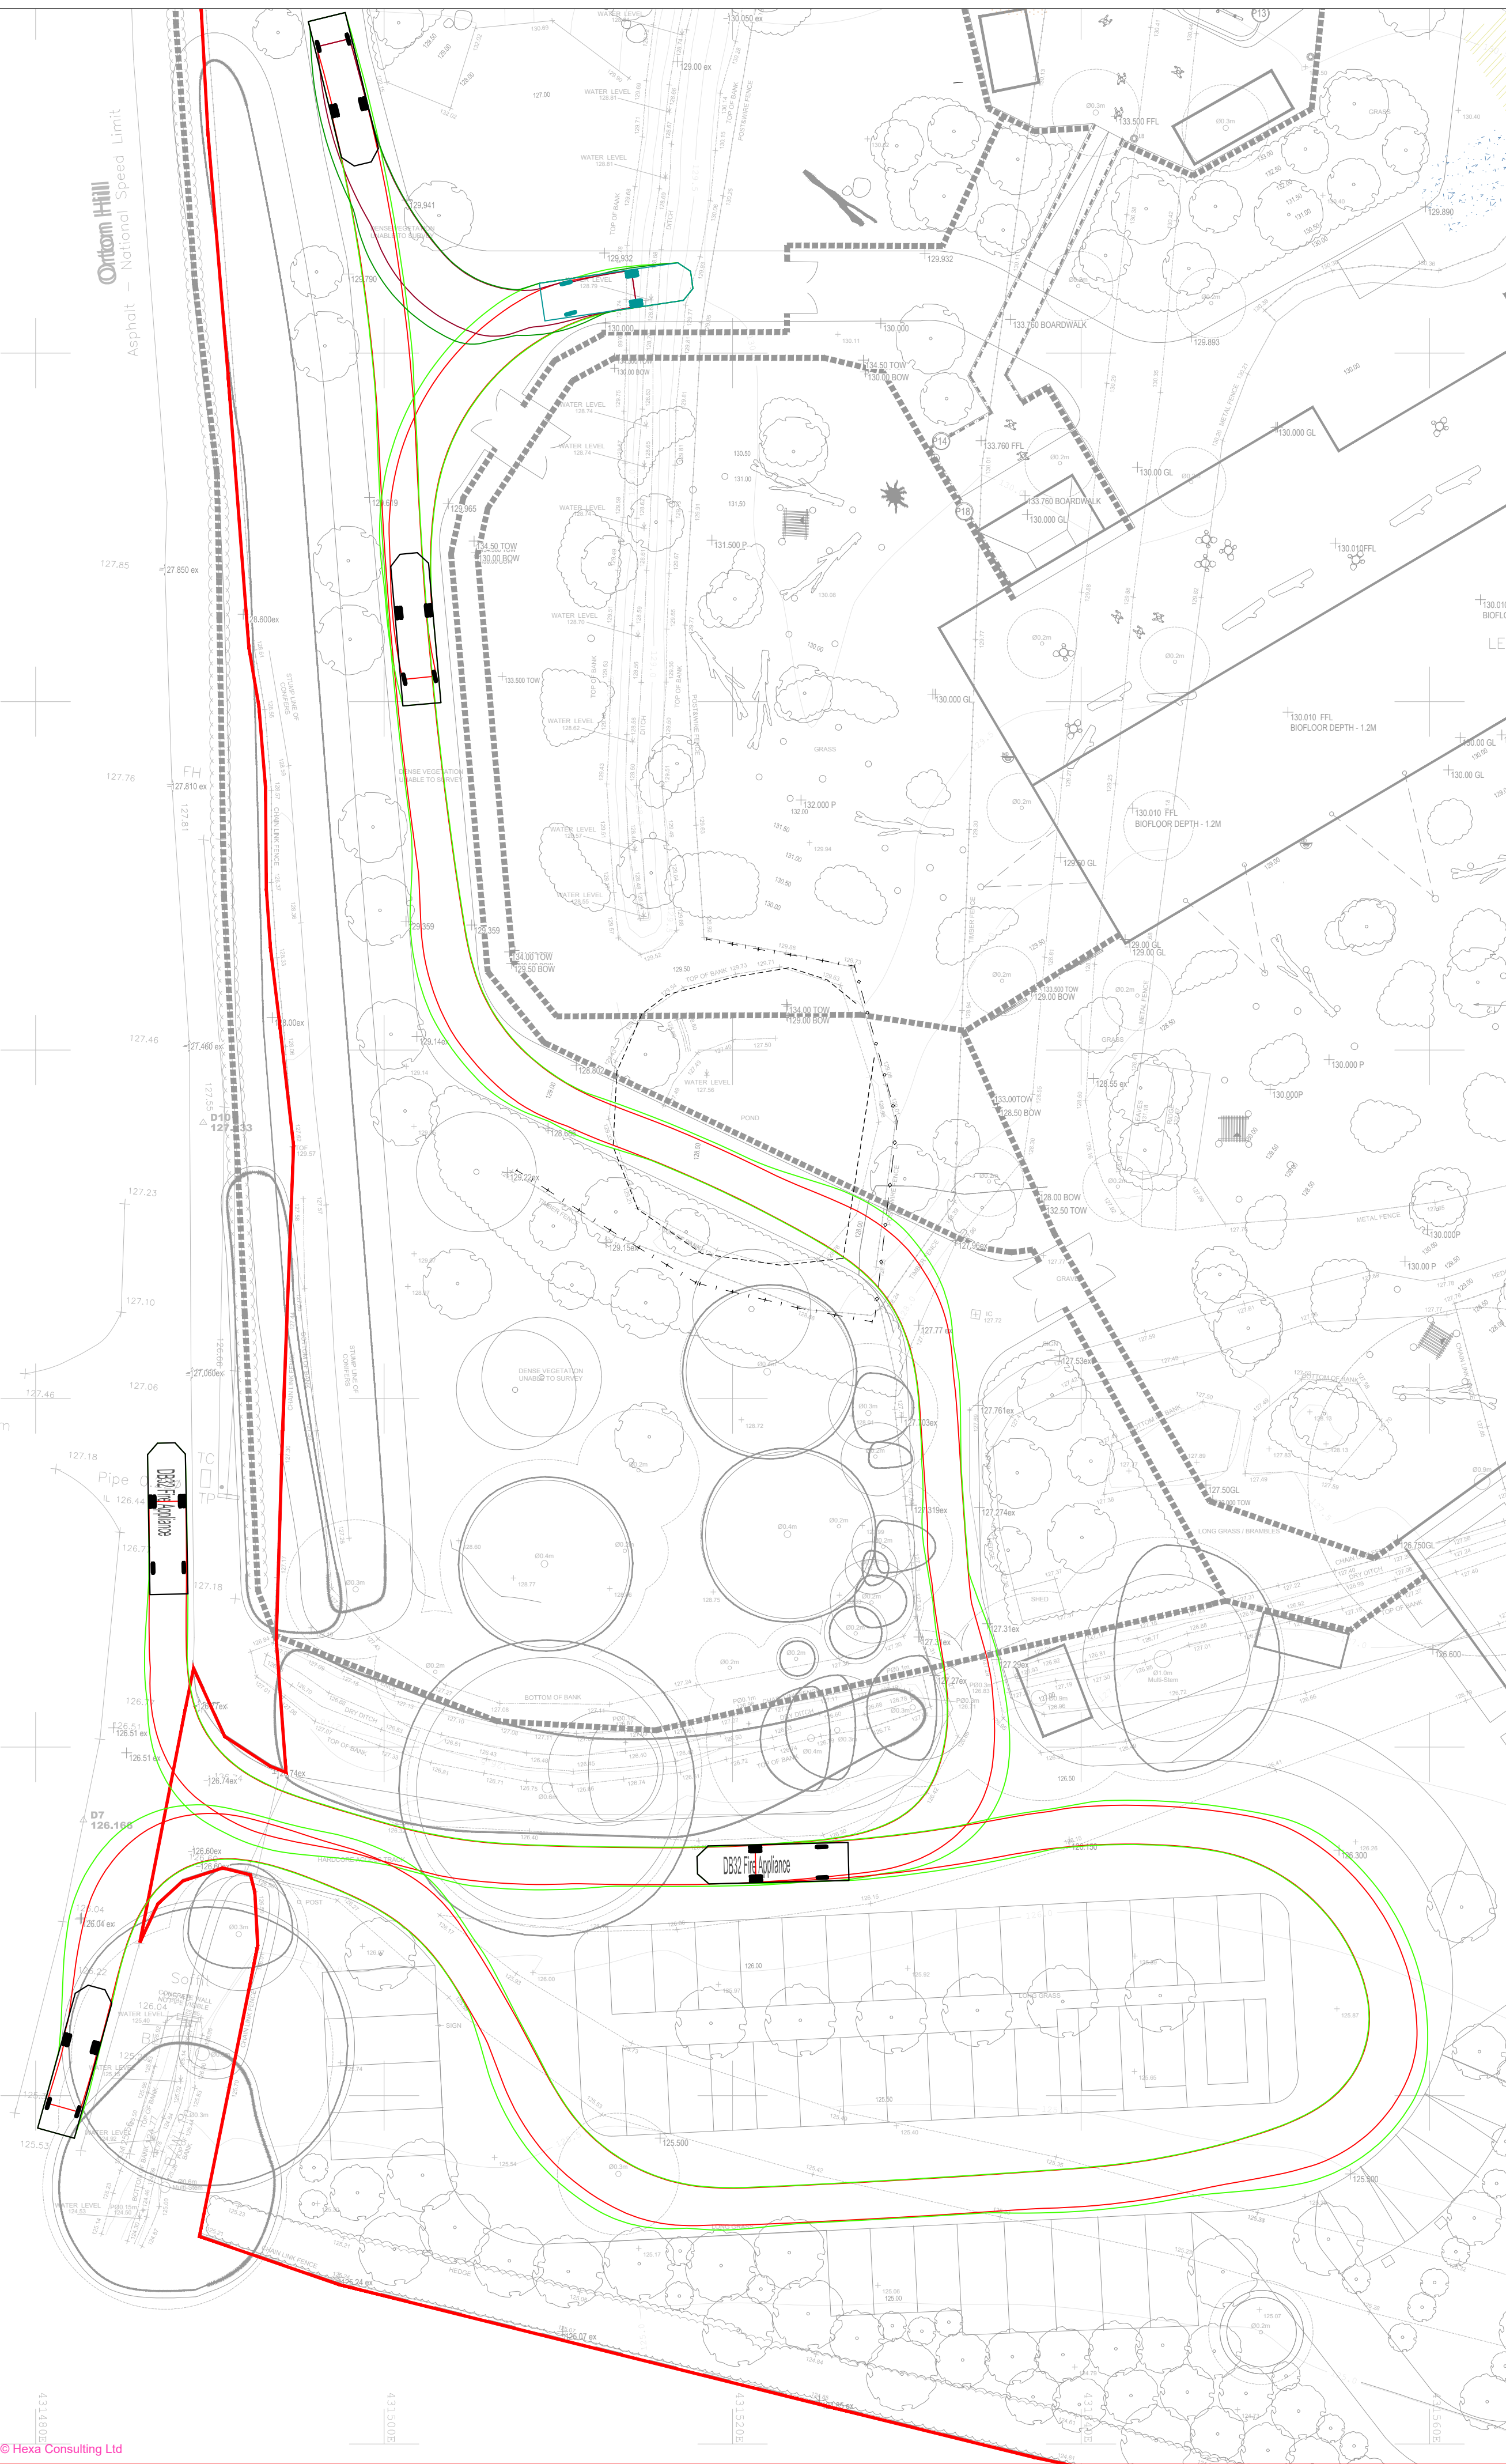

Refuse vehicle tracking (scale 1:250)

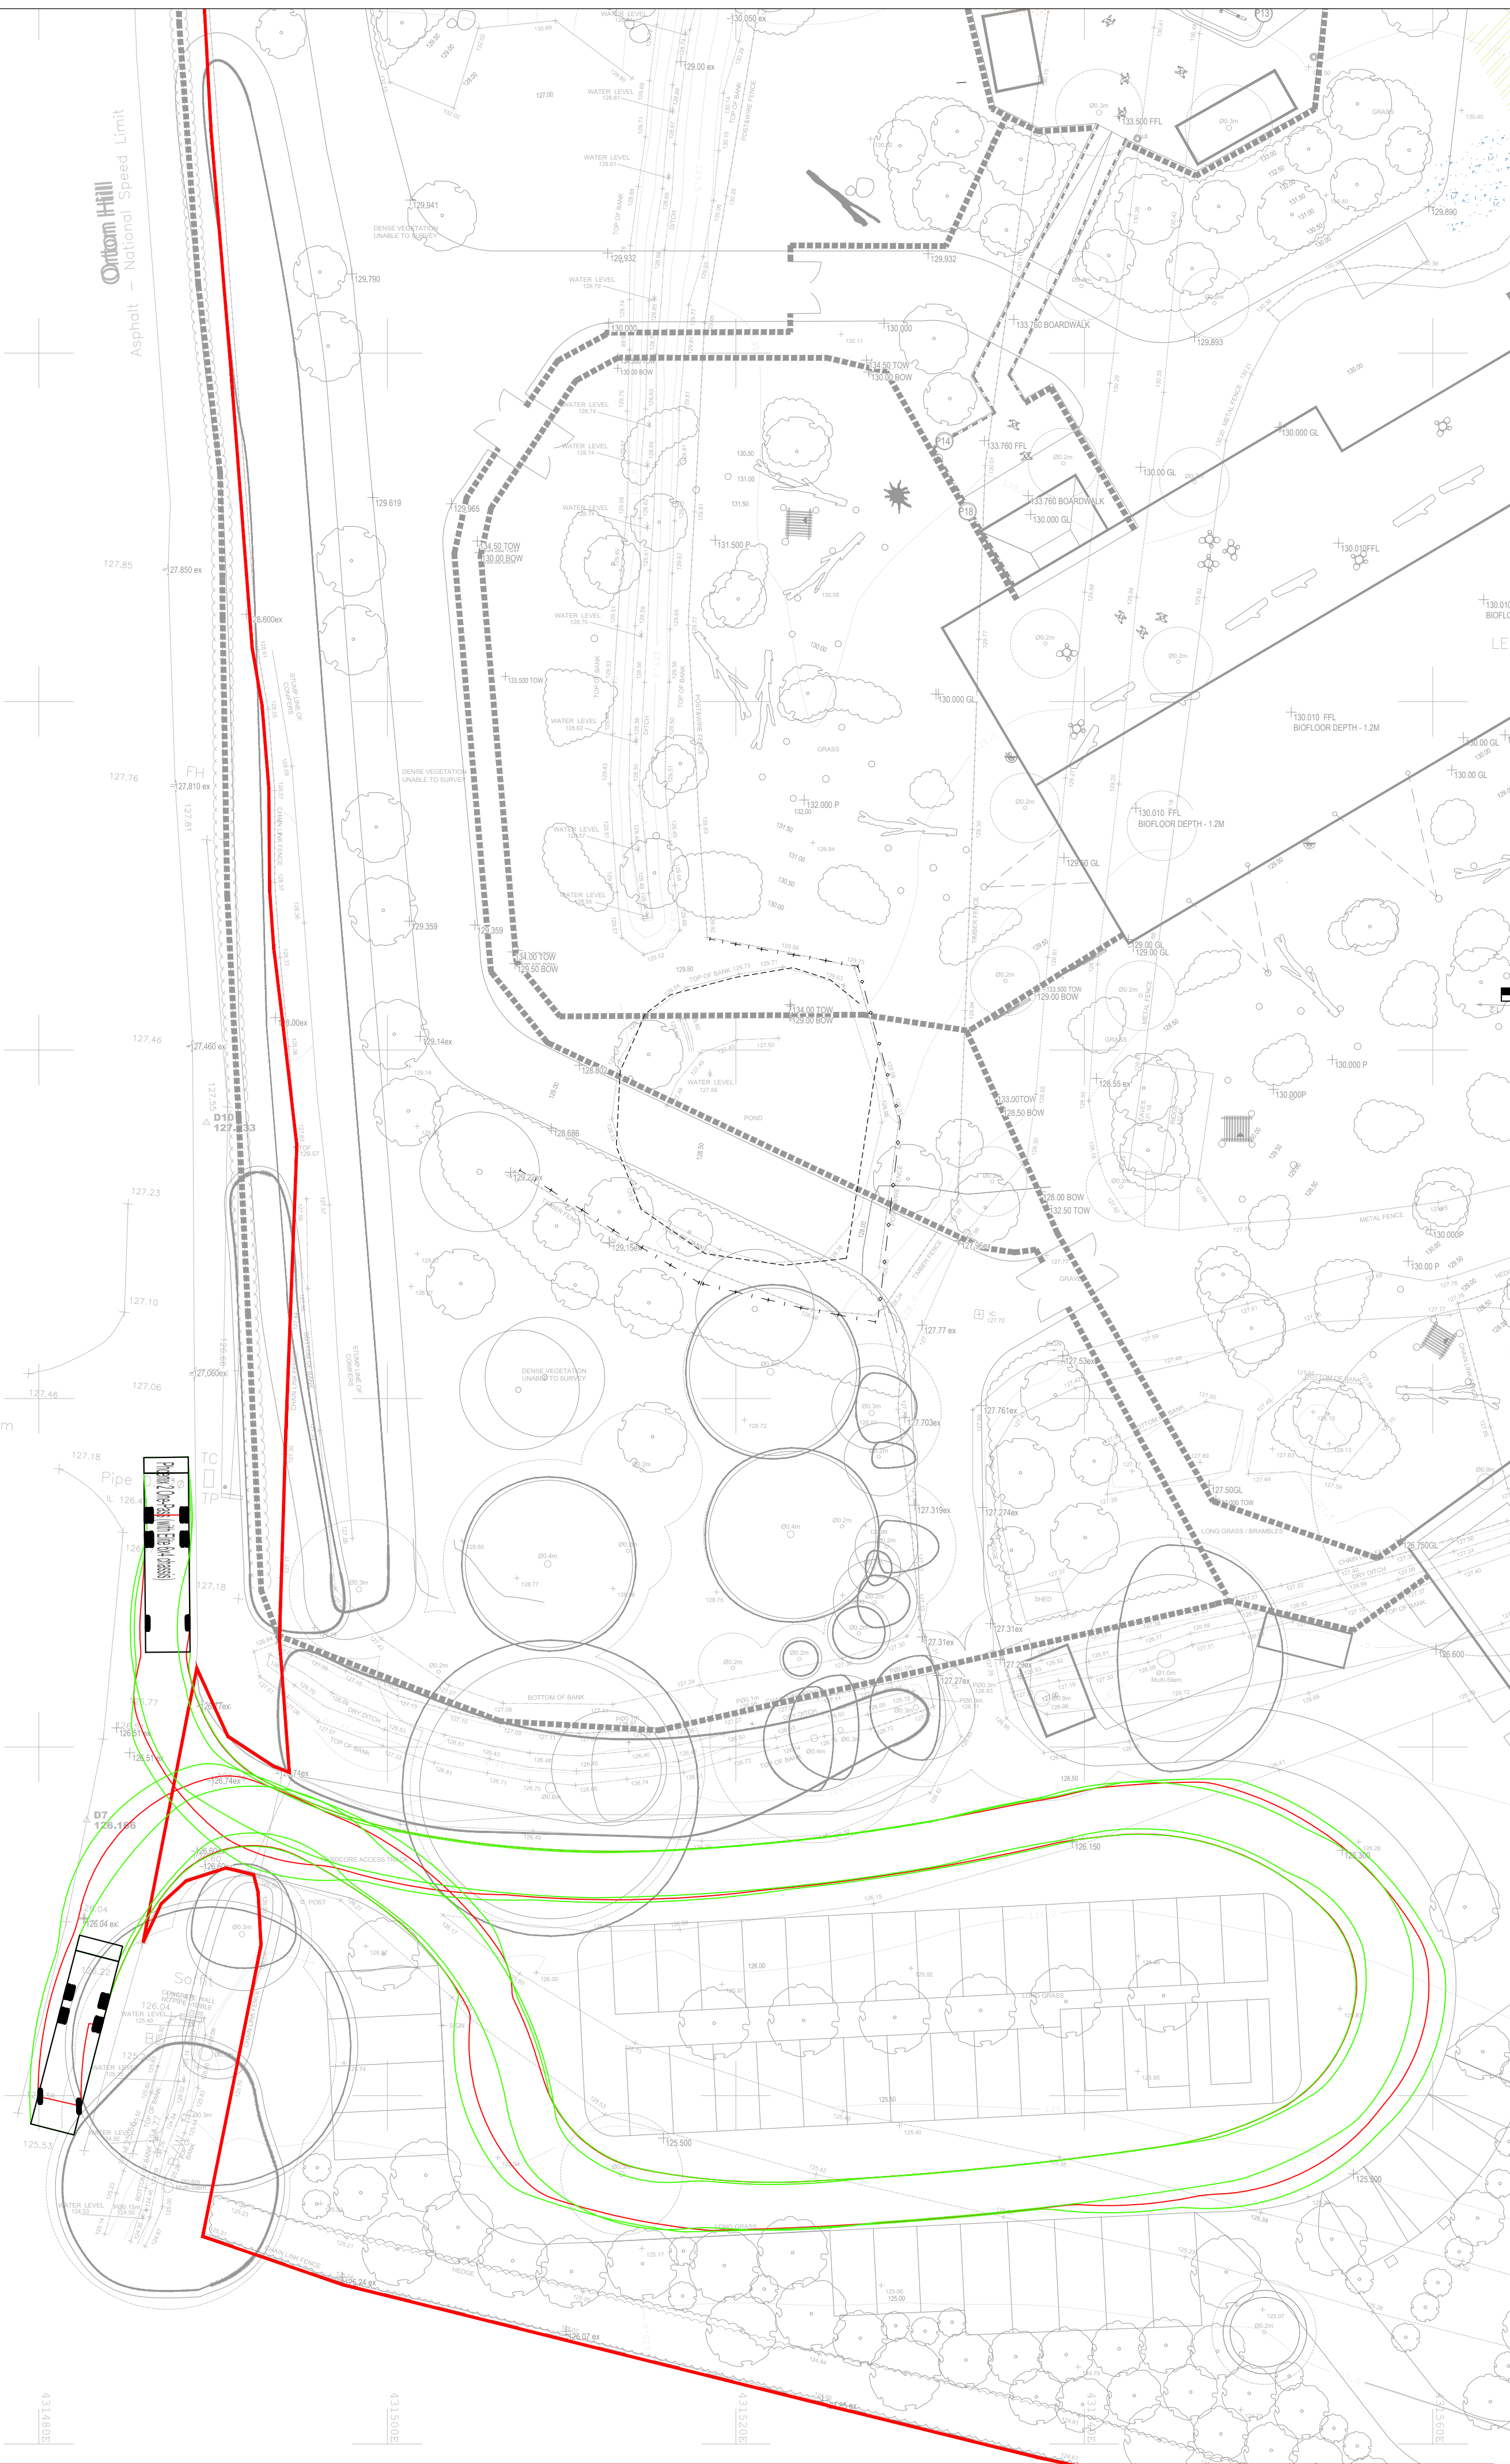

Notes

- Do not scale this drawing. All dimensions must be checked/verified on site. If in doubt ask.
- This drawing is to be read in conjunction with all relevant architects, engineers and specialists drawings and specifications.
- All dimensions in meters unless noted otherwise. All levels in metres unless noted otherwise.
- Any discrepancies noted on site are to be reported to the engineer immediately.
- This drawing should be printed and read in colour.

Design Notes

- Suitability of proposed no-dig construction extent and surfacing materials to be reviewed by specialist prior to construction.

Legend

DB32 Fire Appliance
Overall Length 8.680m
Overall Width 2.193m
Overall Body Height 3.452m
Min Body Ground Clearance 0.337m
Max Track Width 2.121m
Lock to lock time 6.00s
Kerb to Kerb Turning Radius 7.910m

Phoenix 2 One-Pass (with Elite 6x4 chassis)
Overall Length 11.190m
Overall Width 2.550m
Overall Body Height 3.760m
Min Body Ground Clearance 0.312m
Track Width 2.550m
Lock to lock time 4.00s
Kerb to Kerb Turning Radius 10.150m

5m SCALE 1:250

P02	29.01.26	Revised to latest masterplan	GDJ	ST
P01	30.01.25	First issue for review and comment.	GDJ	ST
Rev	Date	Details of Issue	Drawn	Rwd

Issues & Revisions

Consultant

HEXA

Client

HENRY BROTHERS

Project Title

TWYXCROSS ZOO

Drawing Title

SITE TRACKING ASSESSMENT

Drawn By	GDJ	Reviewed By	ST
Hexa Ref	600902	Scale at A1	1:250

Purpose of Issue

STAGE 4

Project - Originator - Zone - Level - Type - Role - Number

TWZ-HEX-XX-XX-DR-C-9410

Revision

P02